




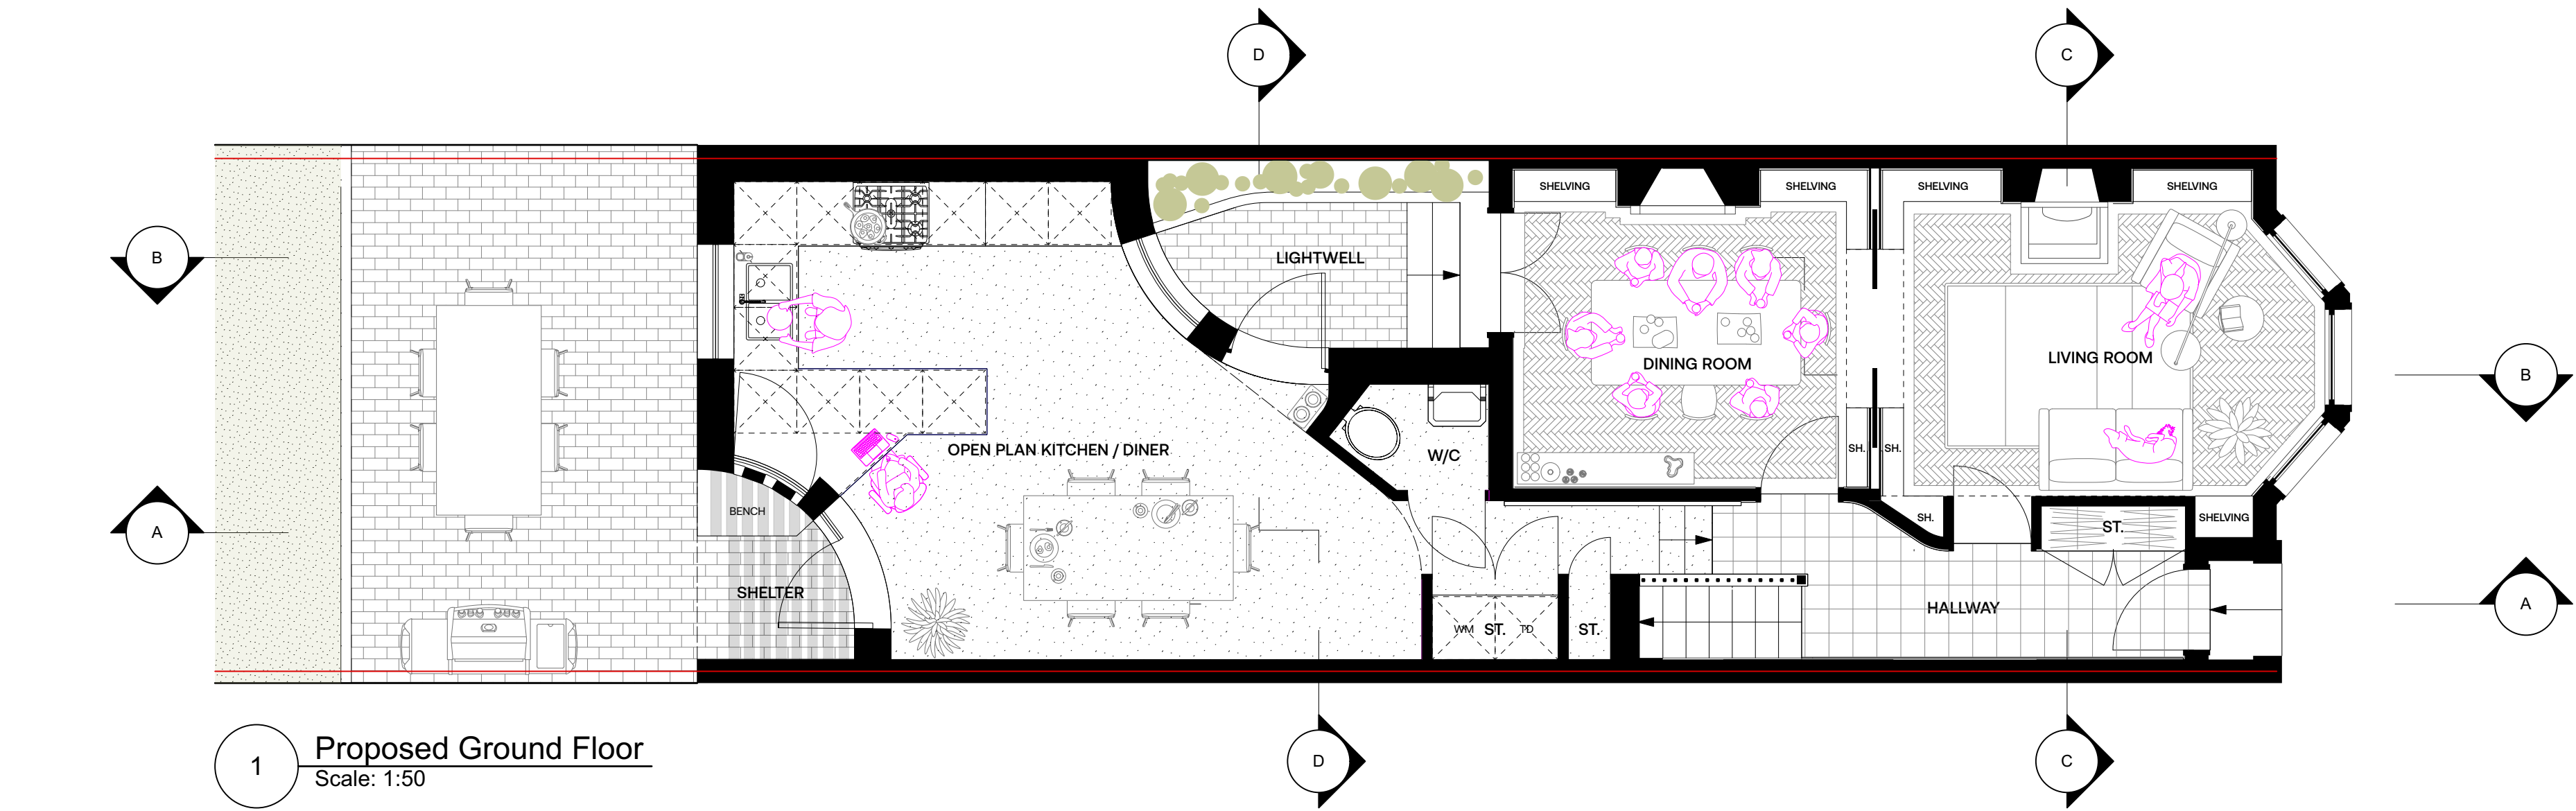


1 Proposed Ground Floor
Scale: 1:50

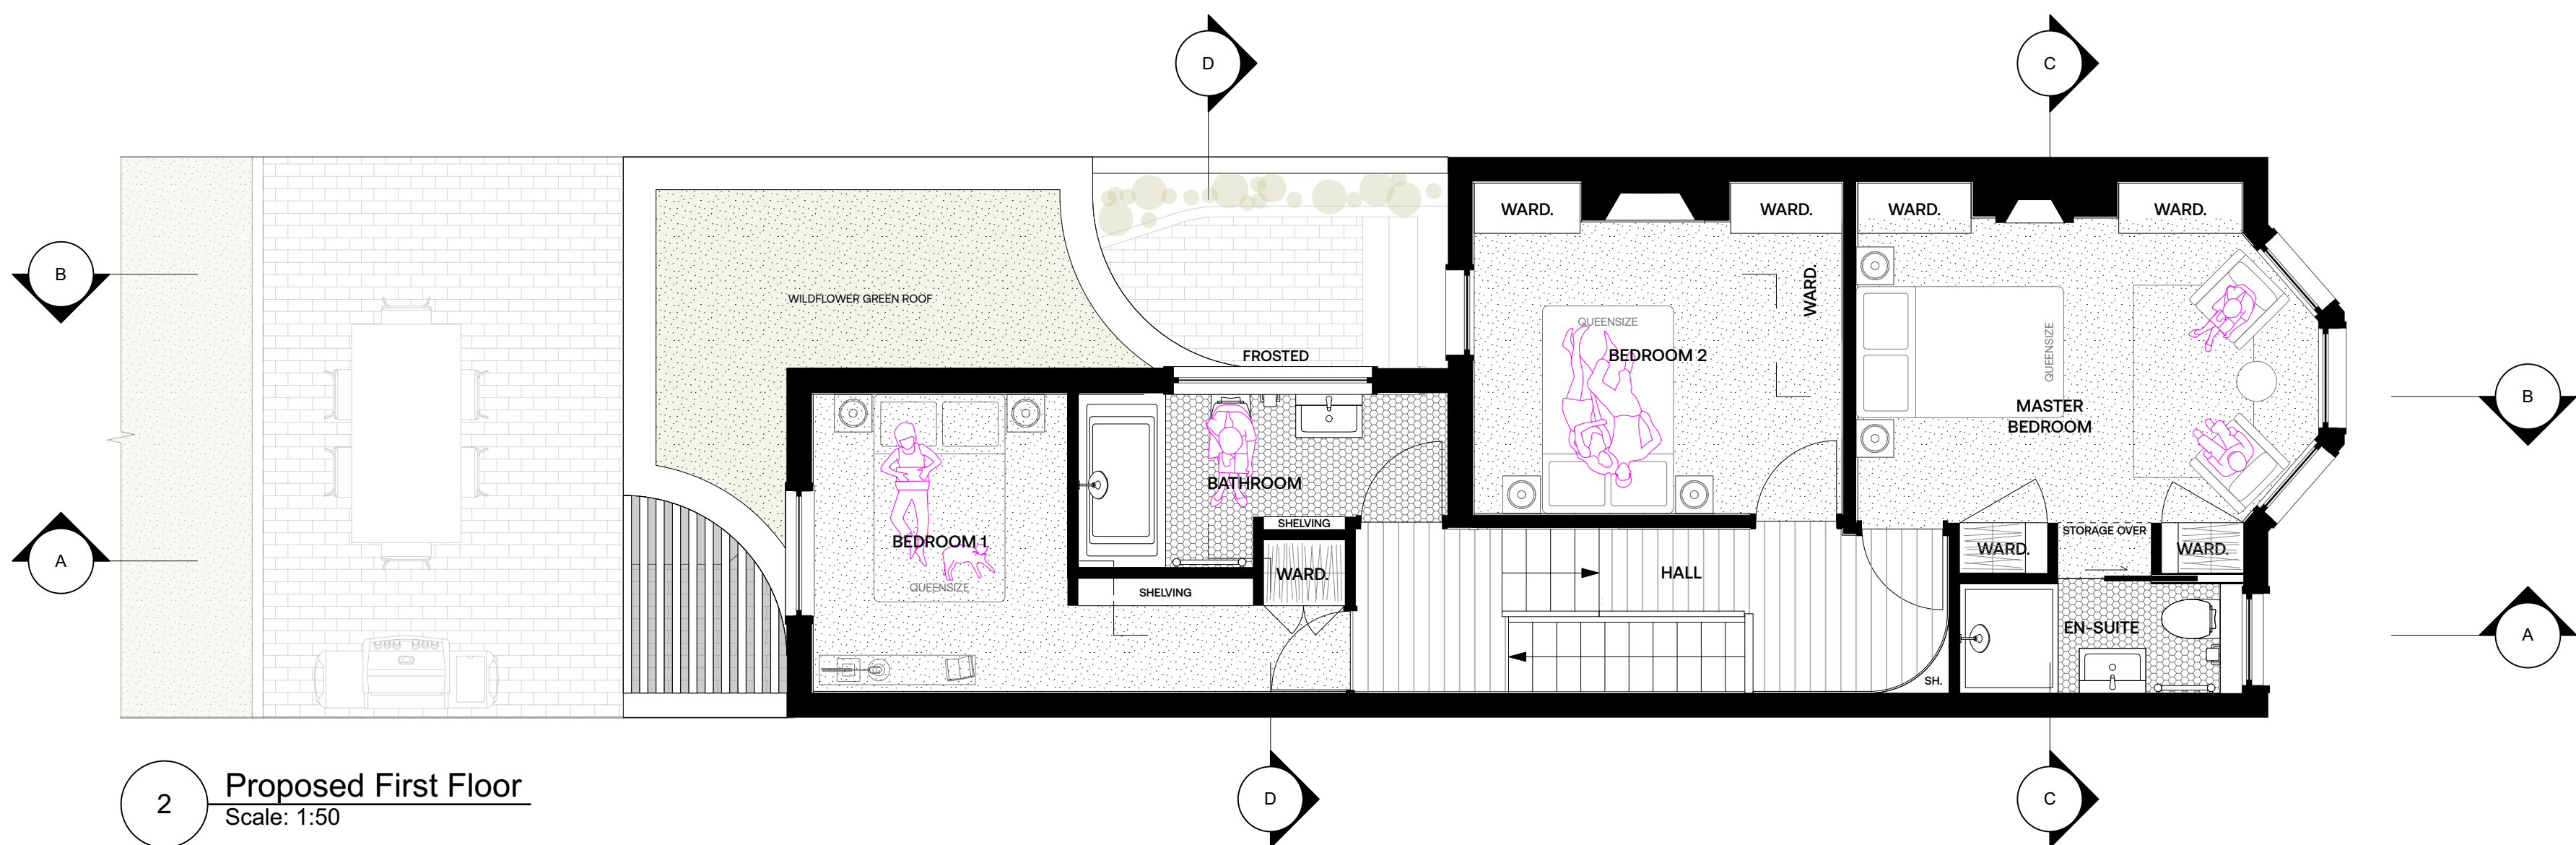

2 Proposed First Floor
Scale: 1:50

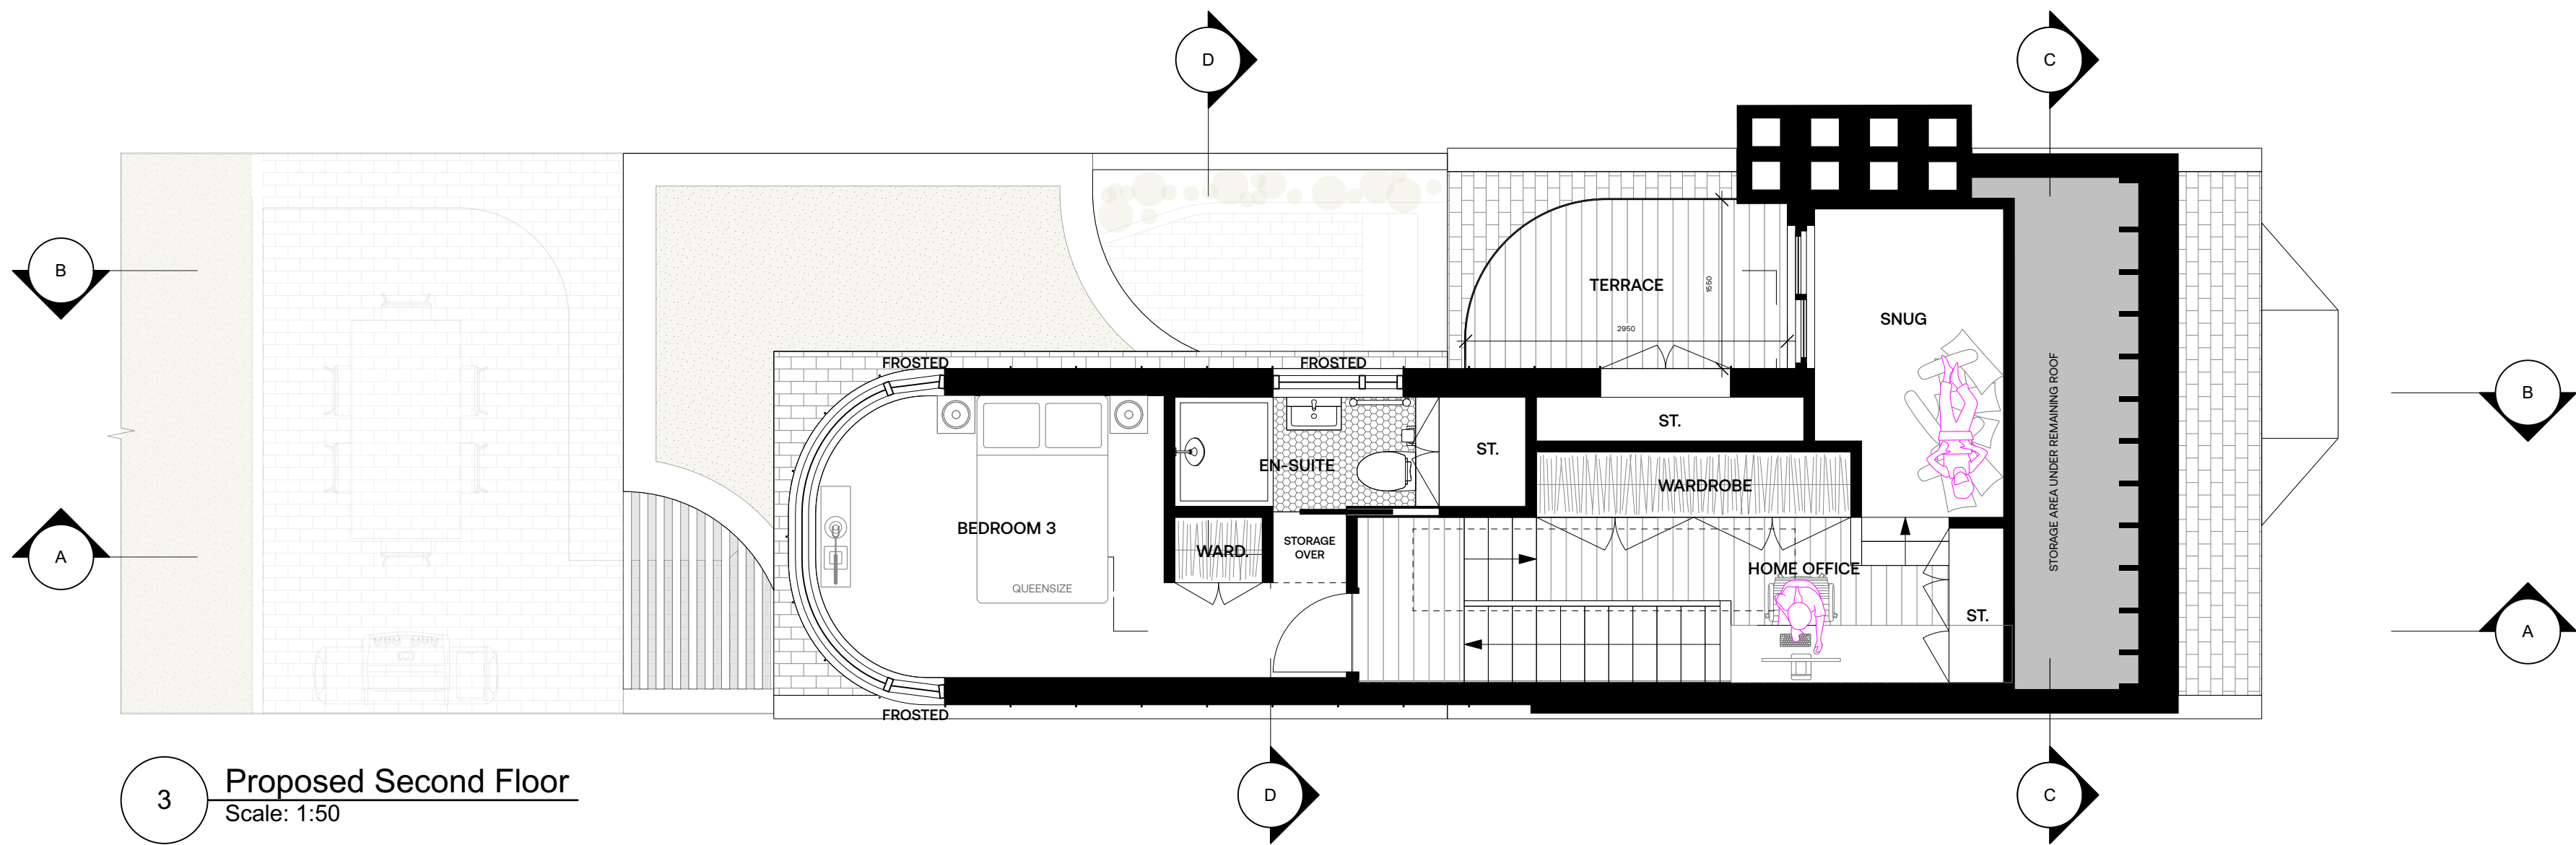

3 Proposed Second Floor
Scale: 1:50

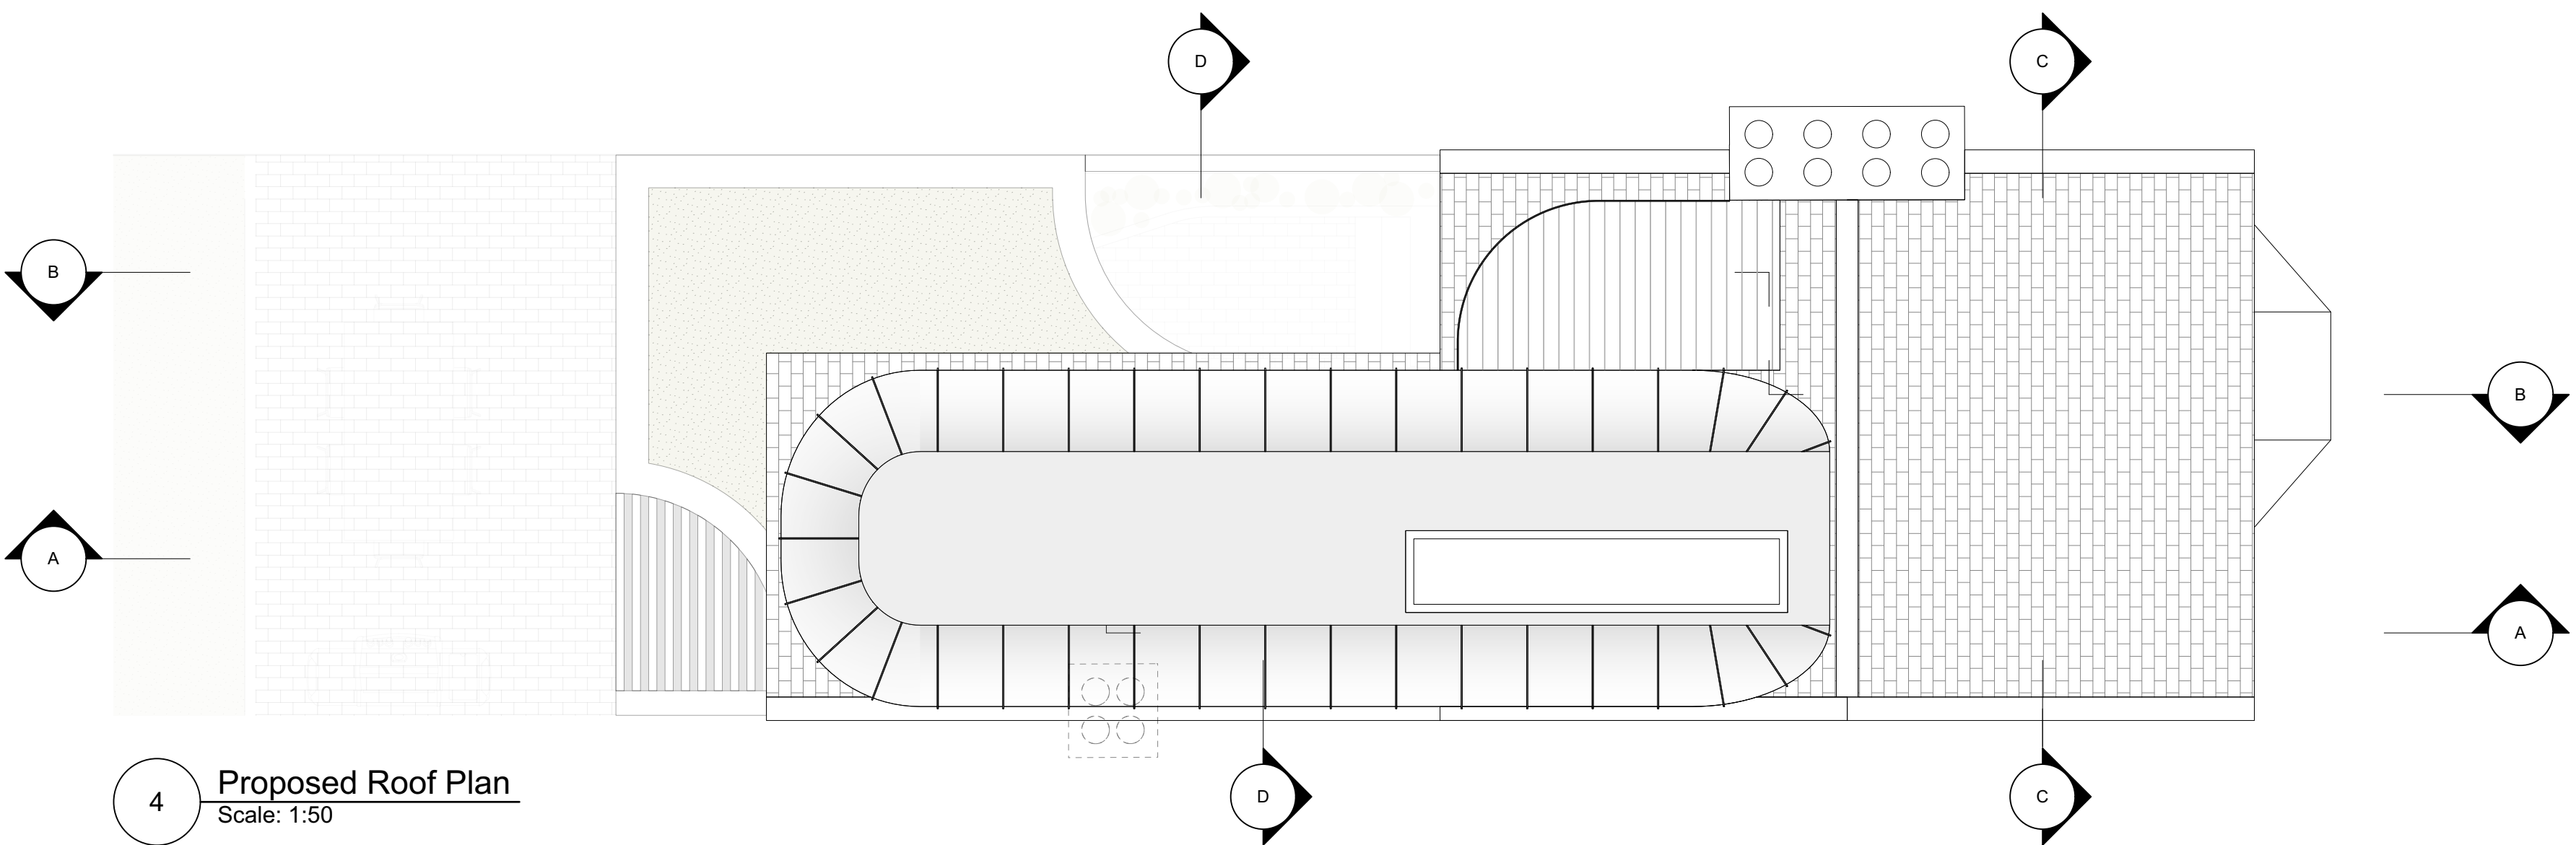

4 Proposed Roof Plan
Scale: 1:50

FOR APPROVAL

GENERAL NOTES

01. Do not scale drawings.

02. All dimensions are in millimetres unless otherwise stated.

03. All dimensions shall be verified on site before proceeding with work.

04. The drawings to be read in conjunction with all related information including structural, mechanical and electrical information and all other documents.

05. Any discrepancies to be reported to the Architect immediately.

06. All products to be fixed to per manufacturers recommendations fully checked of any certification documents.

07. Report any discrepancies in structural openings between drawings, schedules and manufacturers recommendations.

REV	DESCRIPTION	DATE
1	Issue for approval	14/05/2023
2	Revised drawings	14/05/2023

CUOZZO FLEMING

111 Effingham Road

NO. 177

PROJECT

DRAWING

Proposed Plans

SCALE

1:50 @ ISO A1

DRAWING NO.

004


REV

B


0 0.5 1 2m

2m


© Cuozzo Fleming Architects Ltd. 2023

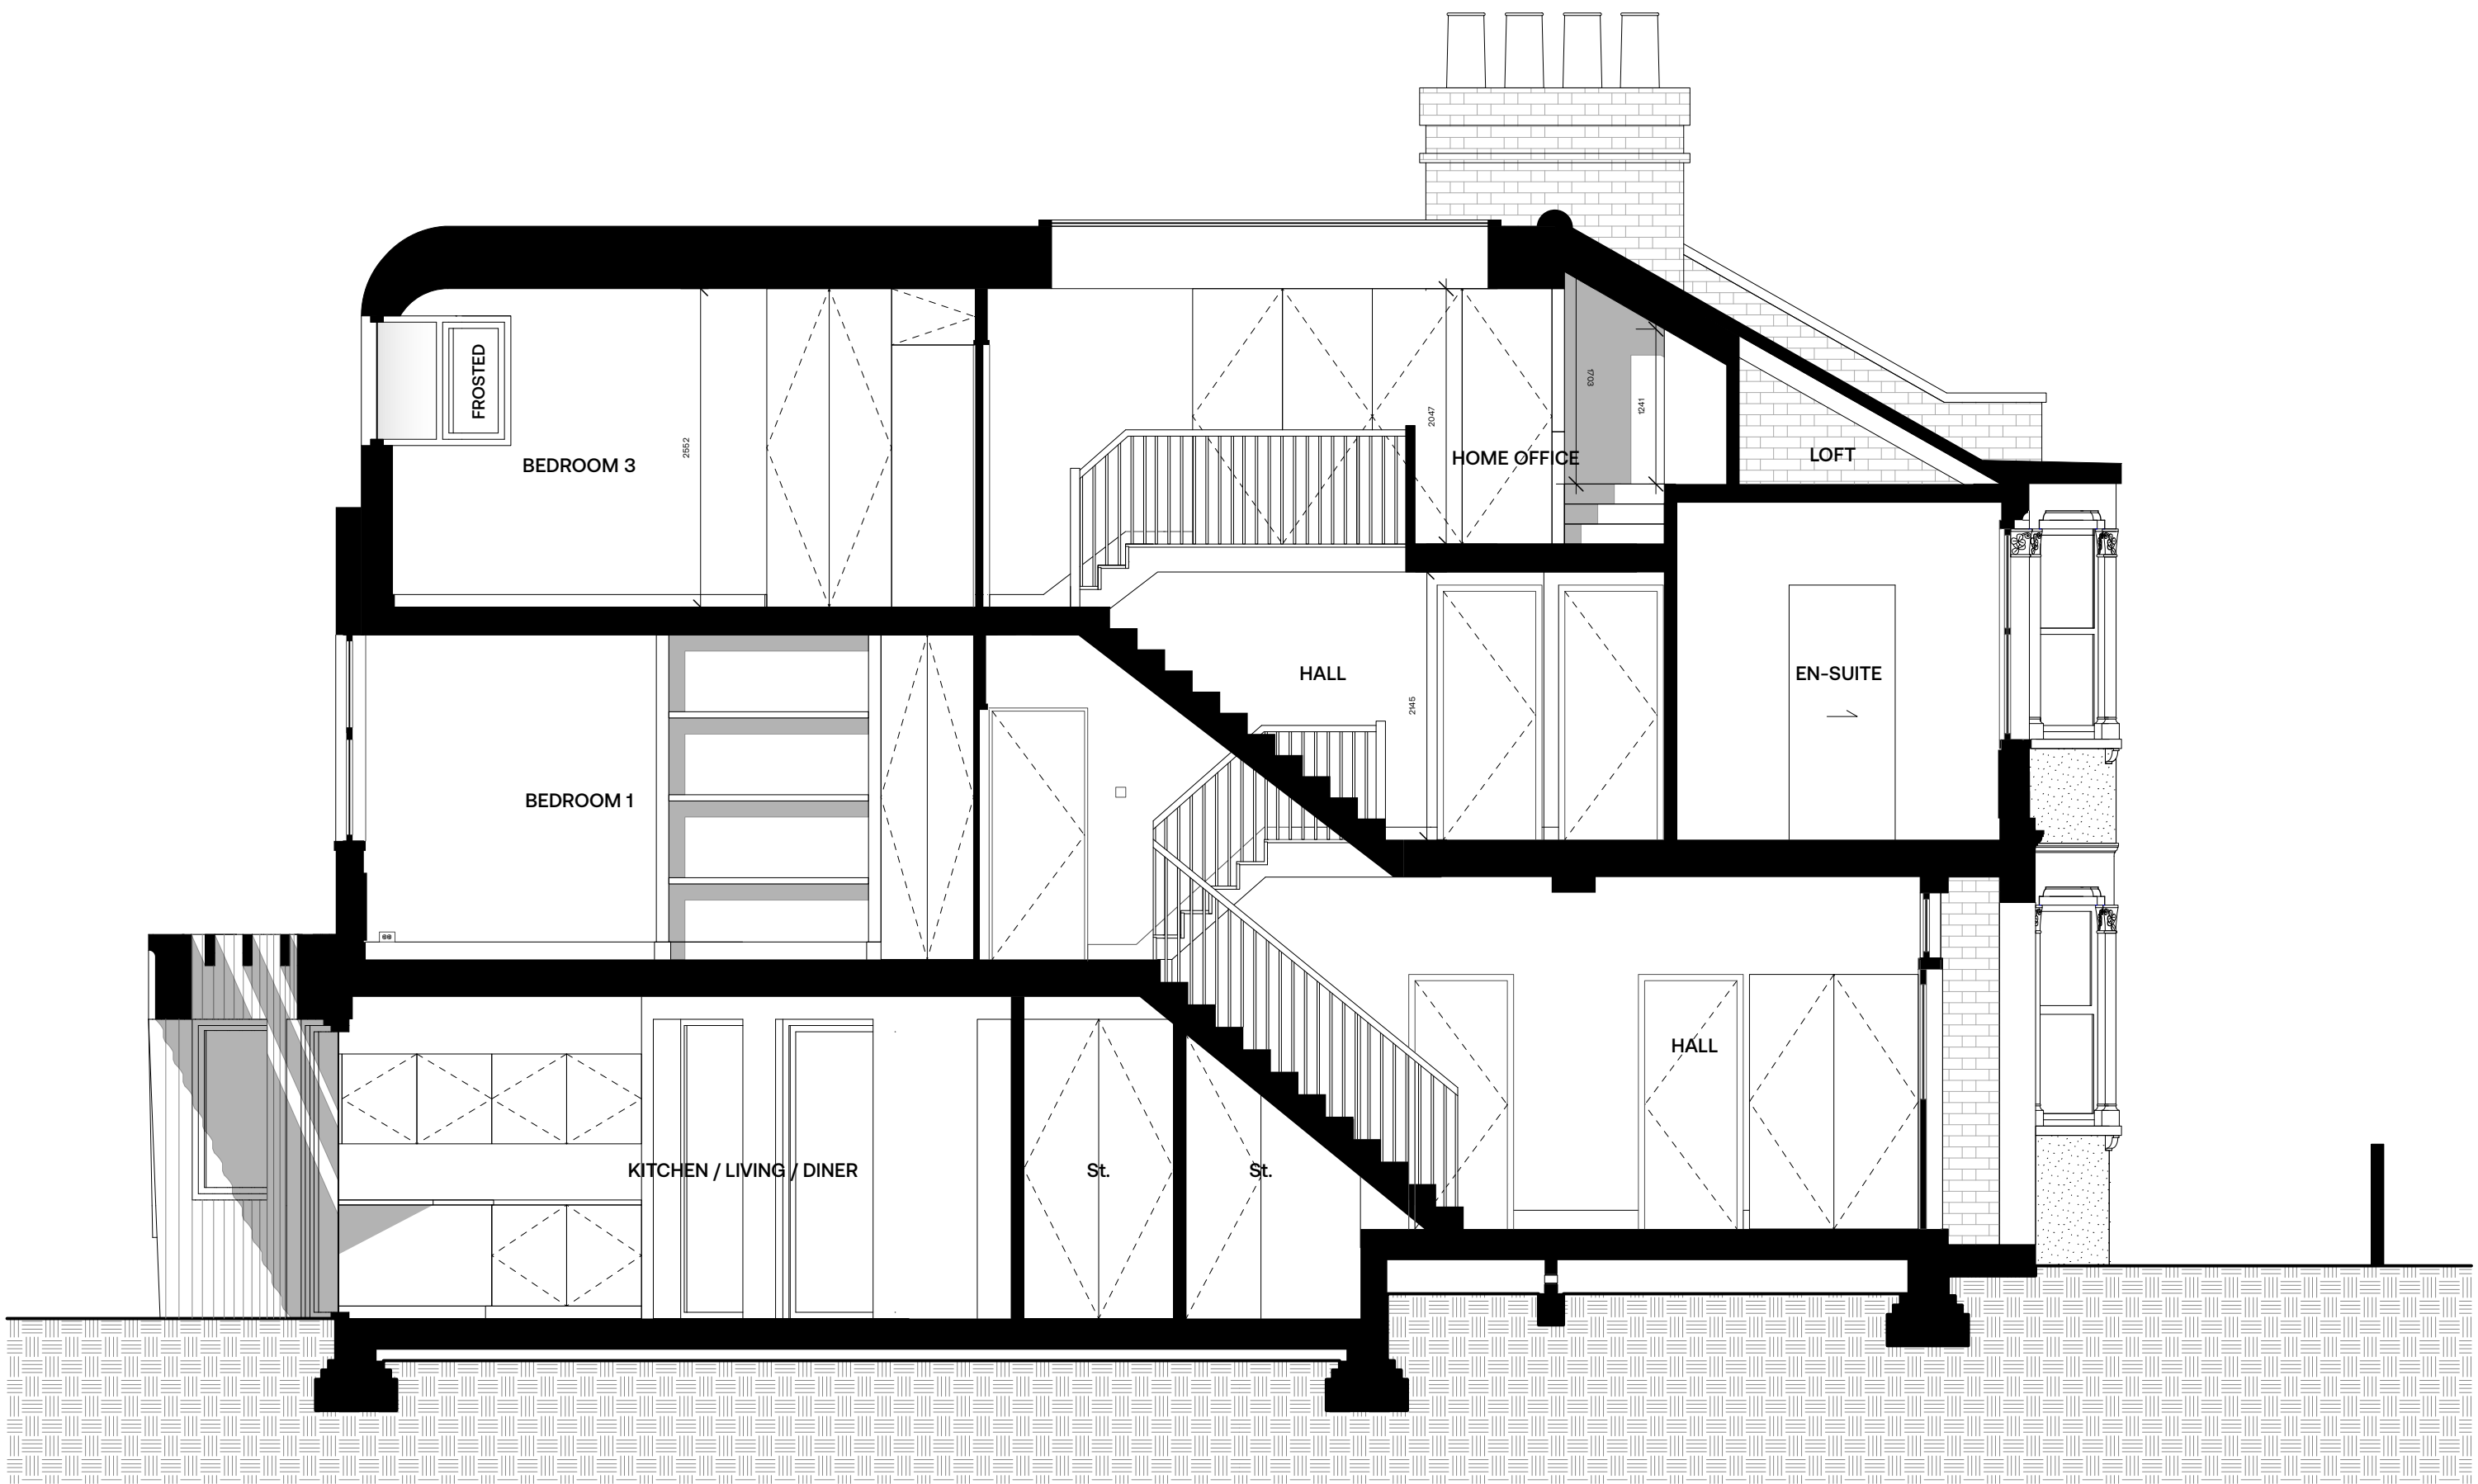


1 Proposed Section A
Scale: 1:50

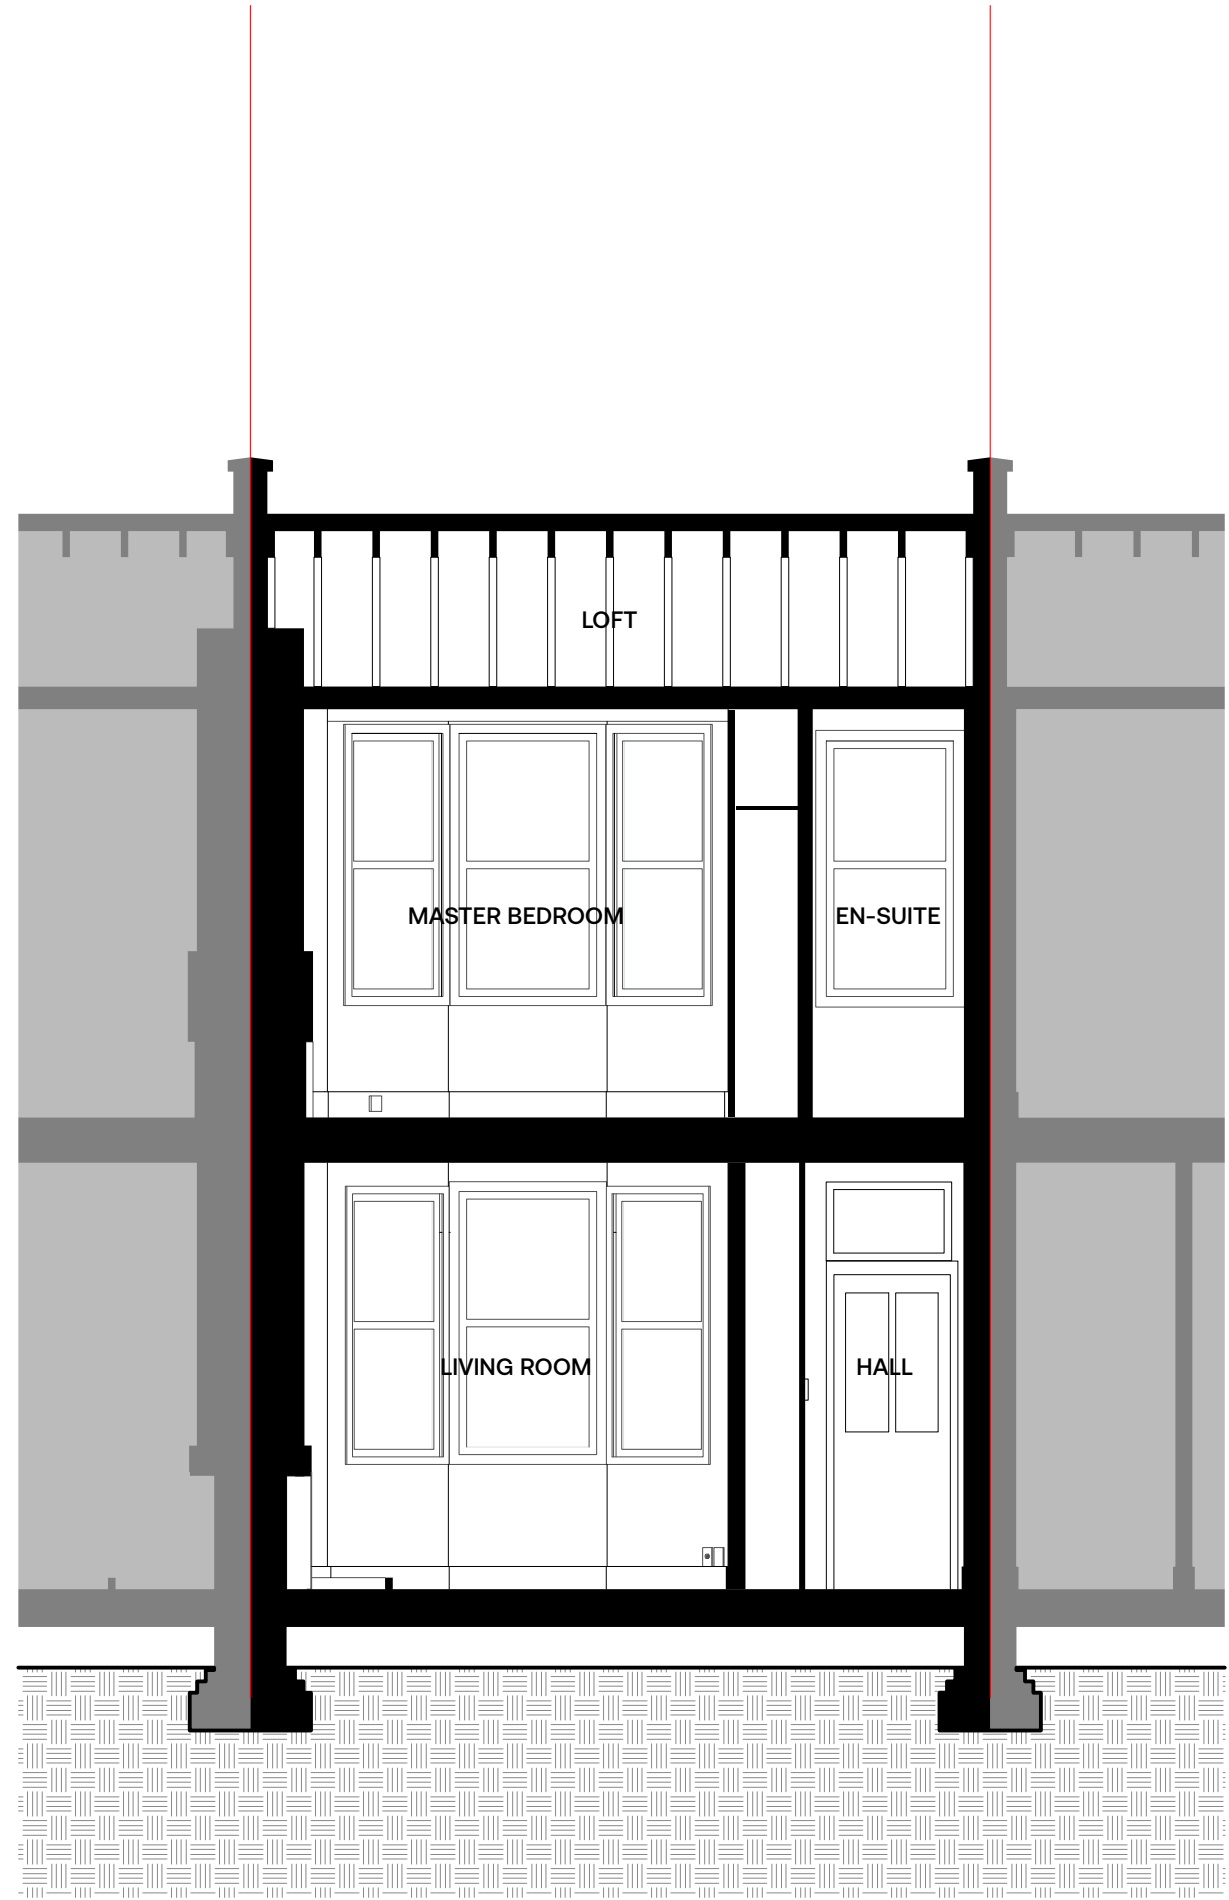

3 Proposed Section C
Scale: 1:50

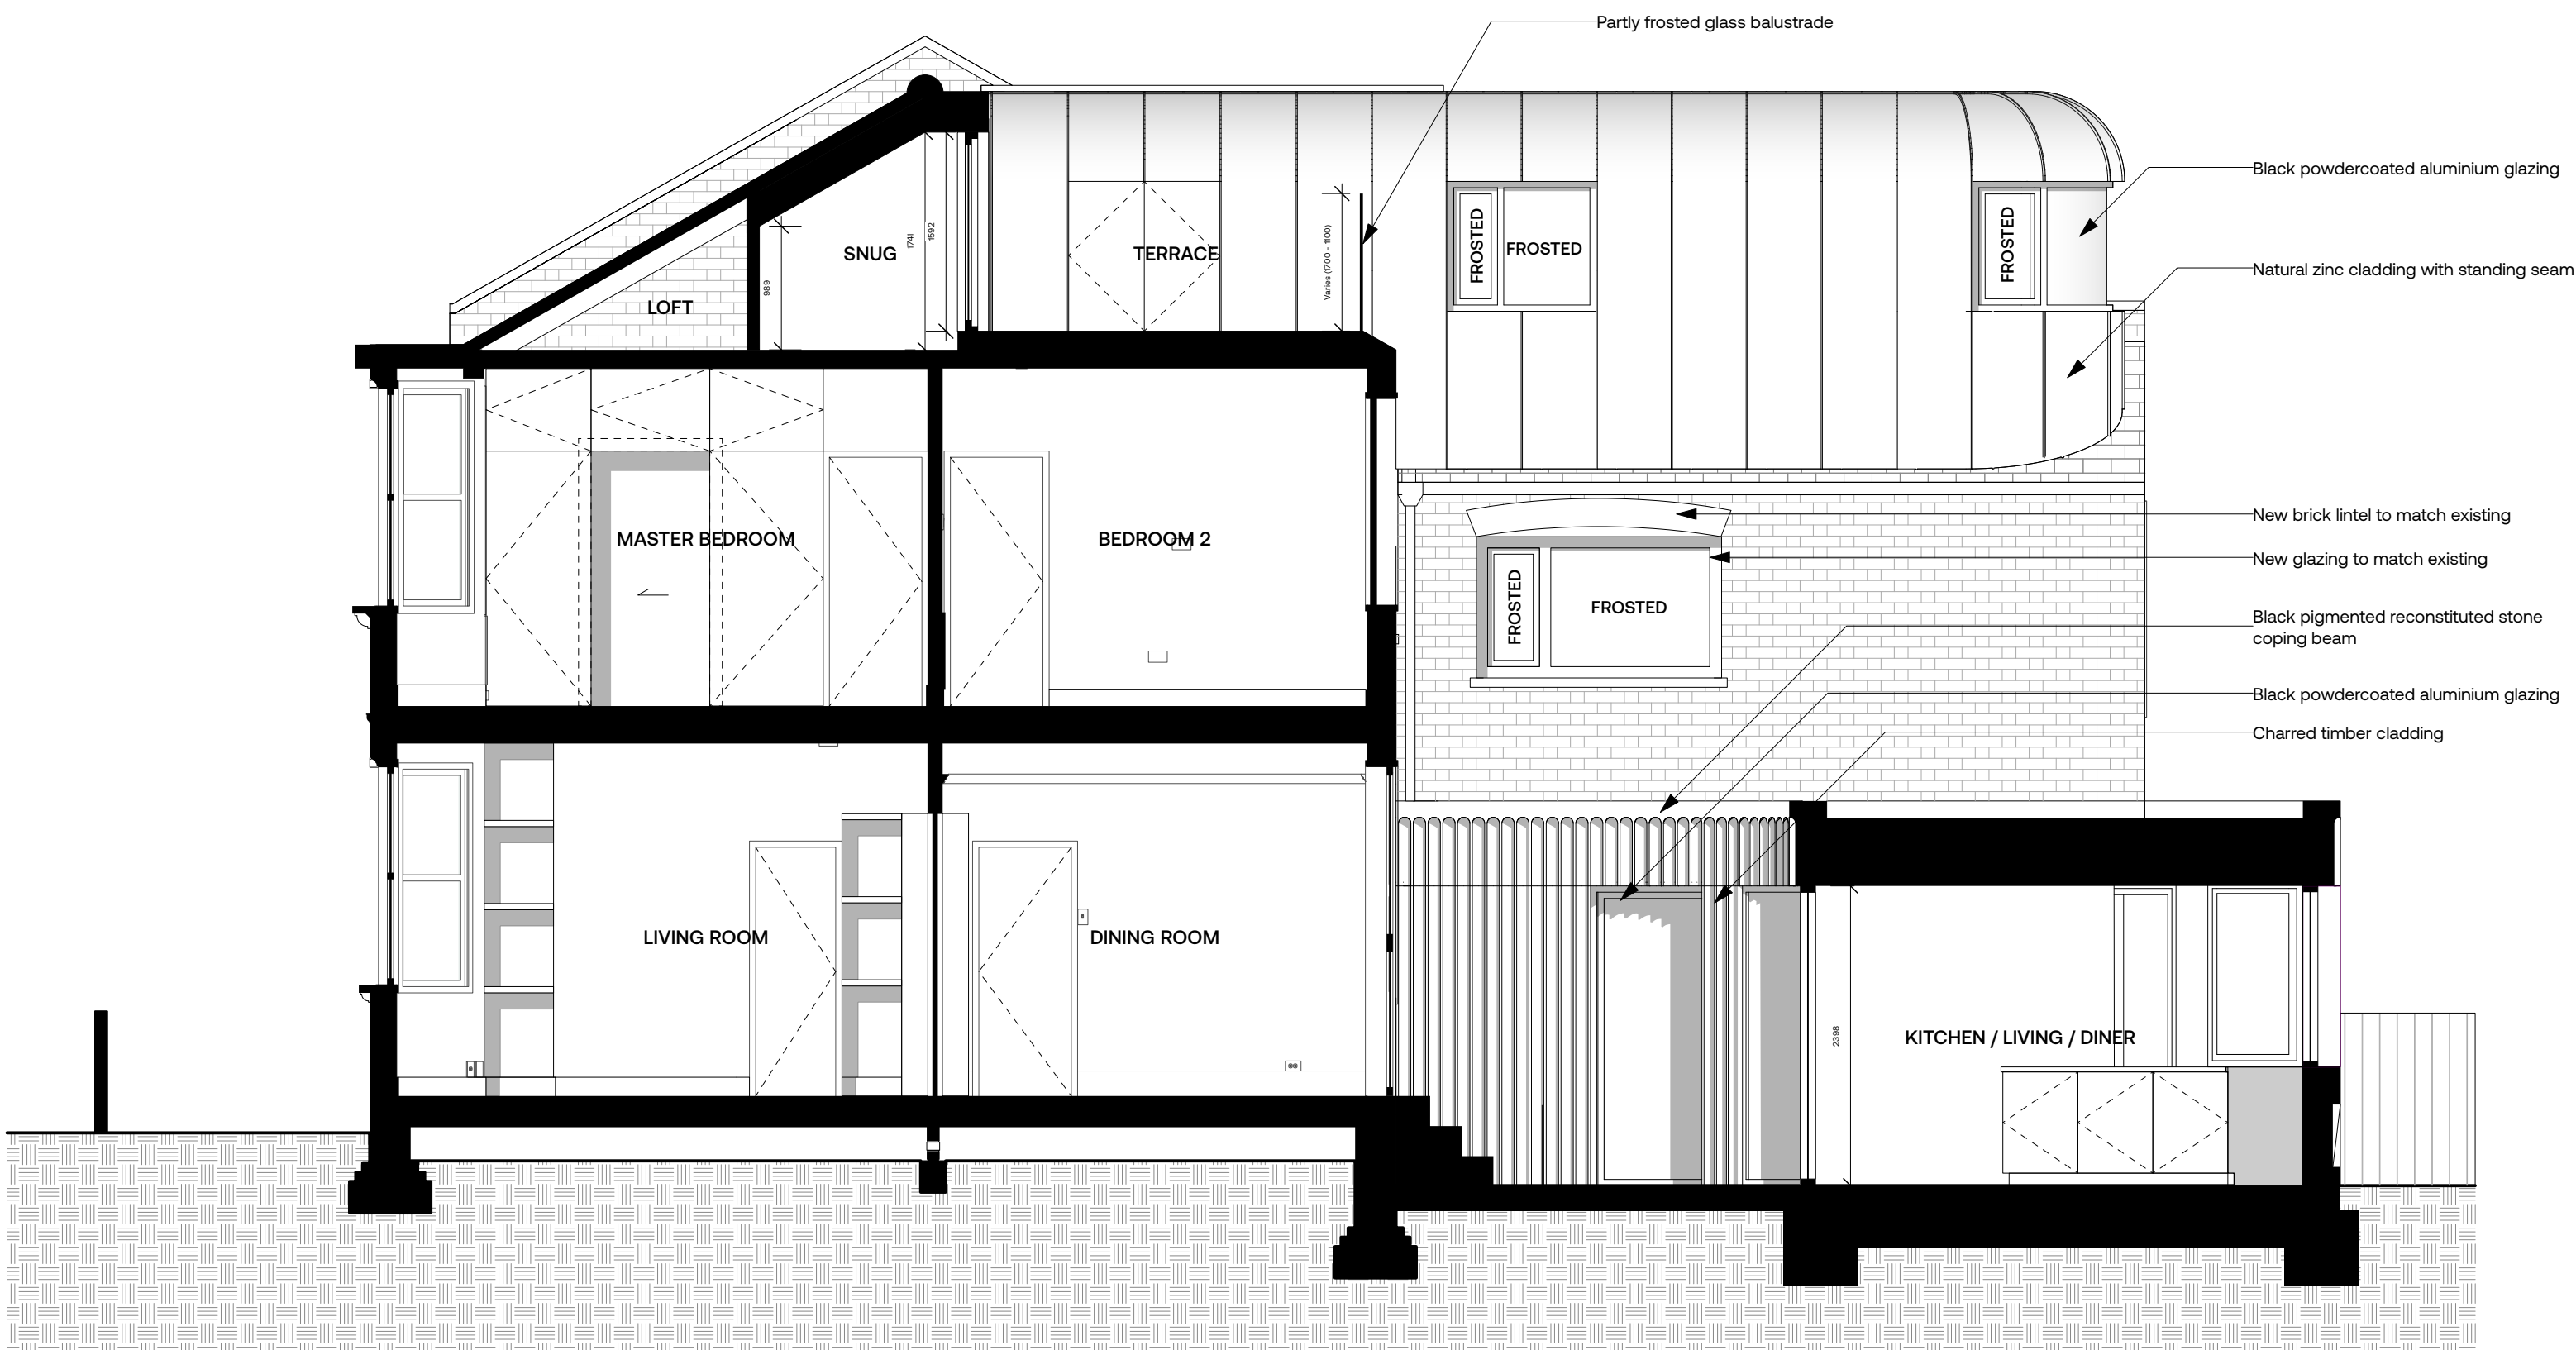

2 Proposed Section B
Scale: 1:50

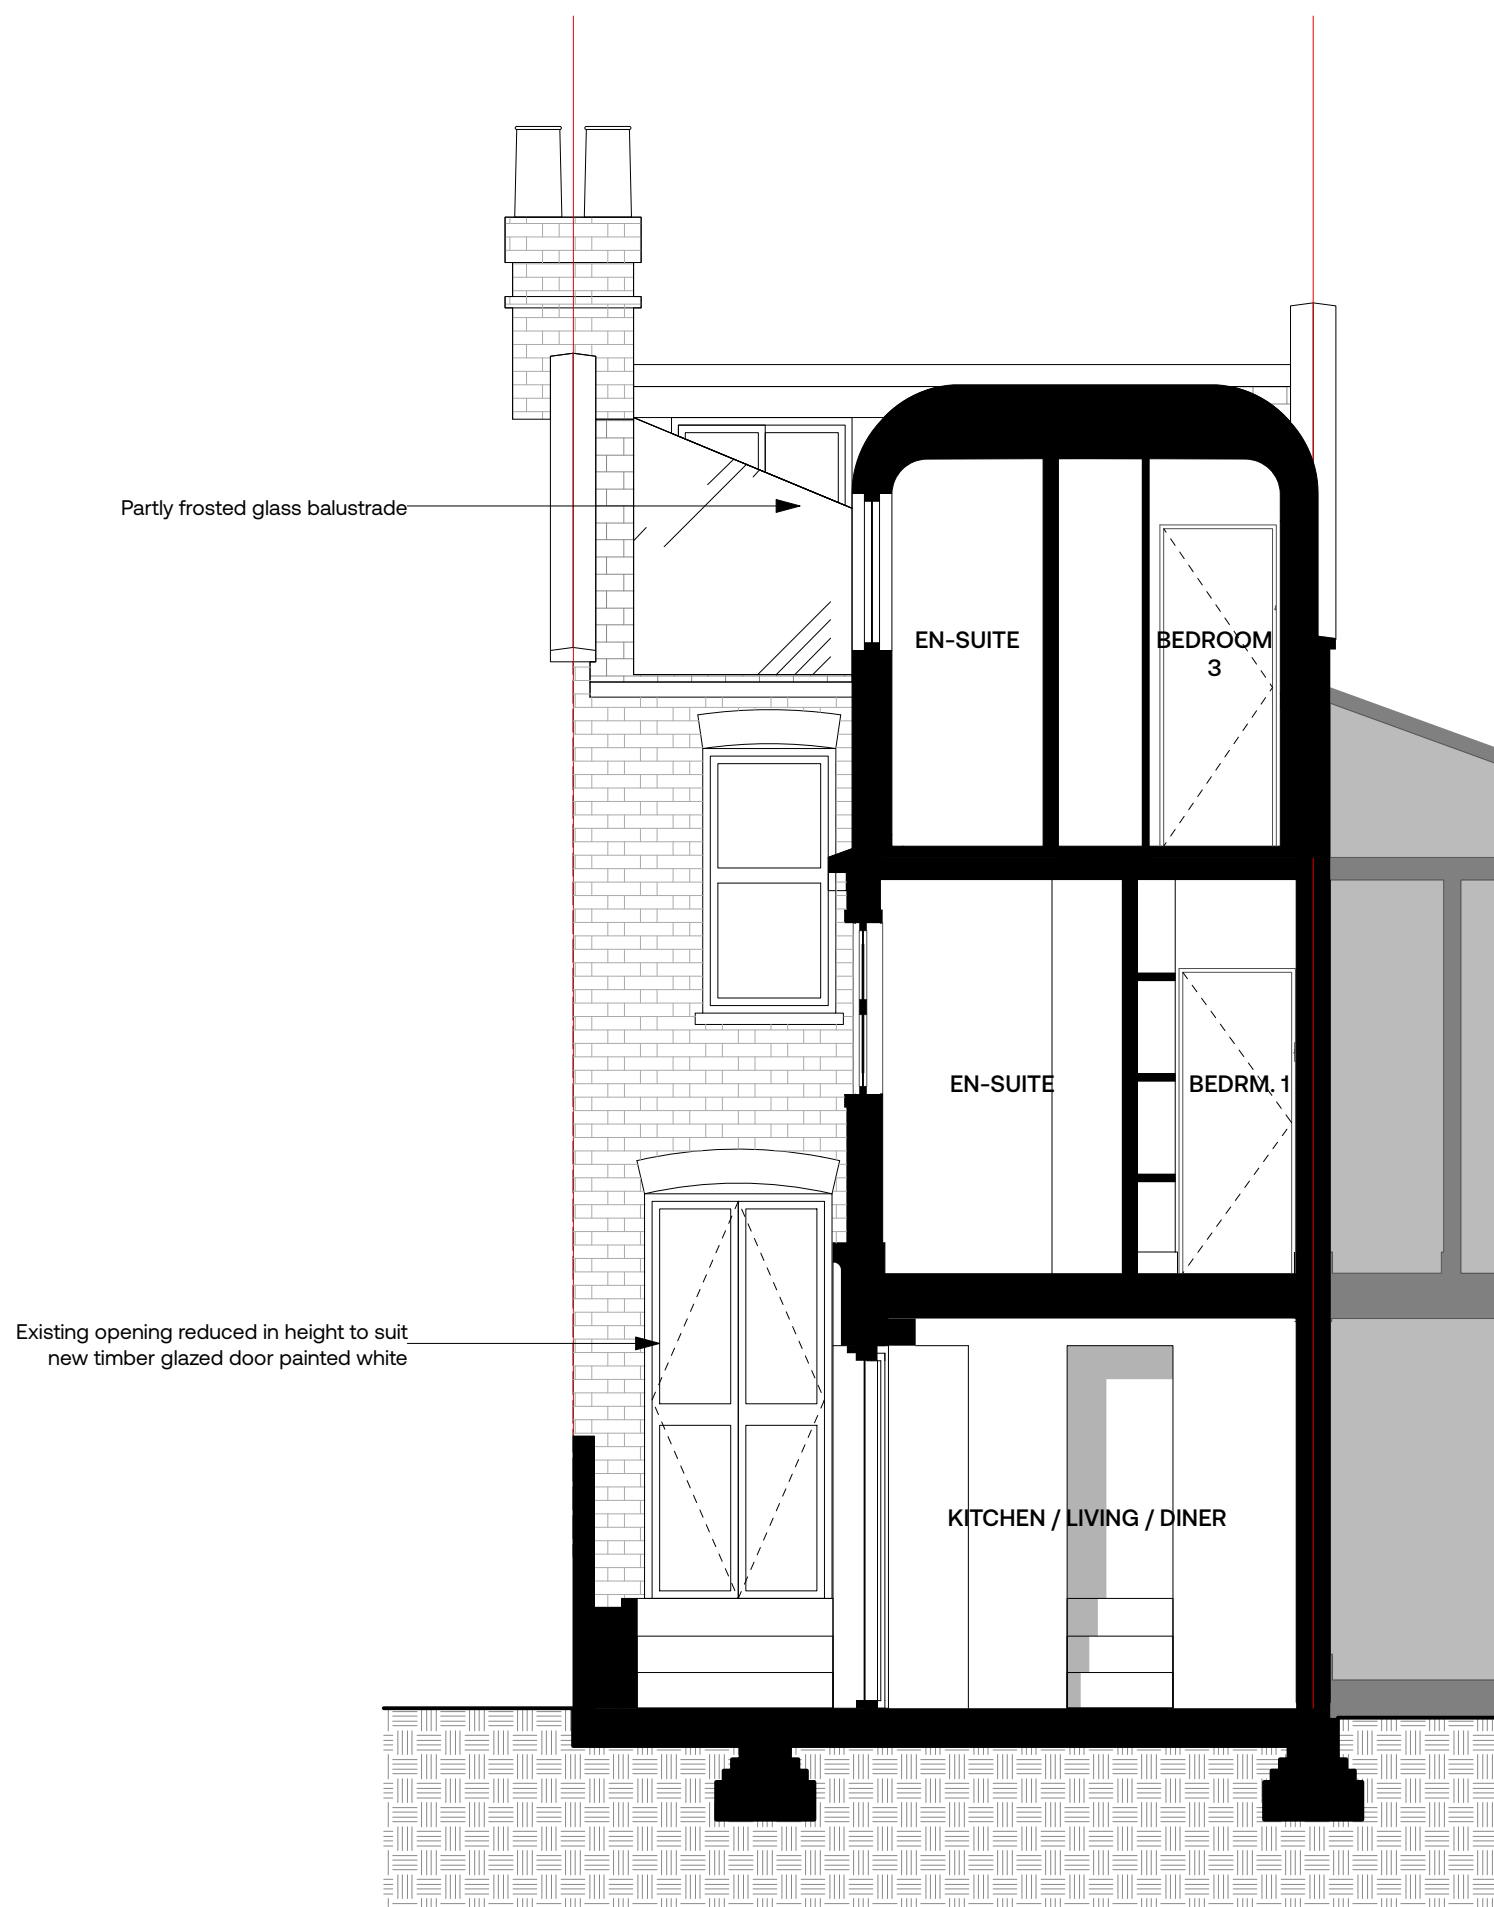

4 Proposed Section D
Scale: 1:50

FOR APPROVAL

GENERAL NOTES
01. Do not scale drawings.
02. All dimensions are in millimetres unless otherwise stated.
03. All dimensions shall be verified on site before proceeding with work.
04. The drawings to be used in conjunction with all related information including structural, mechanical and electrical information and all other documents.
05. Any discrepancies to be reported to the Architect immediately.
06. All products to be fitted as per manufacturers recommendations, verify and check of any conflicts between manufacturers recommendations and project design.
07. Confirmations.
08. Report any discrepancies in structural openings between drawings, schedules and manufacturers recommendations.

REV	DESCRIPTION	DATE

CUOZZO FLEMING
111 Effingham Road
London E2 9AP

NO. PROJECT
177 111 Effingham Road

DRAWING
Proposed Sections

SCALE
150 @ ISO A1

0 0.5 1 2m

DRAWING NO. REV

006 B

© Cuozzo Fleming Architects Ltd. 20