


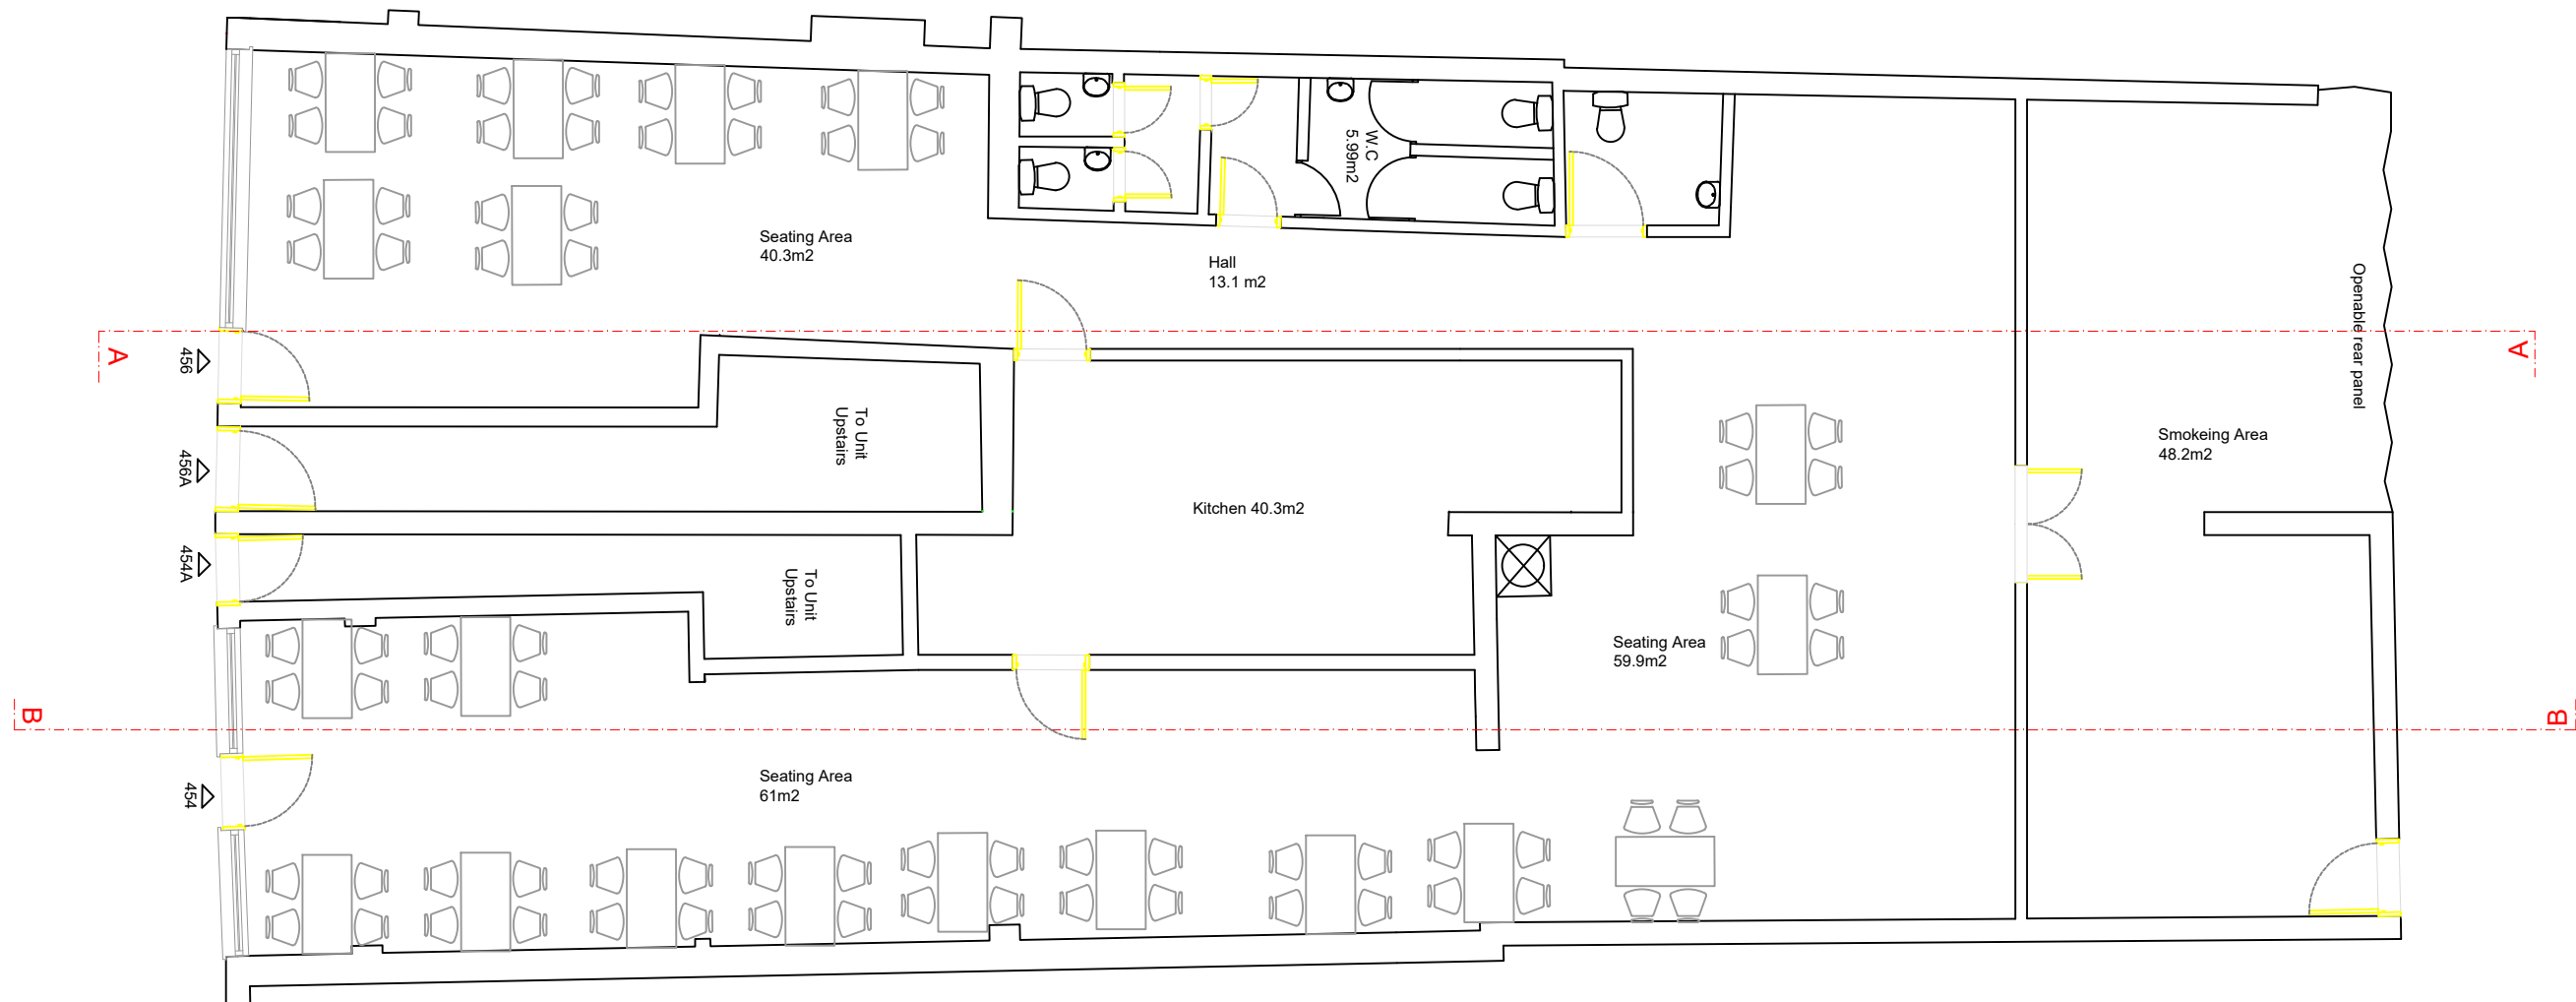


PROPOSED GROUND  
FLOOR PLAN




CONTACT:MR T. GULBAHAR  
ADDRESS:  
9 Hazlewood Close, Hackney, London, E5 0SW  
EMAIL:  
INFO@TMGCONSULTANCIES.CO.UK  
TEL : 07716178378

|                                                  |                            |                   |                                 |                     |
|--------------------------------------------------|----------------------------|-------------------|---------------------------------|---------------------|
| PROJECT : 454-456 West Green Road London N15 3PT |                            |                   |                                 | REVISION<br>A       |
| DWG TITLE : PROPOSED GROUND FLOOR PLAN           |                            |                   |                                 |                     |
| STAGE :<br>PL                                    | DATE ISSUED:<br>16/05/2022 | DRAWN BY :<br>B.G | REFERENCE NO:<br>20220110-PL04A | SCALE :<br>A3 1:100 |

 

THIS DRAWING IS COPYRIGHT OF TMG CONSULTANCIES LTD

**PARTY WALL etc Act 1996:**Written notice must be given to adjoining owners prior to start of work on site. Two months's notice for works to party wall or party structure, one month's notice for all other works.  
**HEALTH AND SAFETY GENERALLY:** All works to be carried out in accordance with the Health and Safety ACT and Dam Regulations 2007 and prevailing Health & Safety requirements in force at the time of the works.

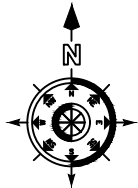

NOTES:THE CONTRACTORS ARE TO CHECK ALL DIMENSIONS, DRAIN RUNS AND GENERAL CONDITIONS ON SITE BEFORE WORKS COMMENCE, AND INFORM MR TANYEL GULBAHAR IMMEDIATELY UPON DISCOVERY OF ANY ERRORS, OMISSIONS OR DISCREPANCIES.ALL WORKS ARE TO BE CARRIED OUT IN ACCORDANCE WITH CURRENT BUILDING REGULATIONS, BRITISH STANDARDS, CODE OF PRACTICE AND LOCAL AUTHORITY REQUIREMENTS.