


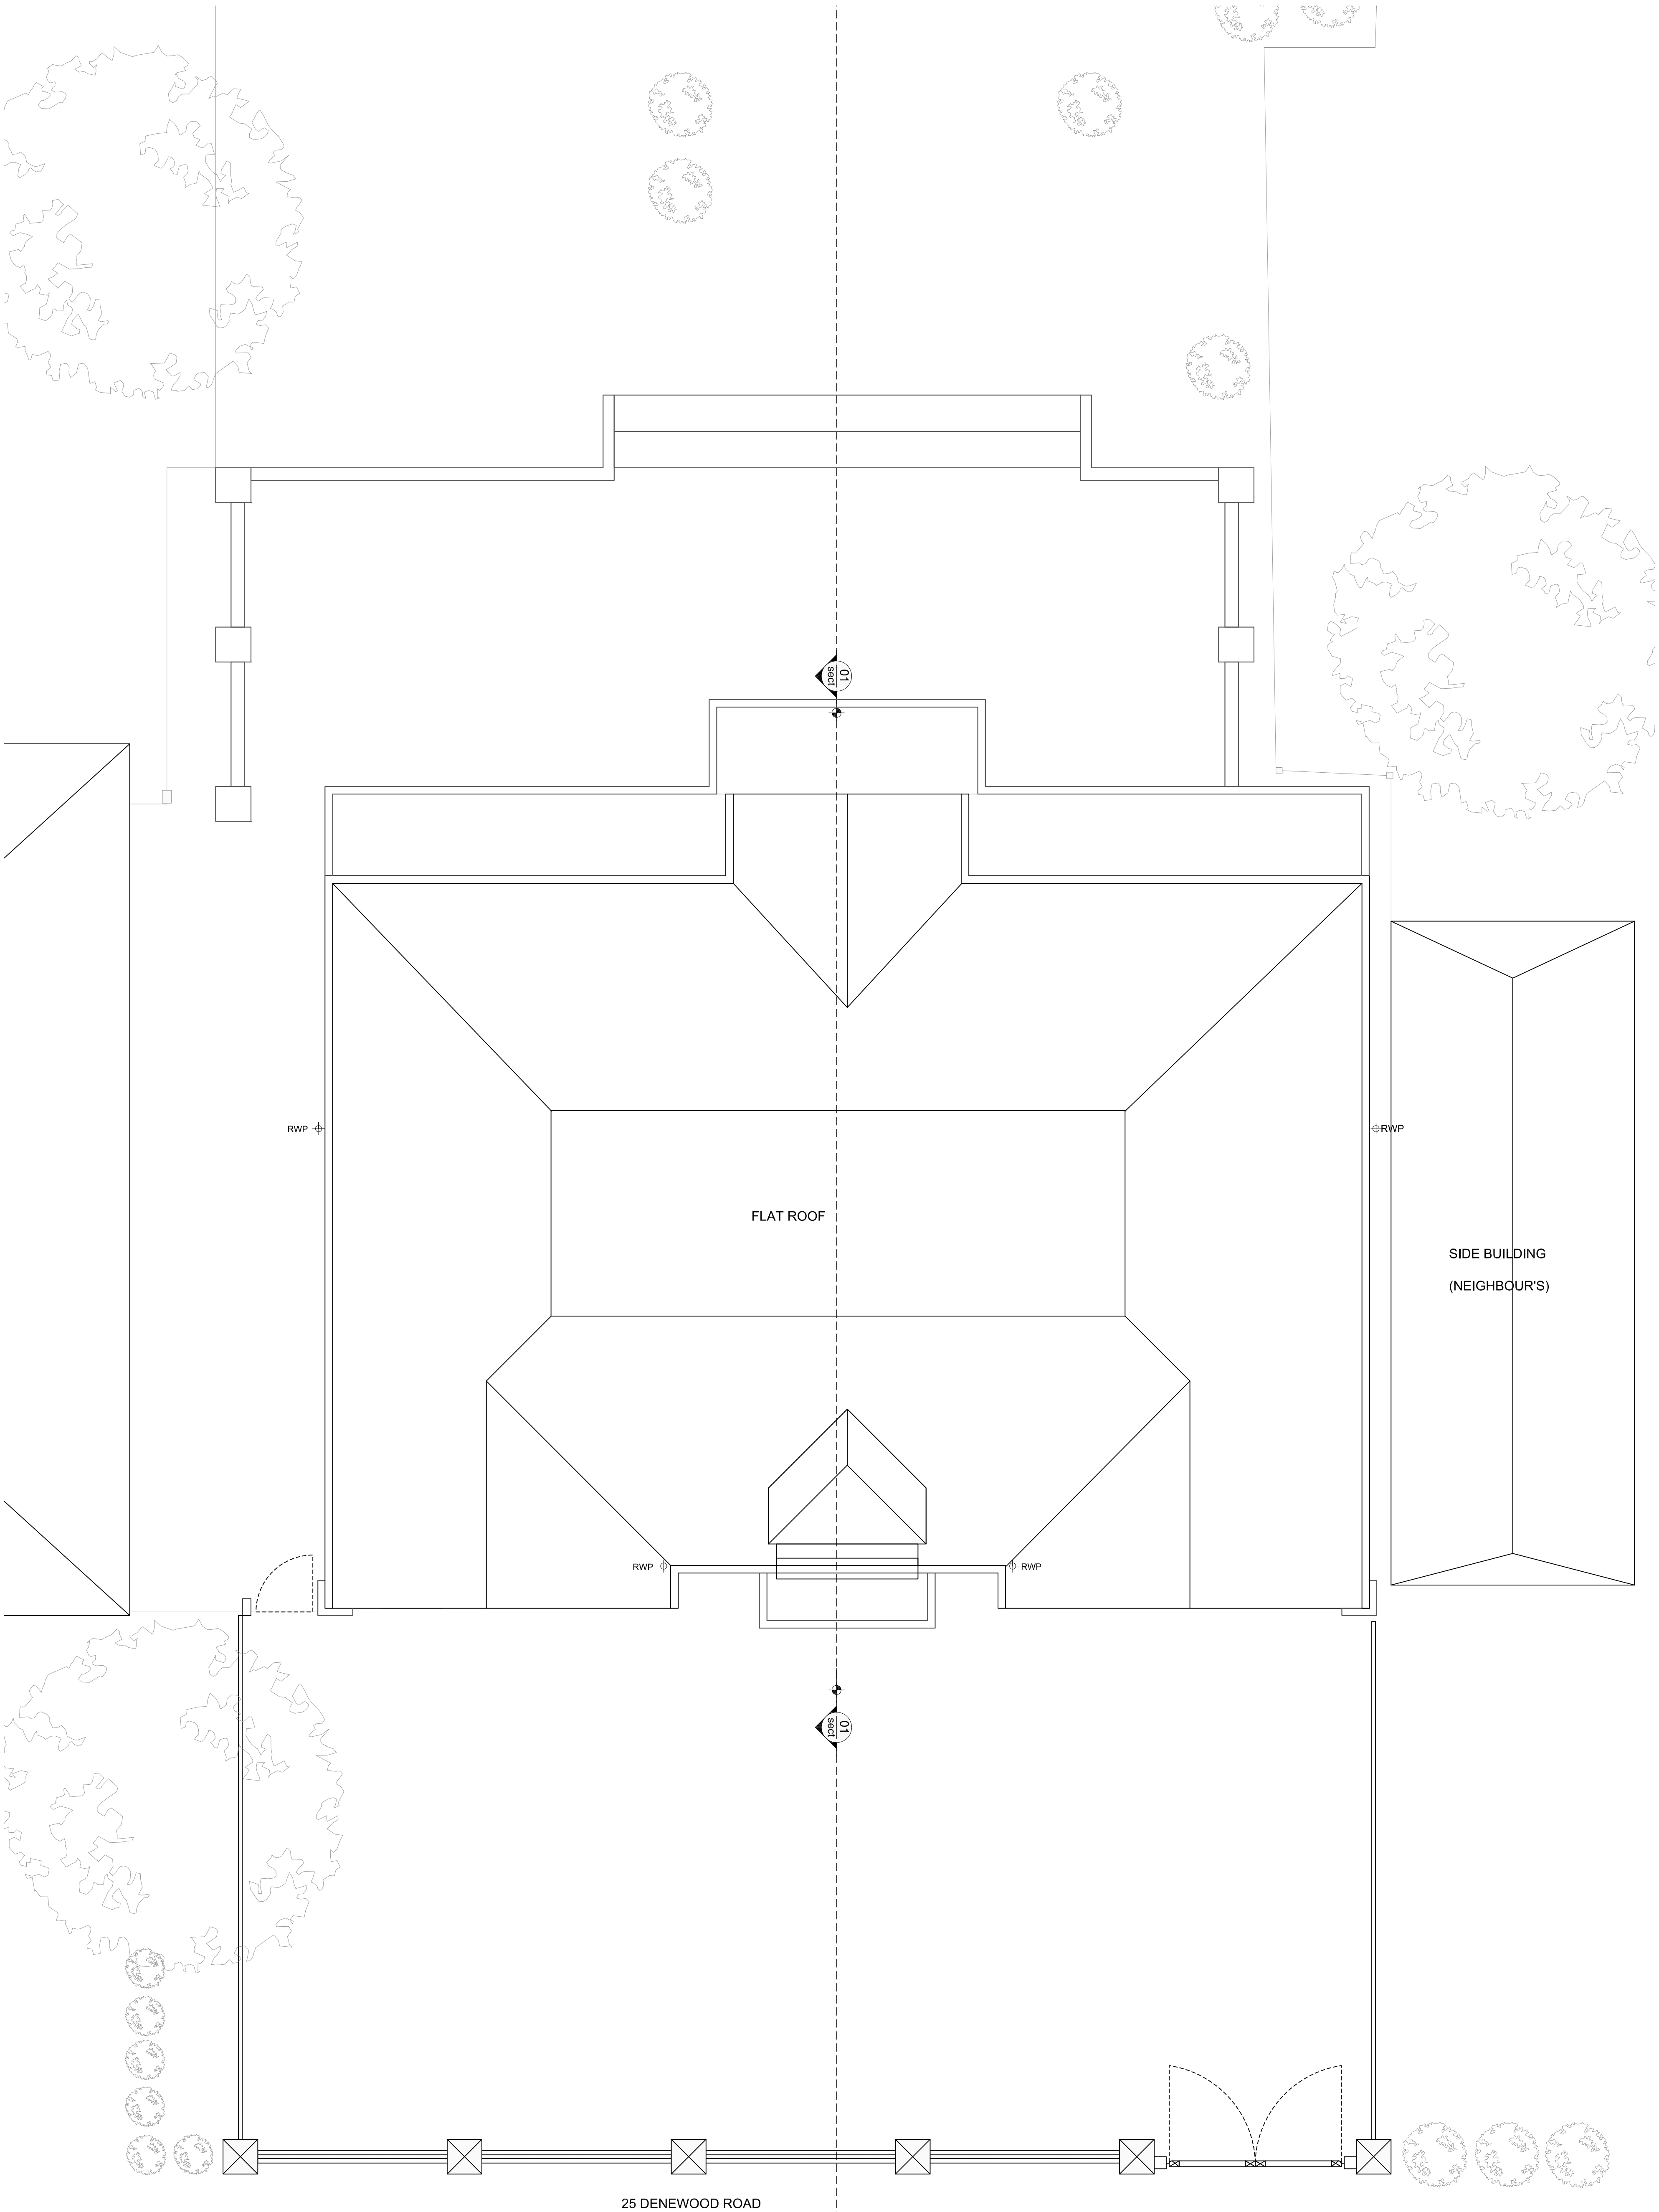

25 DENEWOOD ROAD

A		ISSUED FOR PLANNING	13.07.2023
Rev No	Revision note	Date	

ATTOL

ARCHITECTURE INTERIORS

Project Name : 25 DENEWOOD RD

Title

ROOF PLAN AS EXISTING

Scale : 1:50(A1):1:100 (A3)

Status : ---

Date : JULY23

Revision : A

Dwg No.:

2376 PL 03

ATTOL LTD,

T- 020 7924 3382


e- info@attol.co.uk

1 ROOF FLOOR PLAN

EXISTING

0 0.5 1 1.5 2.5 5

THIS LINE IS 100mm (A1) or 50mm (A3)

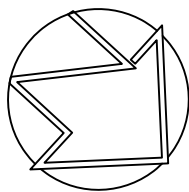

THIS LINE IS 100mm (A1) or 50mm (A3)