


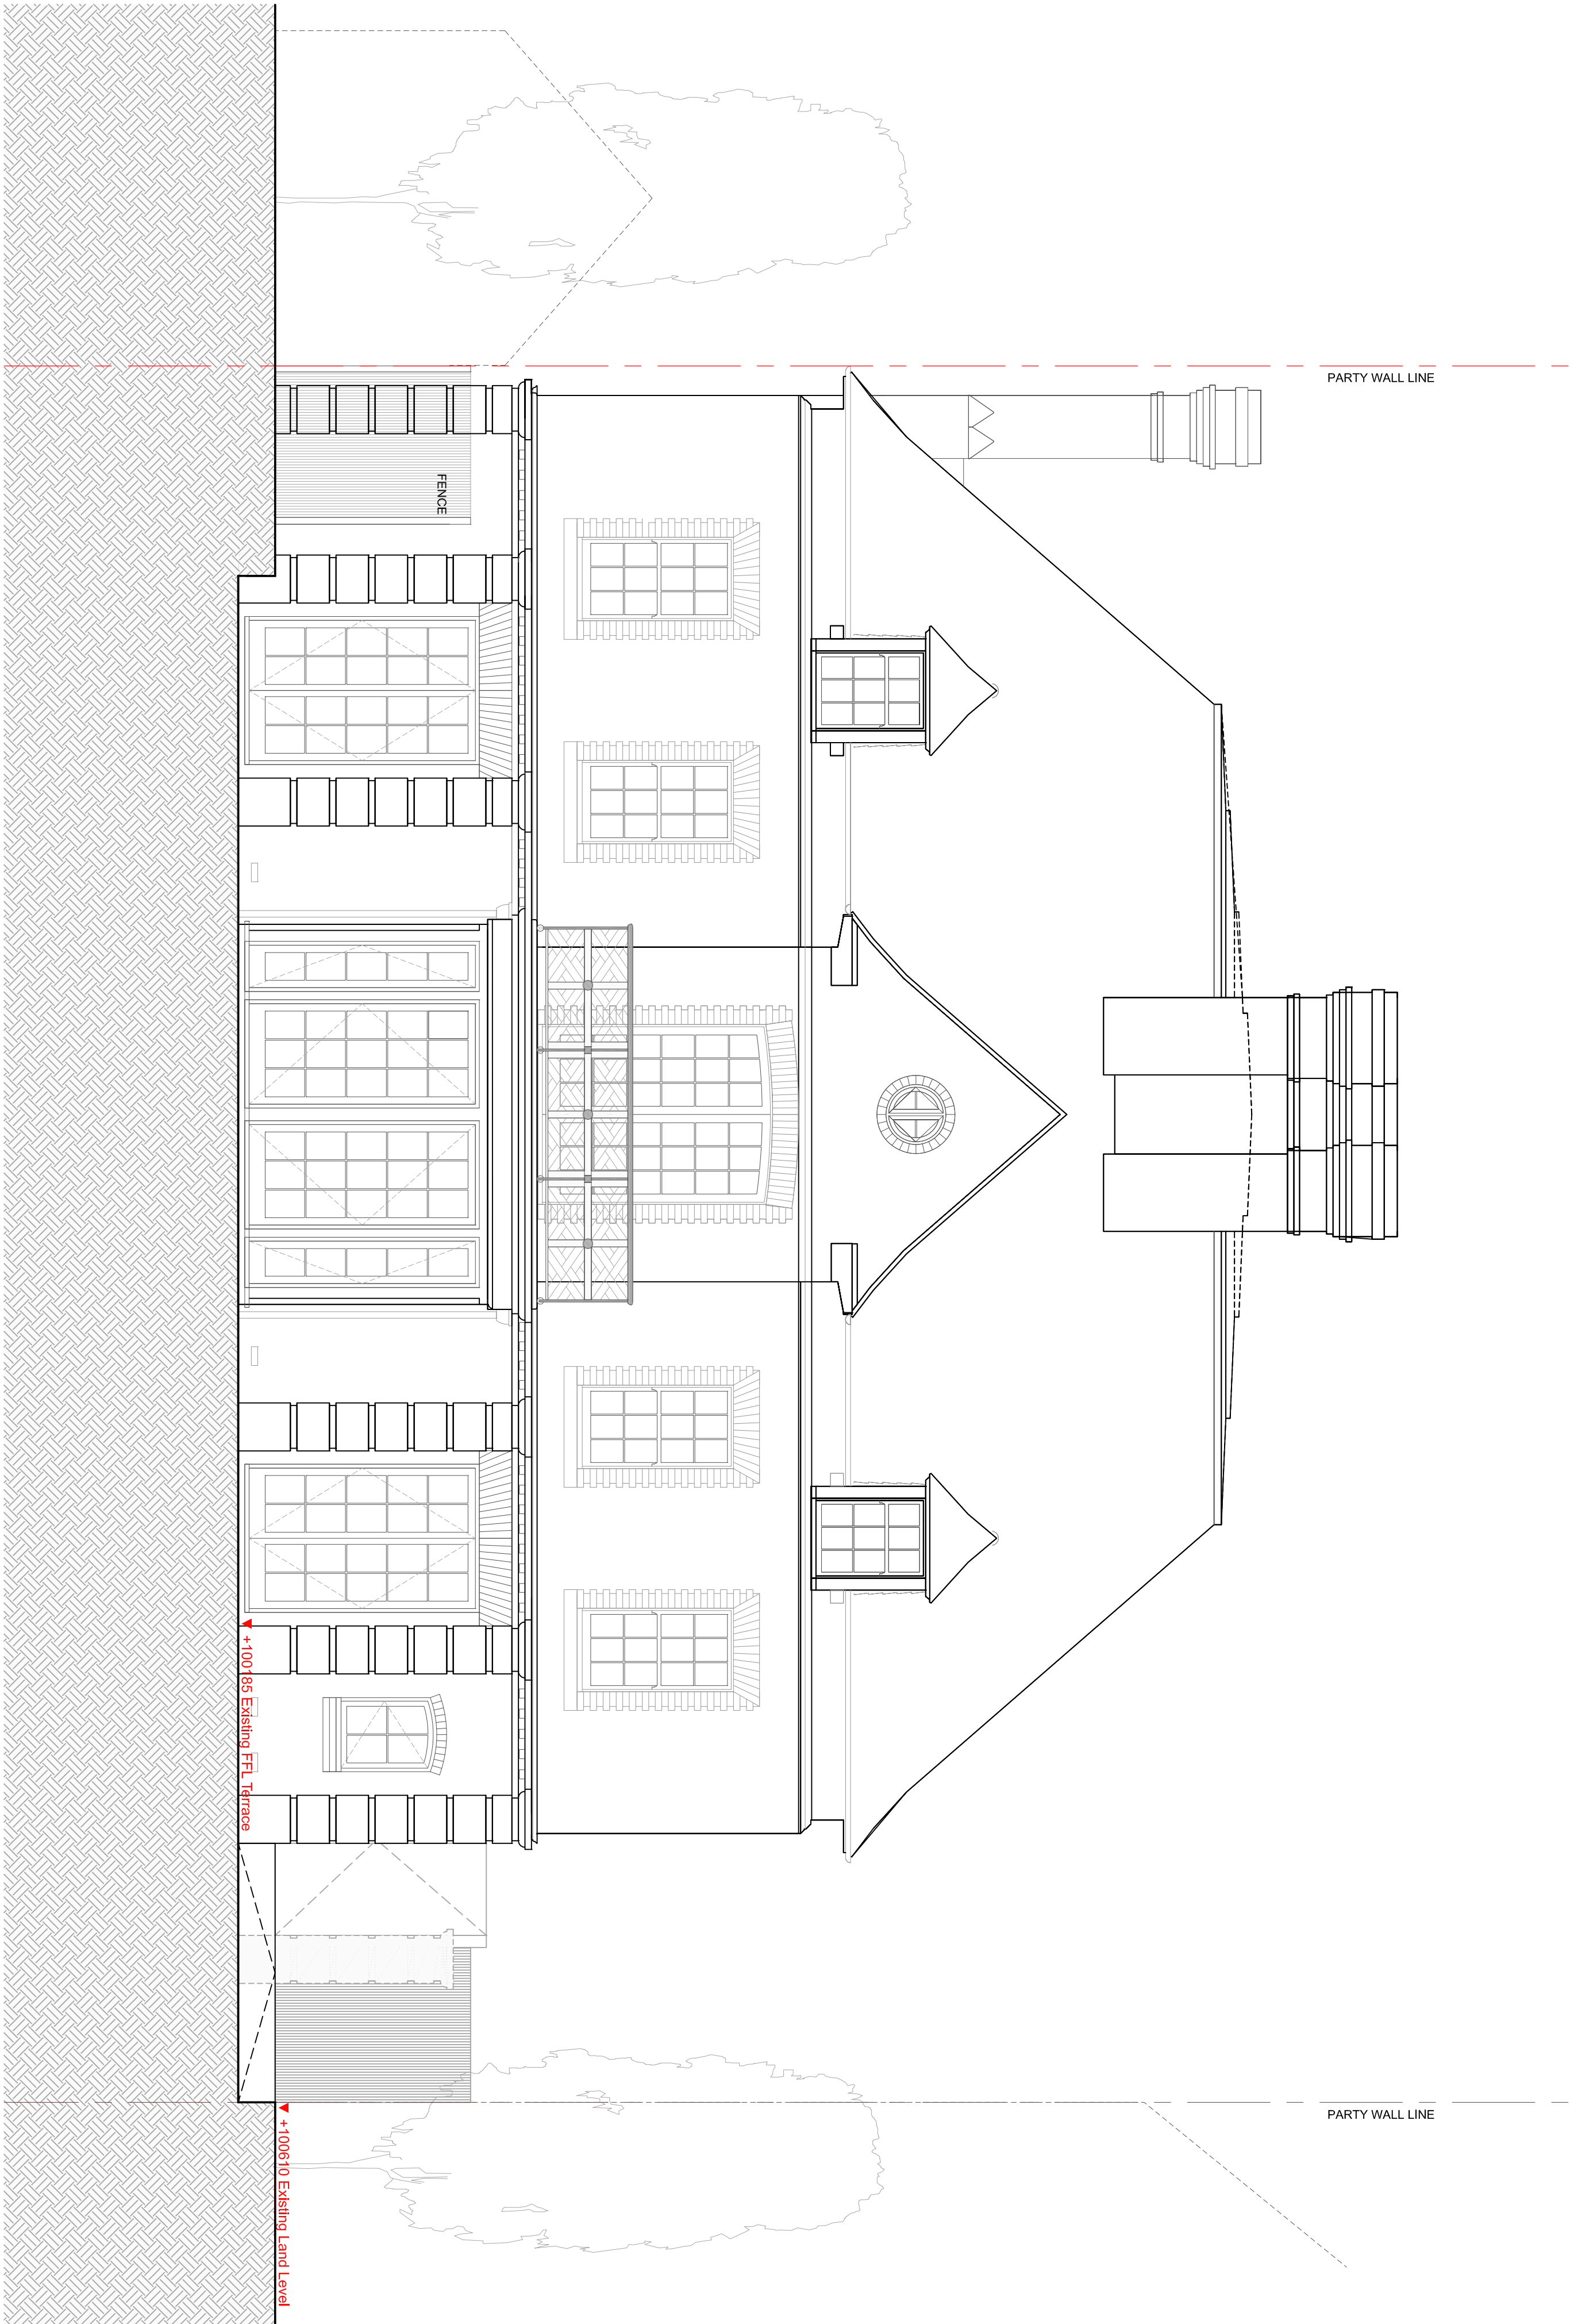

1 REAR ELEVATION (SOUTH WEST)
EXISTING

0 0.5 1 1.5 2.5 5

THIS LINE IS 100mm (A1) or 50mm (A3)

ATTOL
ARCHITECTURE INTERIORS

Project Name : **25 DENEWOOD RD**

Title :

REAR ELEVATION_SW AS EXISTING

Scale : 1:50(A1):1:100 (A3)

Status : ---

Date : JULY23

Revision :

A

Dwg No. :

2376 PL 05

ATTOL LTD,

T- 020 7924 3382

E- info@attol.co.uk

A		ISSUED FOR PLANNING	13.07.2023
Rev No	Revision note	Date	