

THIS LINE IS 100mm (A1) or 50mm (A3)


00.511.52.5

00.511.52.5

THIS LINE IS 100mm (A1) or 50mm (A3)

1

PROPOSED

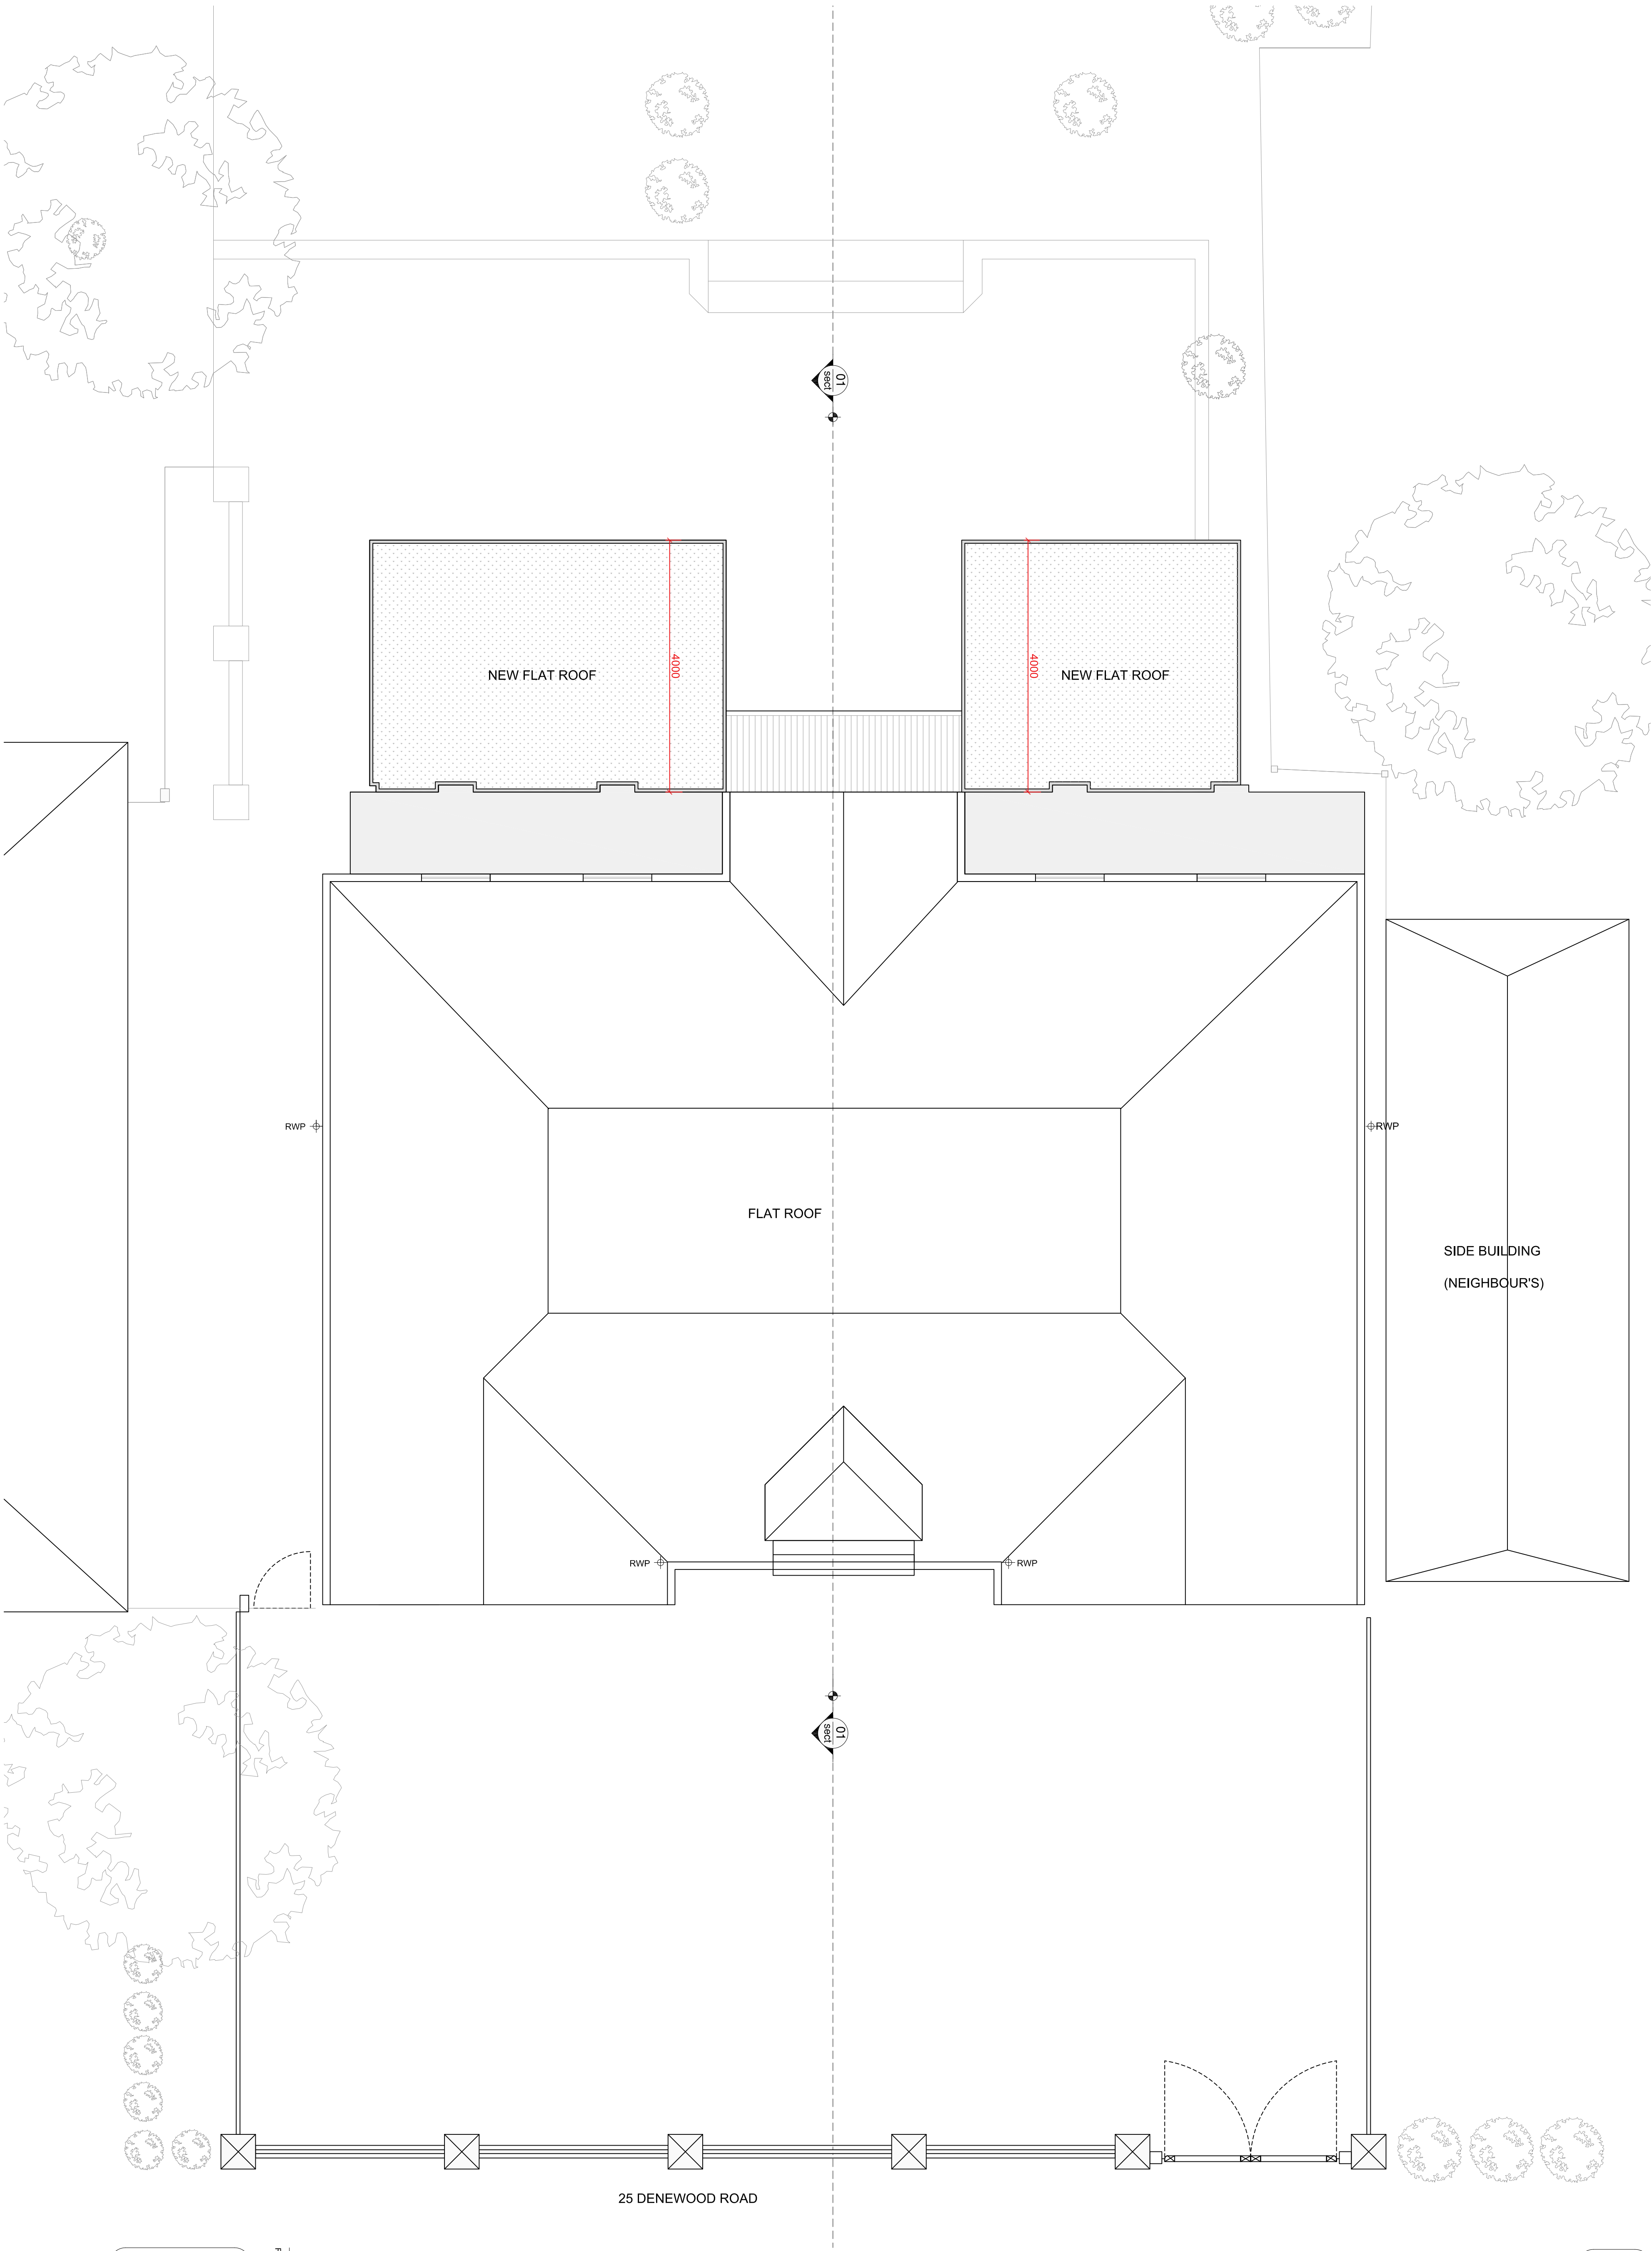

A	ISSUED FOR PLANNING	13.07.2023
Rev No	Revision note	Date

ATTOL

ARCHITECTURE INTERIORS

Project Name : 25 DENEWOOD RD

Title

Roof Plan AS PROPOSED

Scale : 1:50(A1):1:100 (A3)

Status : INFO

Date : JULY23

Revision : A

Dwg No. : 2376 PL 21