


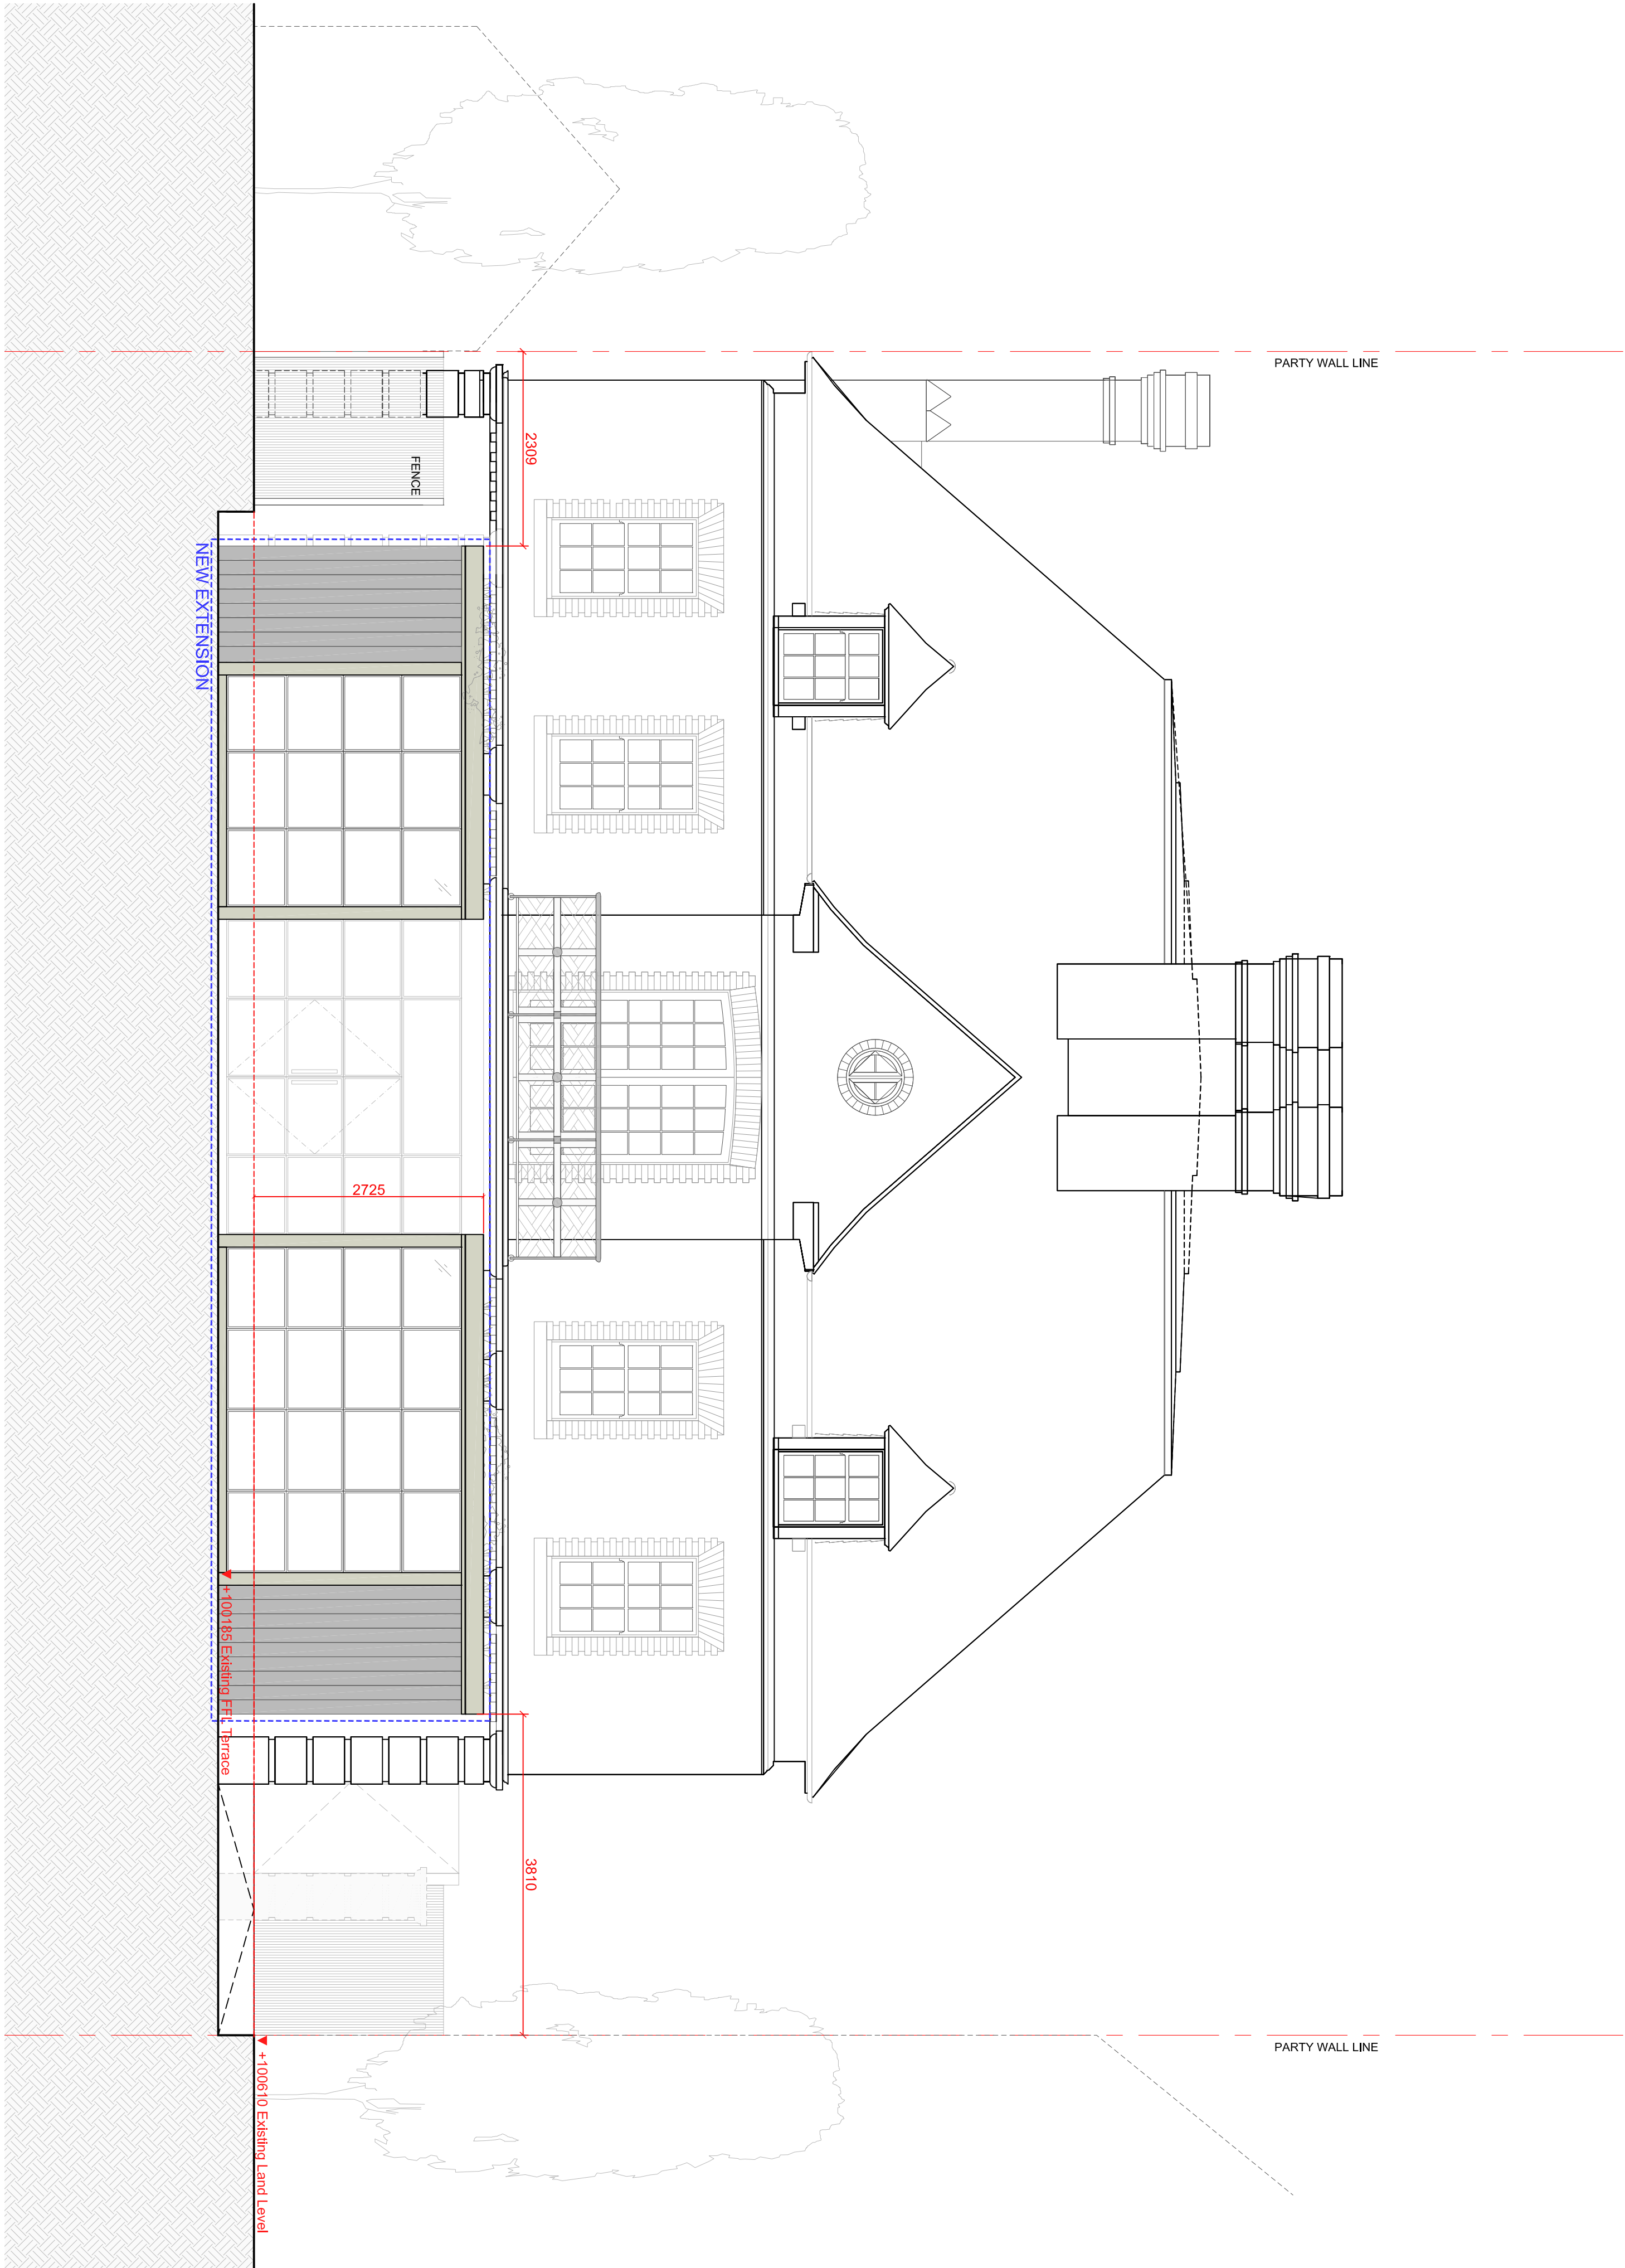

1 REAR ELEVATION (SOUTH WEST)
PROPOSED



THIS LINE IS 100mm (A1) or 50mm (A3)

Project Name : **25 DENEWOOD RD**
Title :

REAR ELEVATION_SW AS PROPOSED

Scale : 1:50(A1):1:100 (A3) Status : INFO

Date : JULY23 Revision : **A**

Dwg No. : **2376 PL 22**

ATTOL LTD,
T- 020 7924 3382
e- info@attol.co.uk

ATTOL
ARCHITECTURE INTERIORS

A ISSUED FOR PLANNING 13.07.2023
Rev No Revision note Date