


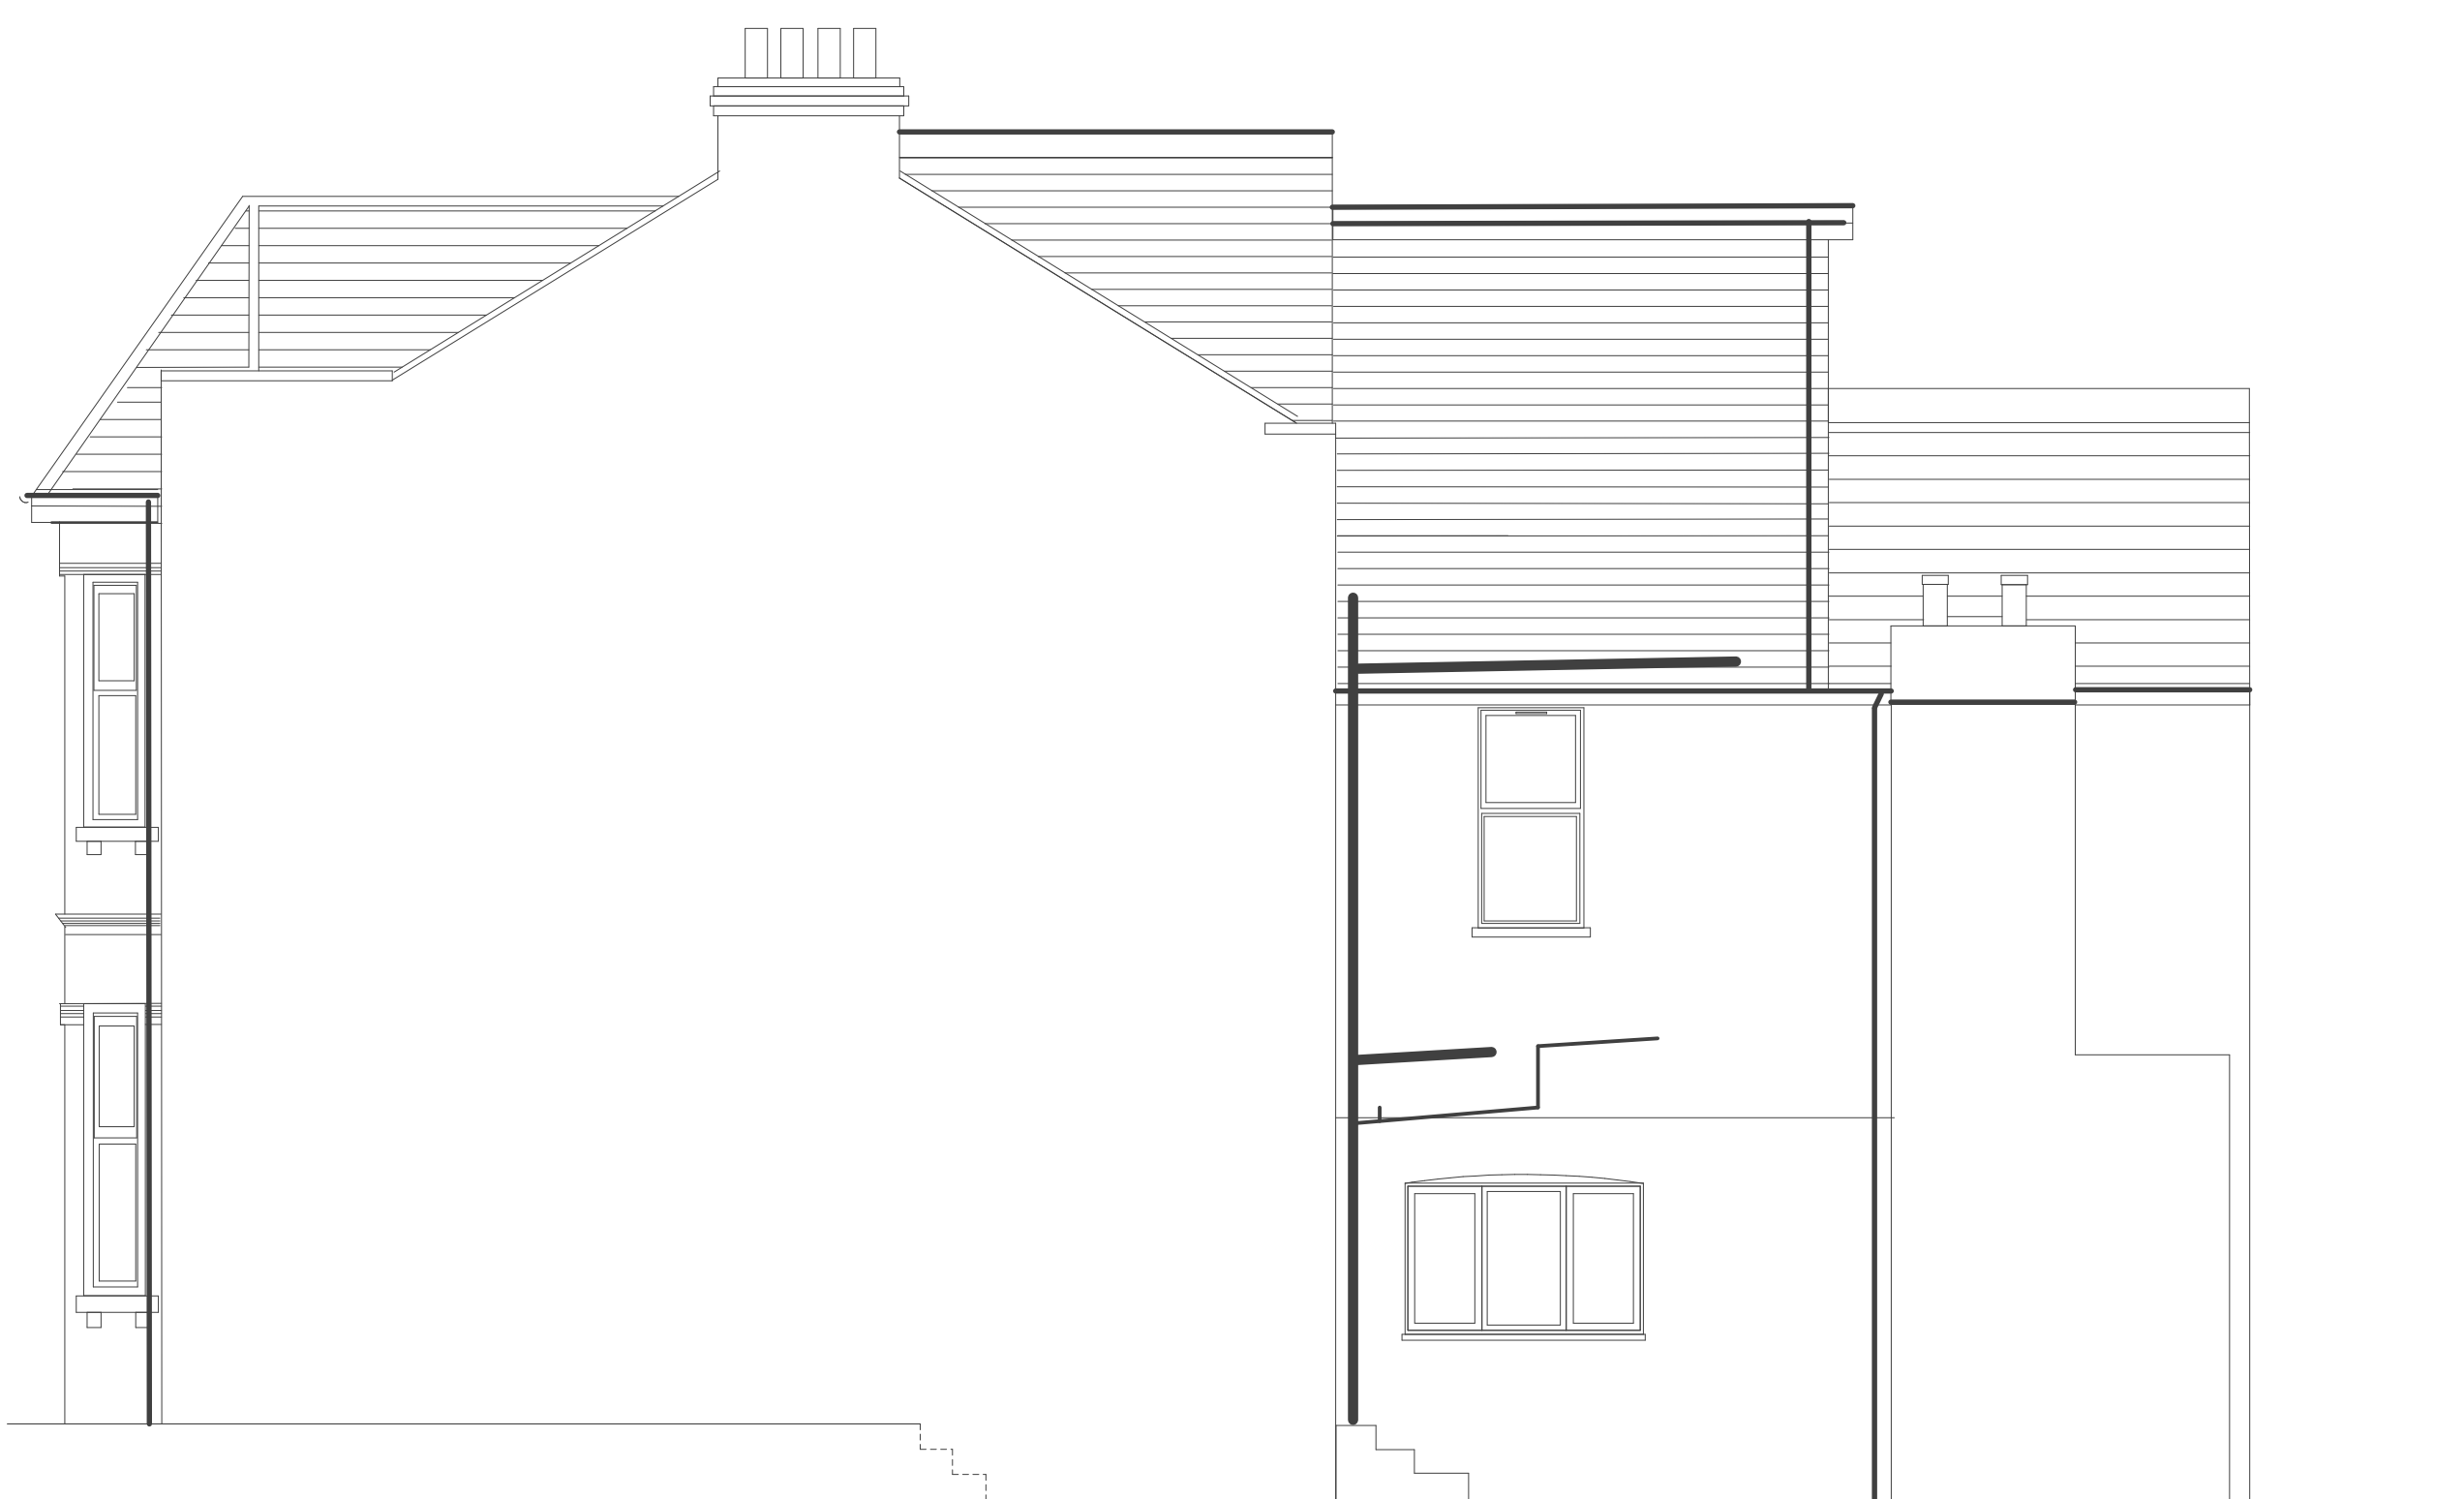

EXISTING WEST ELEVATION




EXISTING NORTH ELEVATION



EXISTING EAST ELEVATION



PROPOSED WEST ELEVATION

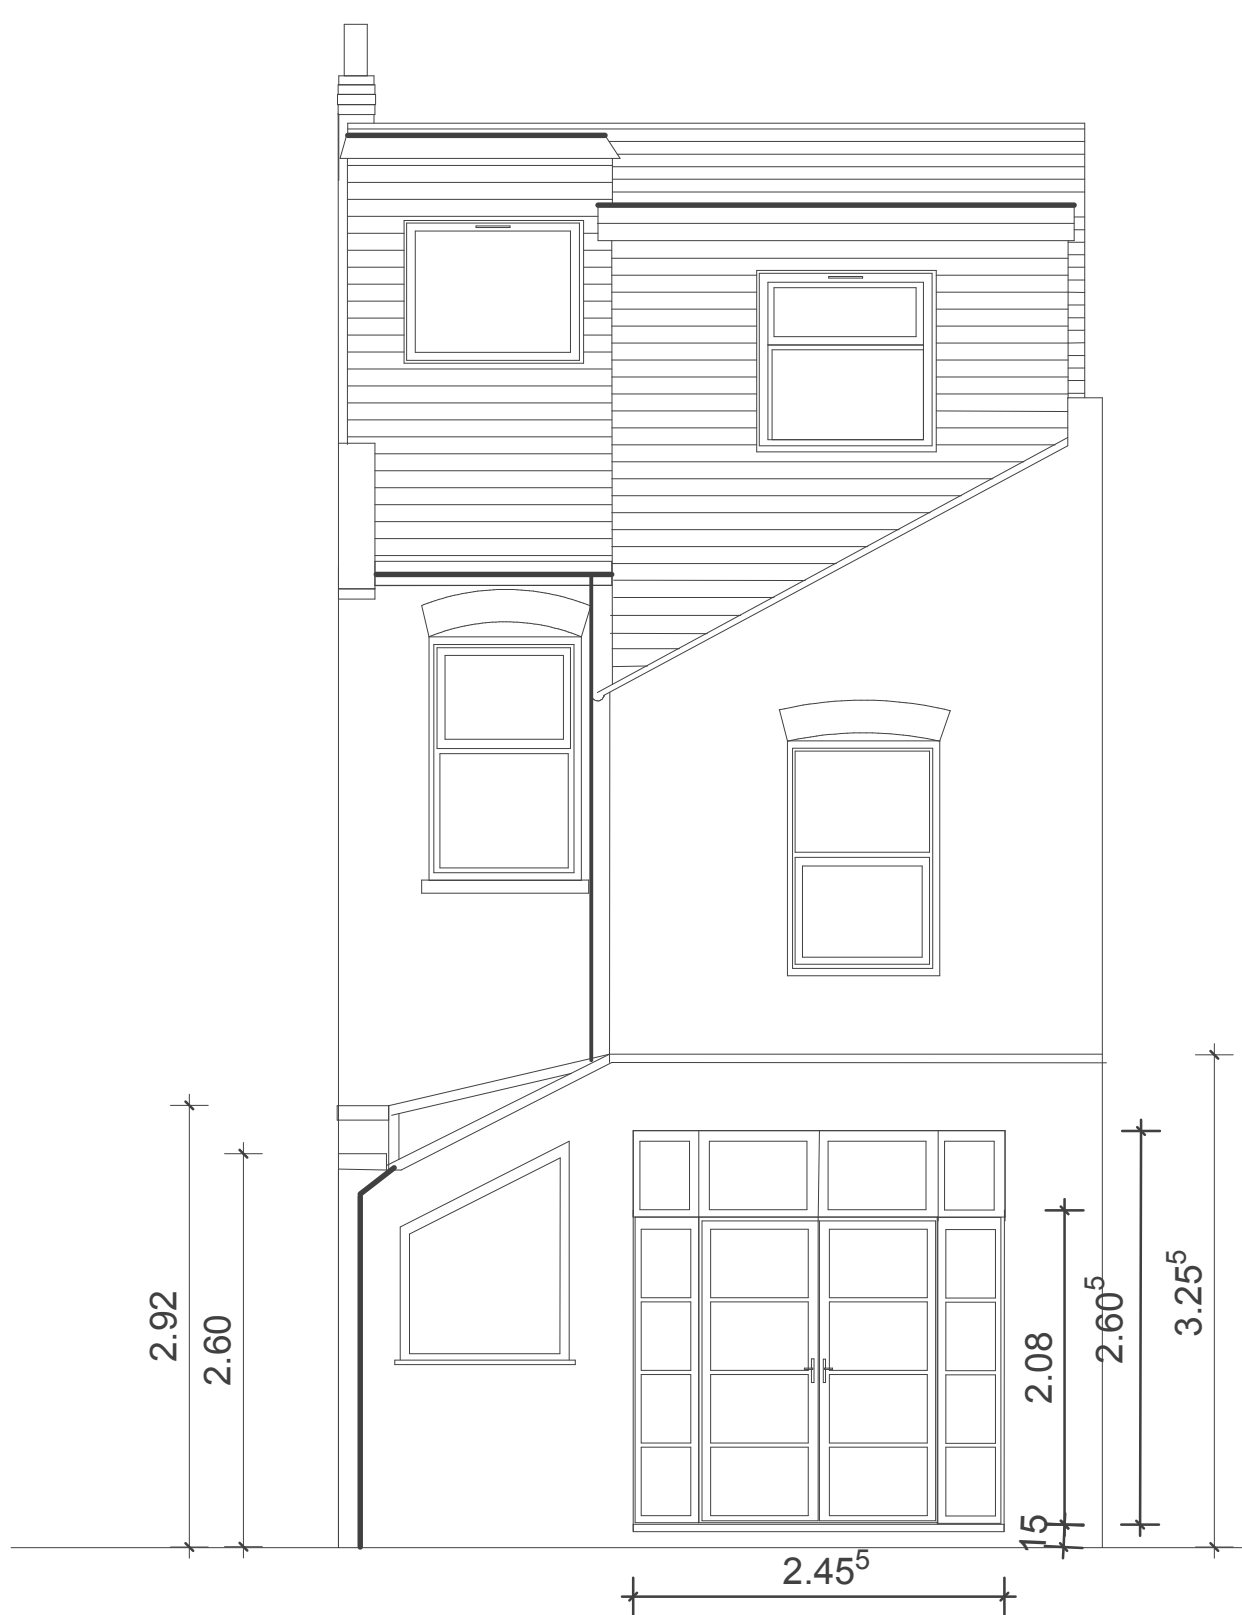

PROPOSED NORTH ELEVATION



PROPOSED EAST ELEVATION

Supplier of CAD plans for building regulations and planning permission - Interior design service

Lounge

WC

Dining Room

Porch

Nolan Kent LCG
Planning & Design Consultant
36 Swinburne Avenue
Broadstairs
Kent

07525 153194
nolan@kentplanninganddesign.co.uk

www.kentplanninganddesign.co.uk

Lounge

WC

Porch

Contact us for a free estimate. New Builds / Loft Conversions / Extensions / Garages / Alterations

ADD: 21 NORTHBROOK ROAD
LONDON
N22 8YQ

SCALE: 1 : 50
NAME: MR A HULL
DRAWN: N KENT
DATE: 17/03/23
VERSION:
NORTHBROOK ELE V.2.0

Scale : 1 : 50

0 1 2 3 4 5
Metres

NORTHBROOK ELE V.2.0

NOTES: