




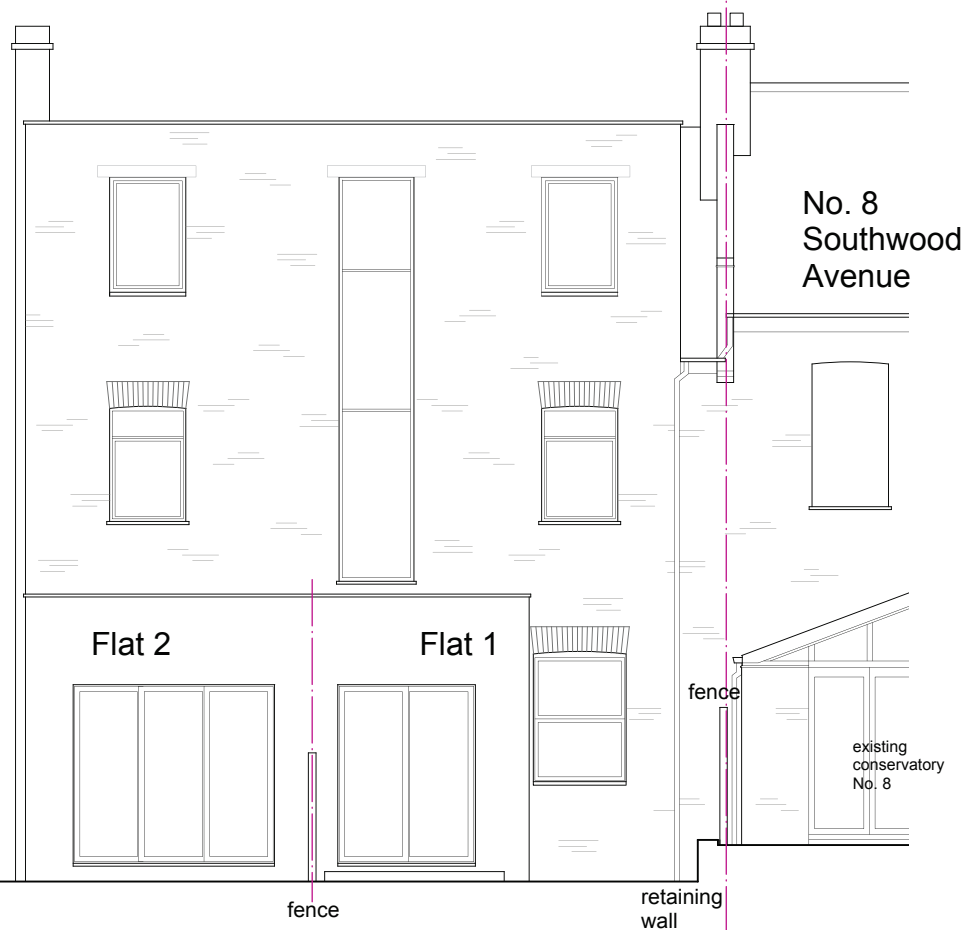

REAR ELEVATION - PART

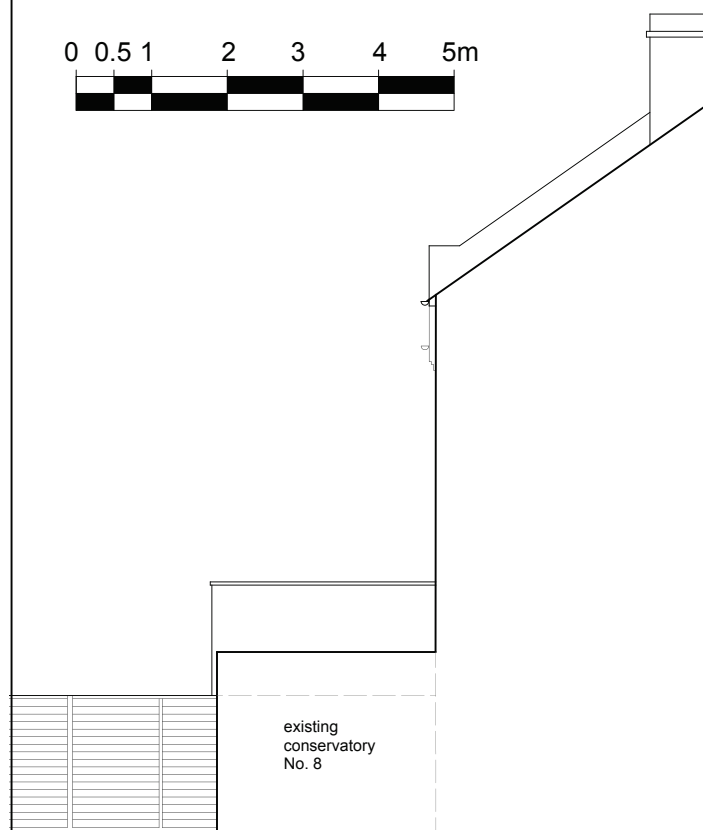


SIDE ELEVATION / SECTION BB

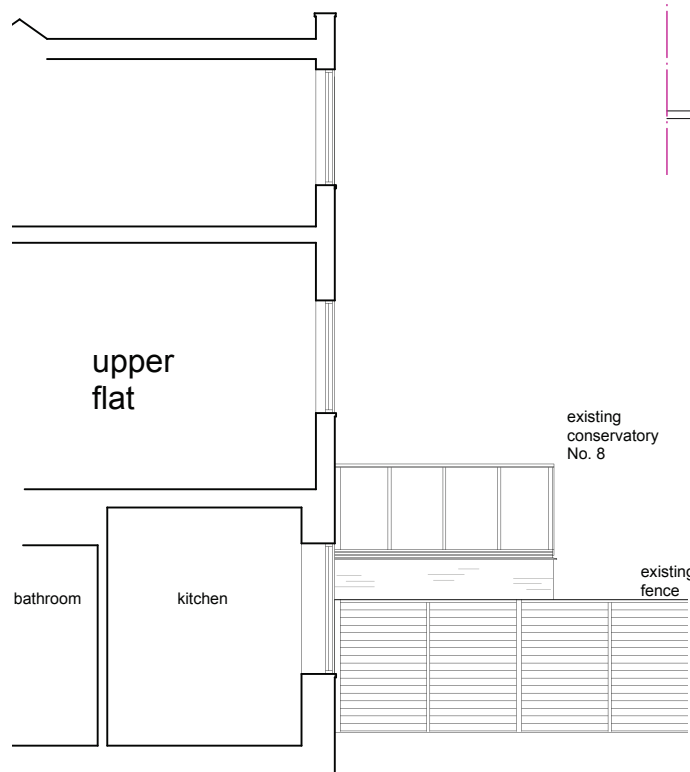

SIDE ELEVATION / SECTION CC
boundary with No. 8

GROUND
FLOOR
PLAN

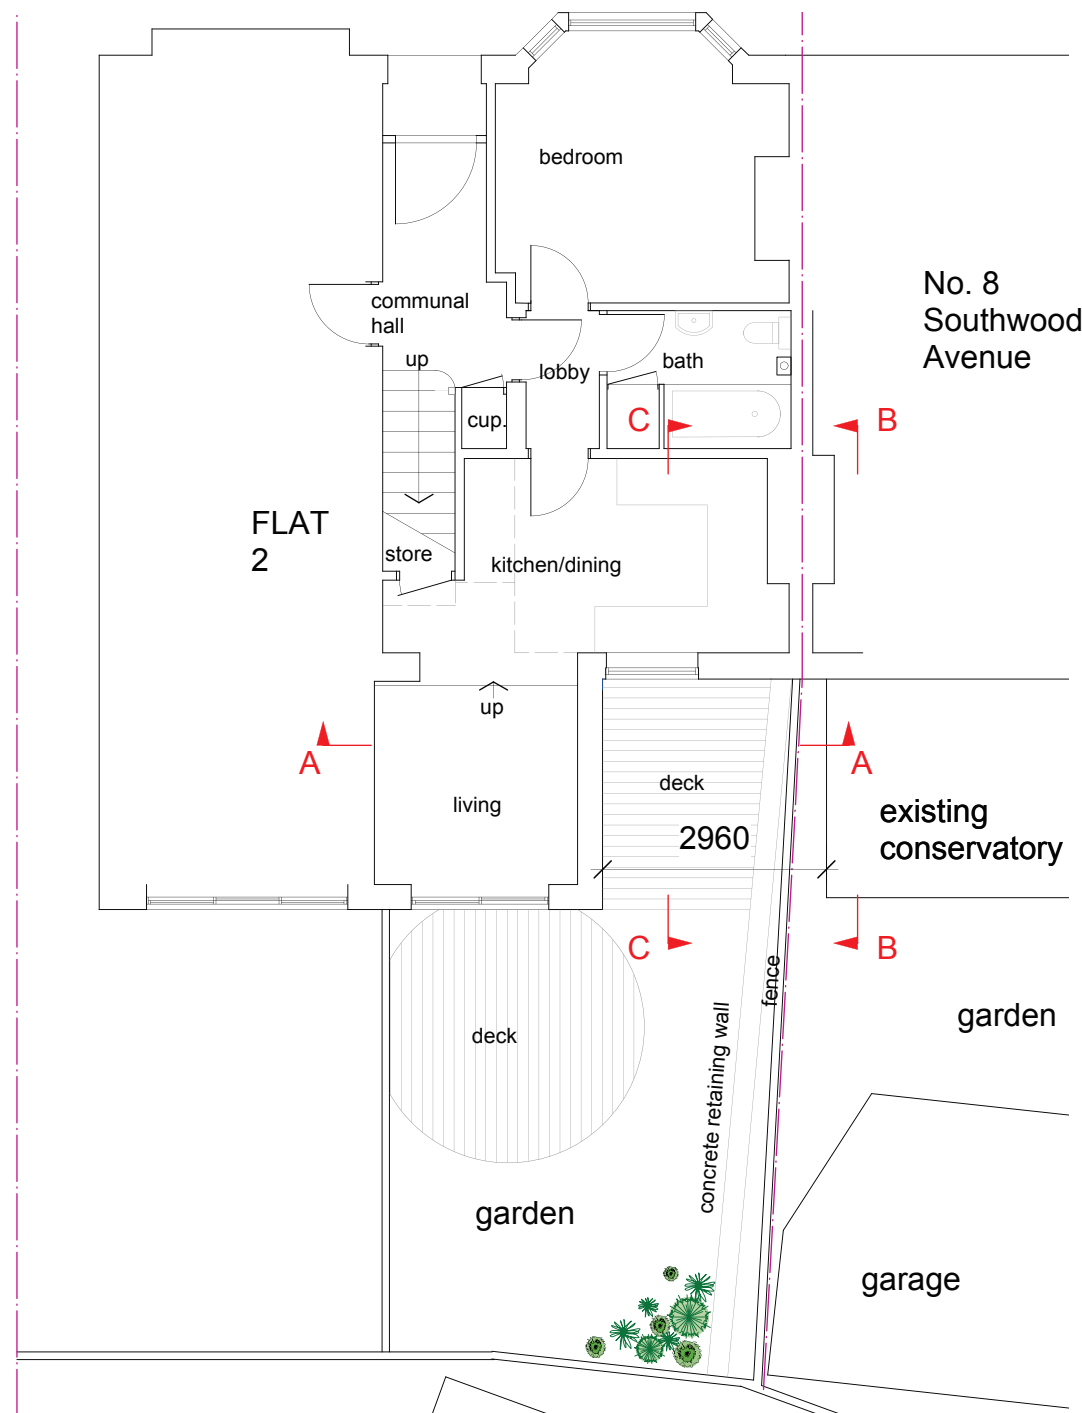

SECTION AA

CLIENT:

KELLY

PROJECT:

FLAT 1
6 SOUTHWOOD AVENUE
LONDON N6 5RY

TITLE:

Existing plans, elevations
and sections

DRAWING NO:

PP/100 A

SCALE:

DRAWN:

DATE:

1:100
@ A3

NAH

29.06.23

rev A

3.07.23

NOTES:

BOUNDARY
(ASSUMED)

This drawing and any other work executed
from will remain copyright.
This drawing is not to be replaced for the
purposes of setting out and any discrepancies
found on this drawing and any other must
be reported to the designers immediately
upon discovery.

noelle hughes,
architect

30 quemerford road
london n7 9sg

0744 5931840