

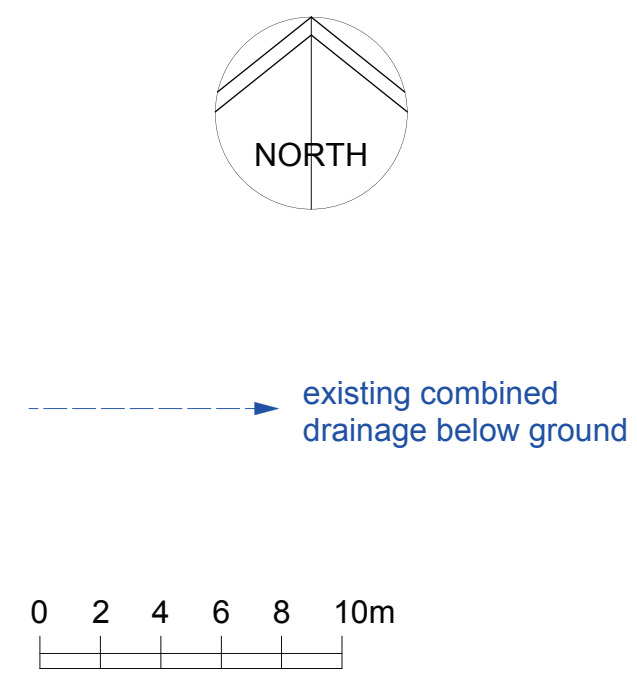
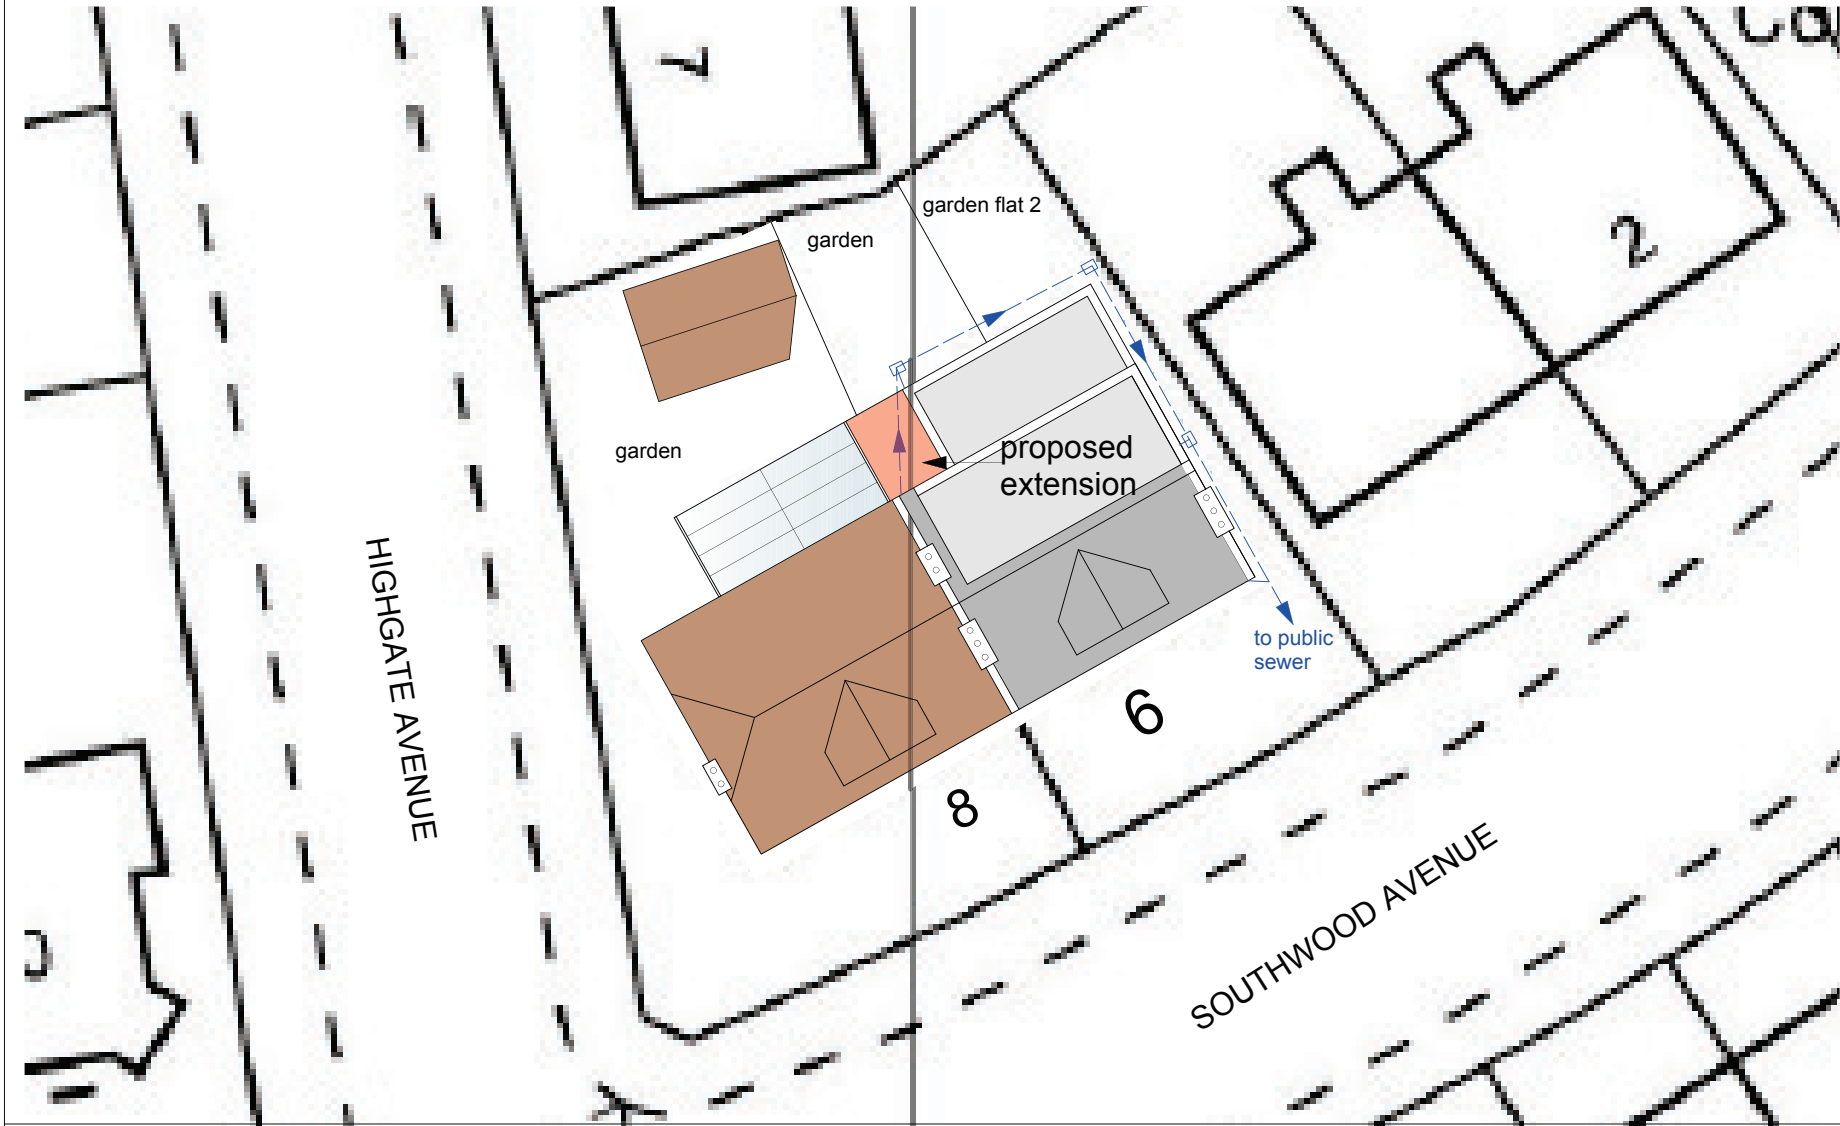


 

BLOCK PLAN 1:500

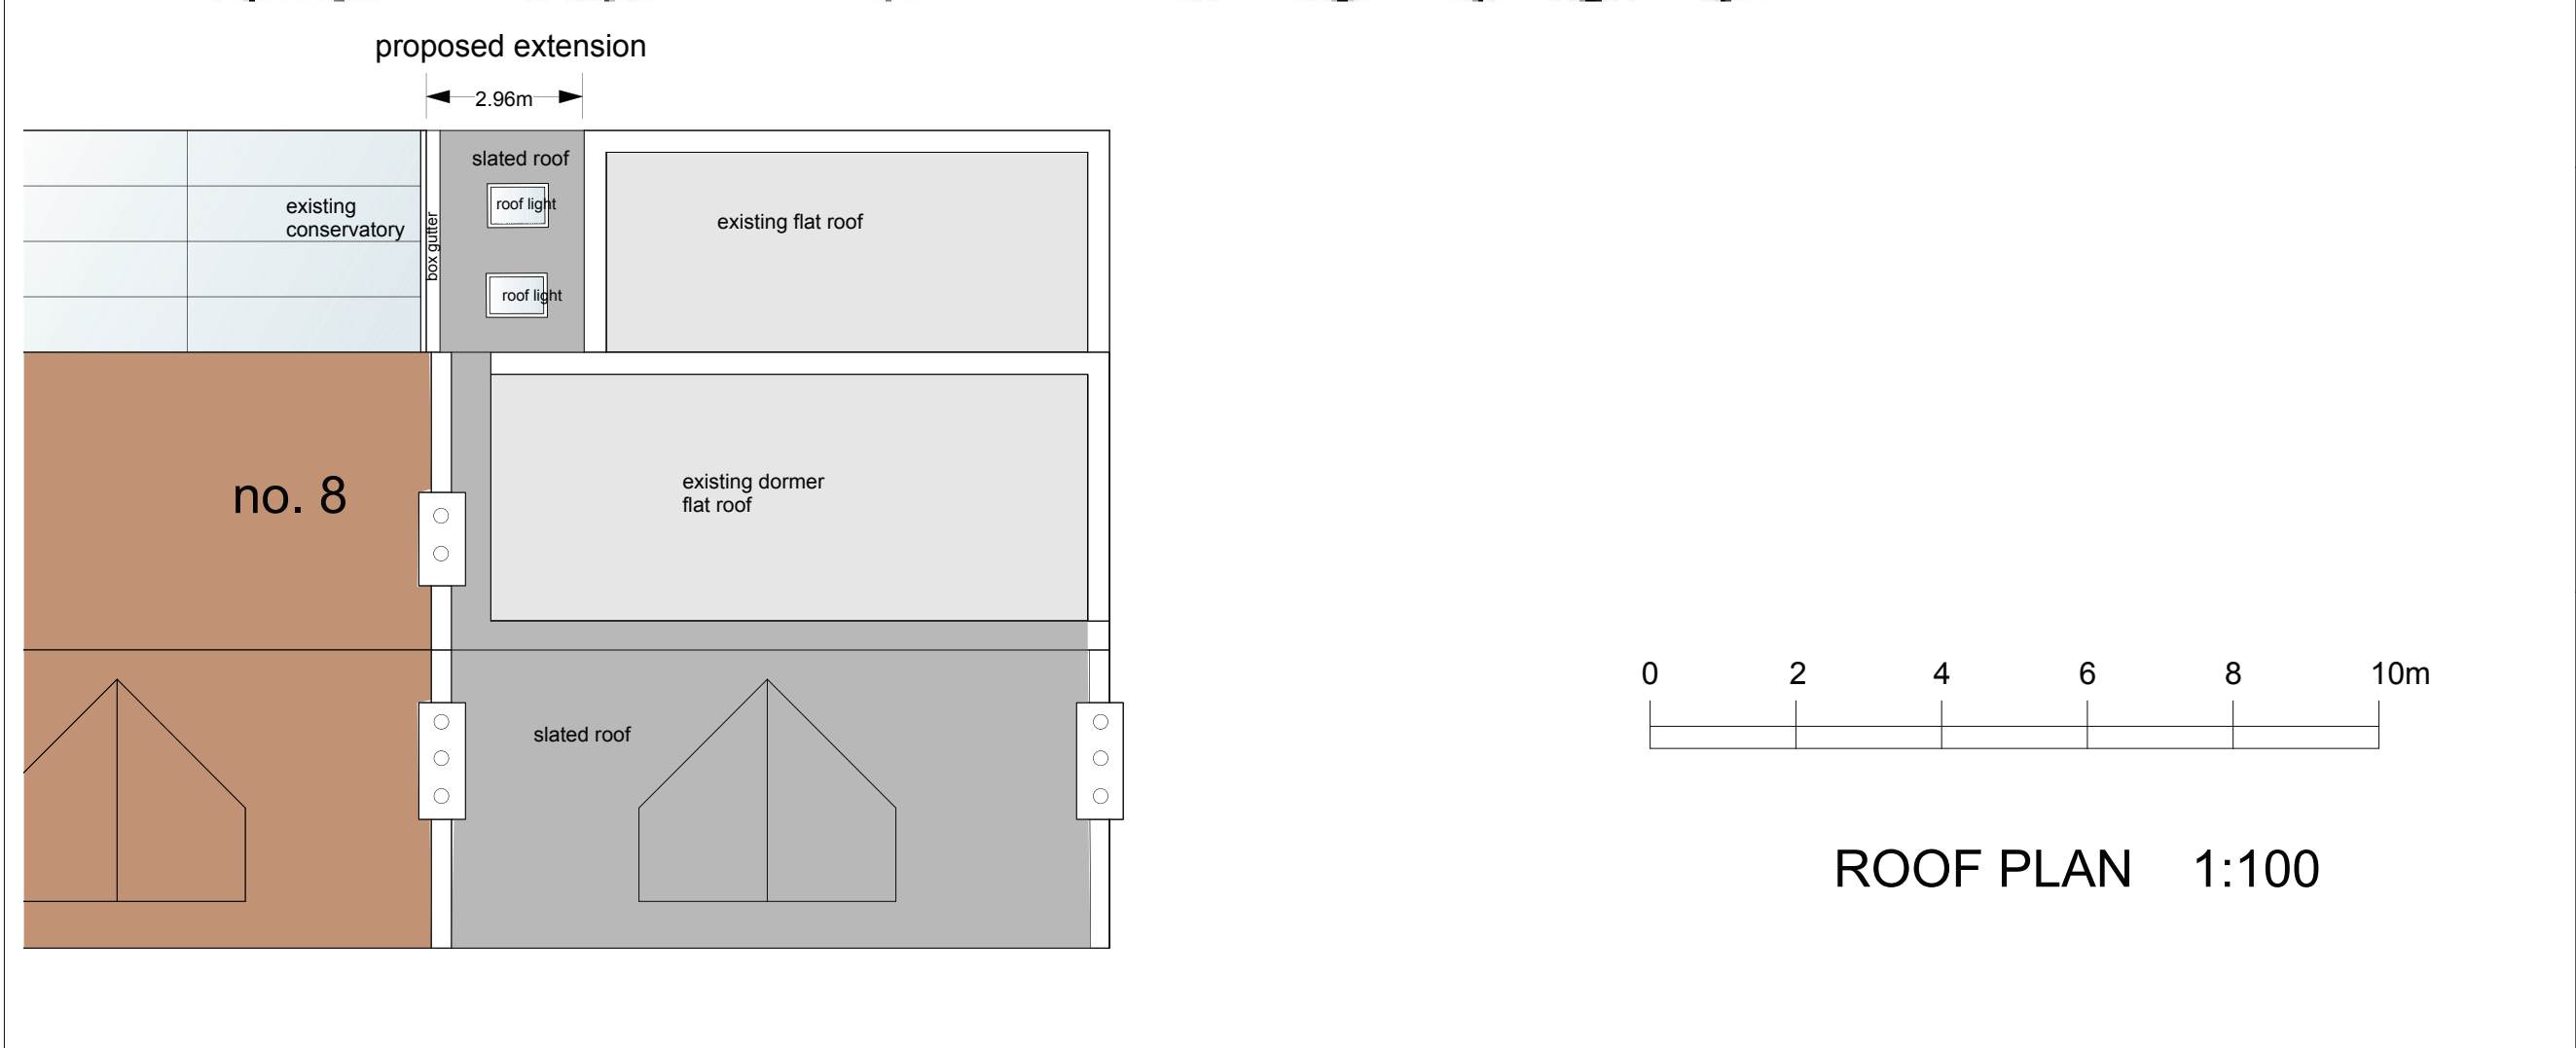

ROOF PLAN 1:100

CLIENT:

KELLY

PROJECT:

FLAT 1
6 SOUTHWOOD AVENUE
LONDON N6 5RY

TITLE:

Block/Roof Plans

DRAWING NO:

PP/102 A

SCALE: DRAWN: DATE:

1:500 NAH 29.06.2023
& 1:100
@ A3 rev A 13.07.2023

NOTES:

This drawing and any other work executed from will remain copyright.
This drawing is not to be replaced for the purposes of setting out and any discrepancies found on this drawing and any other must be reported to the designers immediately upon discovery.

noelle hughes,
architect

30 quemerford road
london n7 9sg

0744 5931840