


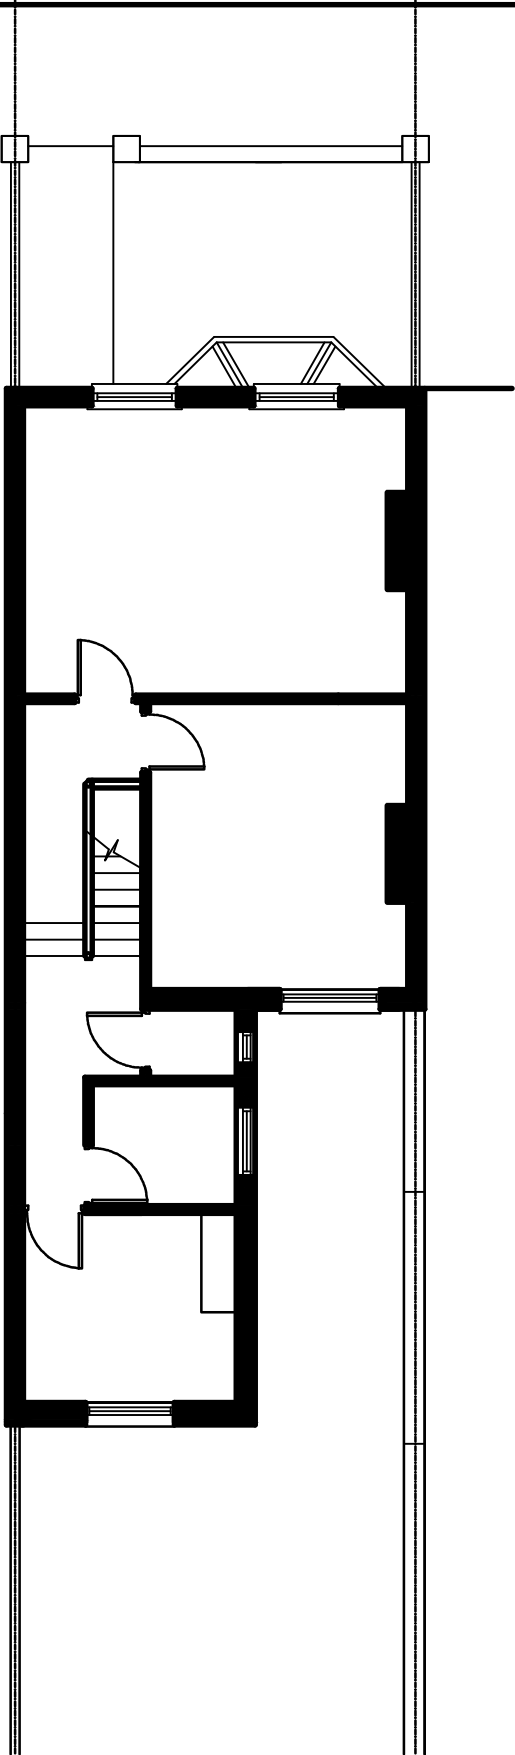

Existing Ground Floor Plan


drawn date checked
pjjc 04/17

Existing and Proposed Plans
CLIENT: Nelio and Ilidia

Note 1. All figured dimensions to be checked on site before construction and any discrepancies to be notified to the Administrator immediately.

Note 2. All linear dimensions given in millimetres. All heights on site plans given in metres.

A3 SIZE

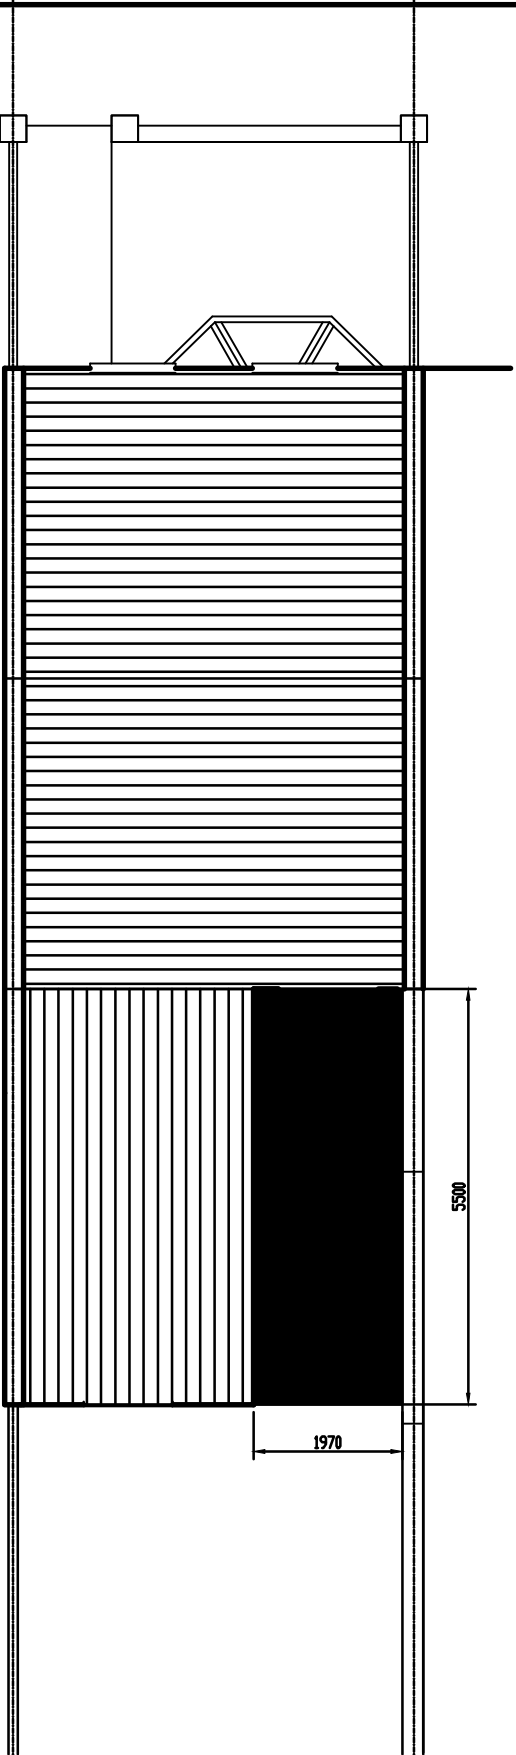

Proposed Roof Plan

Prior Approval PD Application
44 Hanover Road London N15 4DL

Scale A3 Drawing number Revision
1:100 Adg0001- .dwg

Kieran McDonnell Design

146 Broadhurst Gardens London NW6 3BH

Tel. 0207 328 5306

e-mail: kmdesign@gmx.com

Mob. 07952 476 925