



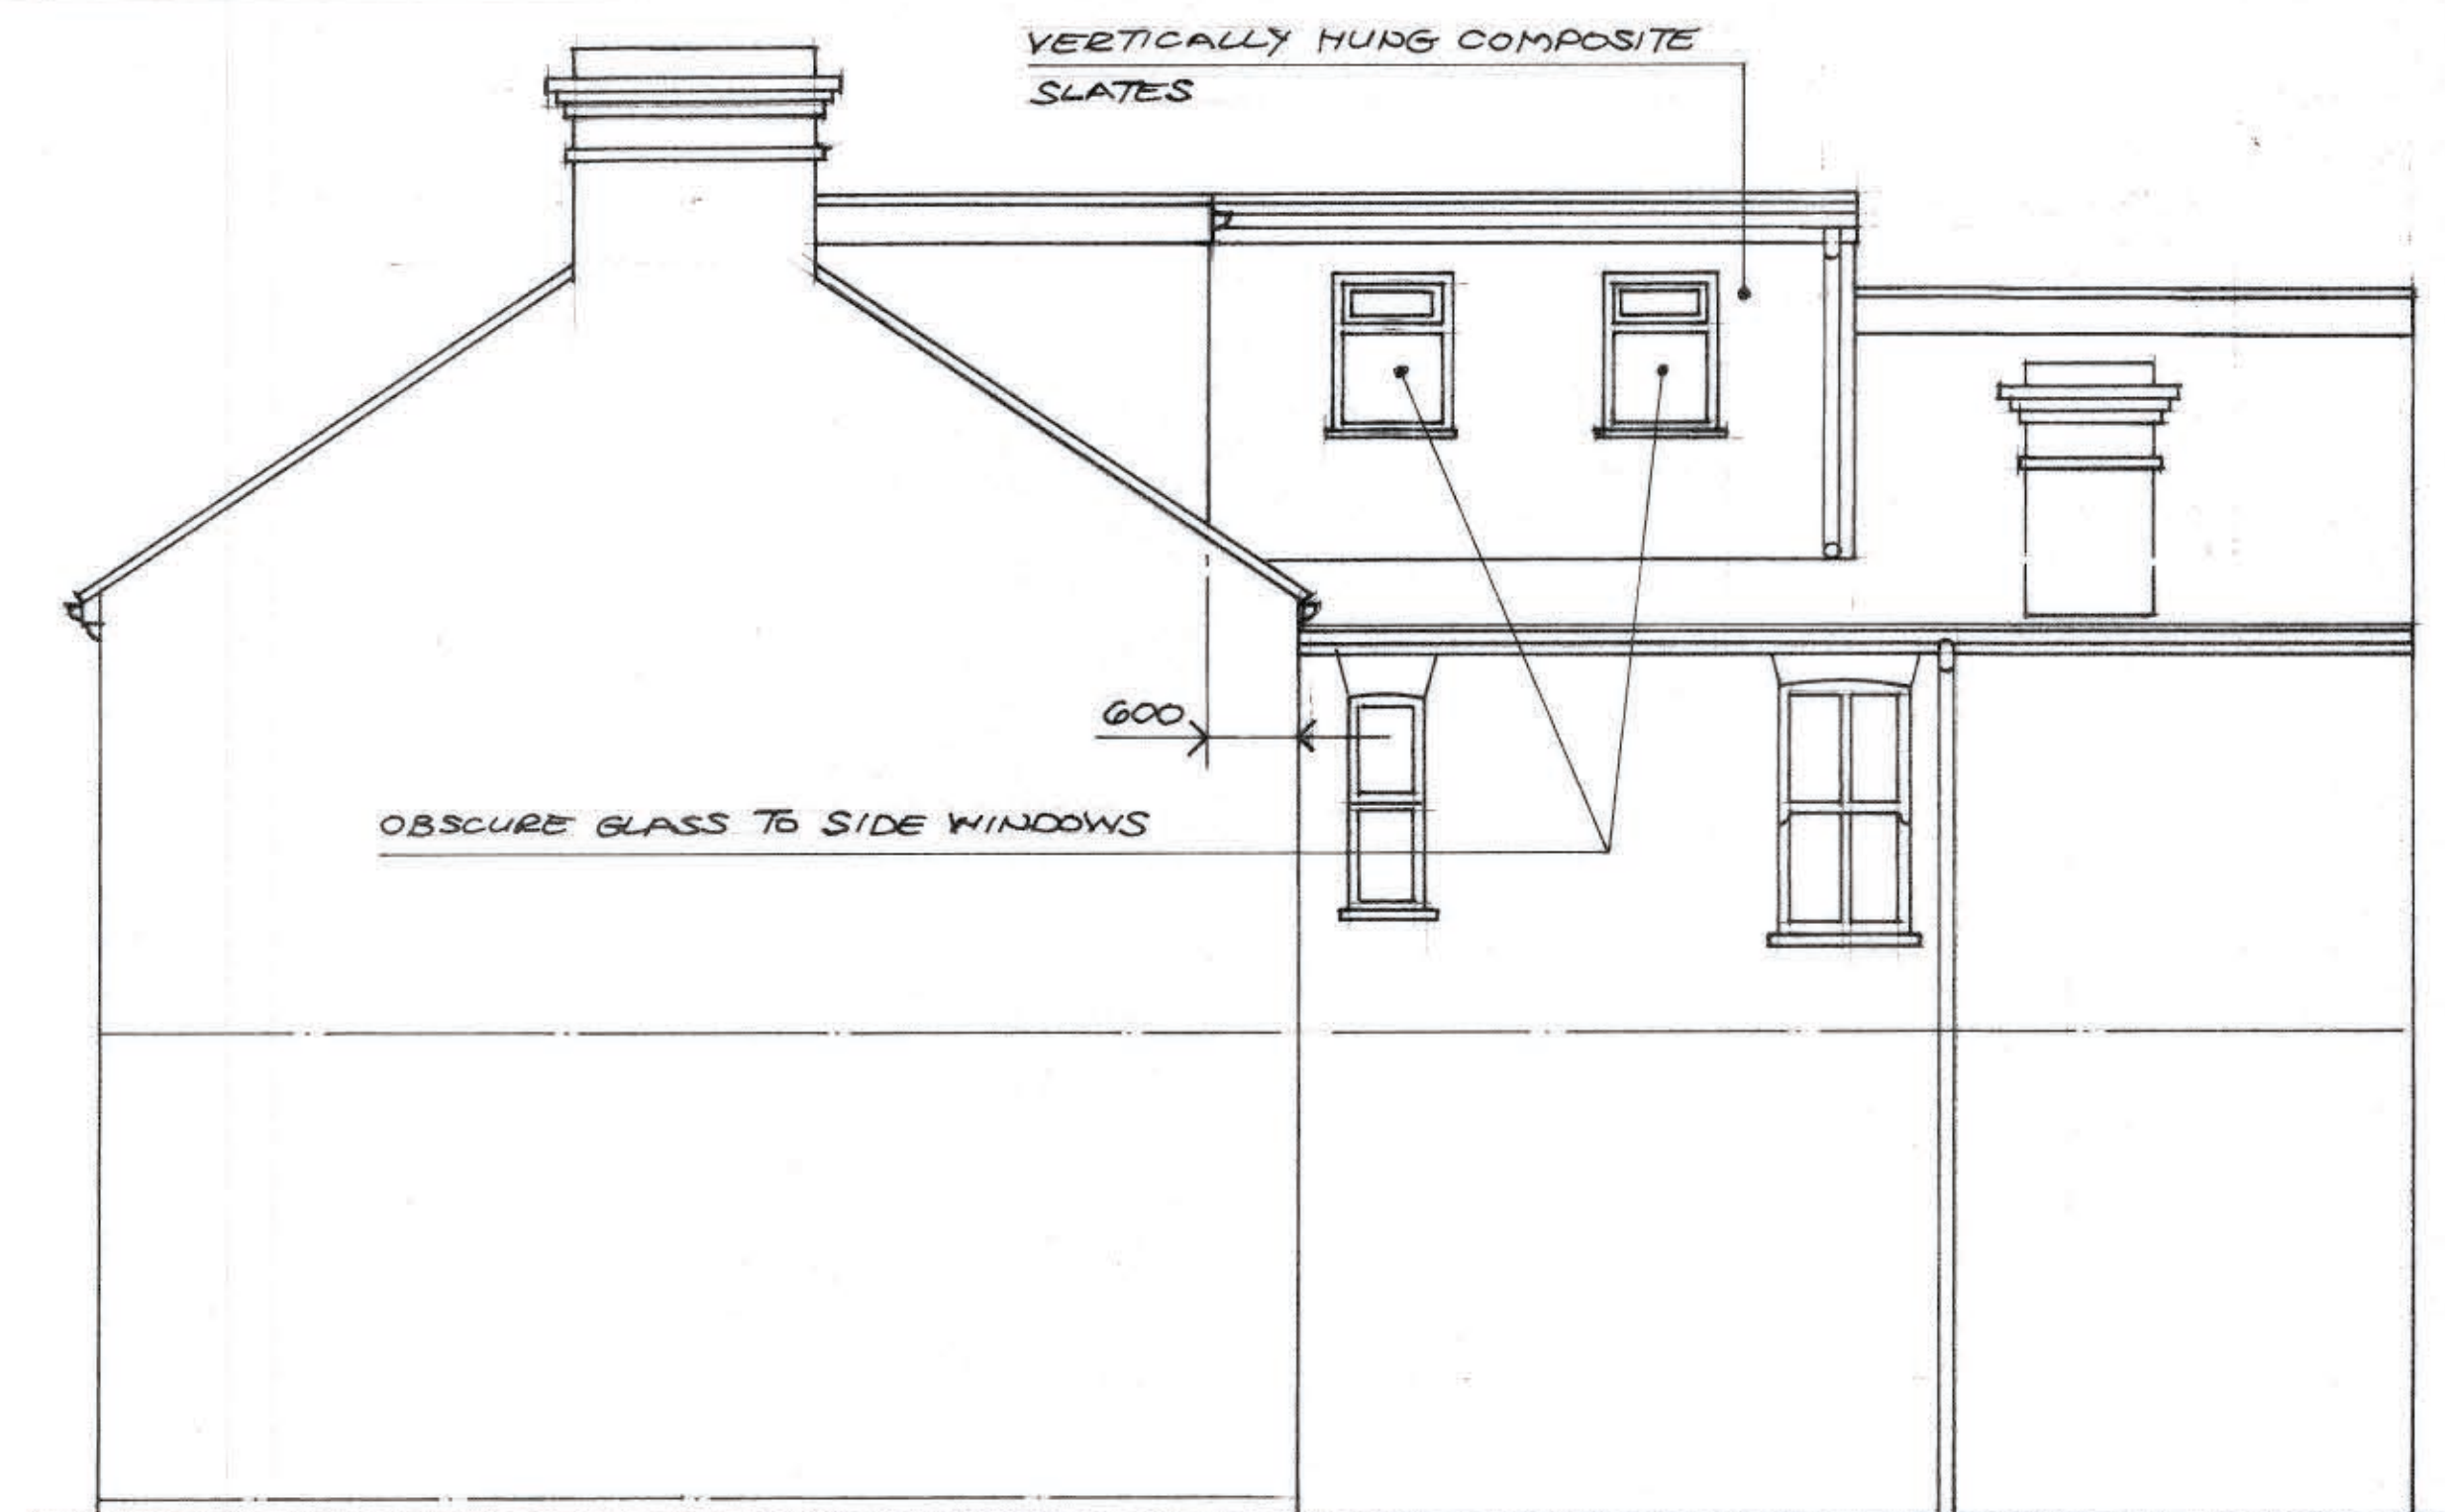


side elevation

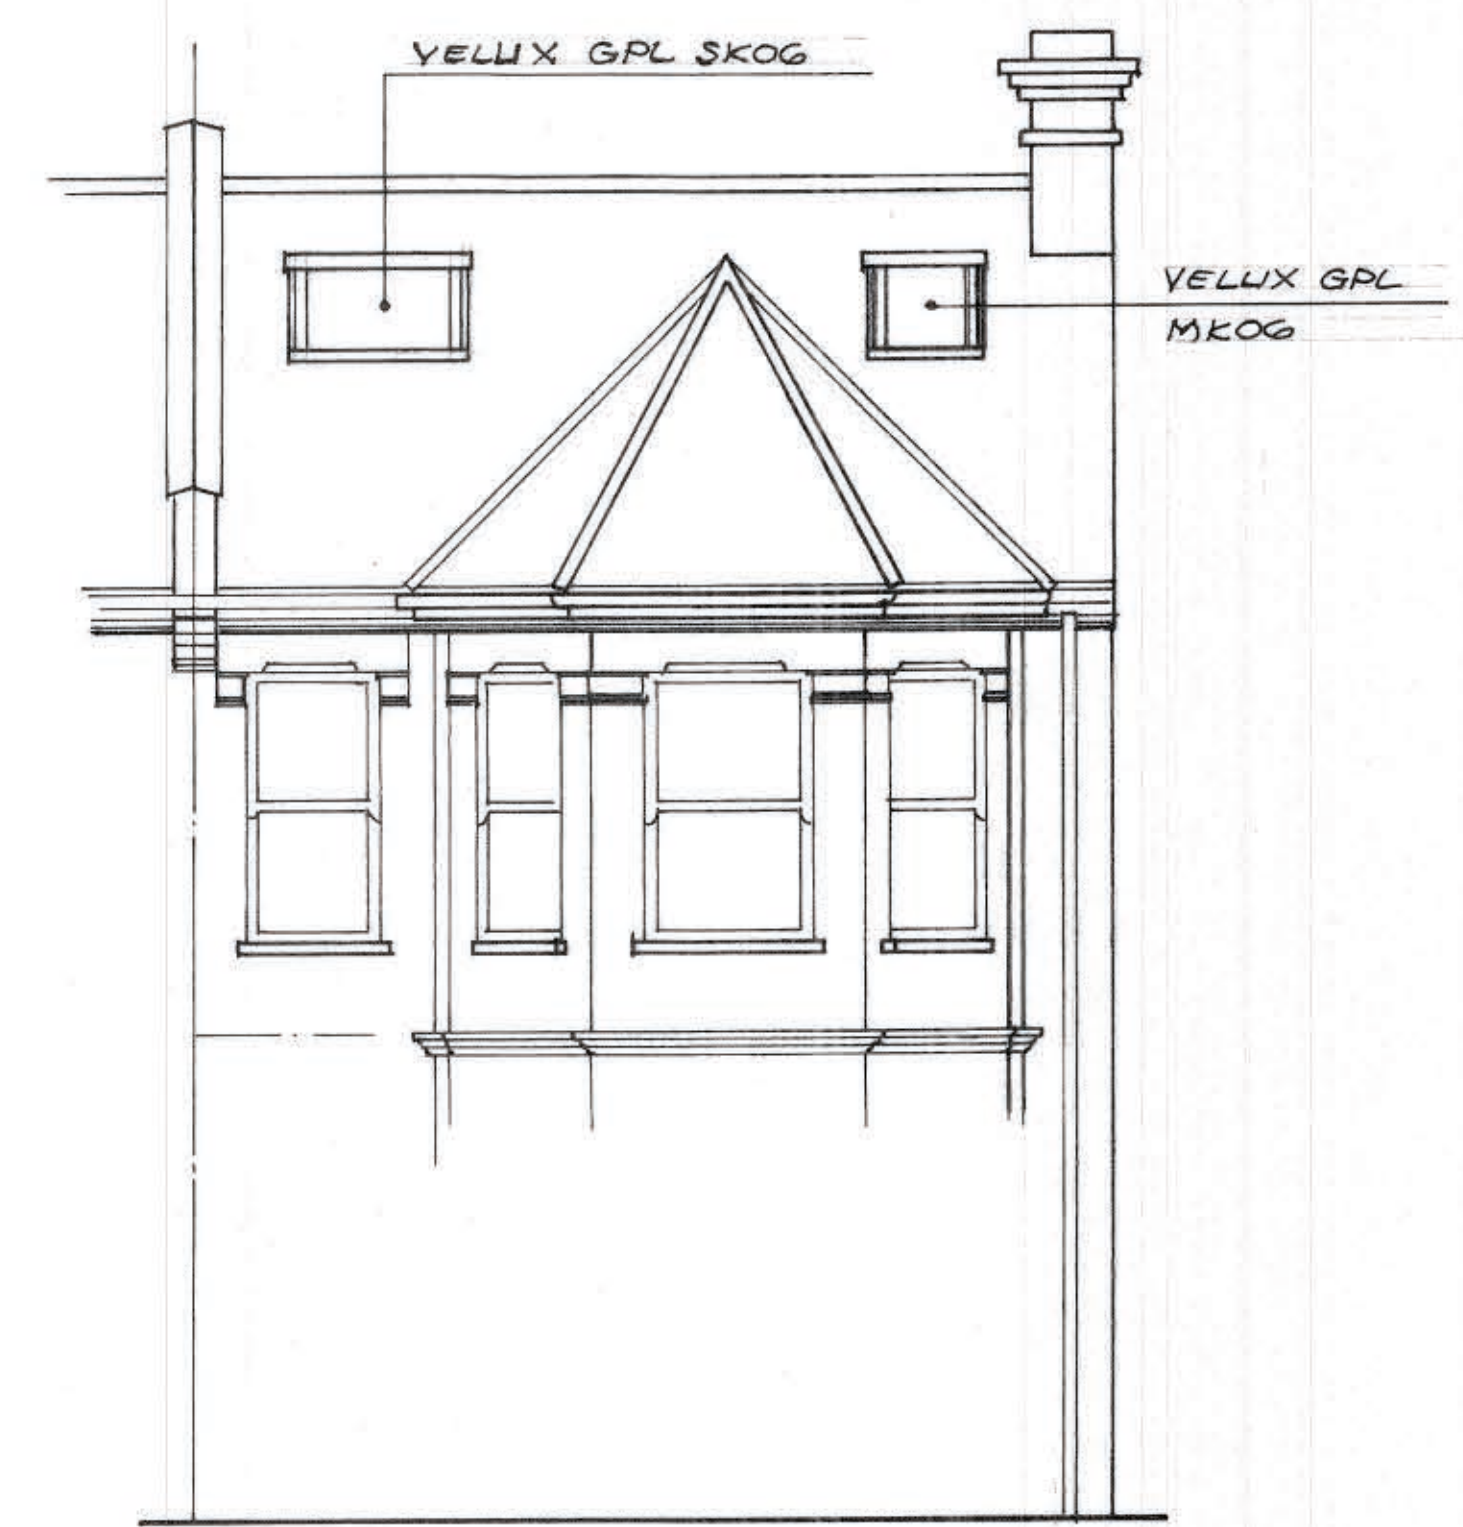


rear elevation




front elevation

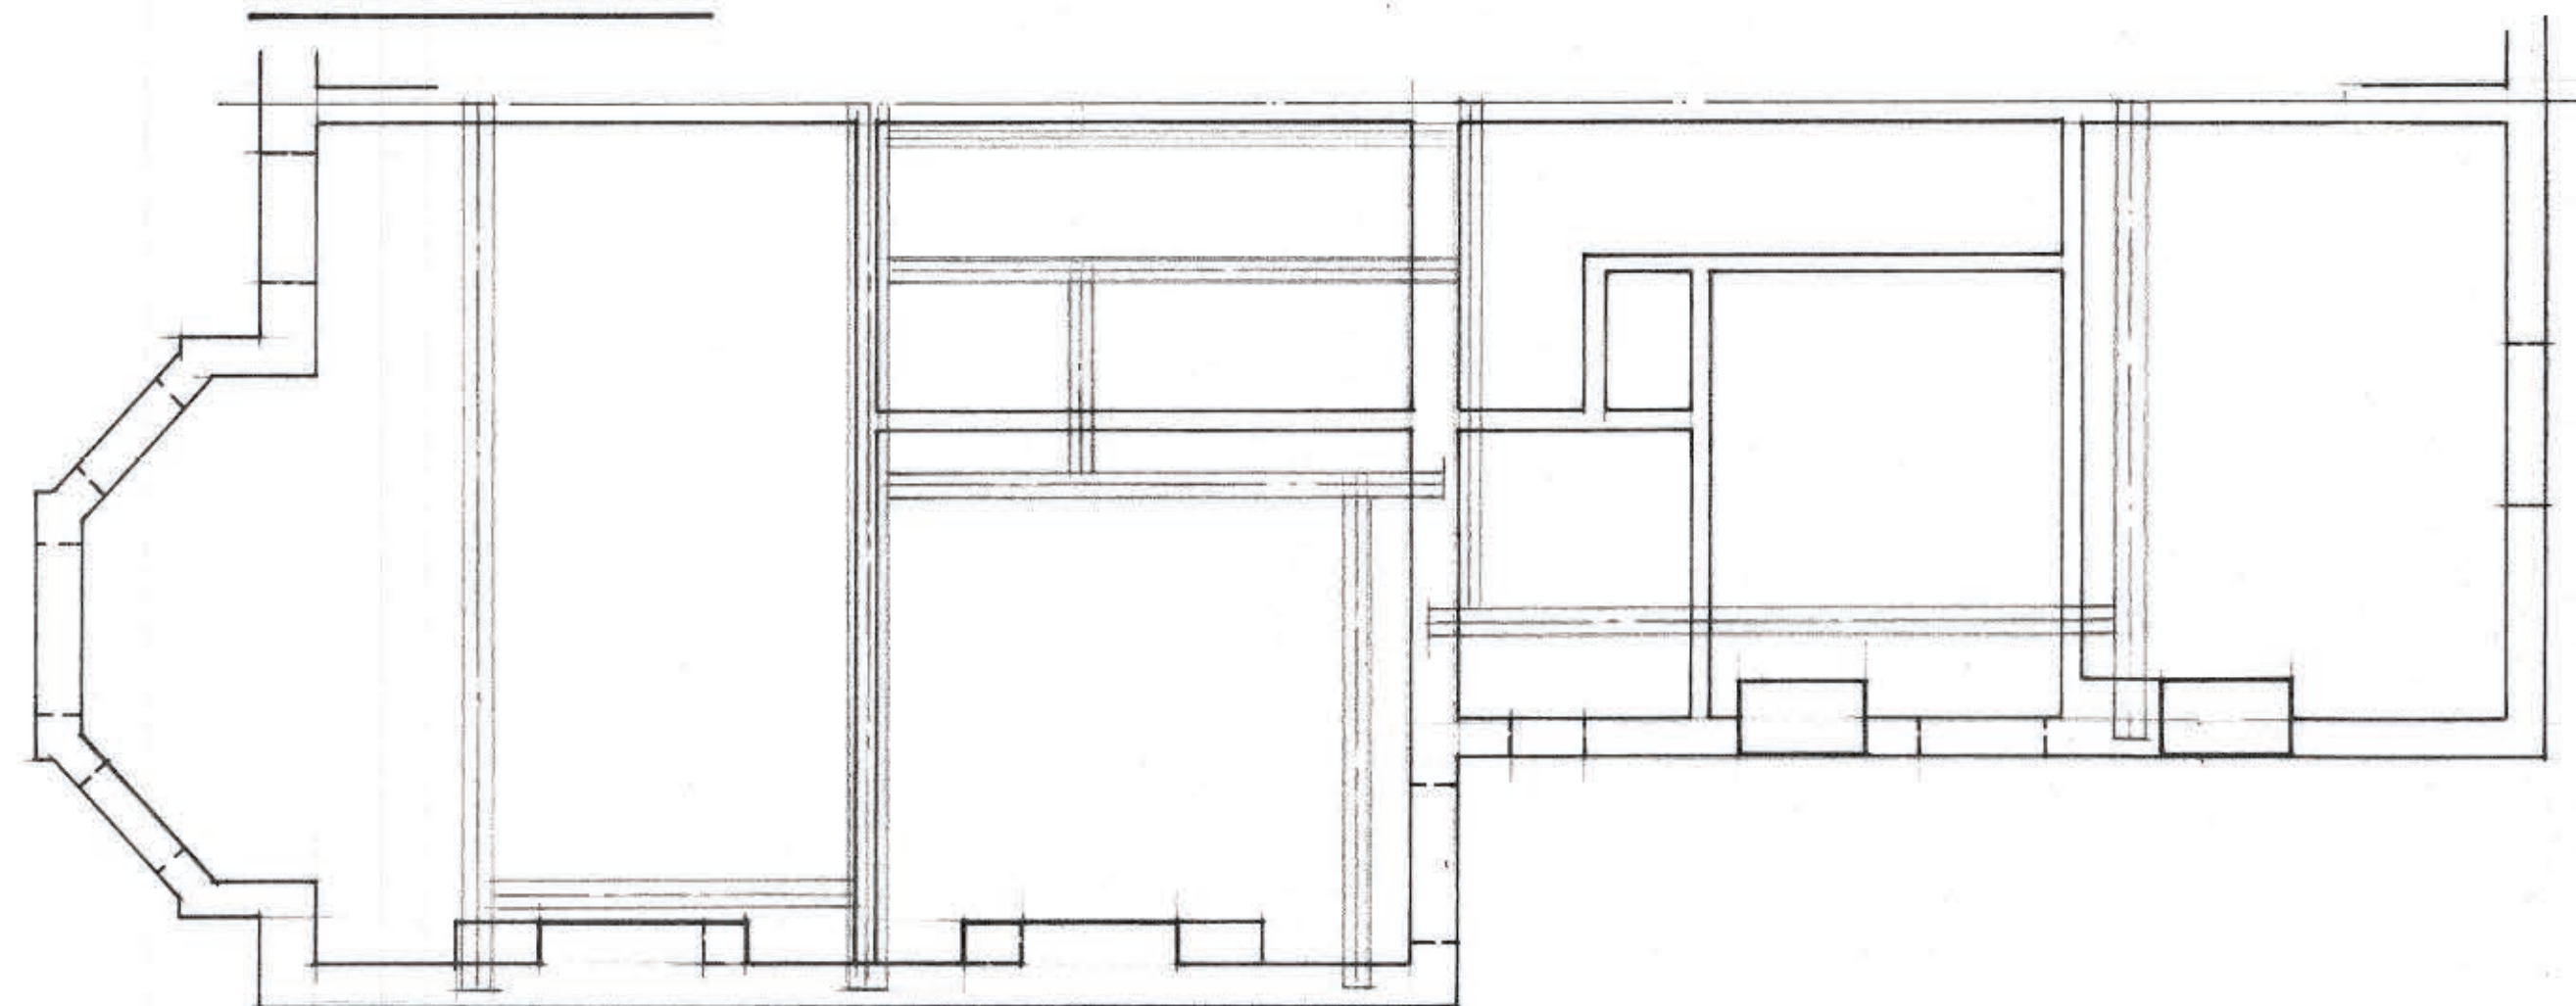


beam/joist layout

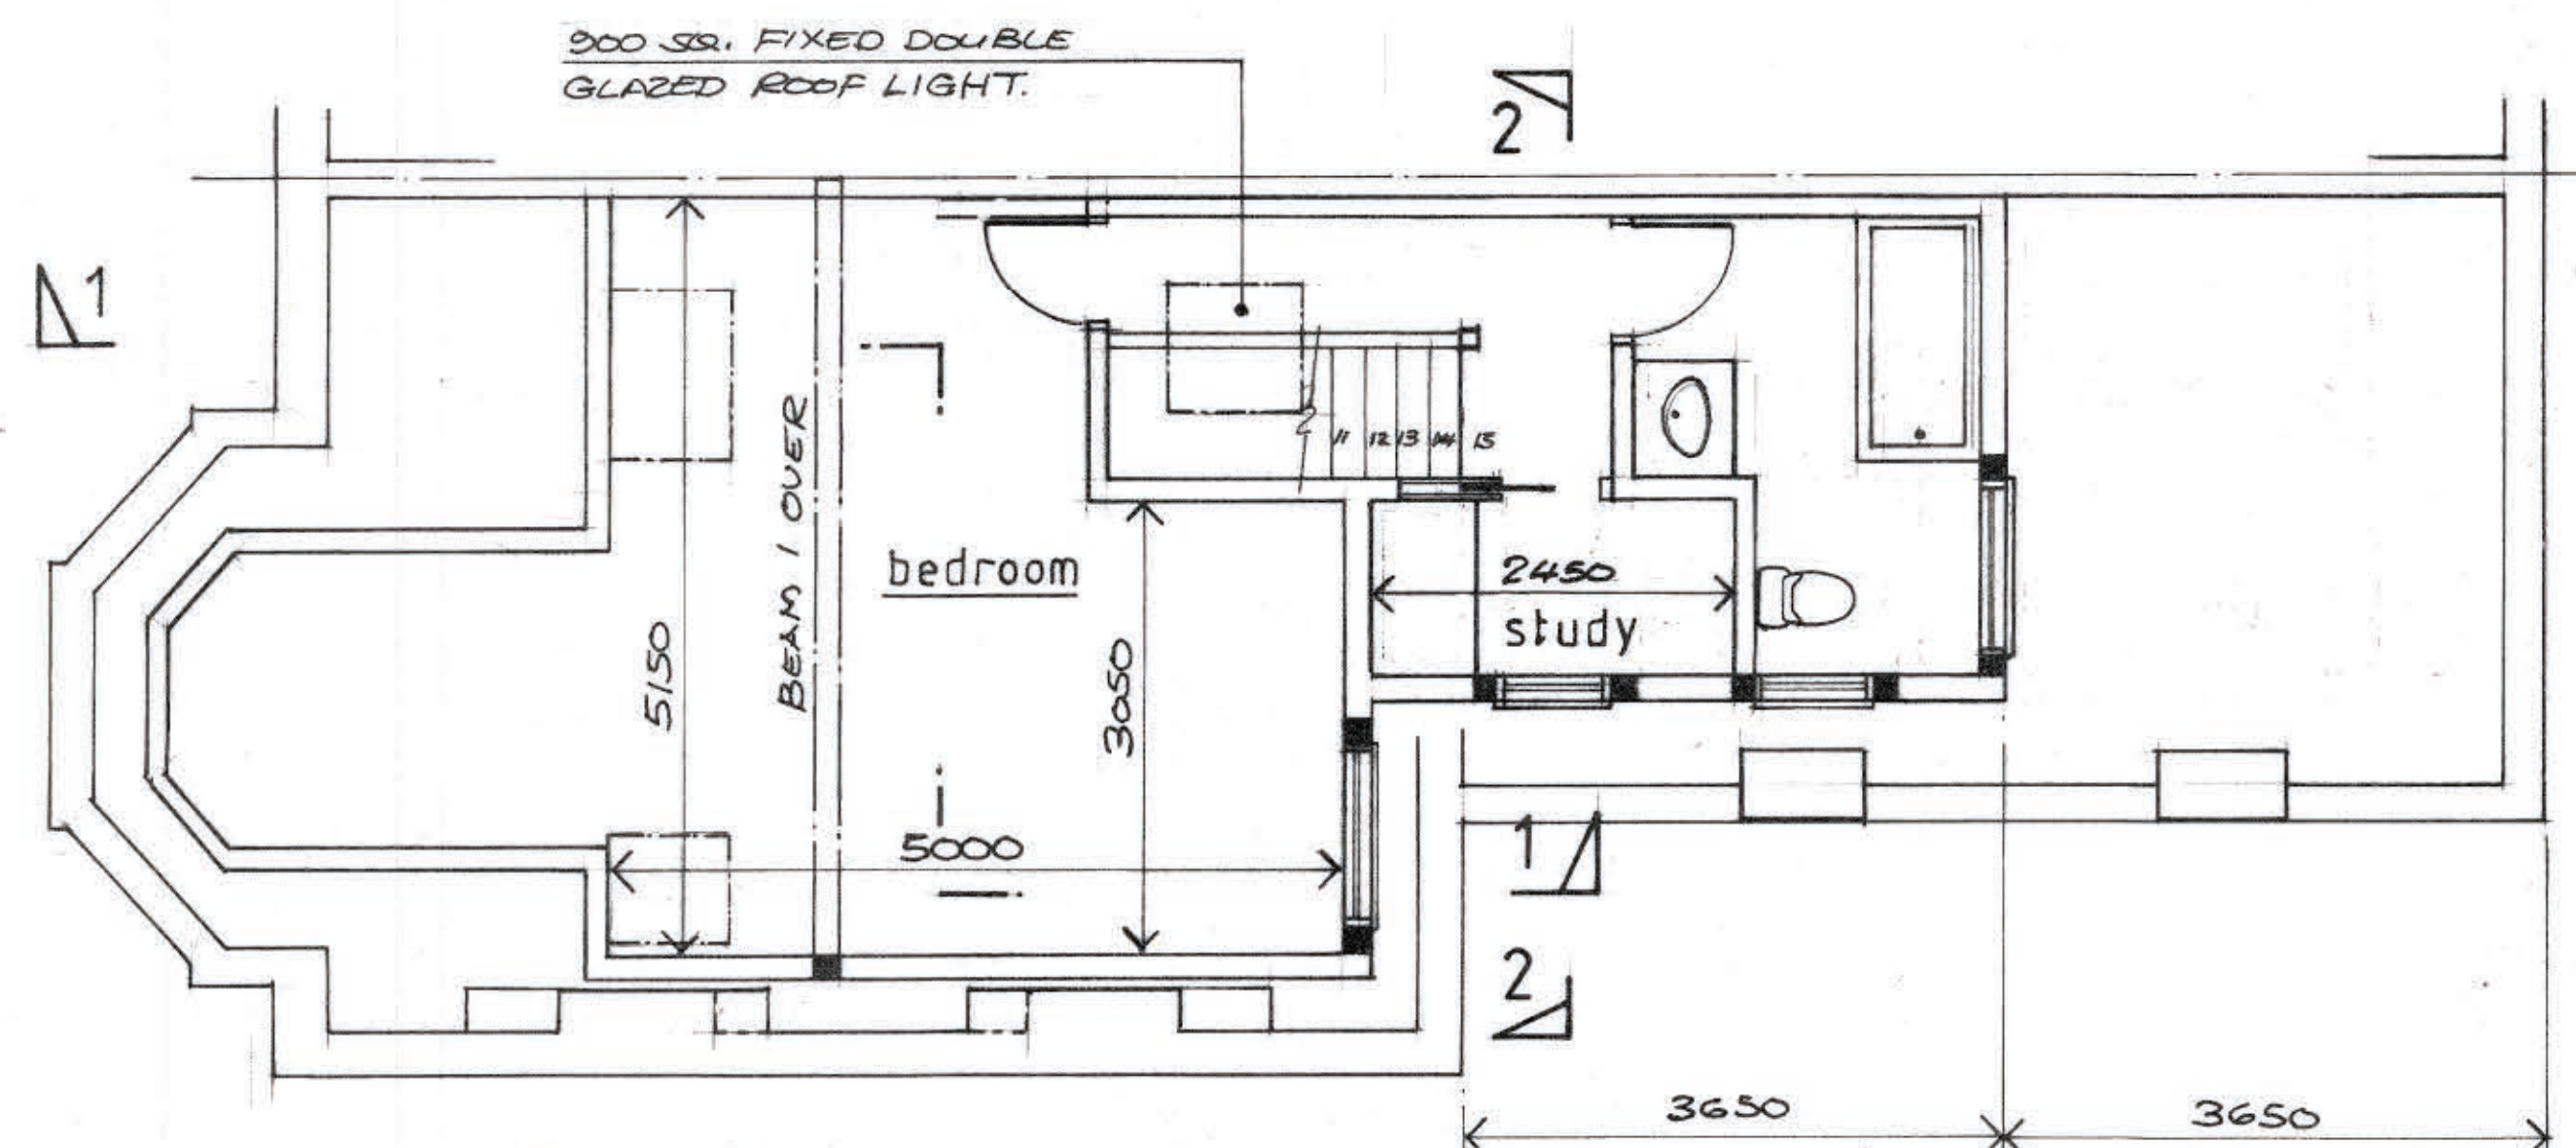


second floor plan

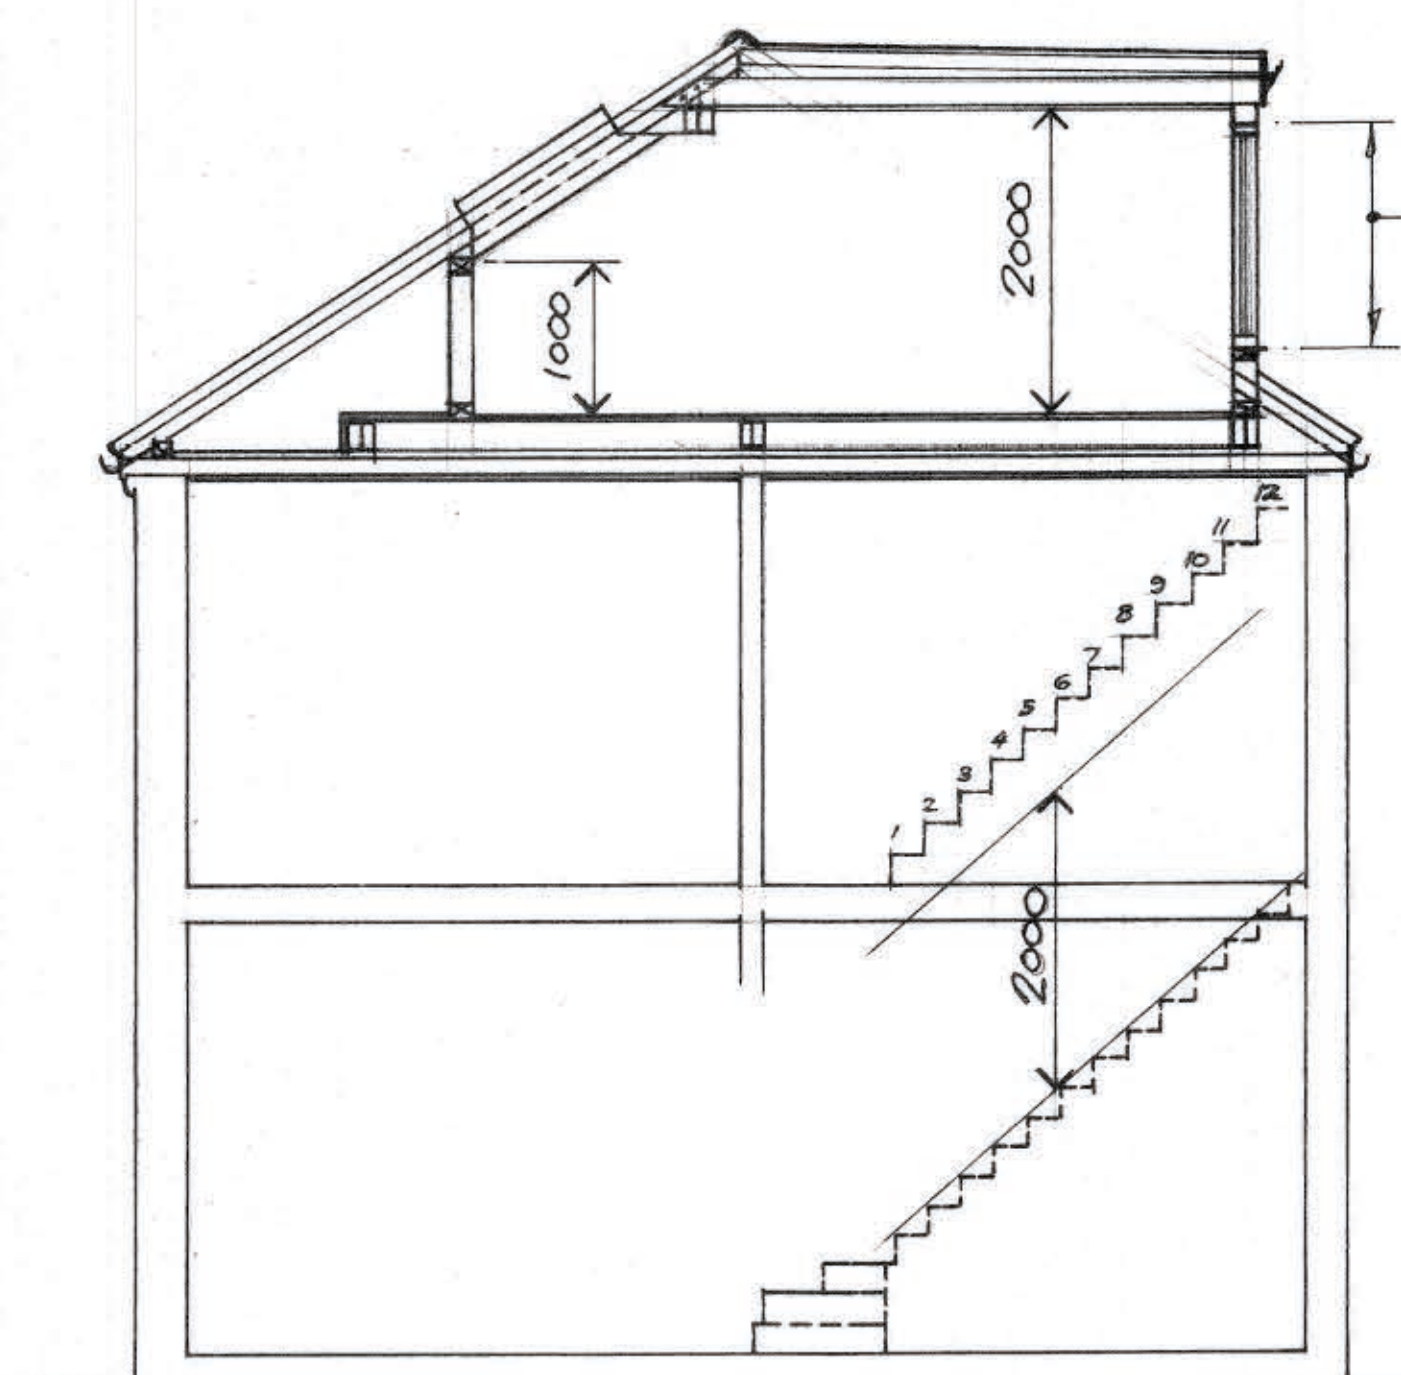

section 1 — 1 (staggered)

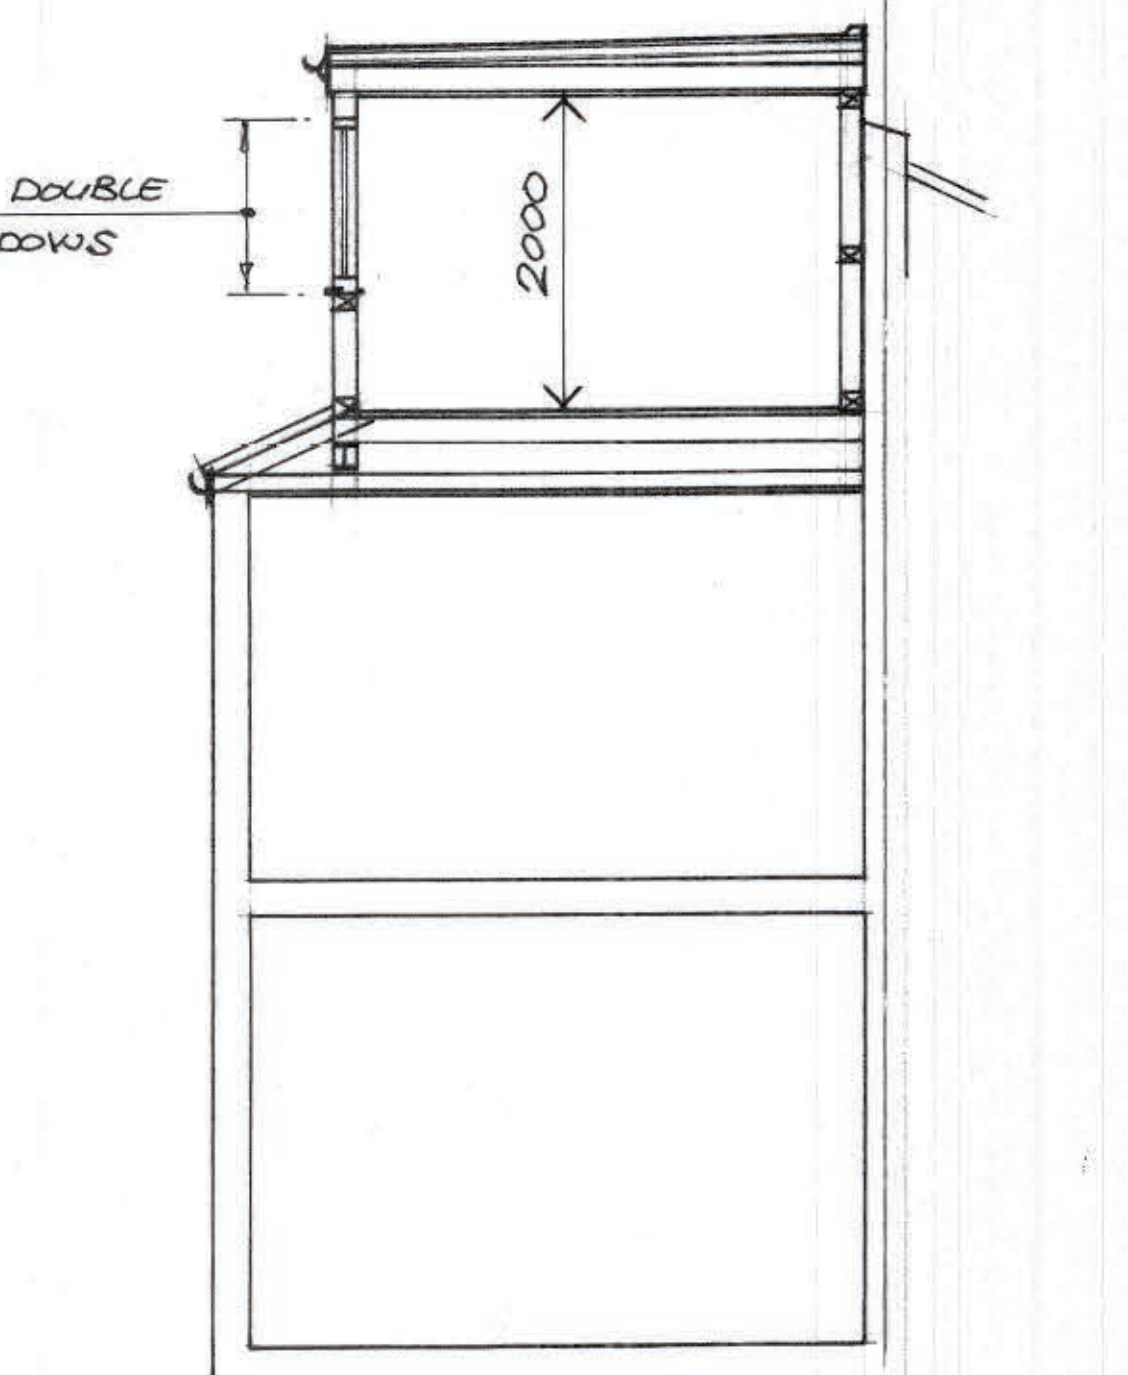

section 2 — 2

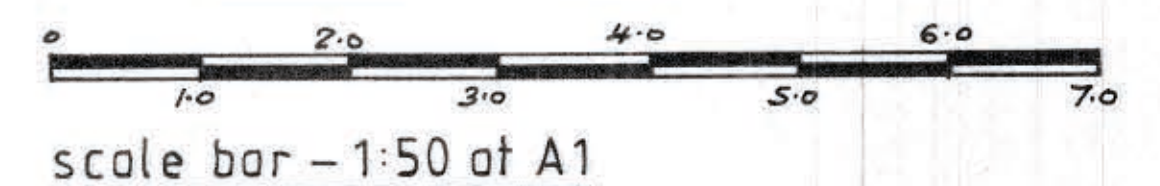

			Site details TOP FLOOR FLAT (FLAT 2) 16 GOODWYN VALE, LONDON N10 2HA		
			Project ROOF EXTENSION TO MAIN ROOF AND BACK ADDITION ROOF		
Rev.	Date	Description	Drawing PLANS, ELEVATIONS AND DETAILS AS PROPOSED		
PREMIER LOFTS Unit 10, Beaumont Gate, Shenley Hill Radlett, Herts. WD7 7AR Office - 01923 859 522 Mobile - 07831 371948			Drawn J.A.	Date MARCH 2023	Scale 1:50 @ A1
			Drawing no. 2023-06-2	Revision A	