




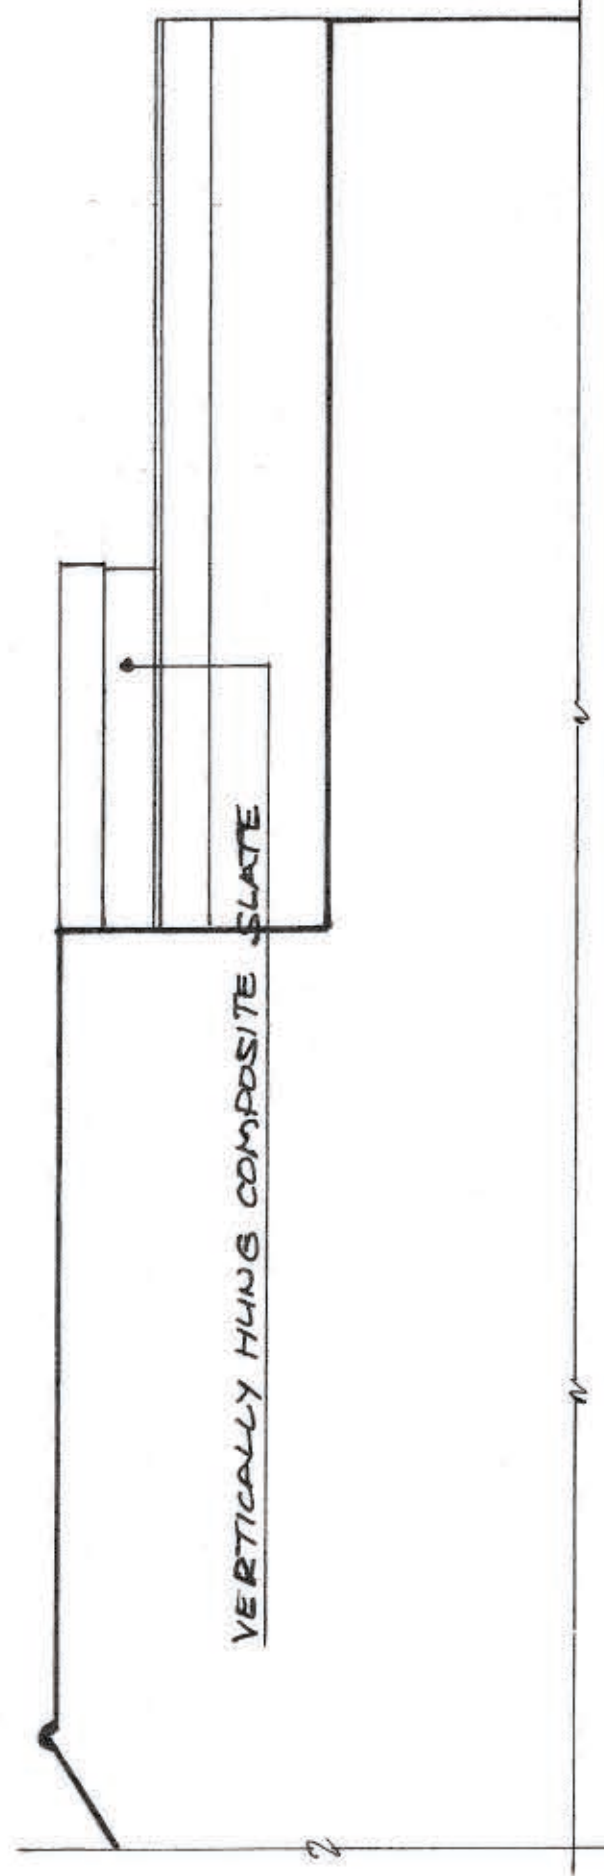

proposed flank elevation to no.18

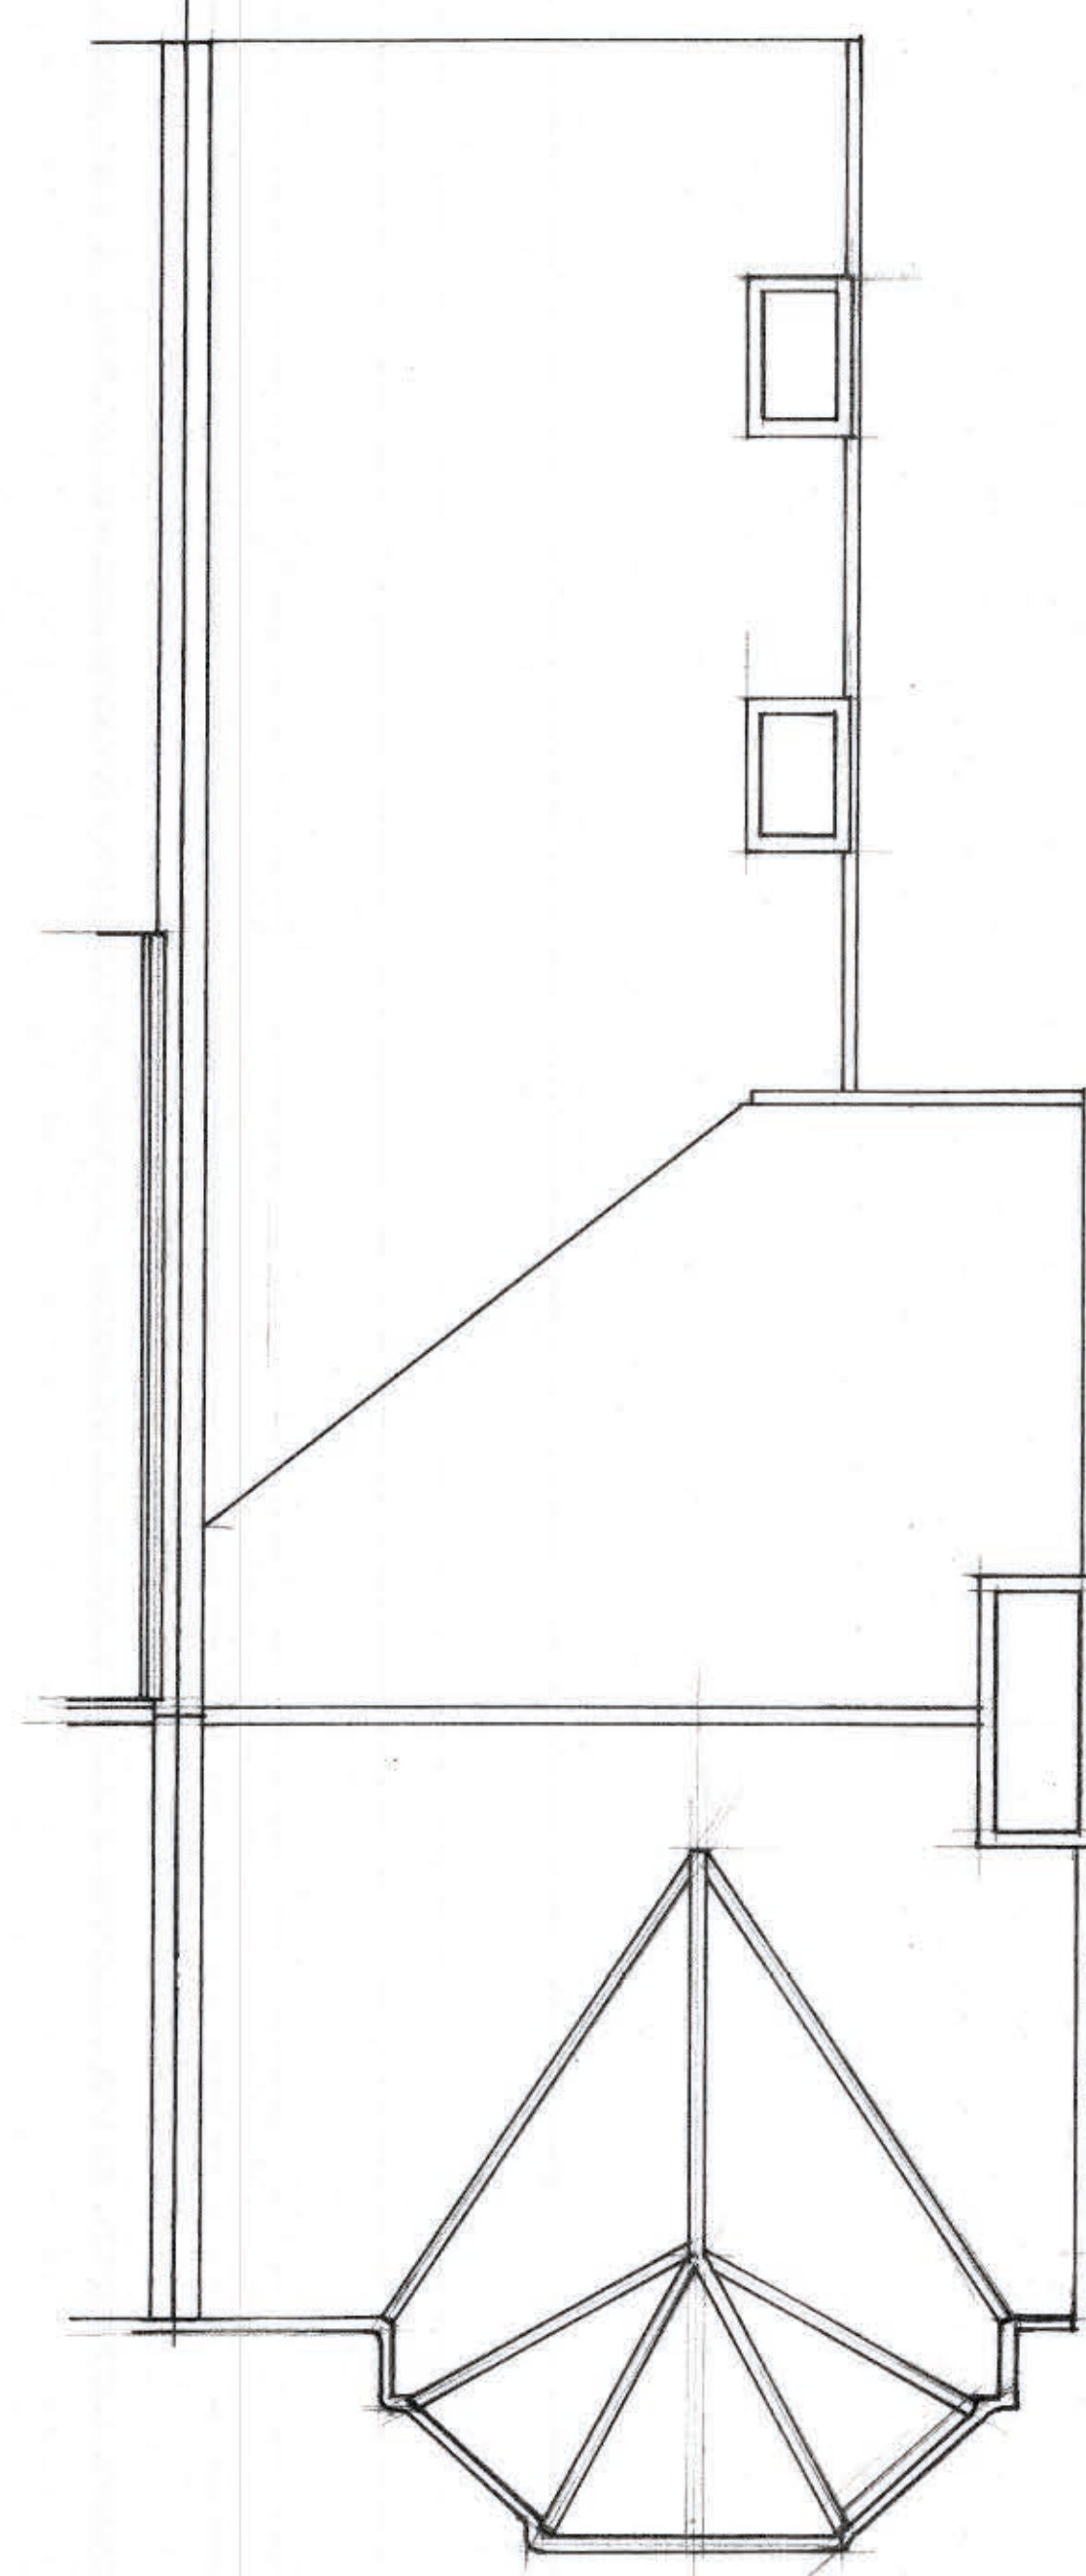

existing roof plan

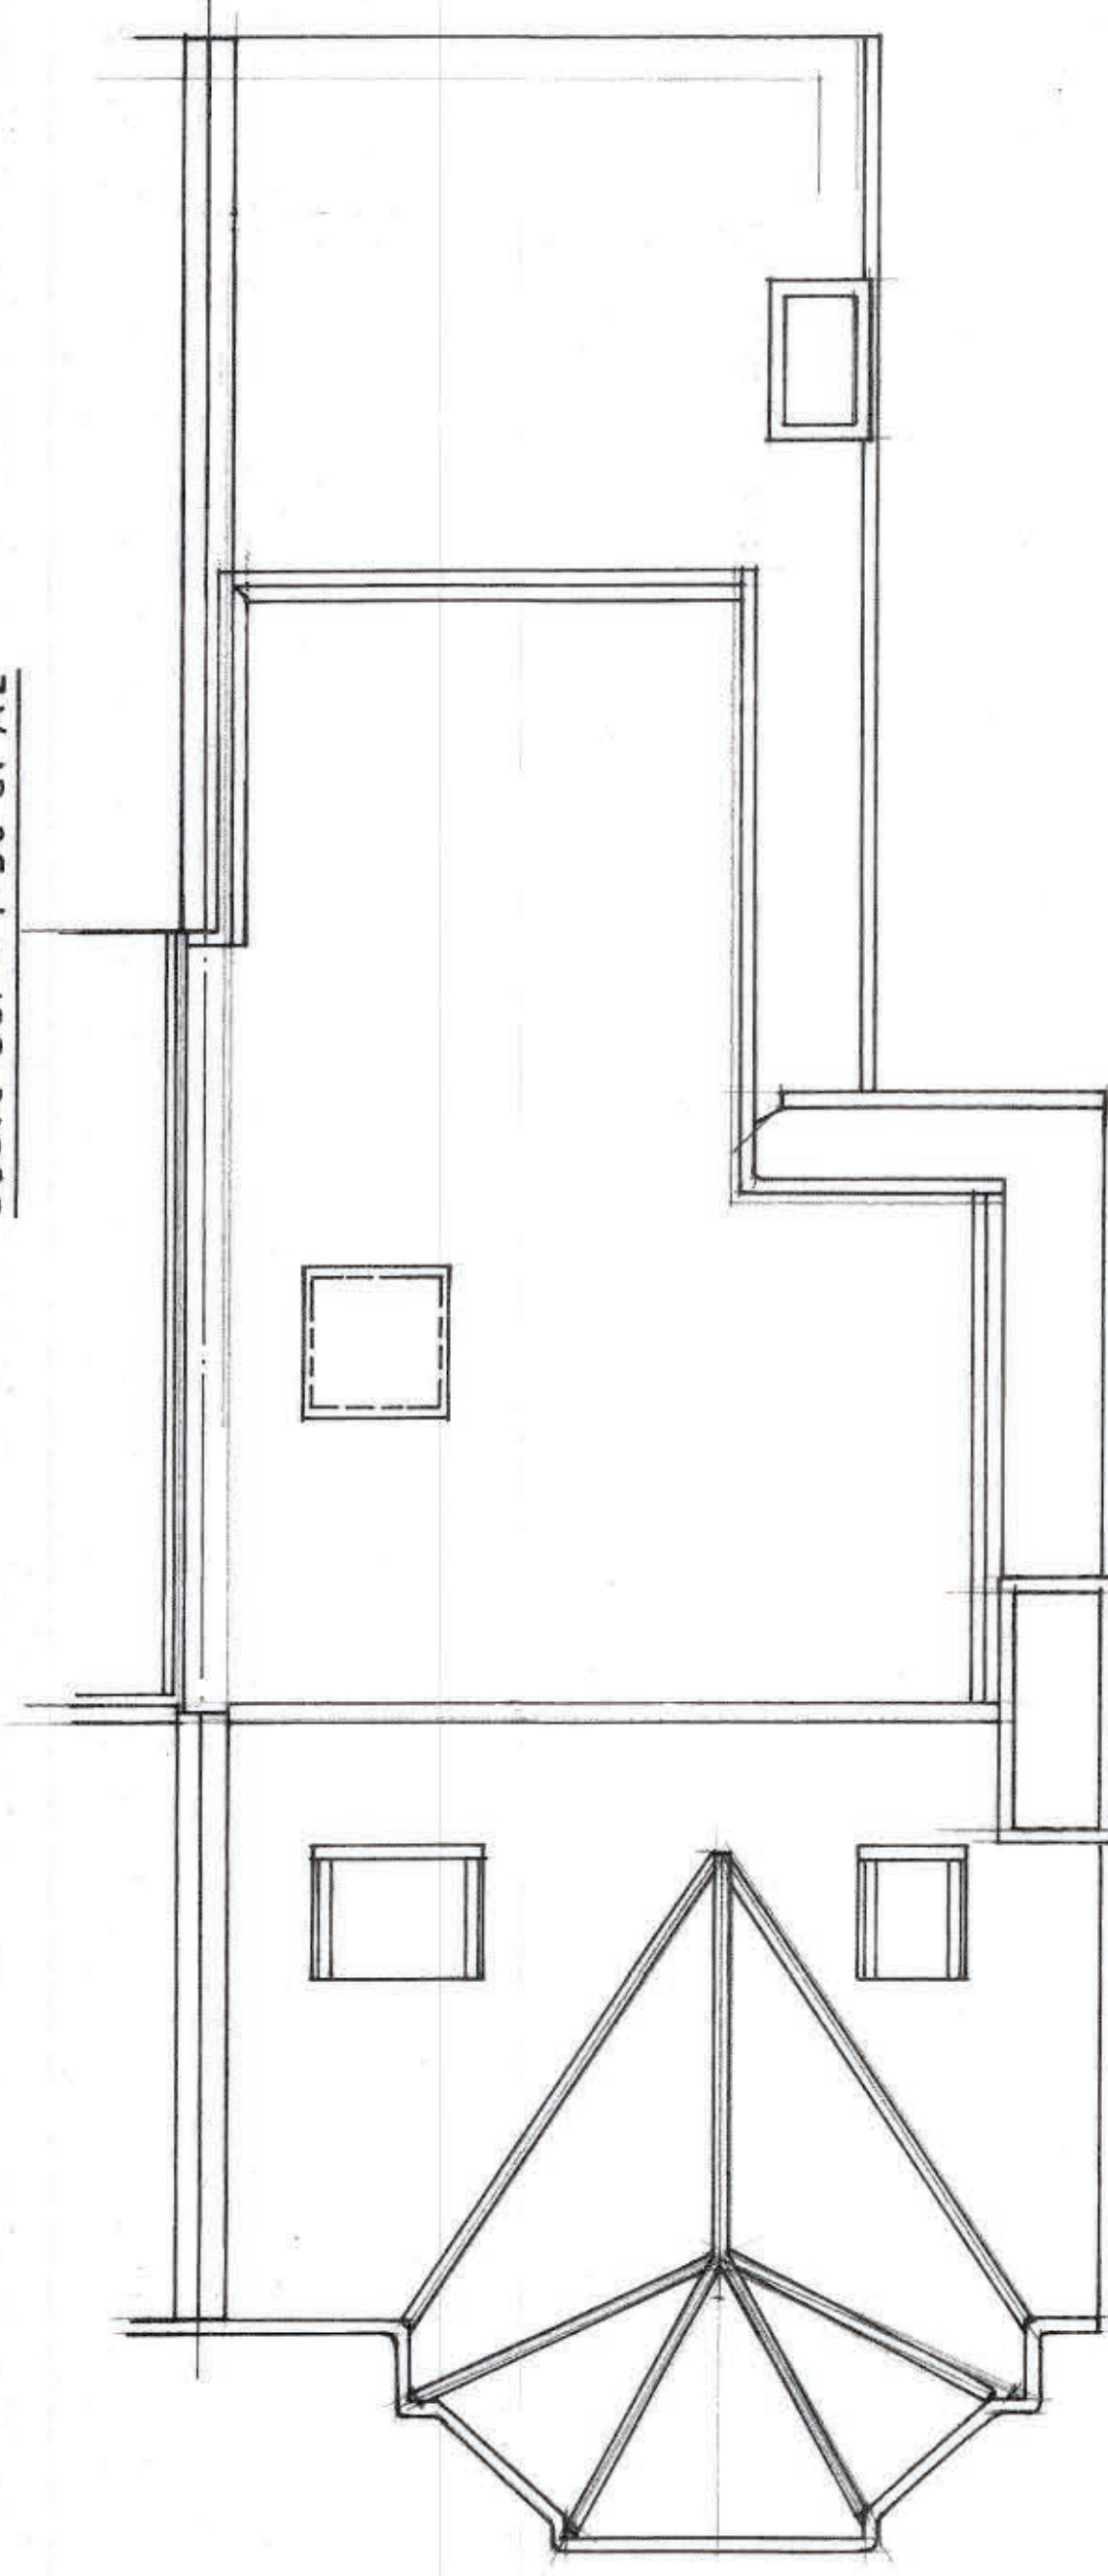

proposed roof plan

Site details		TOP FLOOR FLAT (FLAT 2) 16 GOODWAYS VALE, LONDON N10 2HA	
Project		ROOF EXTENSION TO MAIN ROOF AND BACK ADDITION ROOF	
Drawing		PLANS & ELEVATIONS OF EXISTING AND PROPOSED	
Rev.	Date	Description	
A	5/7/23	LENGTH OF BACK ADDITION EXTENSION REDUCED	
PREMIER LOFTS Unit 10, Beaumont Gate, Shenley Hill, Rodlett, Herts. WD7 7AR Office - 01923 859 522 Mobile - 07831 371948			
Drawn	J.A.	Date	APRIL 2023
Drawing no.		2023-06-3	Scale 1:50 @ A2
			Revision A