


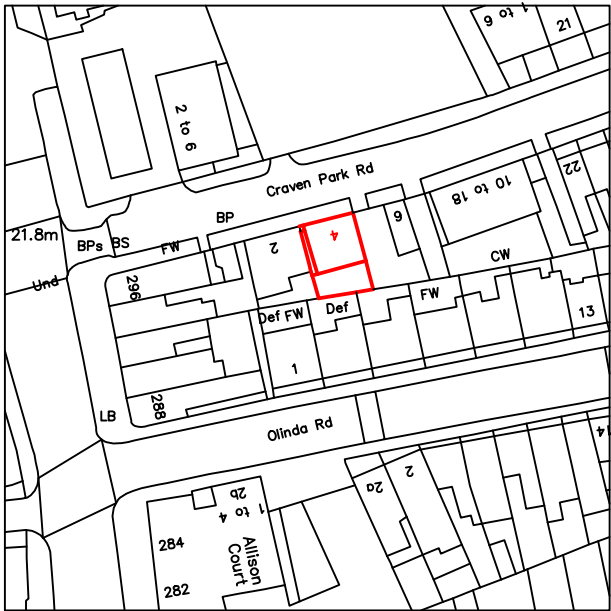


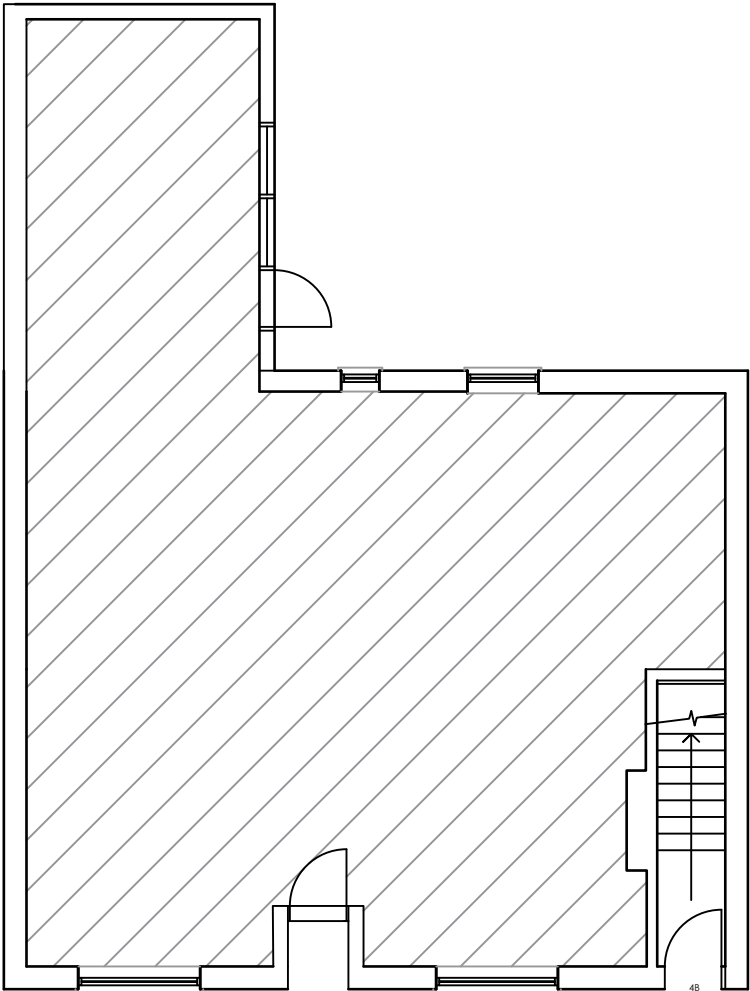

LOCATION PLAN

 

EXISTING GROUND FLOOR

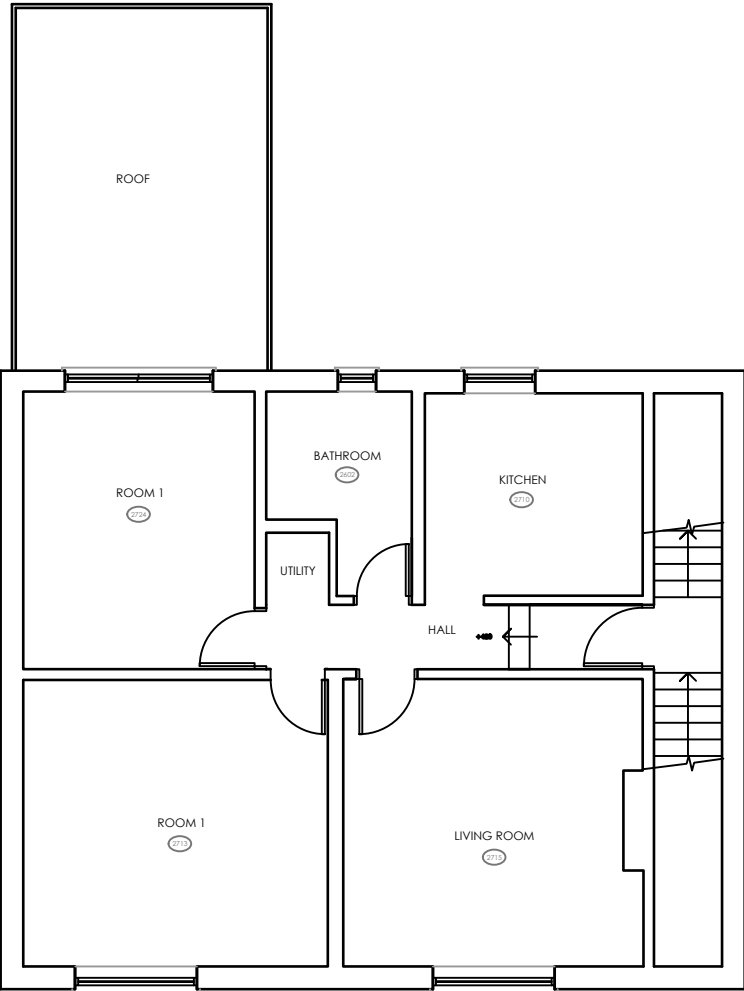

PRE-EXISTING FIRST FLOOR

WELL DESIGNS

1B Braydon Road London N16 5QD

T: 020 35149817 | M: 07506924401 | E: info@welldesigns.co.uk

SCALE 1:100 At A3



PROJECT: 4B Craven Park Rd,
London N15 6AB

DATE:
12.06.23

TITLE:
PRE EXISTING FLOOR PLANS

DWG NO:
01

REV:

DRAWINGS ARE ISSUED FOR PLANNING OR IDEAS
PREPRESS ONLY.
ALL DIMENSIONS TO BE CHECKED ON SITE