



STANDARD NOTES:

CONTRACTORS MUST VERIFY ALL DIMENSIONS ON SITE BEFORE COMMENCING WORK. FIGURED DIMENSIONS TO TAKE PRECEDENCE OVER SCALED DIMENSIONS.

ALL MECHANICAL, ELECTRICAL & STRUCTURAL LAYOUTS ETC. ARE INDICATIVE.


THE ARCHITECT IS TO BE NOTIFIED OF ANY DISCREPANCIES IN THE DRAWINGS IMMEDIATELY & ANY DISCREPANCY IN SITE CONDITIONS TO THOSE NOTIFIED ON THE DRAWINGS TO BE CONVEYED TO THE ARCHITECT PRIOR TO COMMENCEMENT OF AFFECTED WORK.

THIS DRAWING IS TO BE READ IN CONJUNCTION WITH ALL OTHER DRAWINGS IN THE ED/60PAS SERIES IN ADDITION TO ALL ACCOMPANYING SCHEDULES & SPECIFICATIONS.

THE COPYRIGHT OF THIS DRAWING IS RESERVED & IT MUST NOT BE DISTRIBUTED OR COPIED WITHOUT THE PRIOR CONSENT OF THE AUTHOR. ELECTRONIC FILES MUST NOT BE ALTERED.



EXISTING SECTION I-I @ 1:50

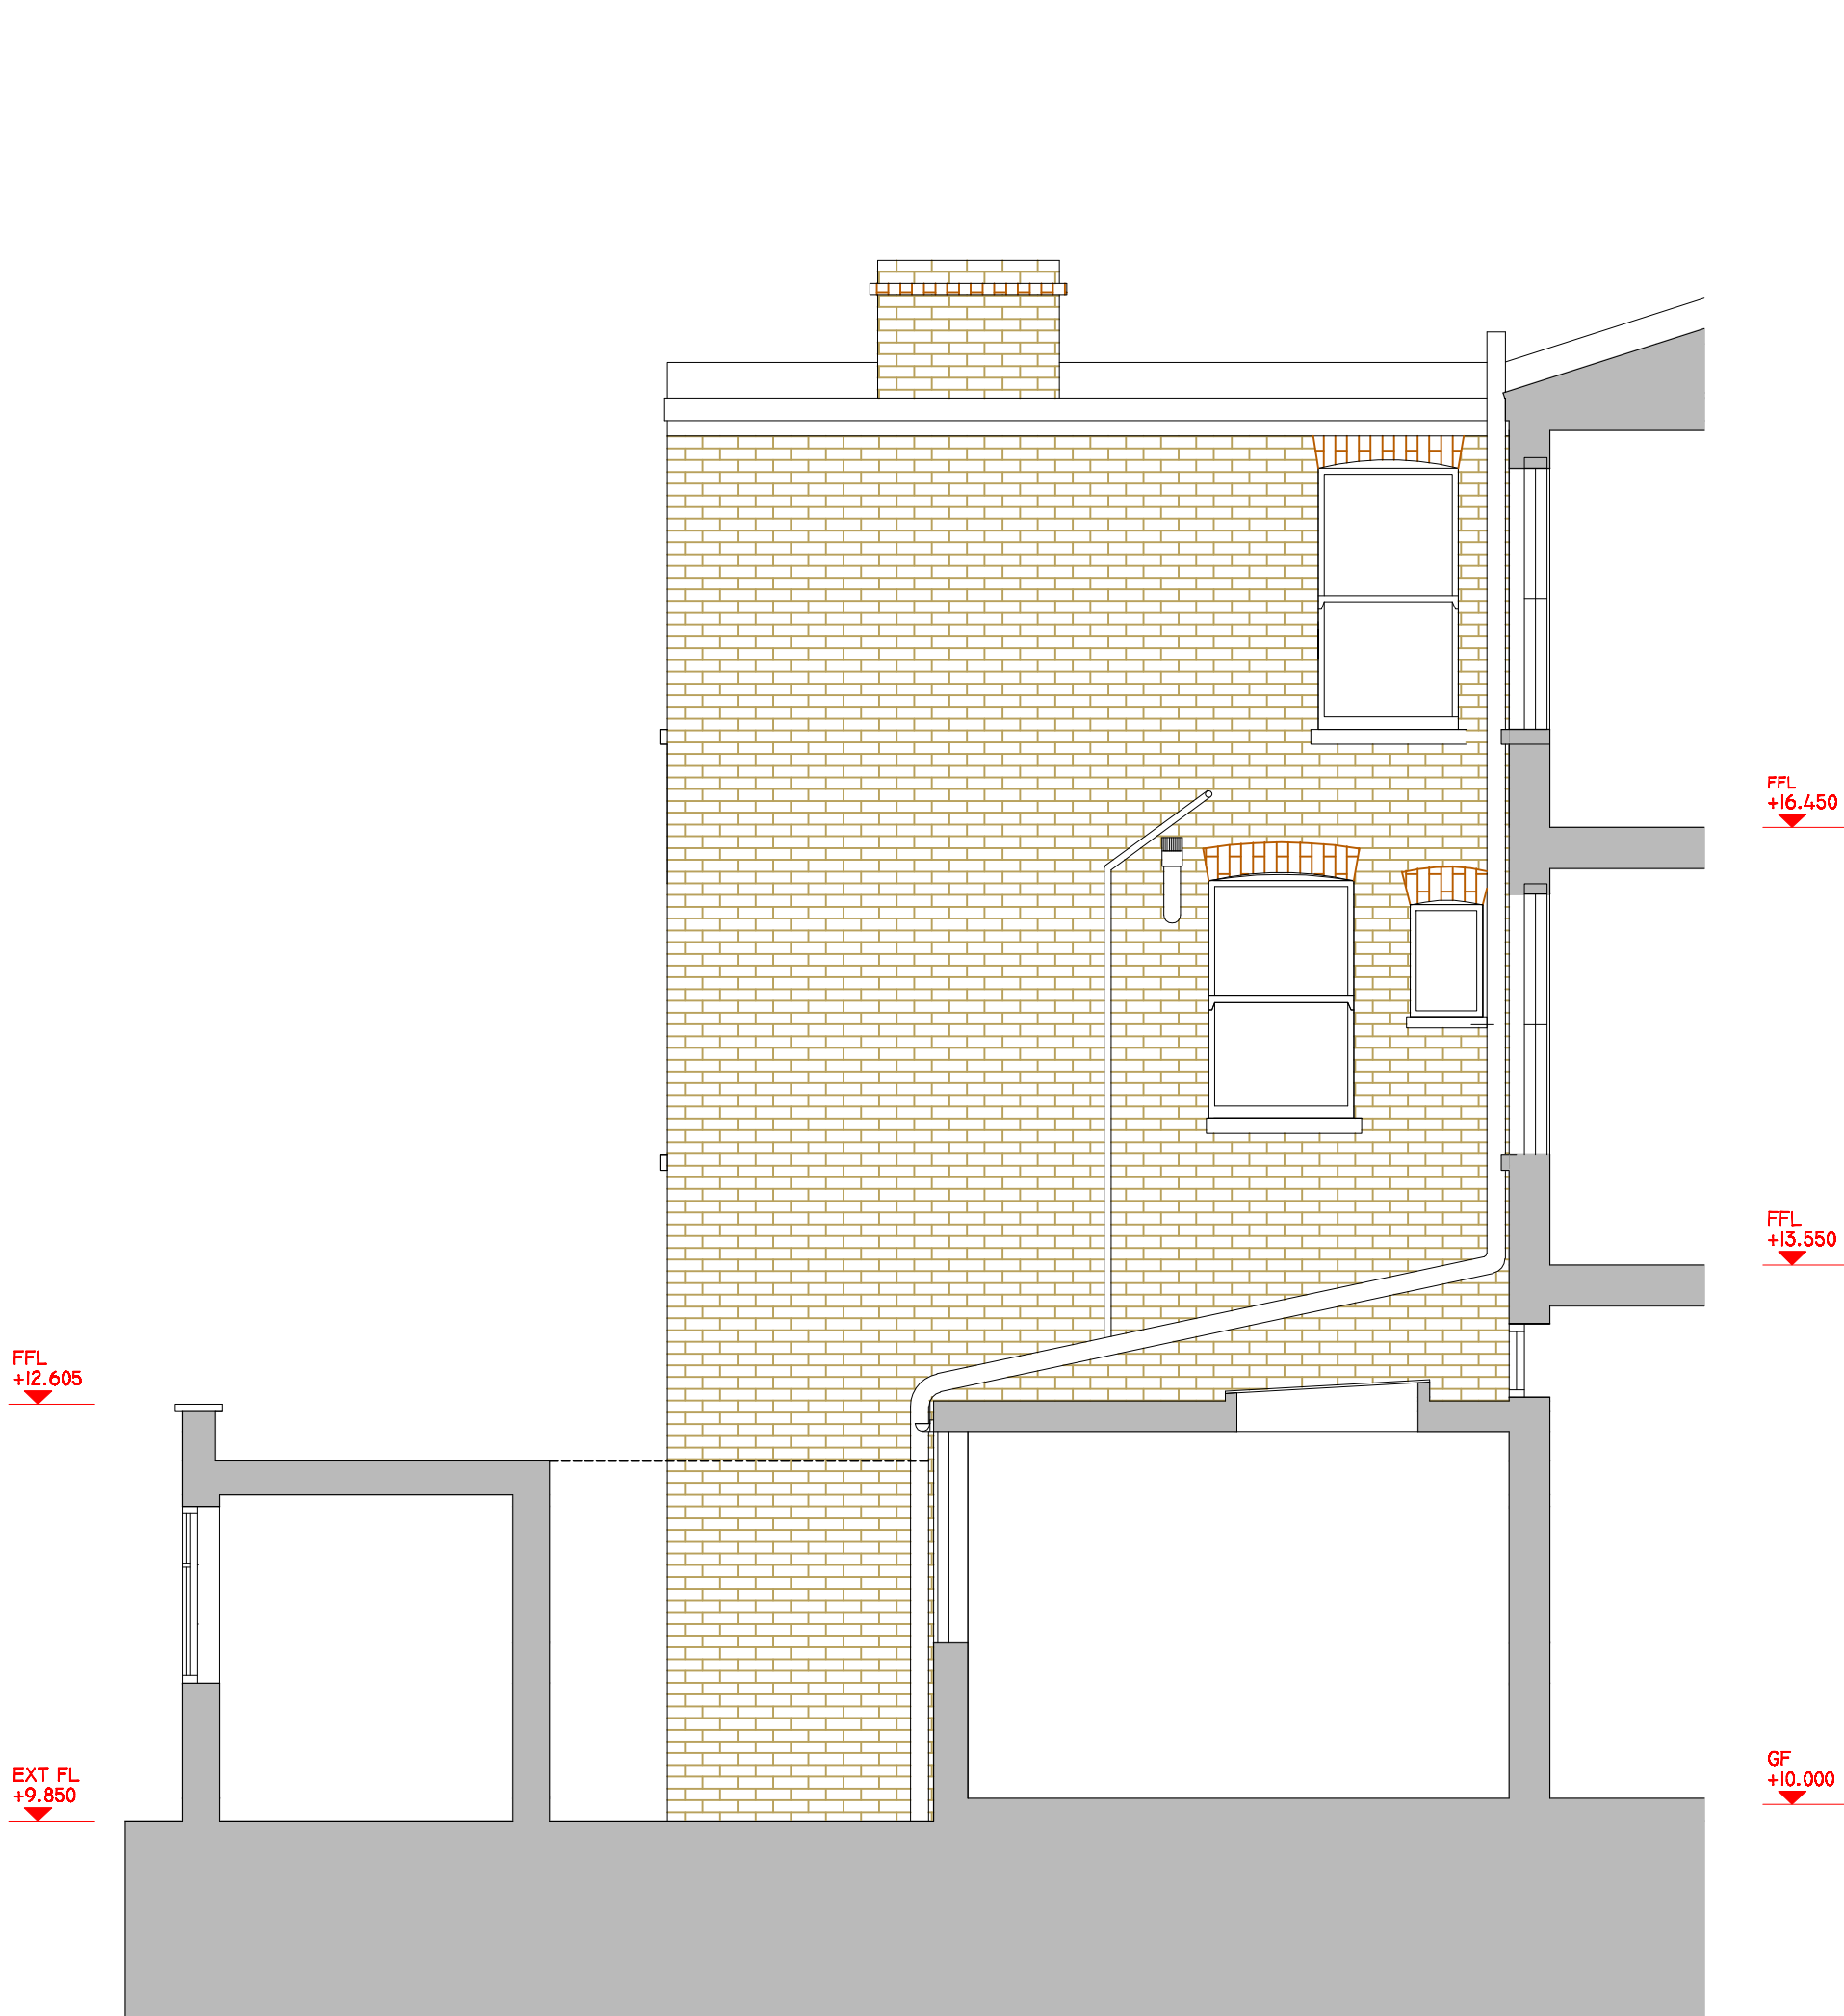

EXISTING EAST ELEVATION @ 1:50



EXISTING SOUTH ELEVATION @ 1:50

REV.		abodetchdesignopqr			
ISSUE STATUS planning		PROJECT	60 PARK AVENUE SOUTH, N8 8LS		
		DRAWING	EXISTING SECTION & ELEVATIONS		
		DRAWING No.	ED/60PAS/201	DRAWN BY	MC
		DATE	JUN 23	SCALE	1:50
		62 Mount View Road London NW 4JR info@etchdesign.com			