


Existing Front Elevation


Existing Rear Elevation

Existing Side Elevation


Existing Side Elevation

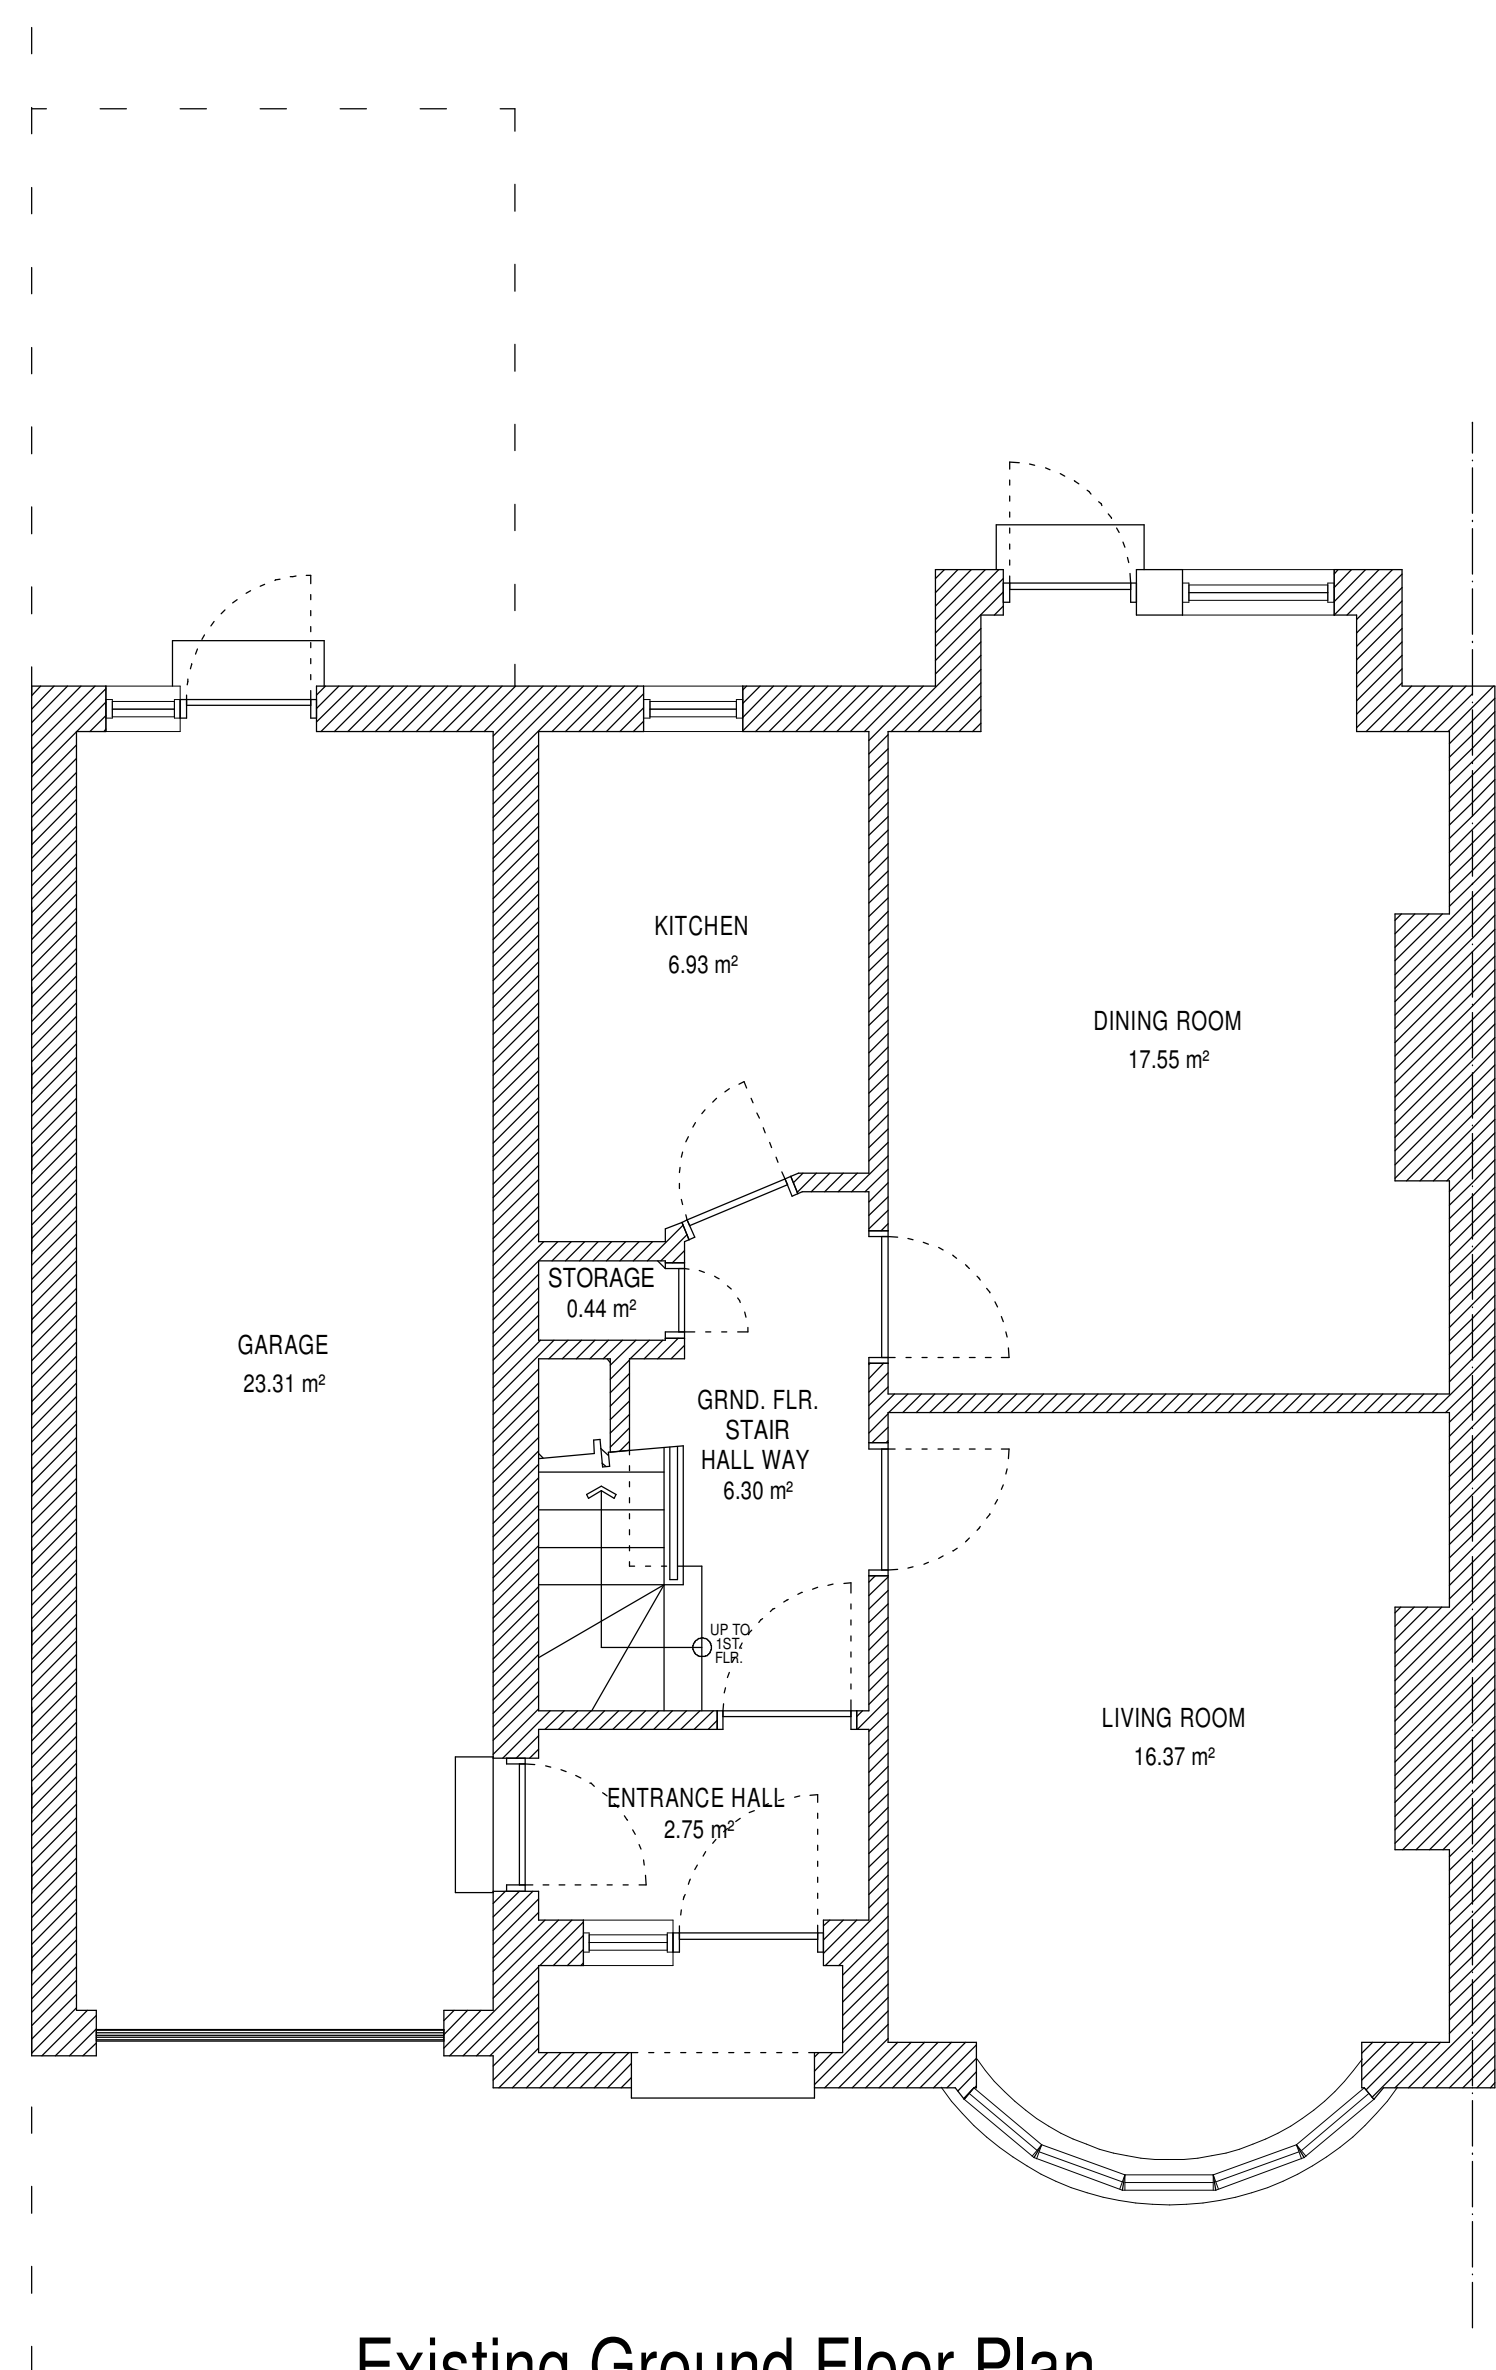

Existing Ground Floor Plan

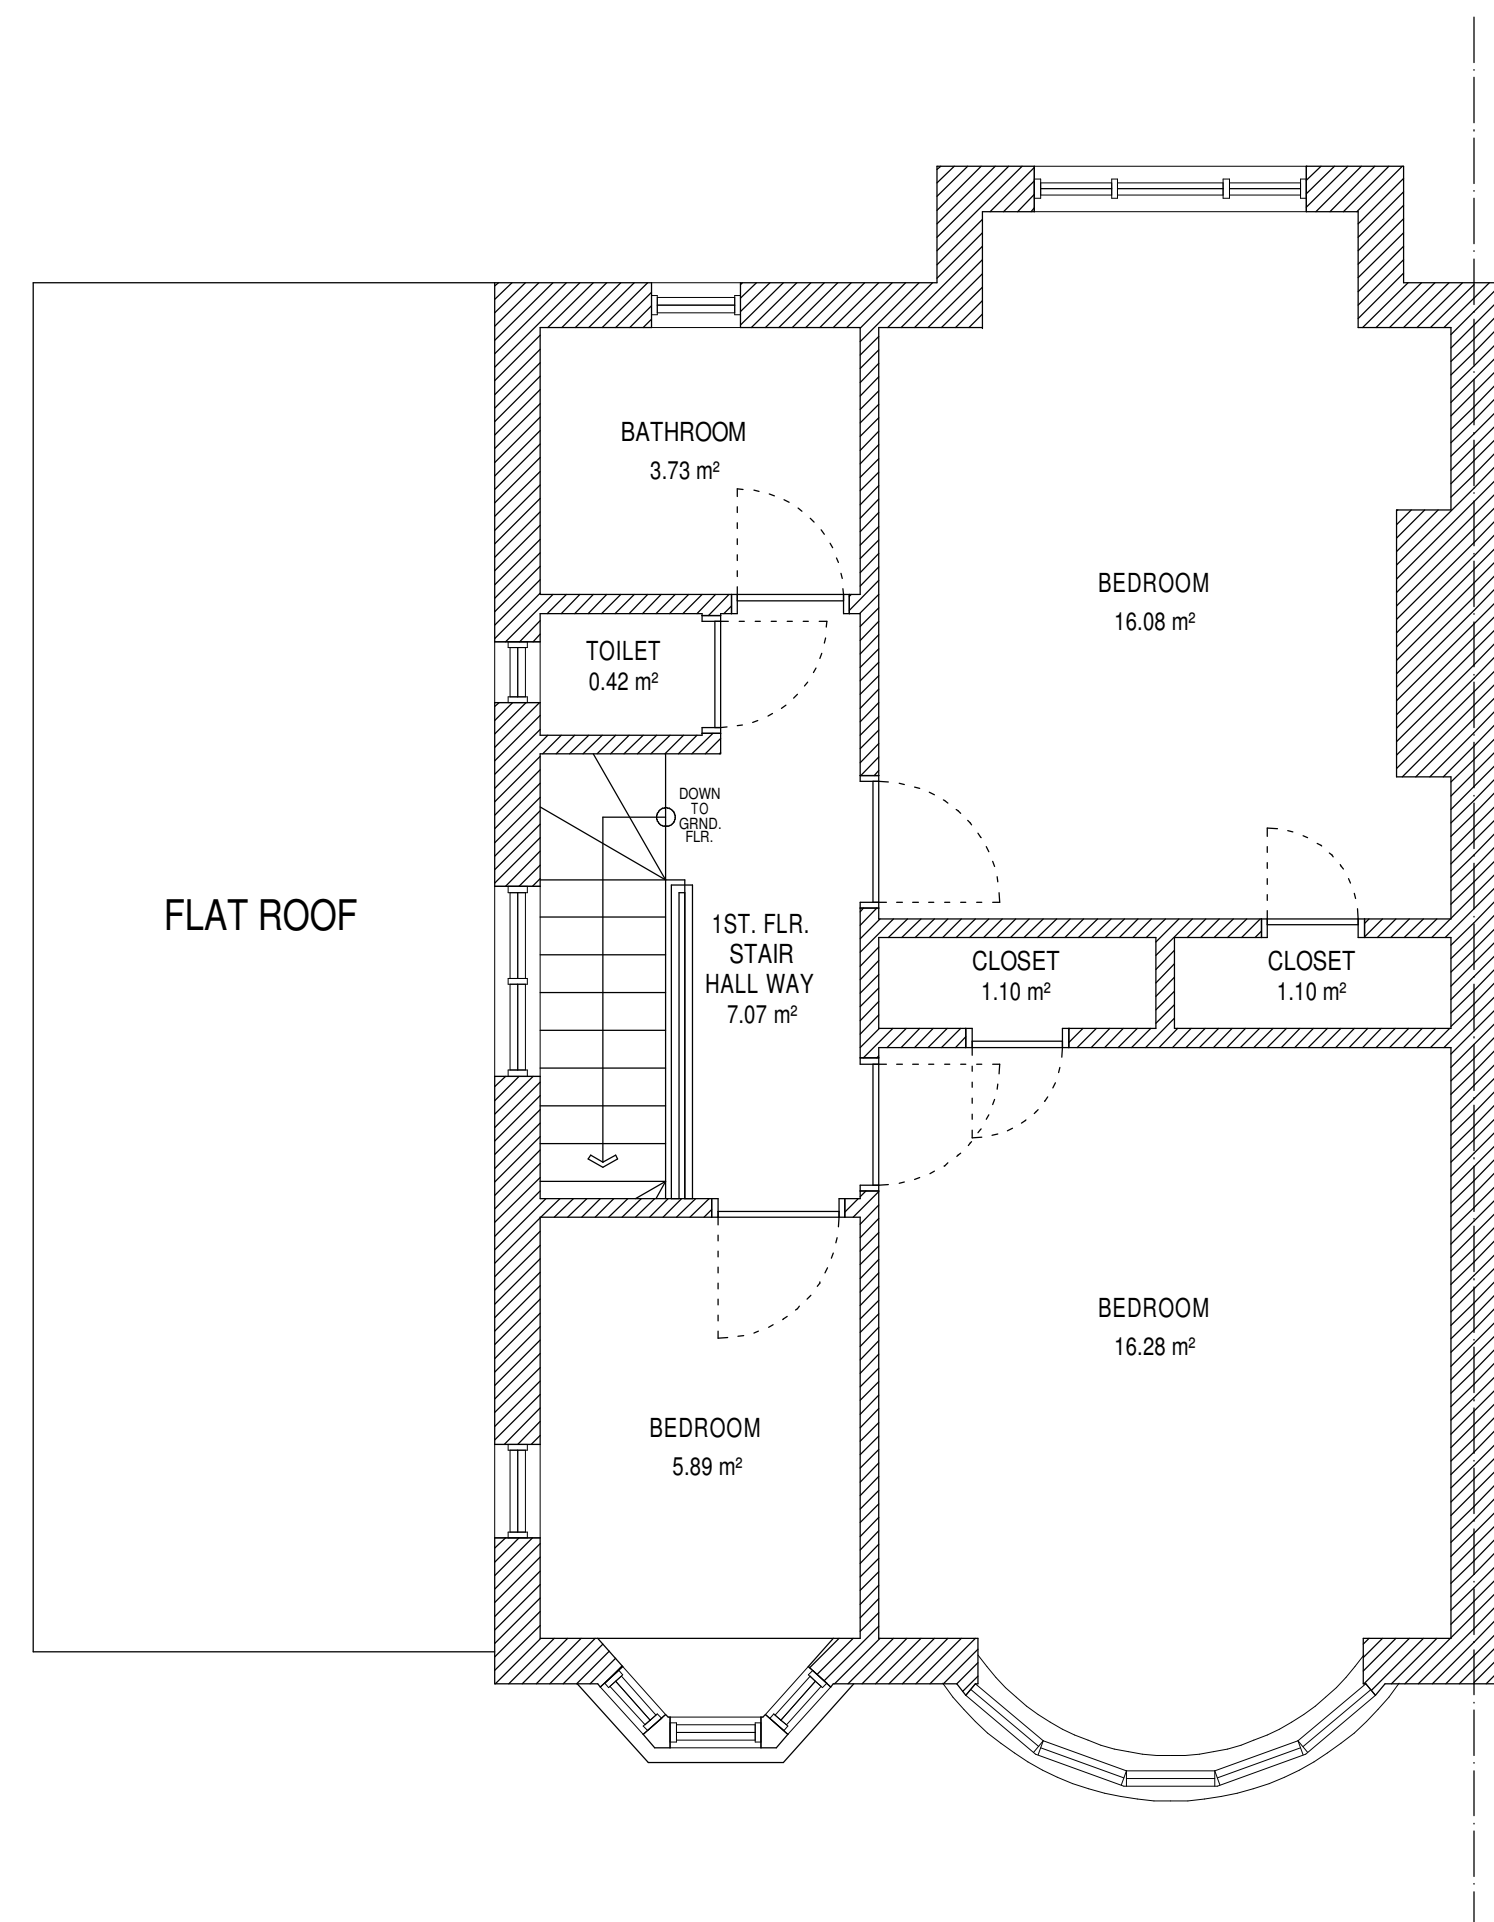

Existing First Floor Plan

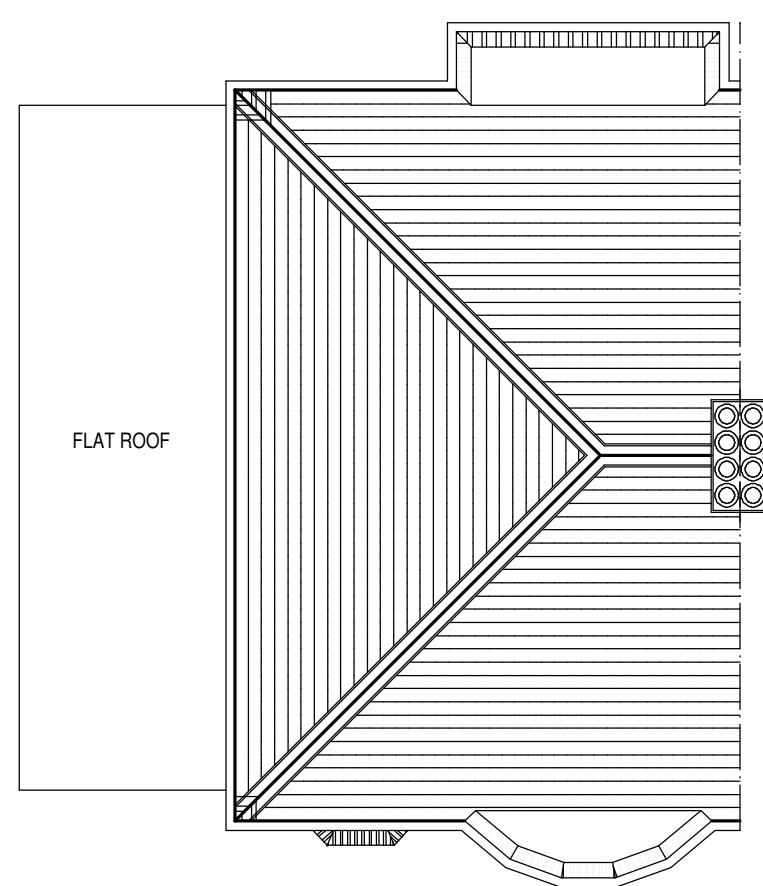

Existing Roof Plan
Scale 1:100



REV.	DATE	DESCRIPTION	BY

GD*Designs*
Architectural Services

49, The Crescent,
Cradley Heath,
West Midlands.
B64 7JS
Tel 0121 602 6233
Mob 07939 436557

contract
EXTENSION & ALTERATIONS
67, WALPOLE ROAD
LONDON N17 0BH

drawing
EXISTING PLANS & ELEVATIONS

client
MR J SCHWARTZ

scale 1:100/1:50@A1	date JULY 2023	drawn by GCD
drawing no GD2536/01	rev	plot 1:150@A3 15/07/2023

cad lines