




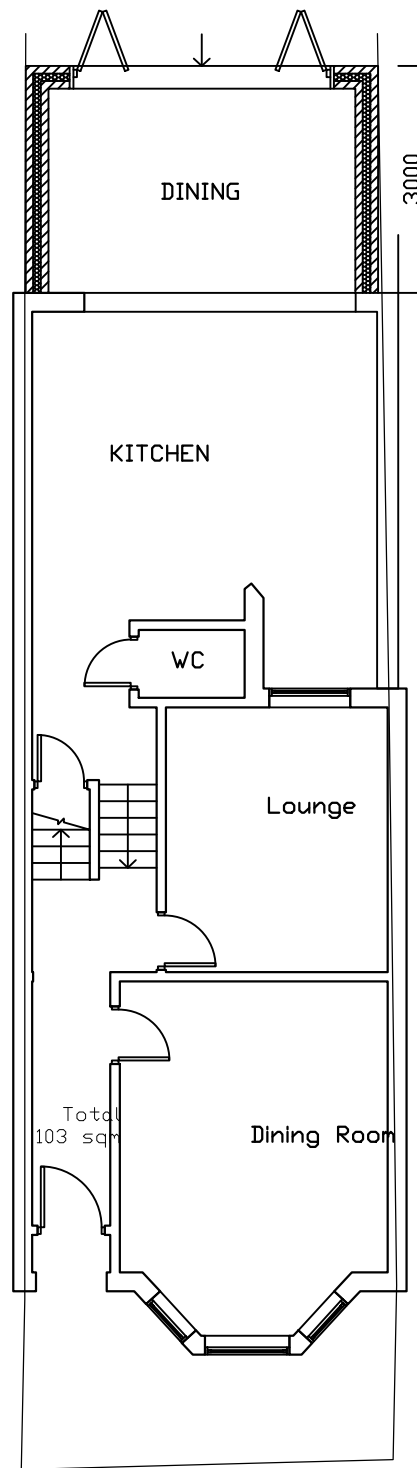

Proposed Ground Floor

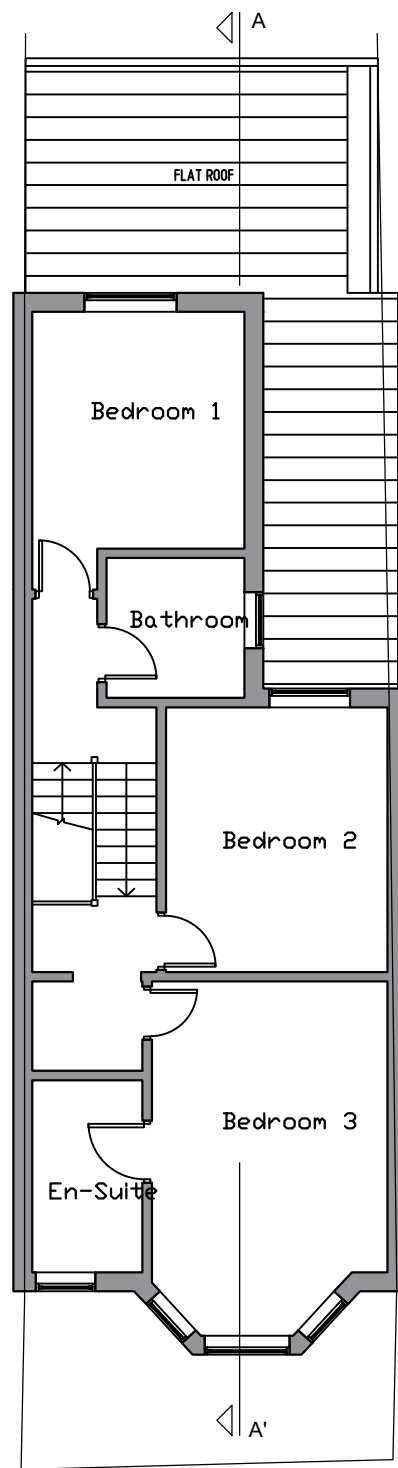

Proposed First Floor

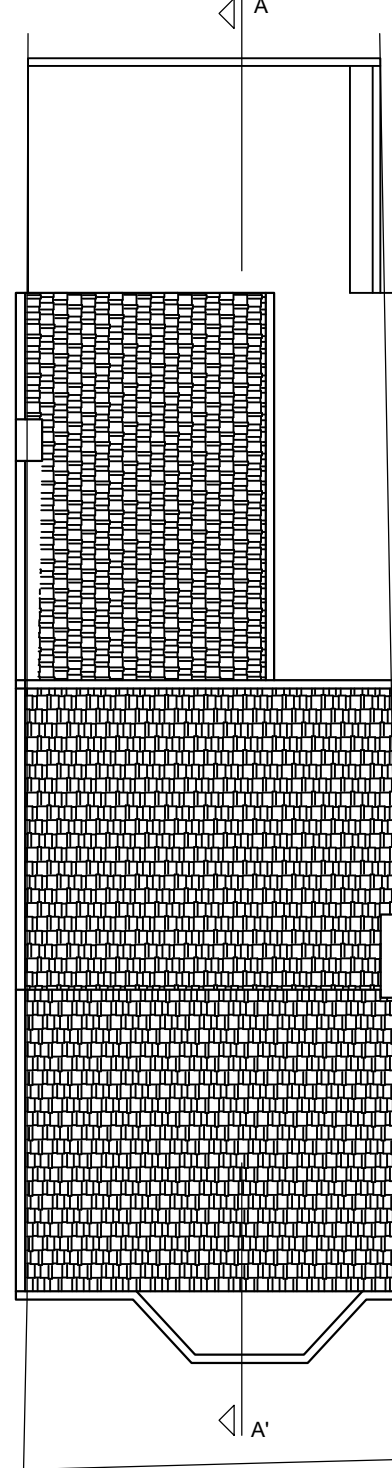

Proposed Roof Plan

PROJECT DETAILS
Single storey rear extension projecting 3.00m from the rear wall

PROPERTY ADDRESS
50 Hillside Road,
London
N15 6NB

DRAWING TITLE
Proposed Floor Plans


REVISION	DRAWING NO.
RV00	HR.50.PR-01

SCALE
1:100 [A3]





Proposed Front
Elevation
(No changes)

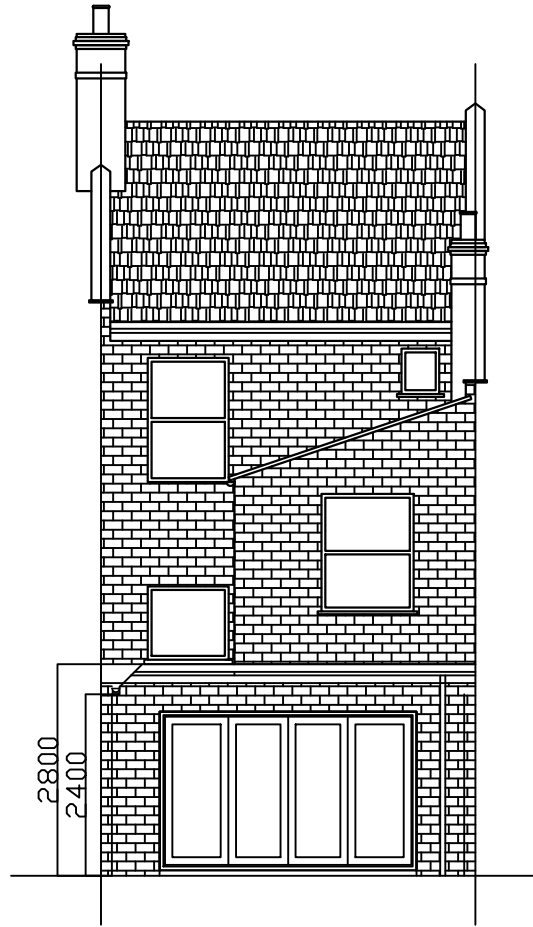

Proposed Rear
Elevation

PROJECT DETAILS

Single storey rear
extension
projecting 3.00m
from the rear wall

PROPERTY ADDRESS

50 Hillside Road,
London
N15 6NB

DRAWING TITLE

Proposed Front and
Rear Elevations

REVISION

RV00


DRAWING NO.

HR.50.PR-02

SCALE

1:100 [A3]



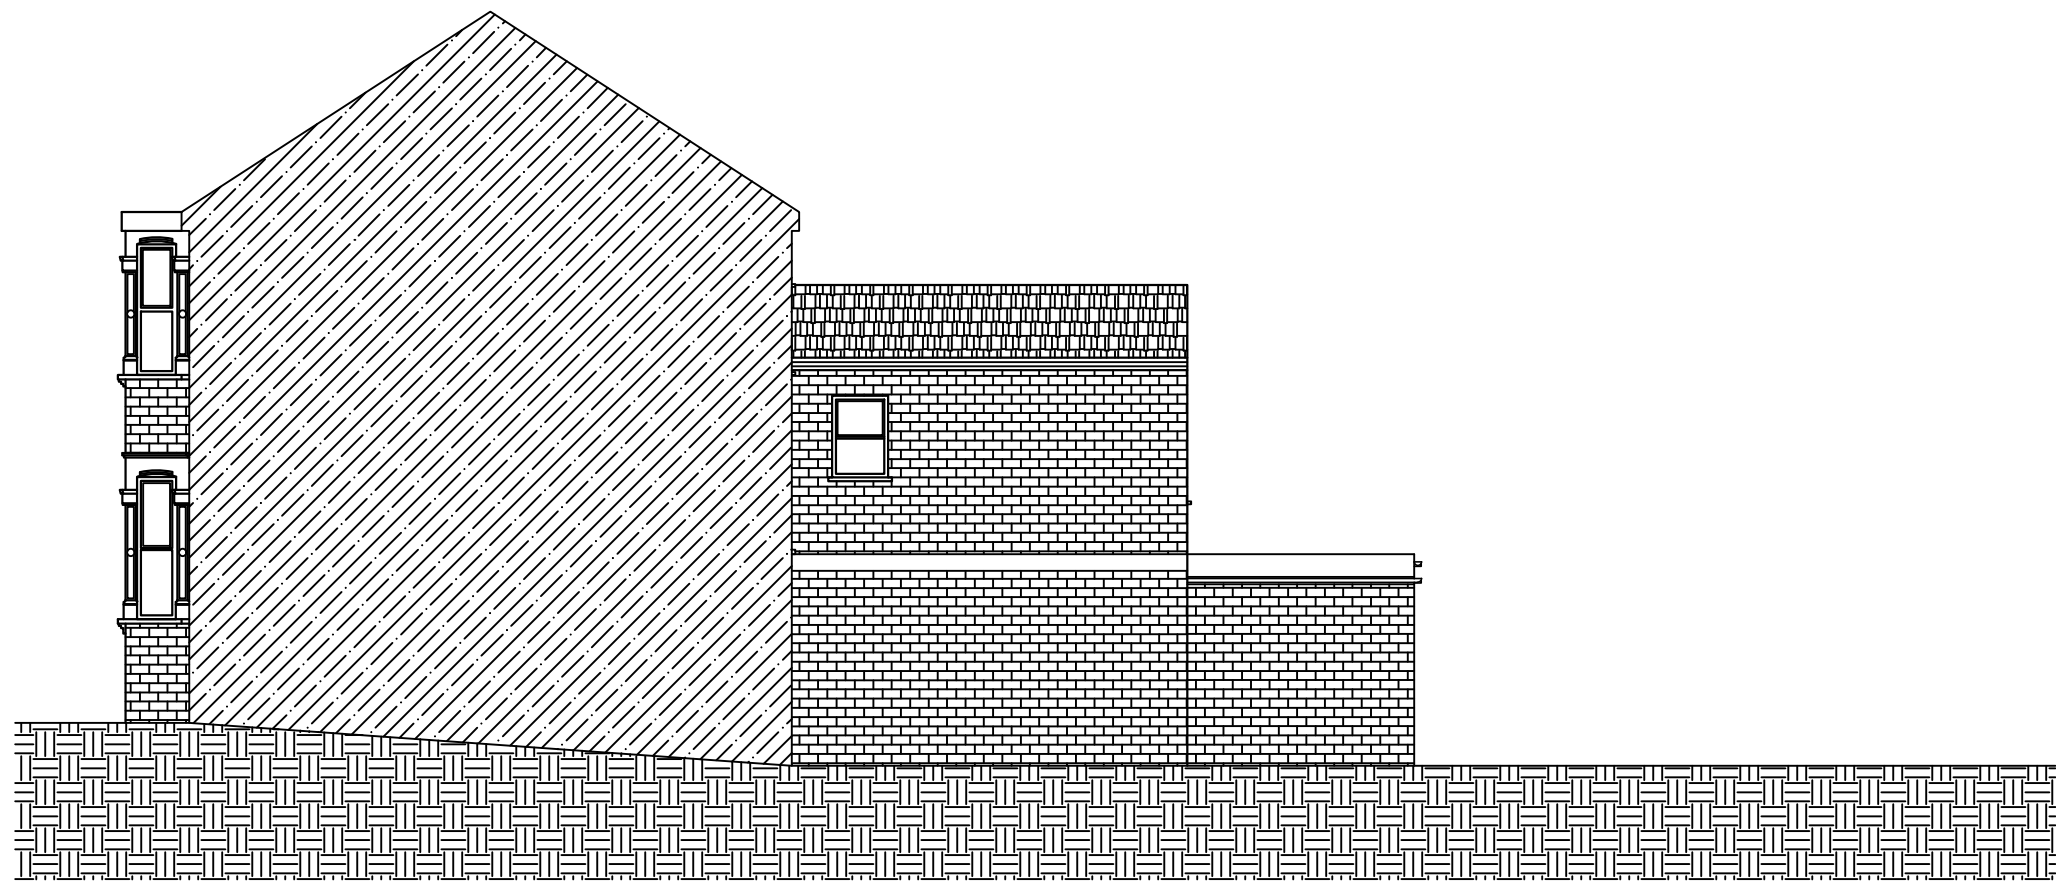

Proposed Side
Elevation

PROJECT DETAILS

Single storey rear
extension
projecting 3.00m
from the rear wall

PROPERTY ADDRESS

50 Hillside Road,
London
N15 6NB

DRAWING TITLE

Proposed Side
Elevation

REVISION

RV00


DRAWING NO.

HR.50.EX-03

SCALE

1:100 [A3]



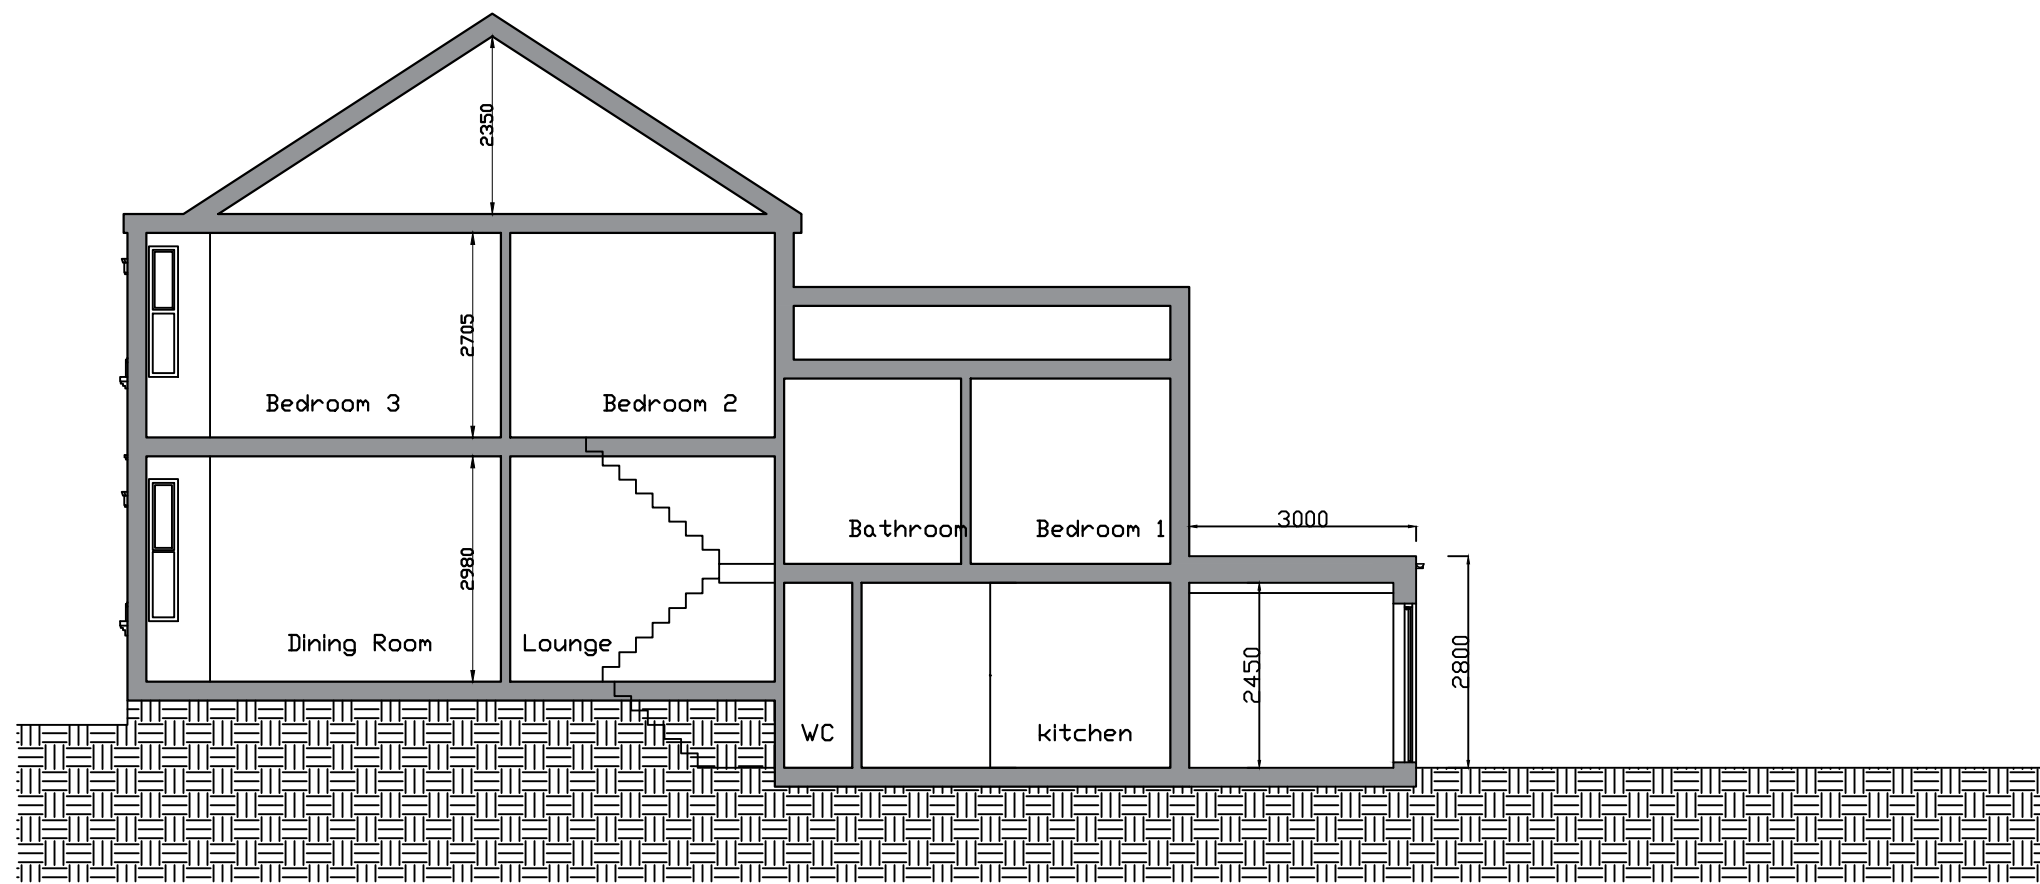

Proposed
Section

PROJECT DETAILS
Single storey rear
extension
projecting 3.00m
from the rear wall

PROPERTY ADDRESS
50 Hillside Road,
London
N15 6NB

DRAWING TITLE
Proposed Section

<u>REVISION</u>	<u>DRAWING NO.</u>
RV00	HR.50.PR-04

SCALE
1:100 [@ A3]

