




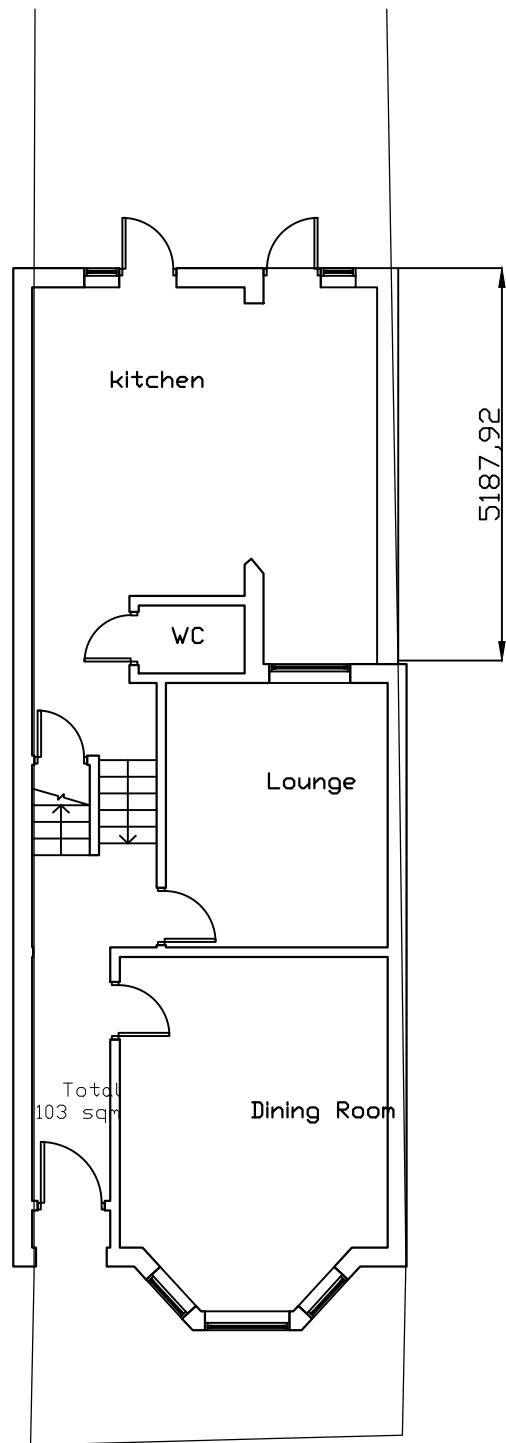

Existing Ground Floor

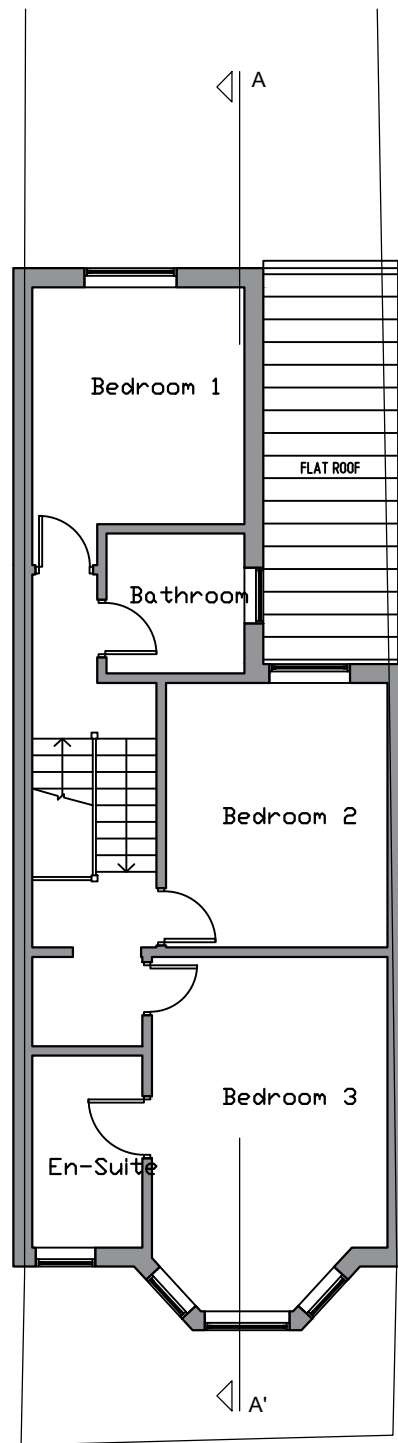

Existing First Floor

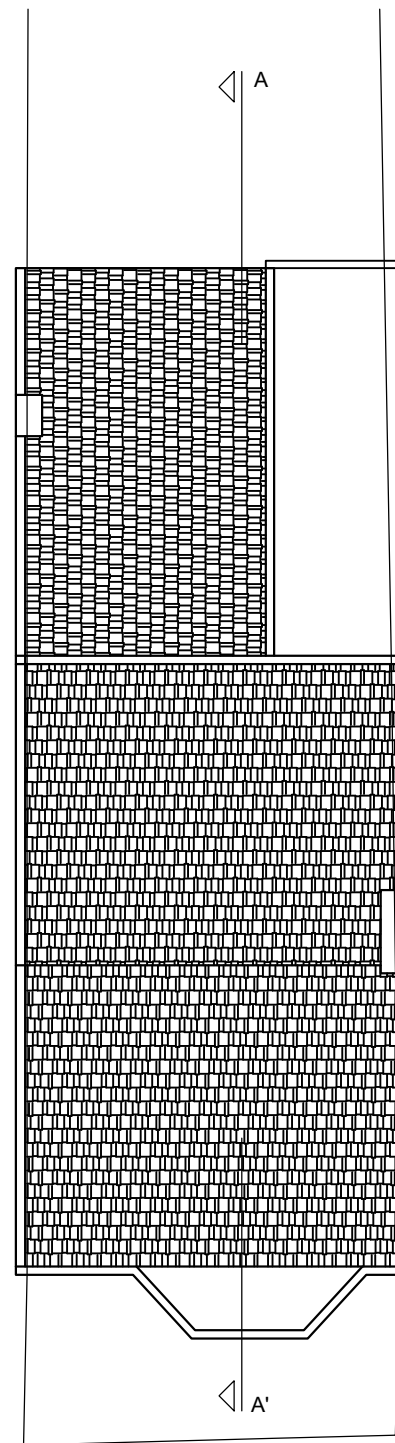

Existing Roof Plan

PROJECT DETAILS
Single storey rear extension projecting 3.00m from the rear wall


PROPERTY ADDRESS
50 Hillside Road,
London
N15 6NB

DRAWING TITLE
Existing Floor Plans

REVISION	DRAWING NO.
RV00	HR.50.EX-01

SCALE
1:100 [A3]



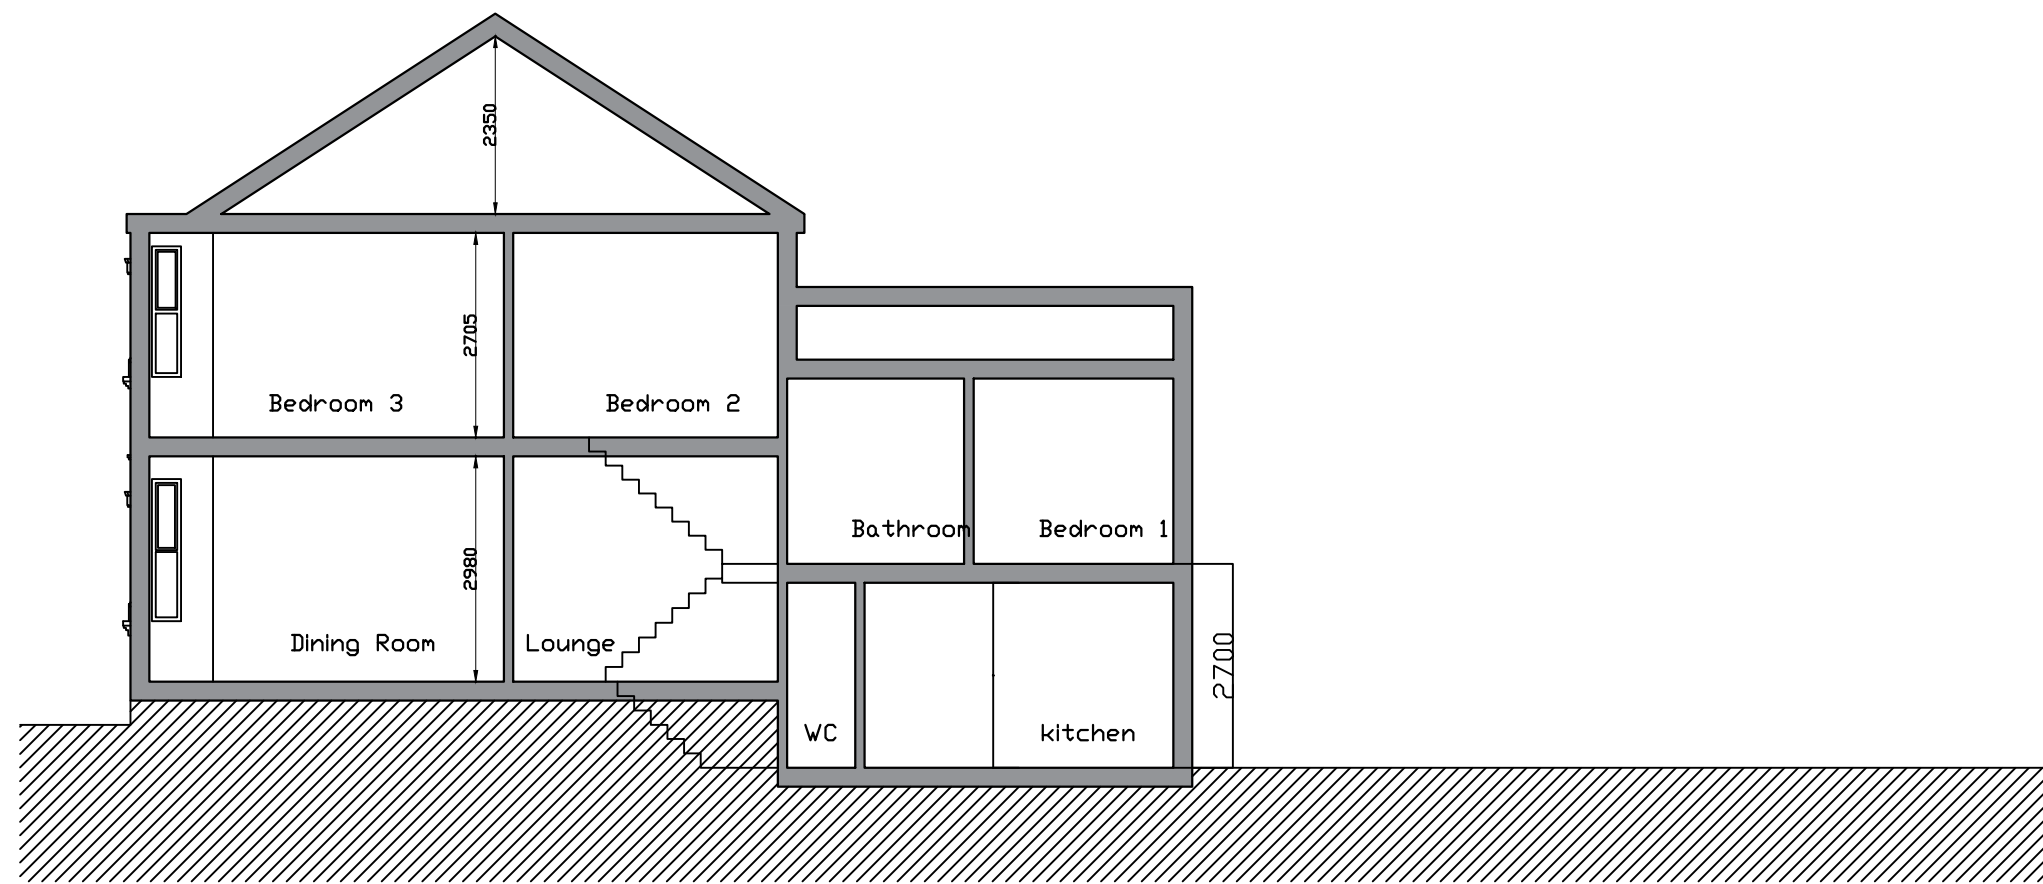

Existing
Section

PROJECT DETAILS

Single storey rear
extension
projecting 3.00m
from the rear wall

PROPERTY ADDRESS

50 Hillside Road,
London
N15 6NB

DRAWING TITLE

Existing Section

REVISION

RV00


DRAWING NO.

HR.50.EX-04

SCALE

1:100 [A3]



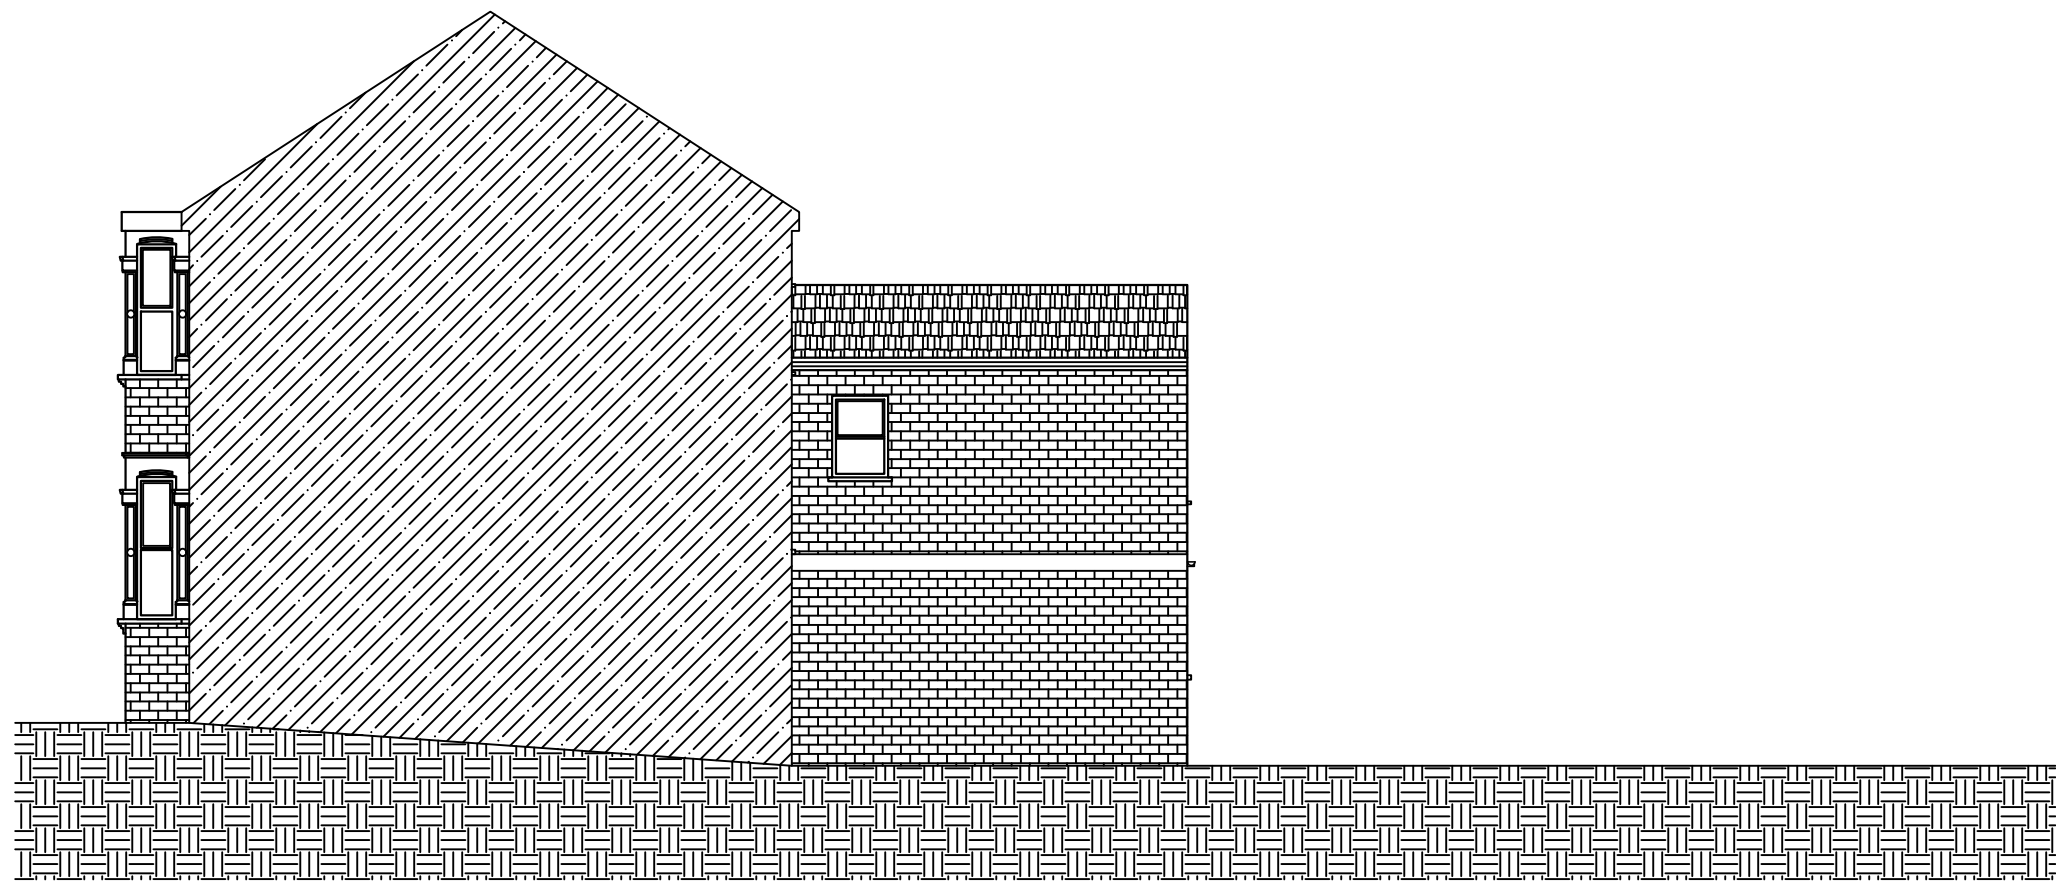

Existing Side
Elevation

PROJECT DETAILS

Single storey rear
extension
projecting 3.00m
from the rear wall

PROPERTY ADDRESS

50 Hillside Road,
London
N15 6NB

DRAWING TITLE

Existing Side
Elevation

REVISION

RV00

DRAWING NO.

HR.50.EX-03


SCALE

1:100 [A3]





Existing Front
Elevation

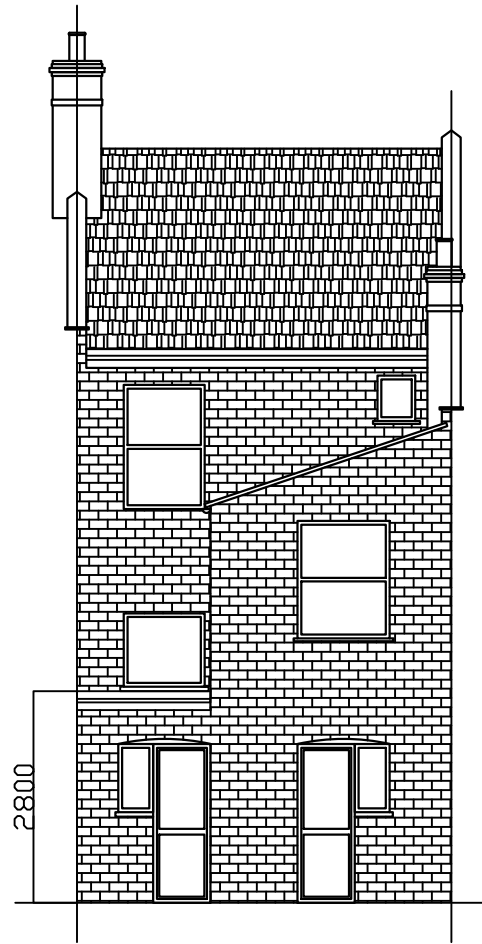

Existing Rear
Elevation

PROJECT DETAILS

Single storey rear
extension
projecting 3.00m
from the rear wall

PROPERTY ADDRESS

50 Hillside Road,
London
N15 6NB

DRAWING TITLE

Existing Front and
Rear Elevations

REVISION

RV00

DRAWING NO.

HR.50.EX-02

SCALE

1:100 [A3]

