

STANDARD NOTES:


CONTRACTORS MUST VERIFY ALL DIMENSIONS ON SITE BEFORE COMMENCING WORK. FIGURED DIMENSIONS TO TAKE PRECEDENCE OVER SCALED DIMENSIONS.

ALL MECHANICAL, ELECTRICAL & STRUCTURAL LAYOUTS ETC. ARE INDICATIVE.


THE ARCHITECT IS TO BE NOTIFIED OF ANY DISCREPANCIES IN THE DRAWINGS IMMEDIATELY & ANY DISCREPANCY IN SITE CONDITIONS TO THOSE NOTIFIED ON THE DRAWINGS TO BE CONVEYED TO THE ARCHITECT PRIOR TO COMMENCEMENT OF AFFECTED WORK.

THIS DRAWING IS TO BE READ IN CONJUNCTION WITH ALL OTHER DRAWINGS IN THE ED/60PAS SERIES IN ADDITION TO ALL ACCOMPANYING SCHEDULES & SPECIFICATIONS.


THE COPYRIGHT OF THIS DRAWING IS RESERVED & IT MUST NOT BE DISTRIBUTED OR COPIED WITHOUT THE PRIOR CONSENT OF THE AUTHOR. ELECTRONIC FILES MUST NOT BE ALTERED.

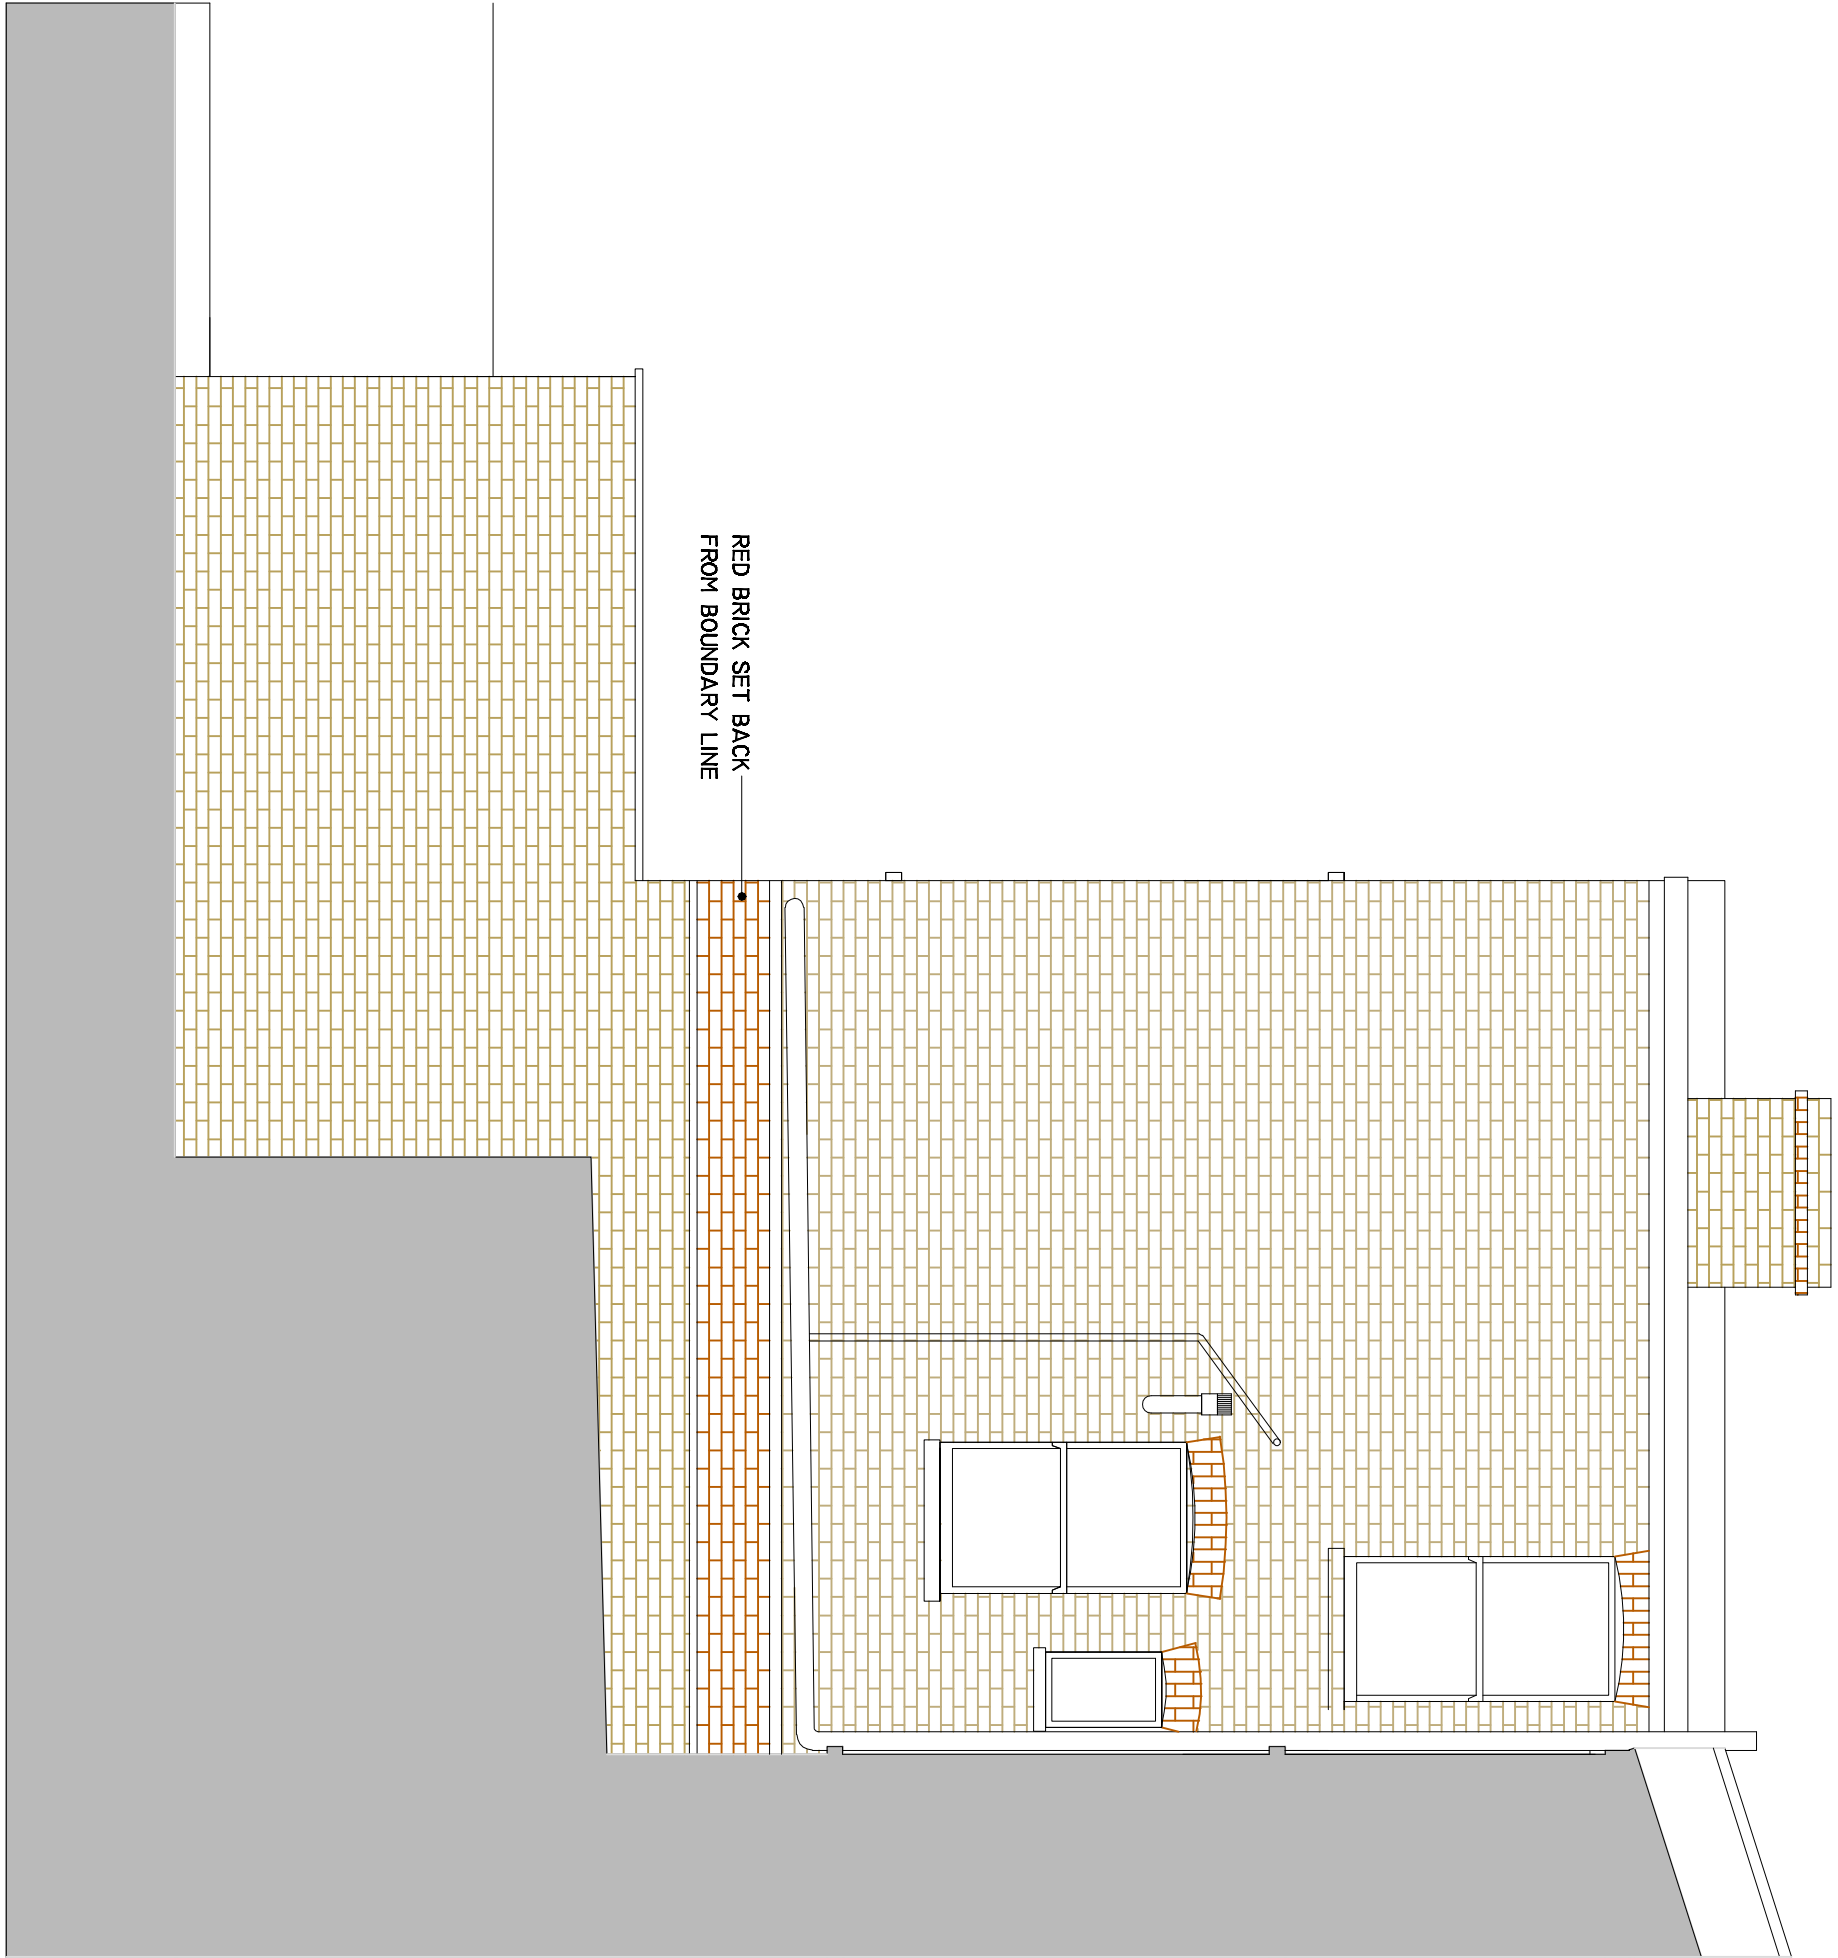


PROPOSED EAST ELEVATION SECTION 3-3 @ 1:50

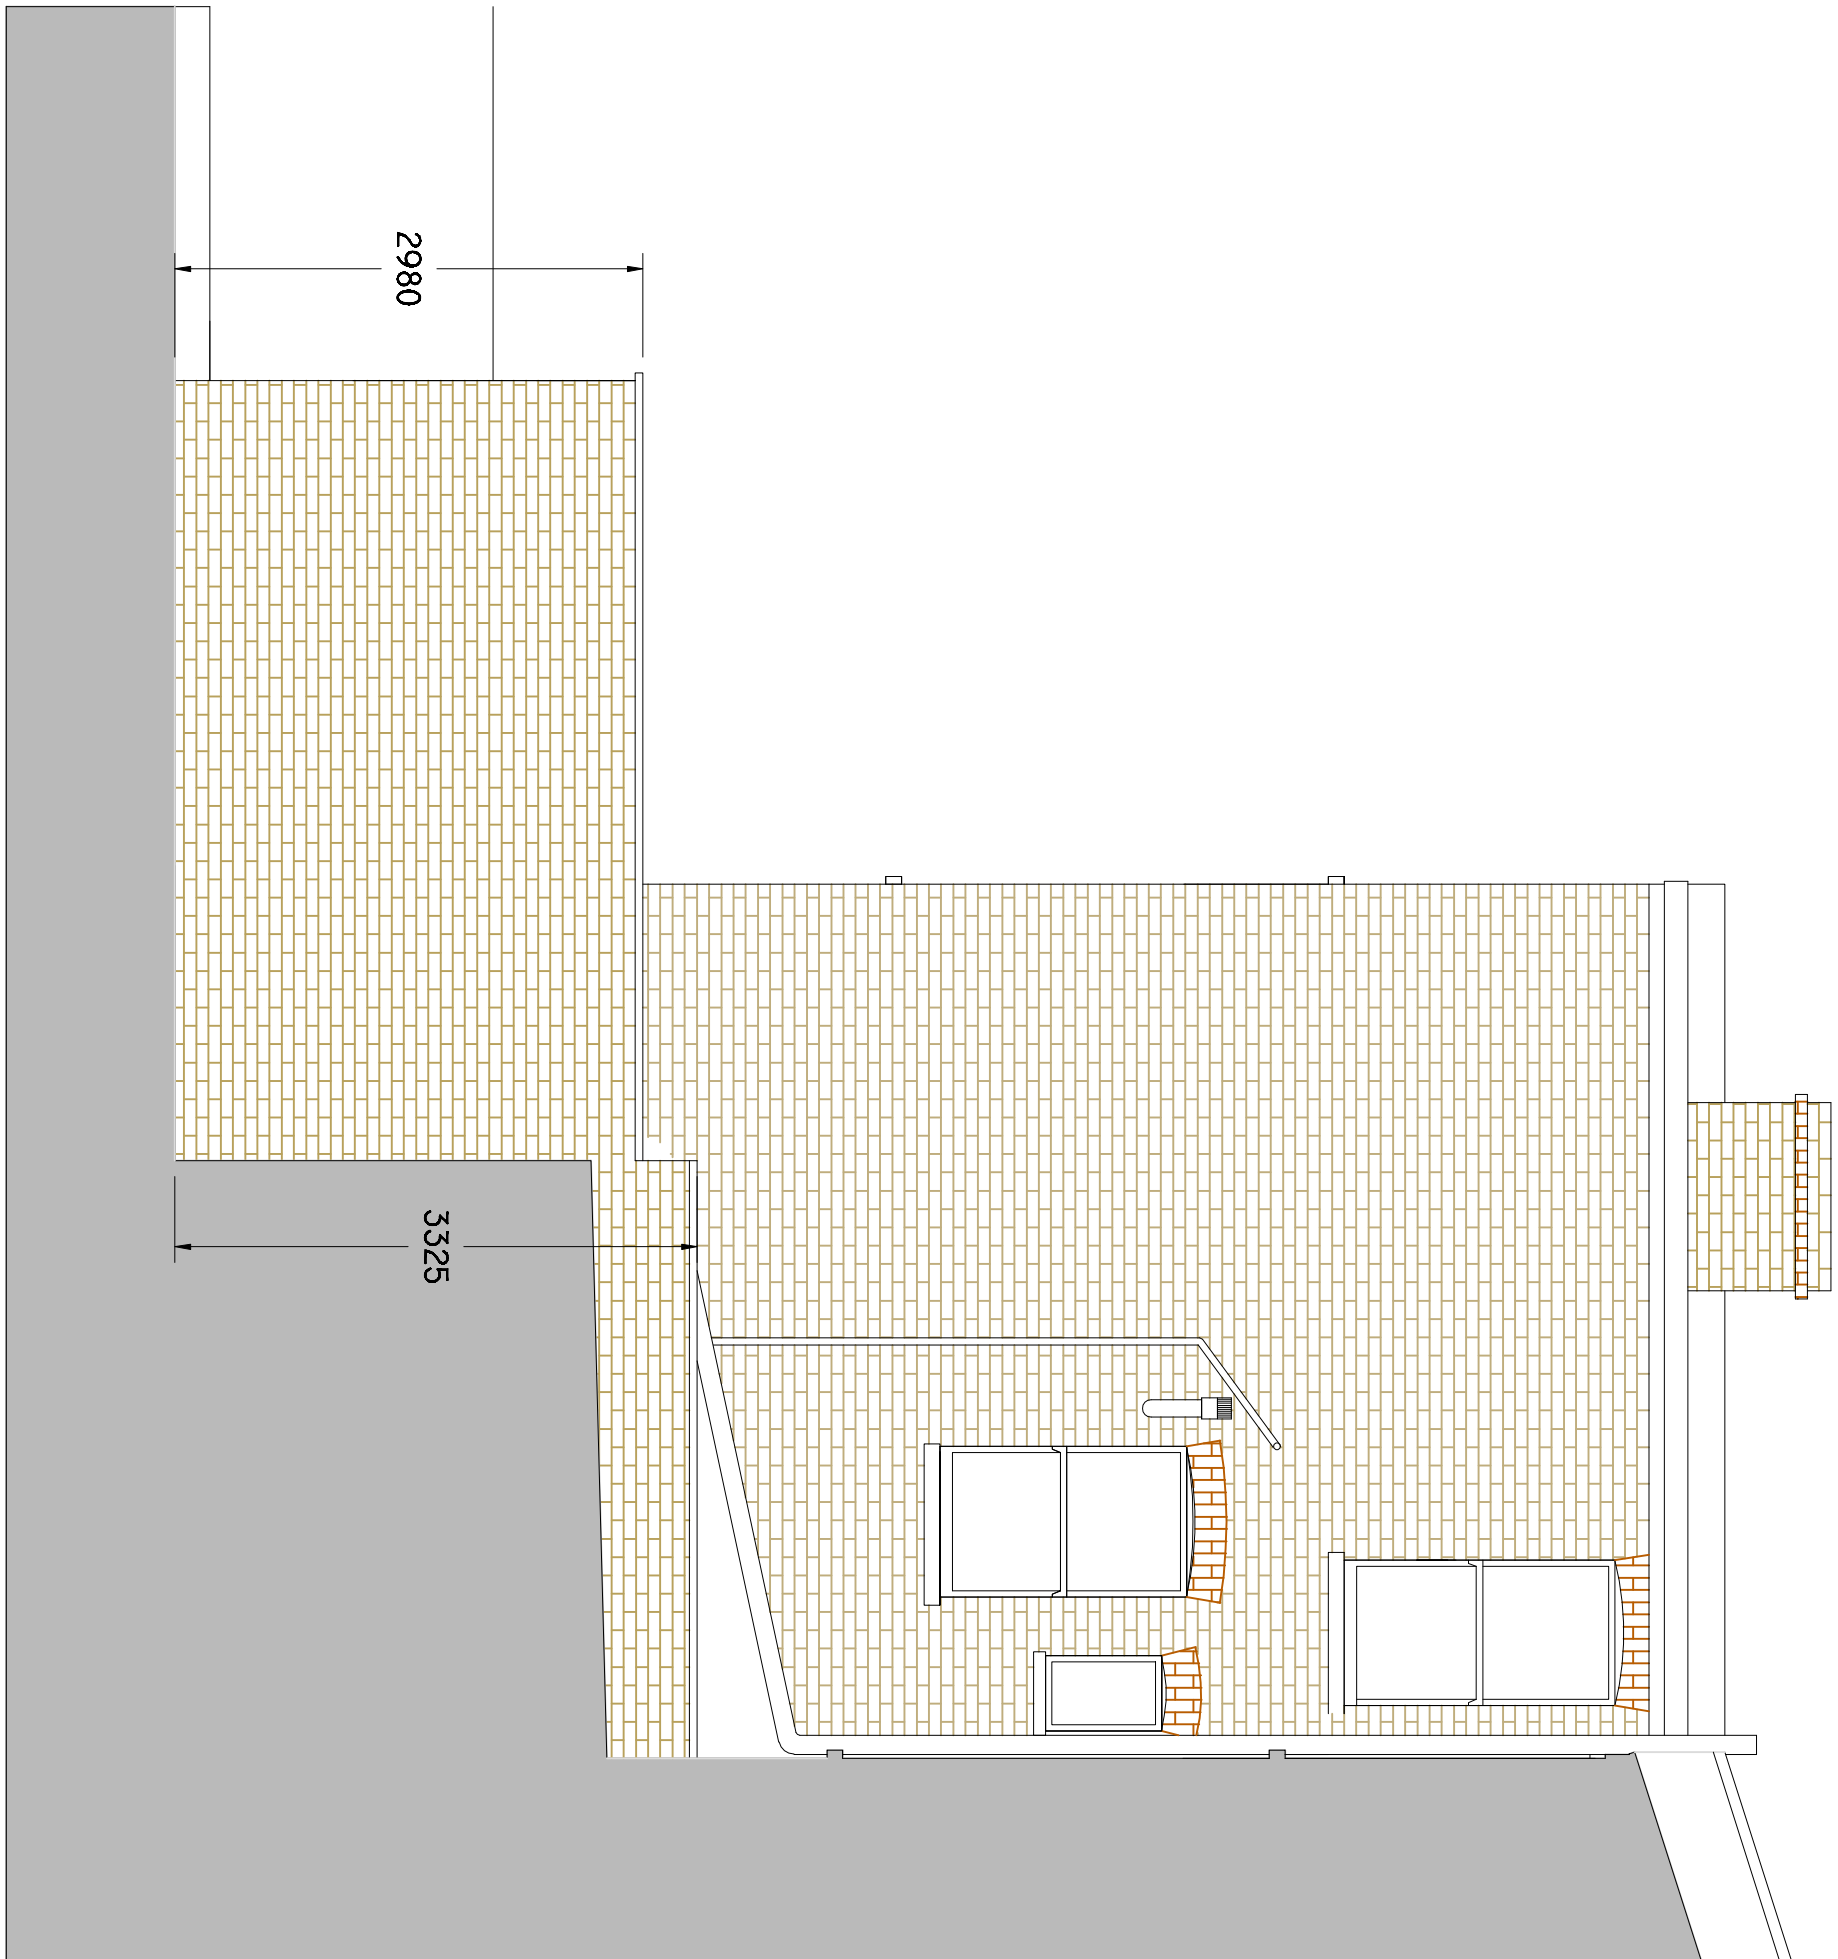

EXISTING EAST ELEVATION SECTION 3-3 @ 1:50

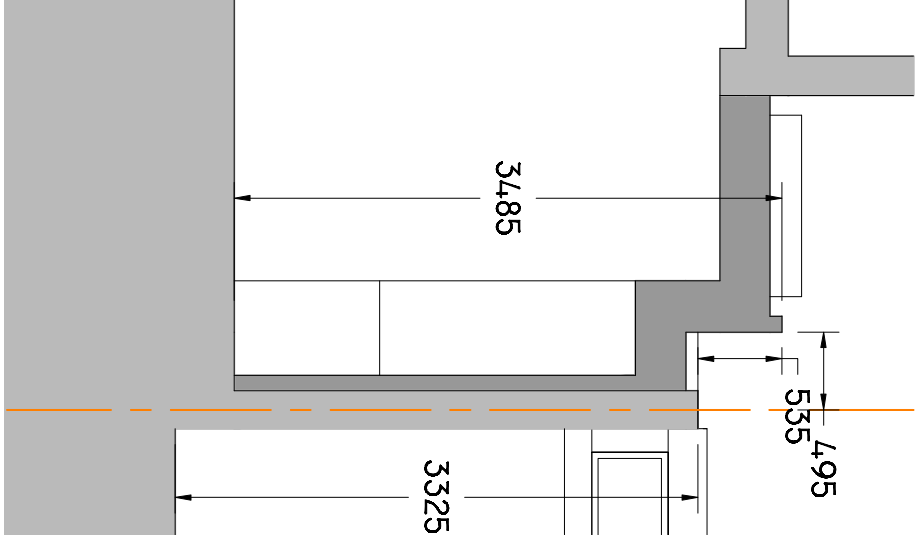

PROPOSED SECTION 2-2 @ 1:50

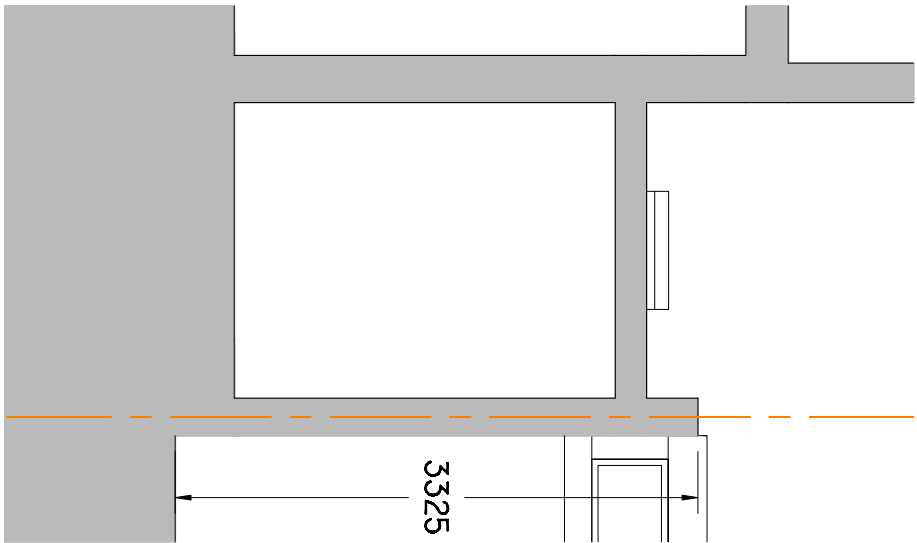

EXISTING SECTION 2-2 @ 1:50

REV.					
ISSUE STATUS		PROJECT		DRAWING	
		60 PARK AVENUE SOUTH, 118 RLIS		EXISTING AND PROPOSED SECTIONS AND ELEVATIONS	
		DRAWING No.		DRAWN BY	
		DATE		SCALE	
		JUN 23		1:50	
				MC	
				info@chadstgonyi.com	