




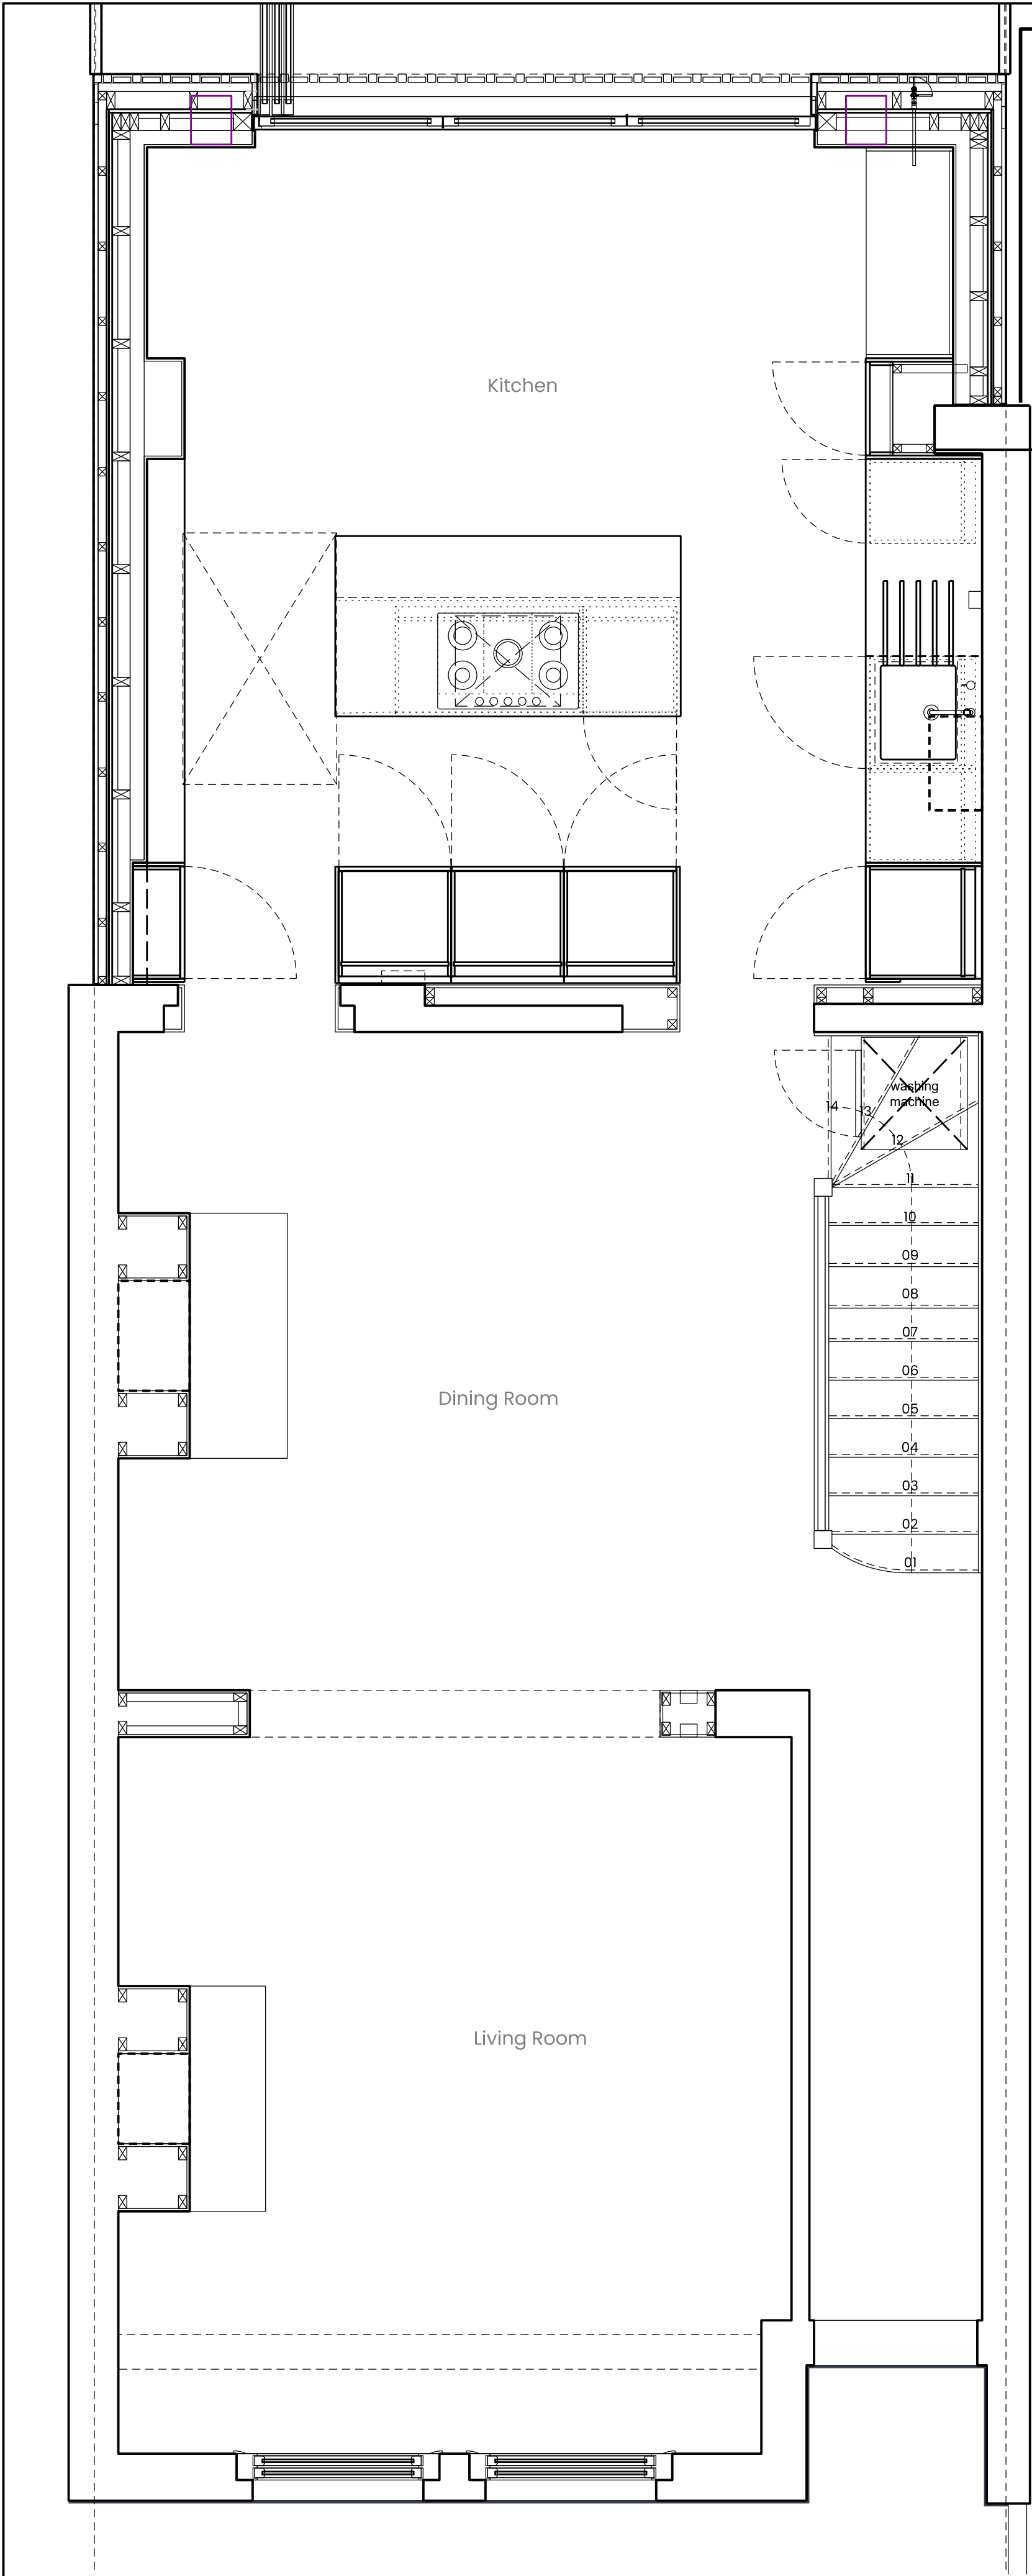


01 Existing Ground Floor Plan
1:25 @ A1 1:50 @ A3

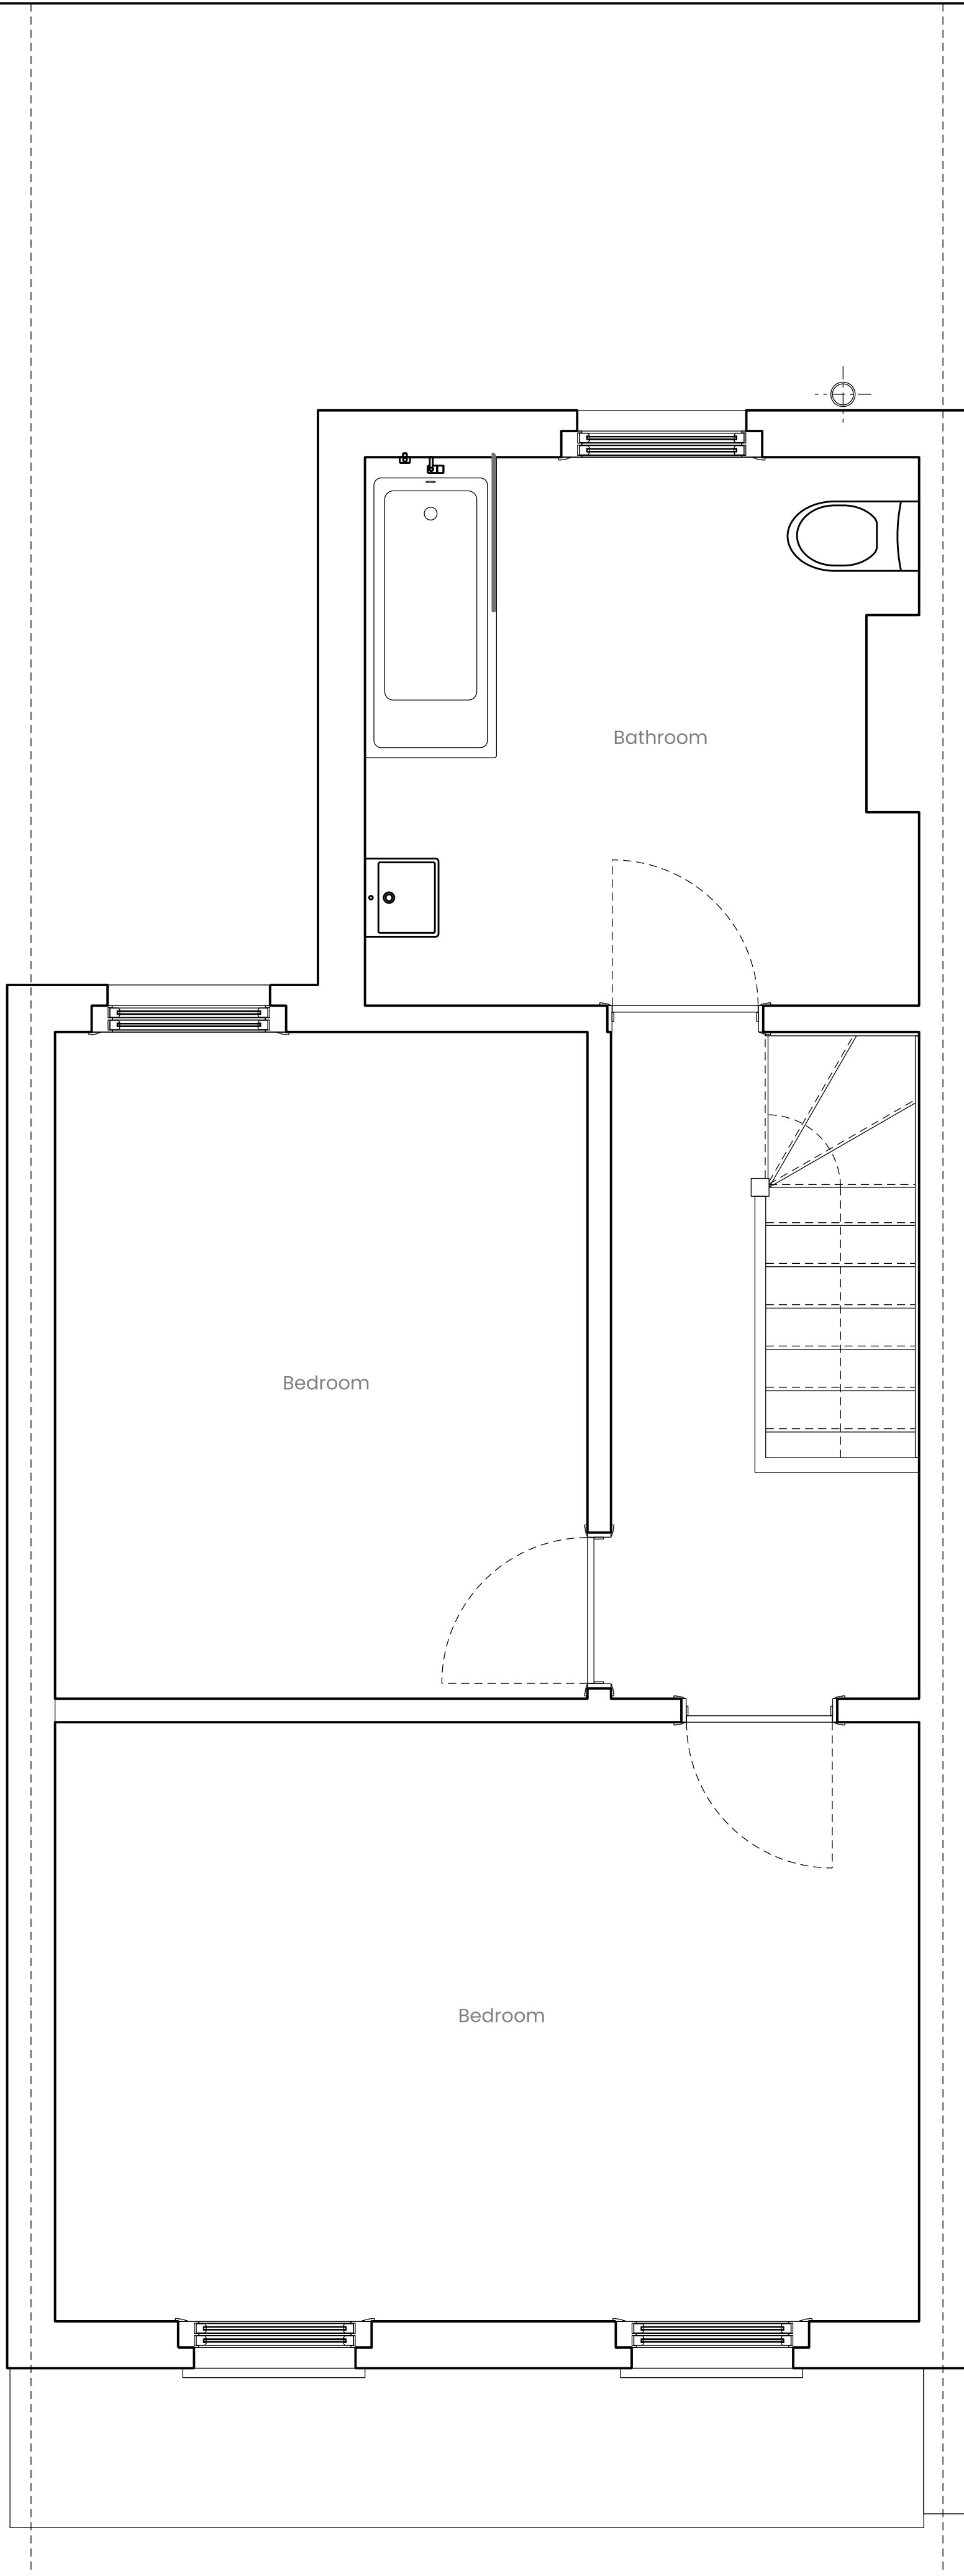

02 Previous First Floor Plan (prior to loft conversion)
1:25 @ A1 1:50 @ A3

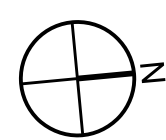

Metres

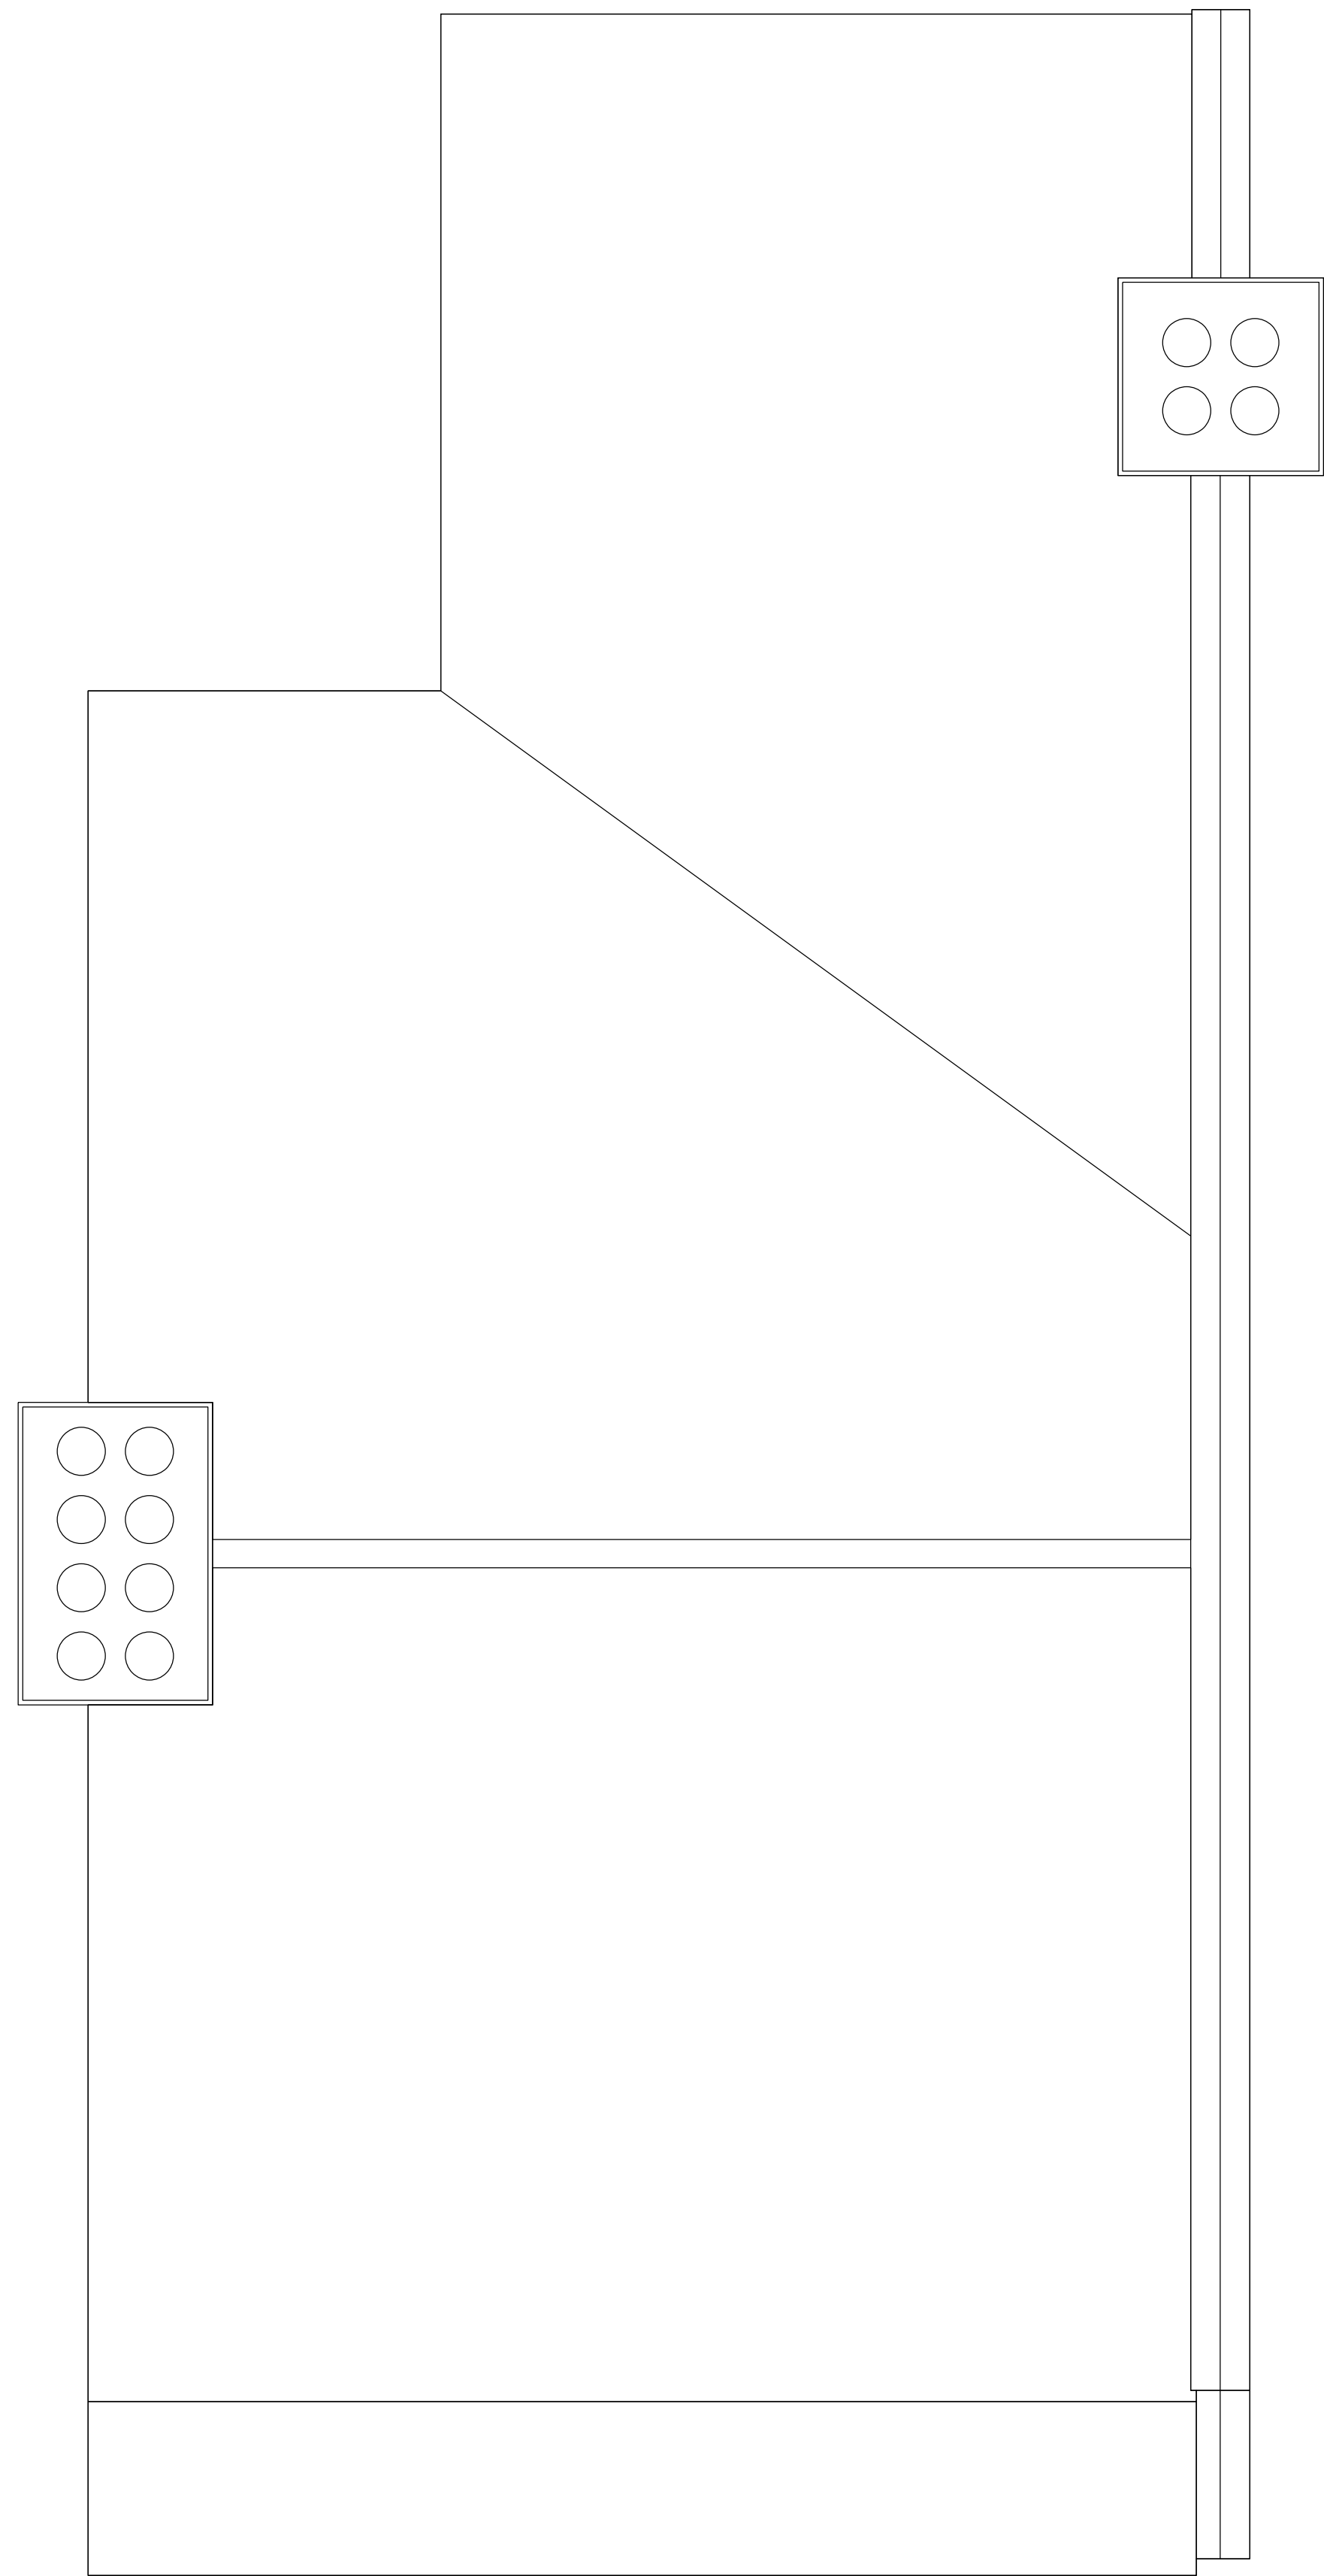

03 Previous Roof Plan (prior to loft conversion)
1:25 @ A1 1:50 @ A3

R00 13.07.23 Certificate of Lawful Use		PKP
Rev	Date	Reason for Issue
Architect		
Client		
Project 62 Hanbury Road, N17 9RJ		
Drawing Title Existing and Previous Plans Ground, First and Roof		
Scale 1:25 @ A1 1:50 @ A3	Project No. 23001	
Stage Planning	Revision R00	
Drawing Number CLEUD-003		