


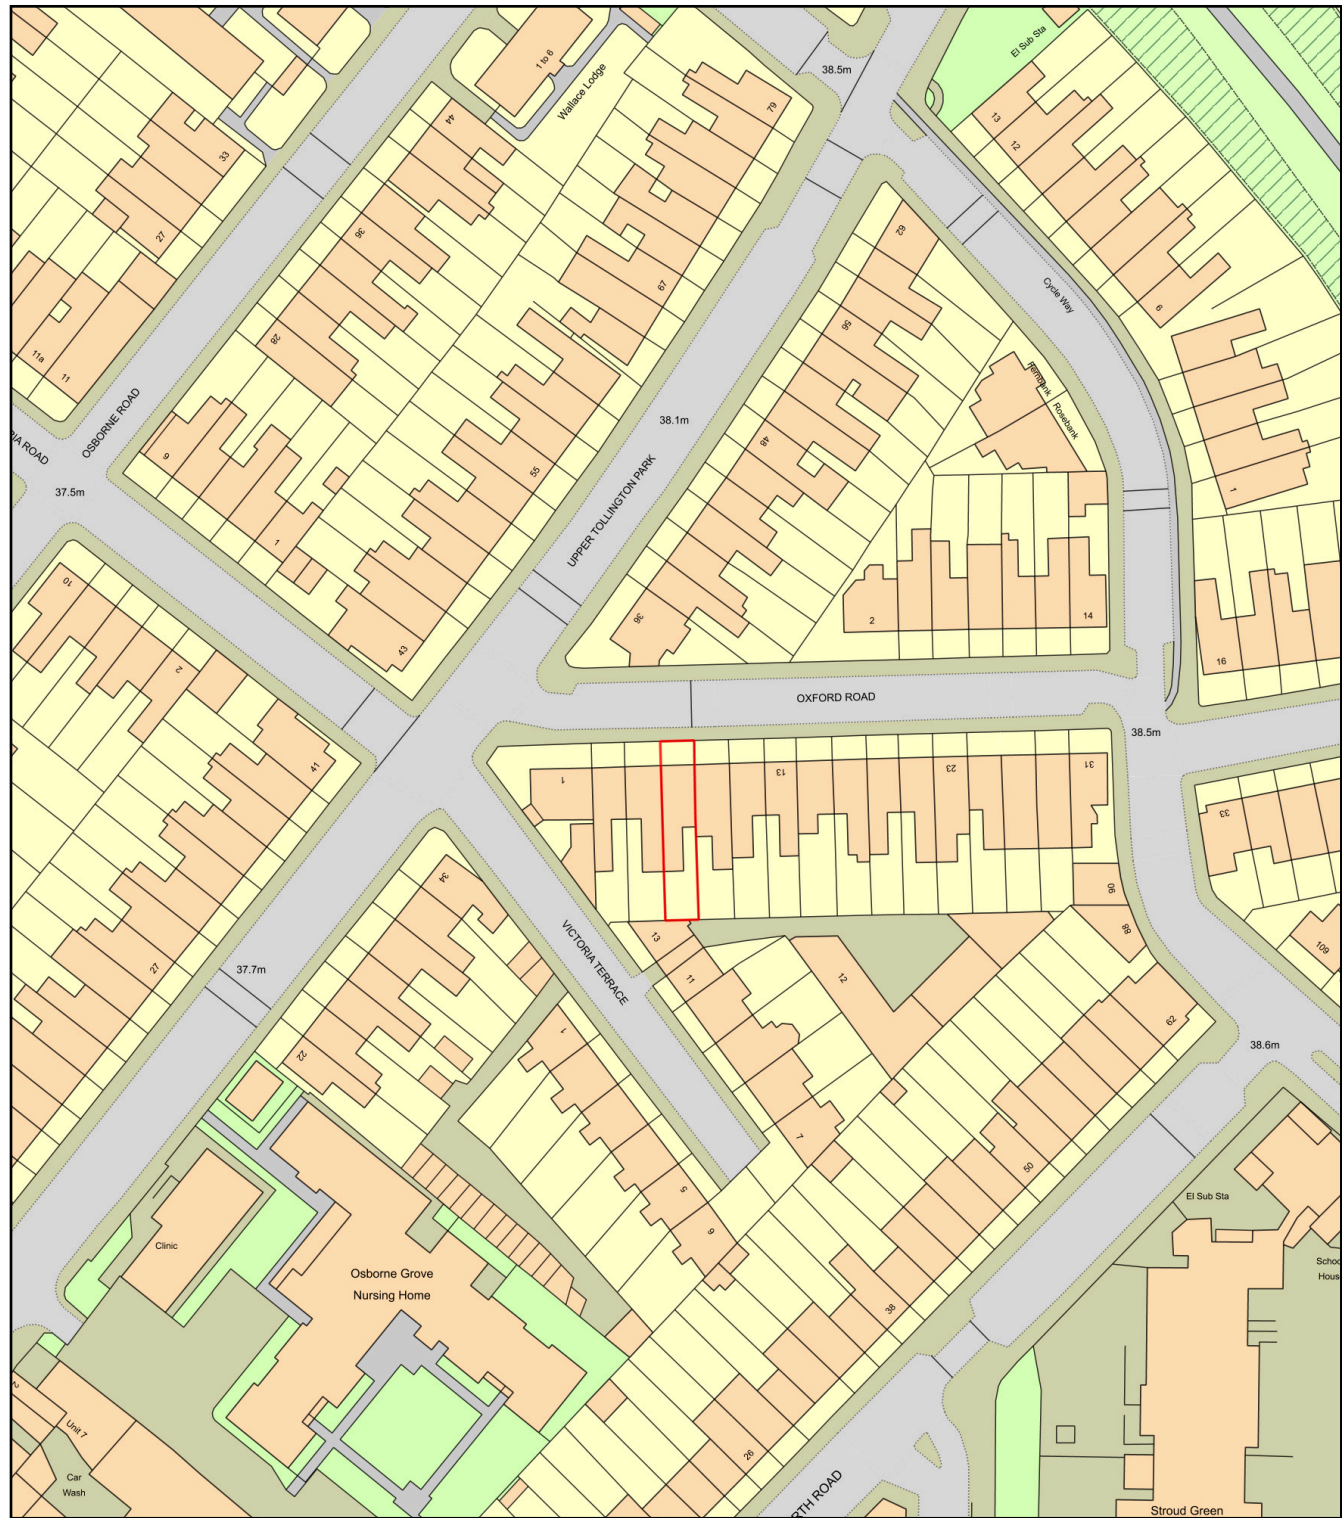

Plan Produced for: KA DESIGNS
Date Produced: 26 Jan 2022
Plan Reference Number: TQRQM22026100751403
Scale: 1:1250 @ A4

© Crown copyright and database rights 2021 OS 100042766



Plan Produced for: KA DESIGNS
Date Produced: 26 Jan 2022
Plan Reference Number: TQRQM22026100653122
Scale: 1:500 @ A4

© Crown copyright and database rights 2021 OS 100042766

NOTES:
It is the owners responsibility to ensure that all relevant notices are issued in accordance with the Party Wall Act 1996.
The contractor is to take all necessary precautions to ensure the safety of the building and its stability during all stages of the proposed works.

The contractor is to check all dimensions on site prior to the commencement of works.
All designs, connections, workmanship, fixings or alterations to comply with the current Building Regulations, relevant British Standards, Codes of Practice and Manufacturers recommendations etc

Project Title:	Dwg Title	SITE PLAN & PROPOSED BLOCK PLAN	
EXTENSION AND CONVERSION TO FORM 3S/C FLATS	Scale @ A1	1:500	Client: DINGLIS
Project Address:	Date	JUNE 2023	
FLATS A-G, 7 OXFORD ROAD LONDON N4 3HA	Dwg No.	01/2023/PP/PRBLK	Rev:

