


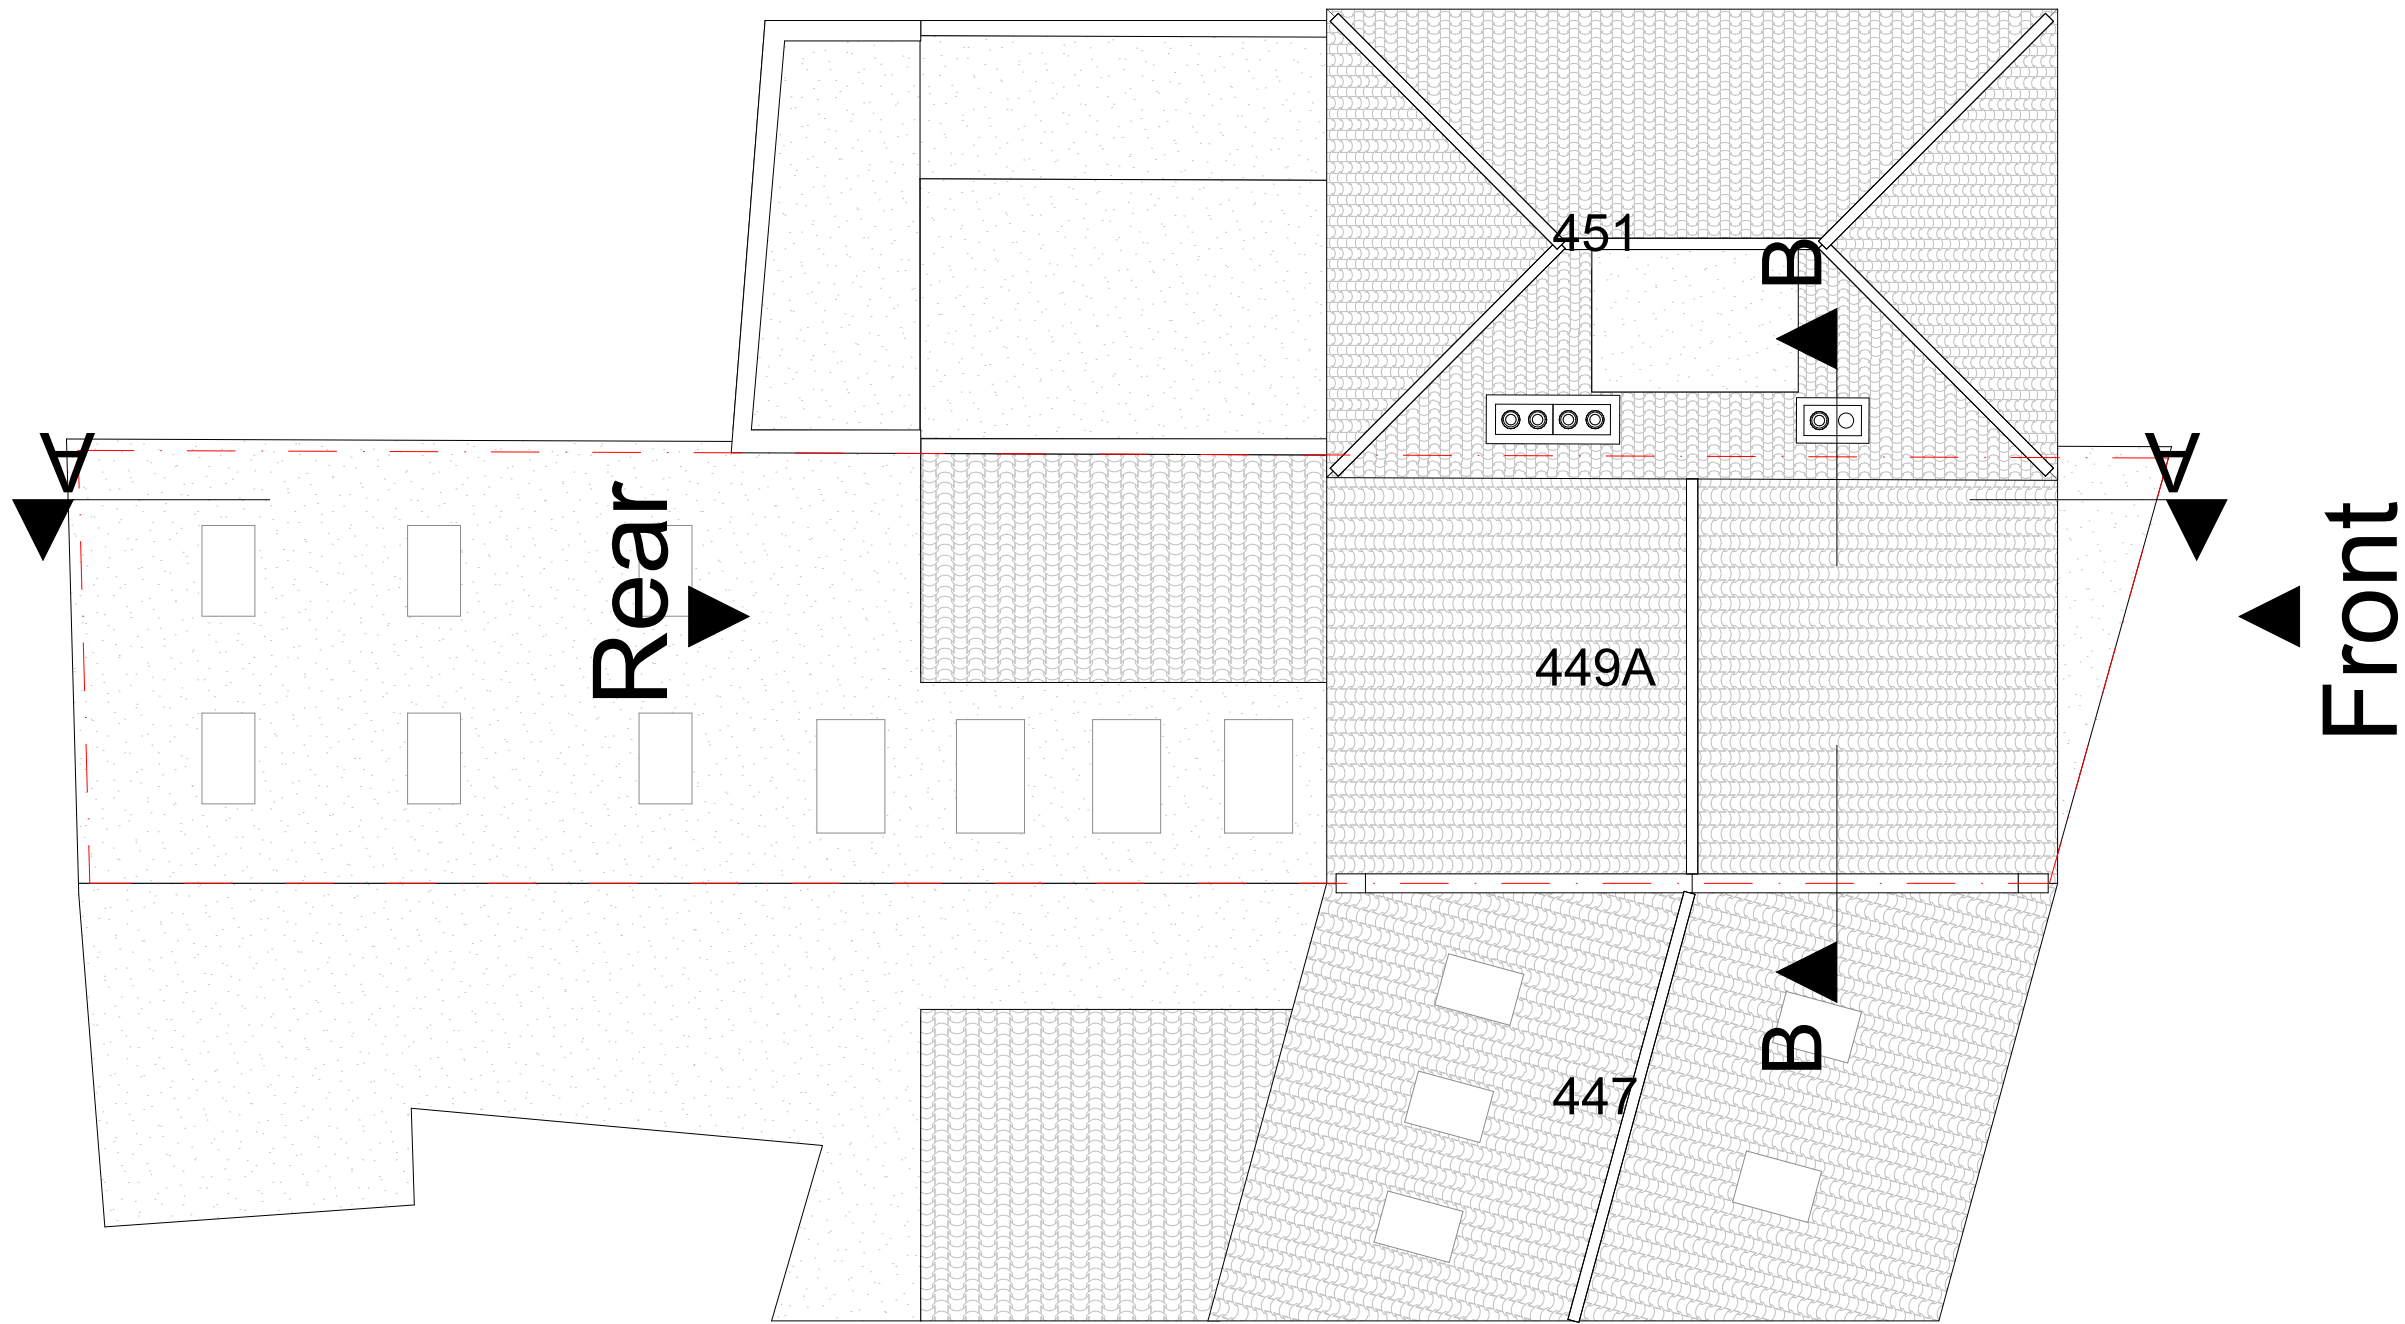


 

Existing Site Plan
Scale: 1:100

 

	Status	Scale @ A3	Purpose of Issue	Originator	Project Address	Project Description	Layout Title	Drawing Number							
	S0	1:100	Planning	Express Planning	449A West Green Road, London, N15 3PL	Erection of additional second storey and a mansard roof to create separate self-contained flats	Site Plans Existing Site Plan	project	originator	zone	level	type	role	number	rev
	Project No: 143N15	Date 12 July 2023	Checked by MA					143-N153PL	- GA	- ZZ	- XX	- DR	-N/A	- 30011	

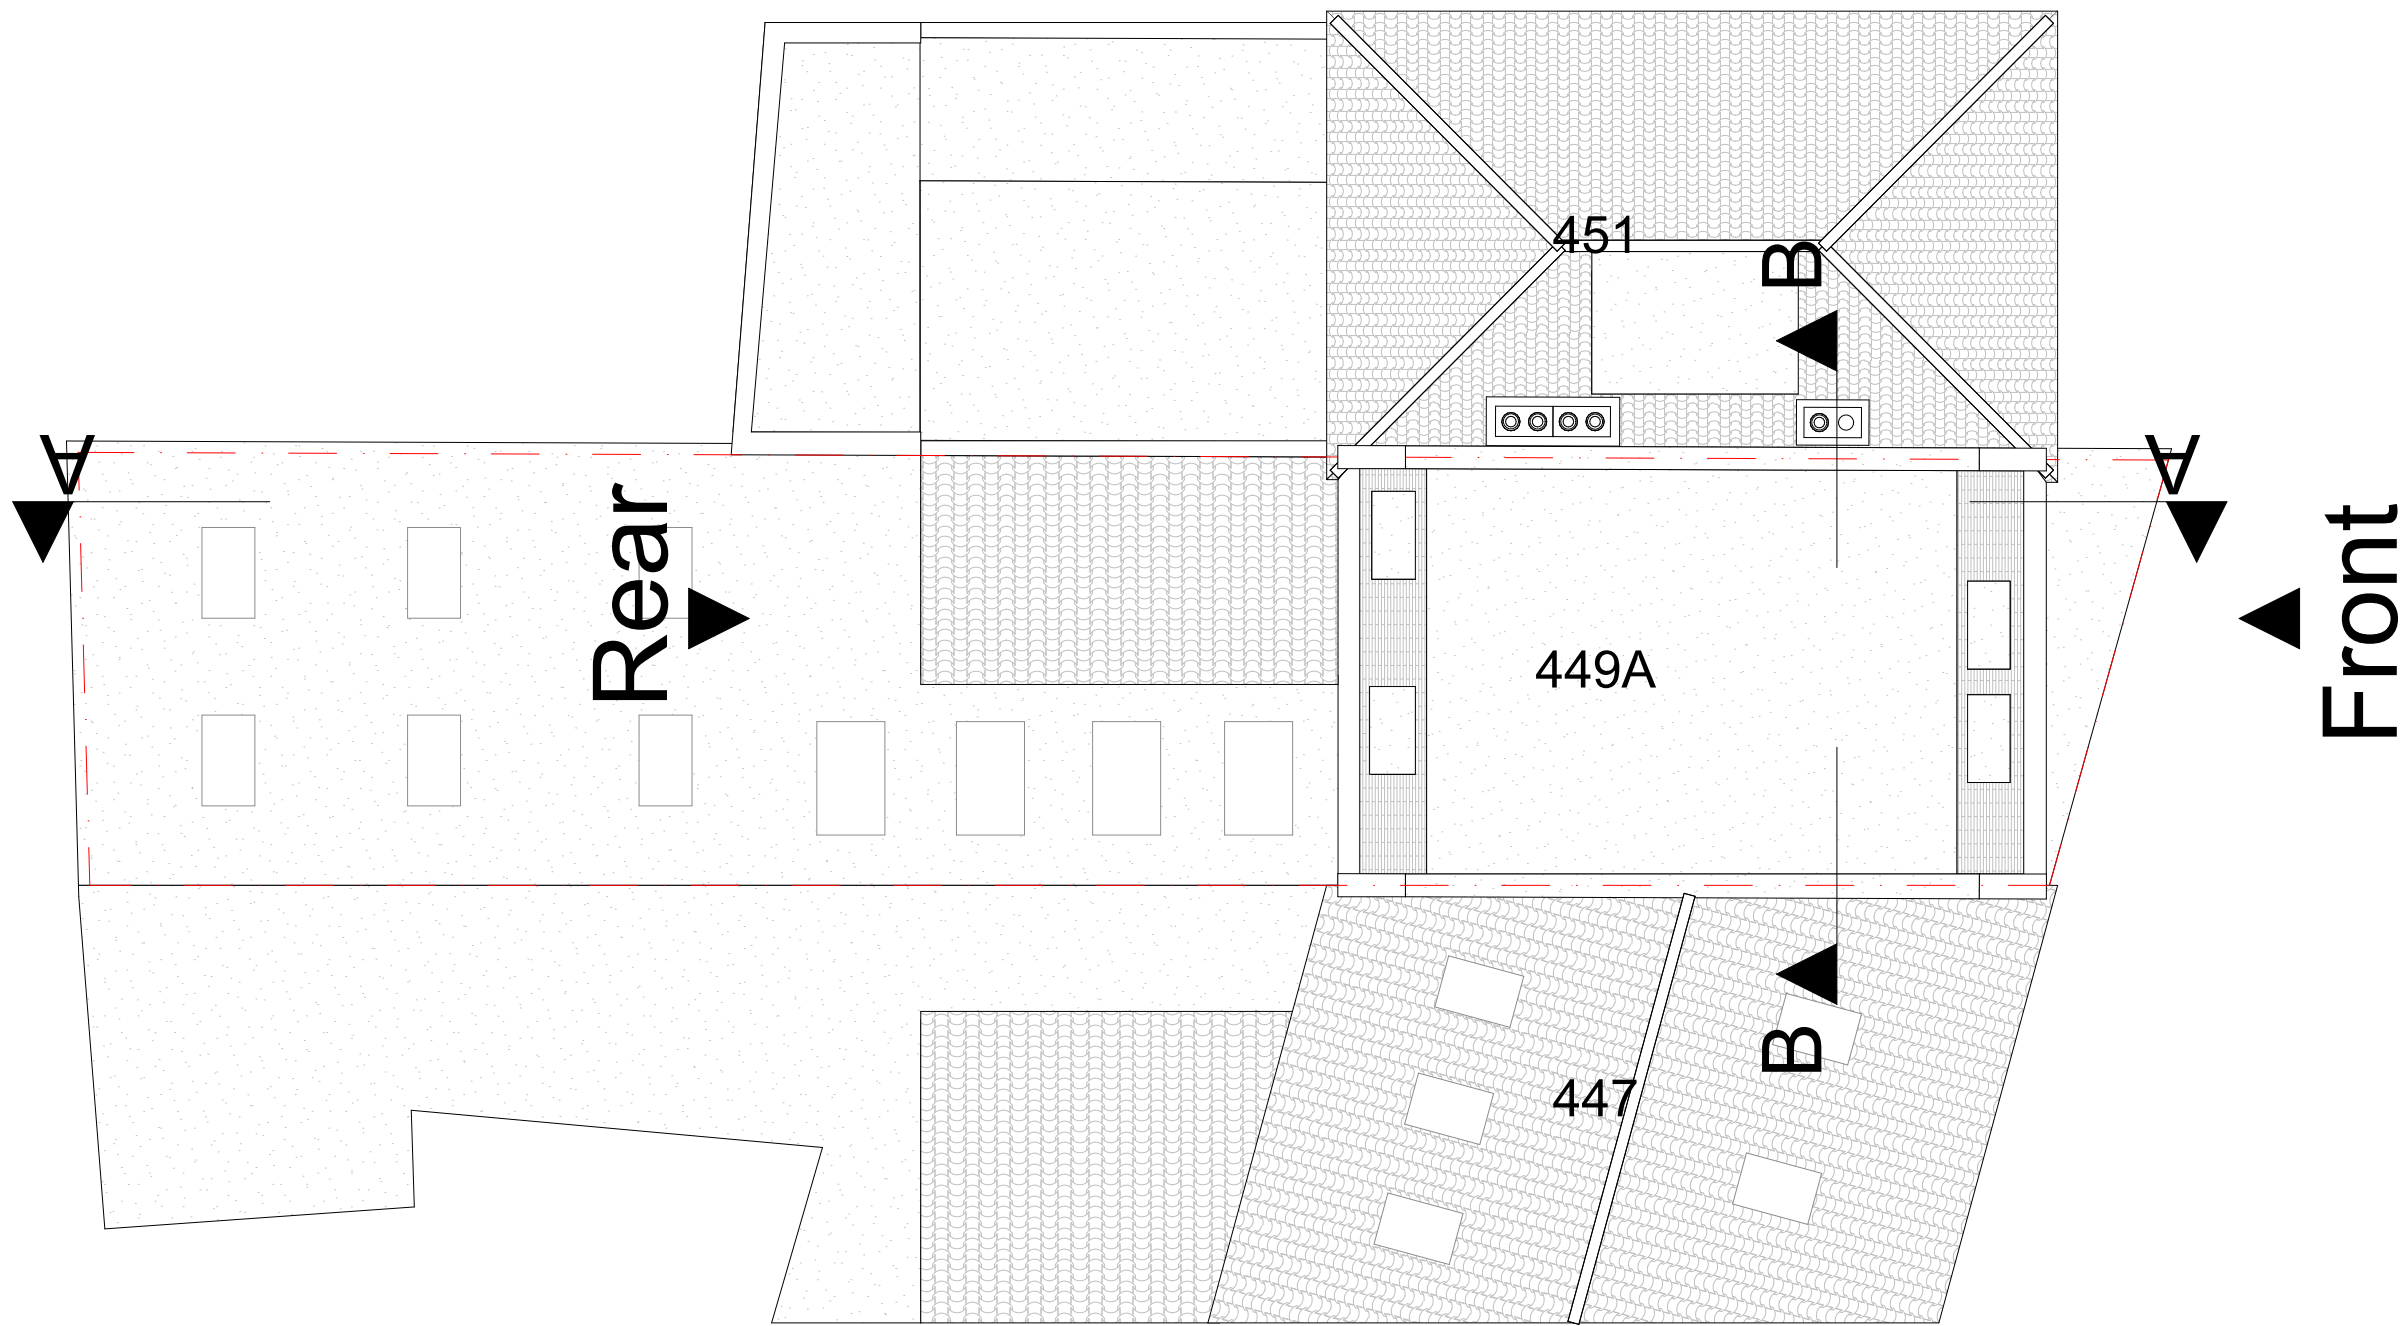

Proposed Site Plan
Scale: 1:100