

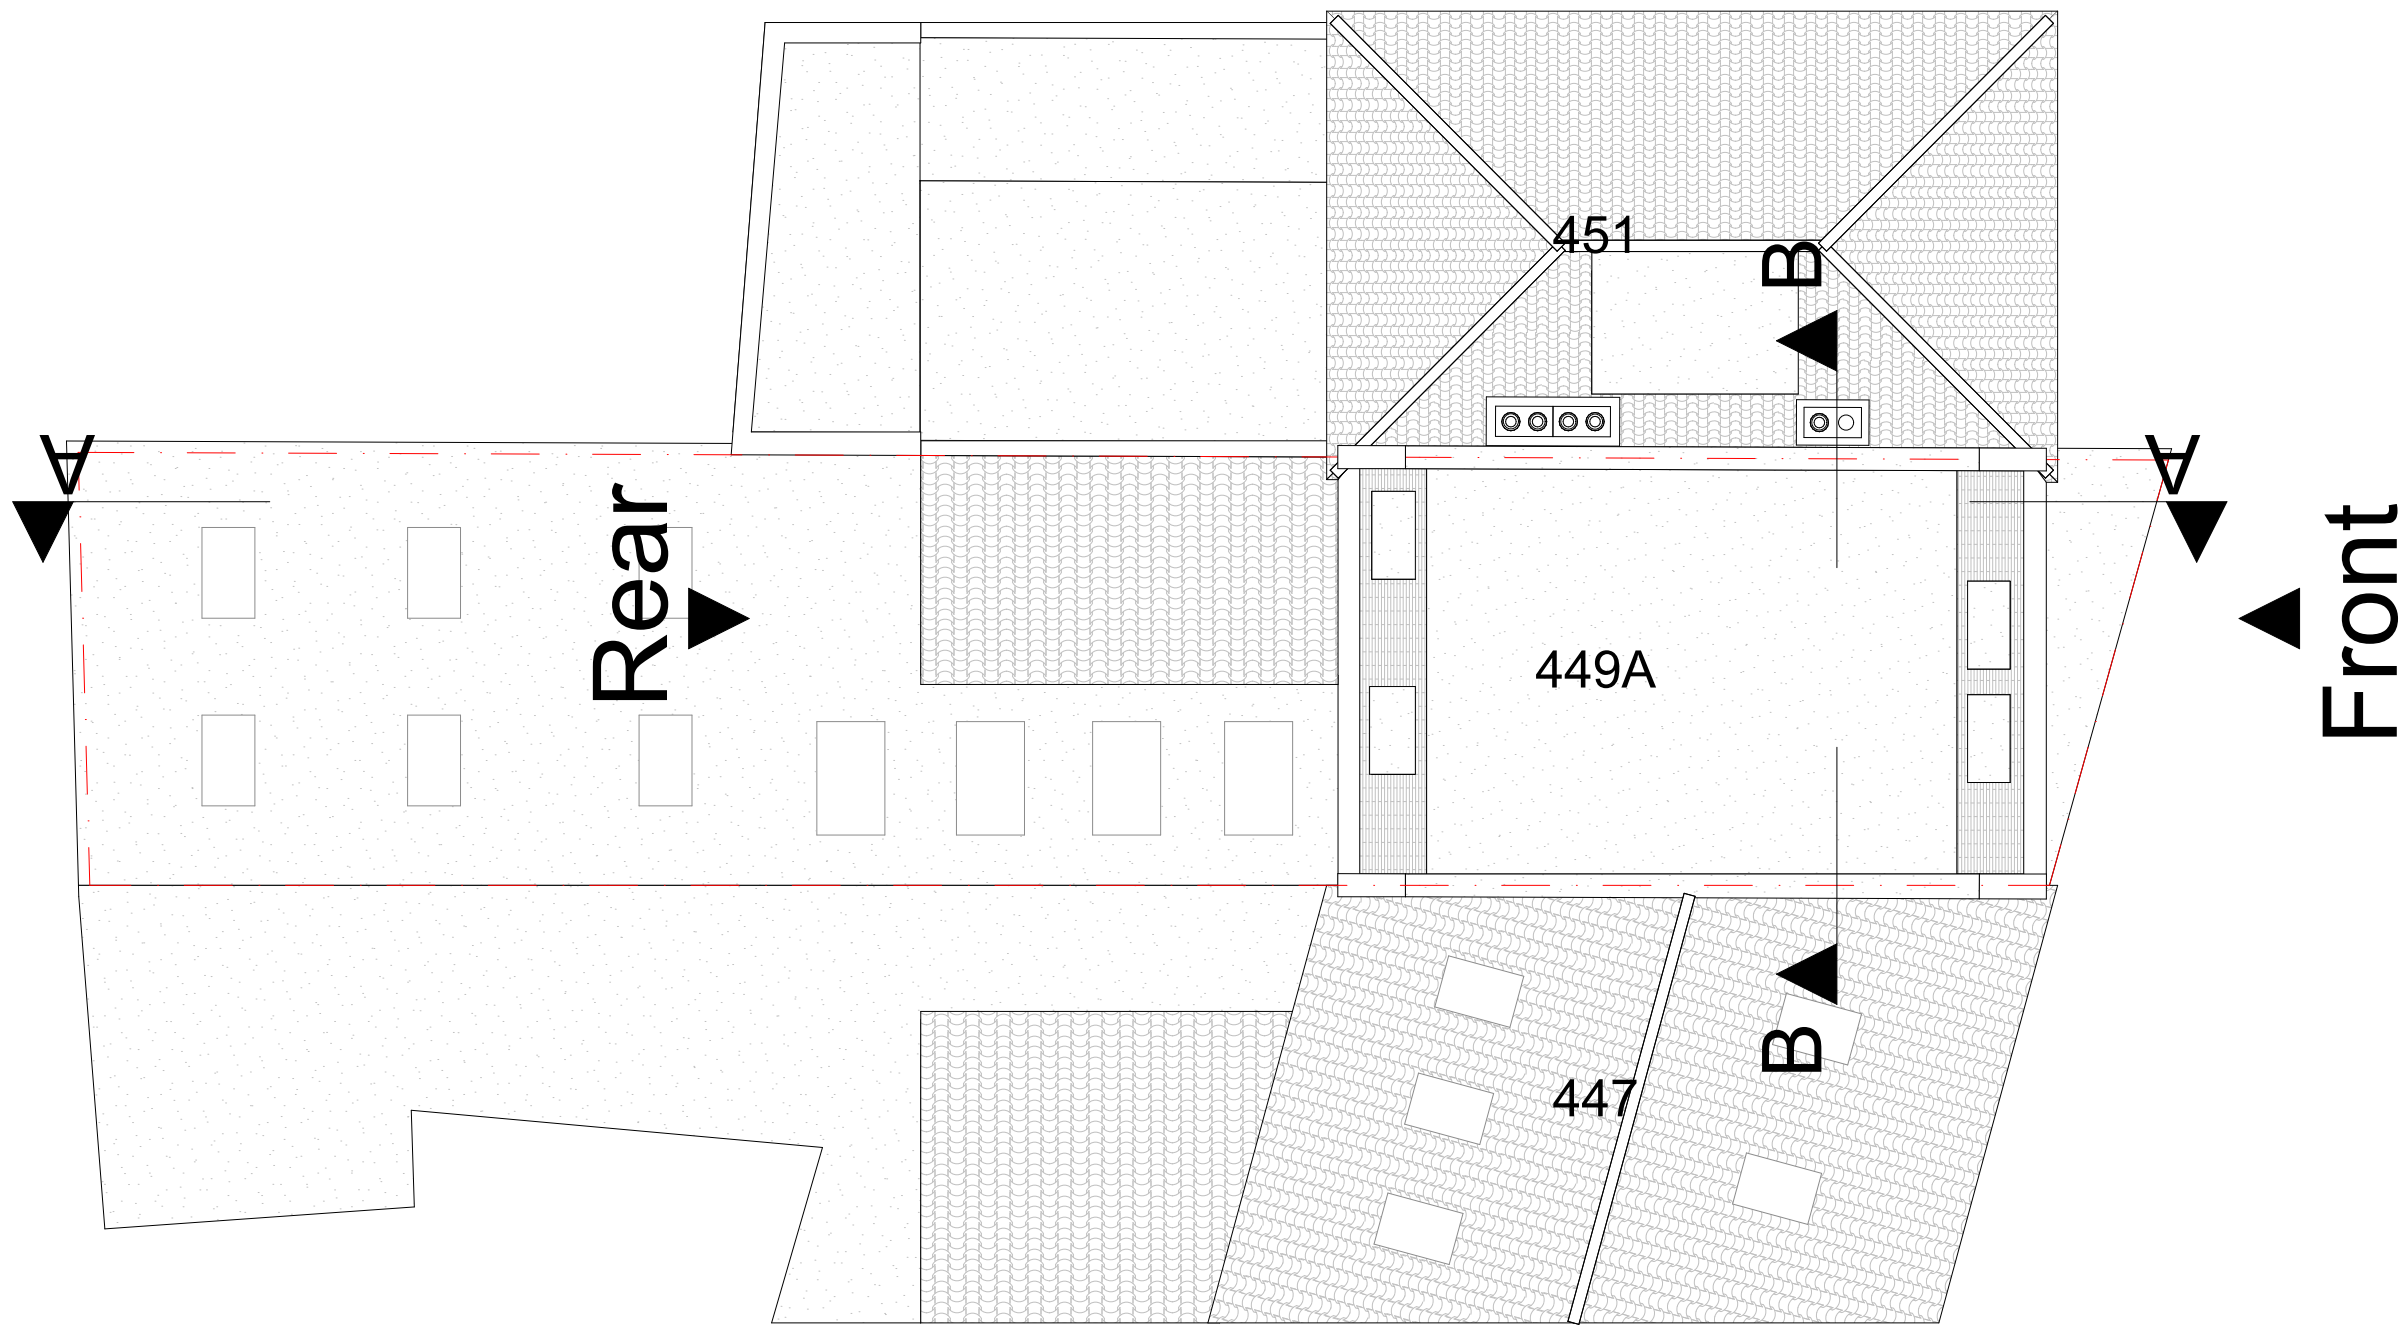




Proposed Site Plan
Scale: 1:100

 



	Status	Scale @ A3	Purpose of Issue	Originator	Project Address	Project Description	Layout Title	Drawing Number			
	S0	1:100	Planning	Express Planning	449A West Green Road, London, N15 3PL	Erection of additional second storey and a mansard roof to create separate self-contained flats	Site Plans Proposed Site Plan	project	originator	zone	level
		Project No: 143N15	Date 13 July 2023	Checked by MA				type	role	number	rev
								143-N153PL	- GA -	ZZ -	XX -
								DR -	N/A -	4002	

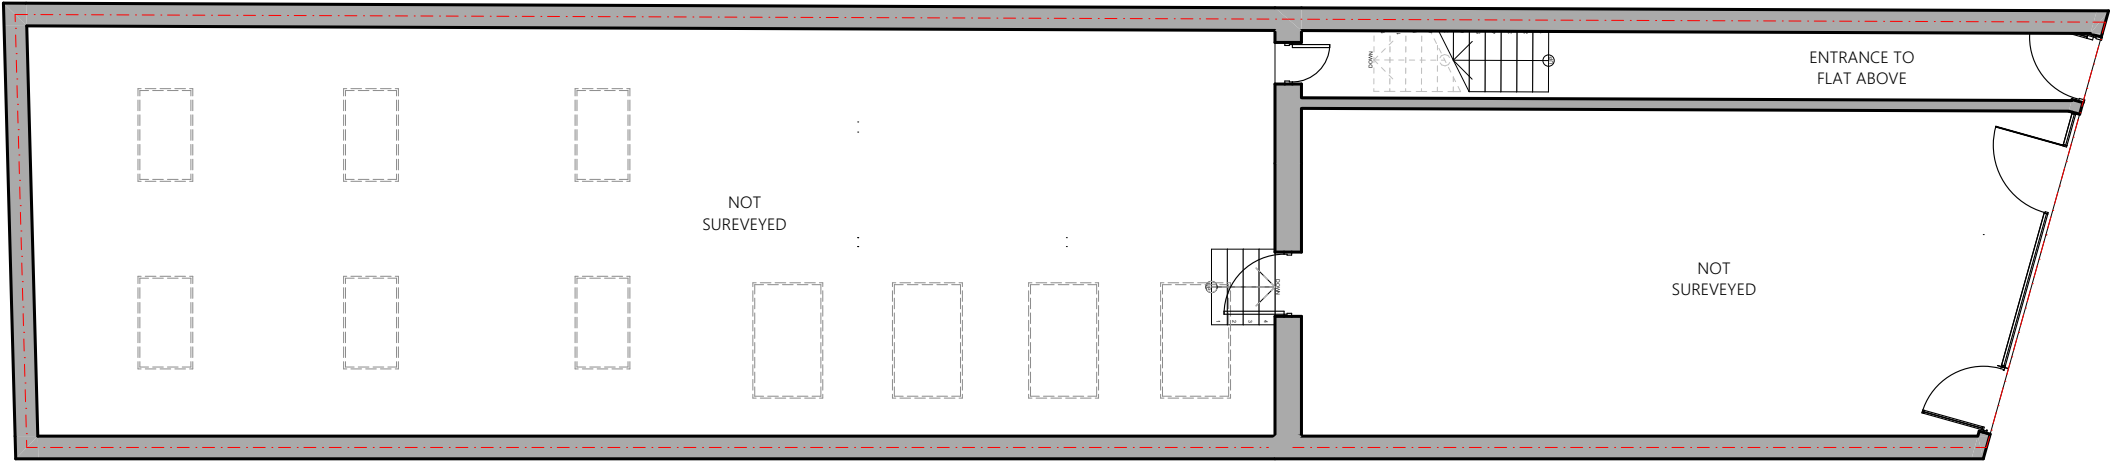


Proposed Ground Floor Plan
Scale: 1:100

  



status S0	Scale @ A3 1:100	Purpose of Issue Planning	Originator Express Planning	Project Address 449A West Green Road, London, N15 3PL	Project Description Erection of additional second storey and a mansard roof to create separate self-contained flats	Layout Title Plans Proposed 0. GF-Proposed Ground Floor Plan	Drawing Number							
	Project No: 143N15	Date 13 July 2023	Checked by MA				project	originator	zone	level	type	role	number	rev
							143-	- GA	- ZZ	- 00	- DR	-N/A-	40101	
							N153PL							

 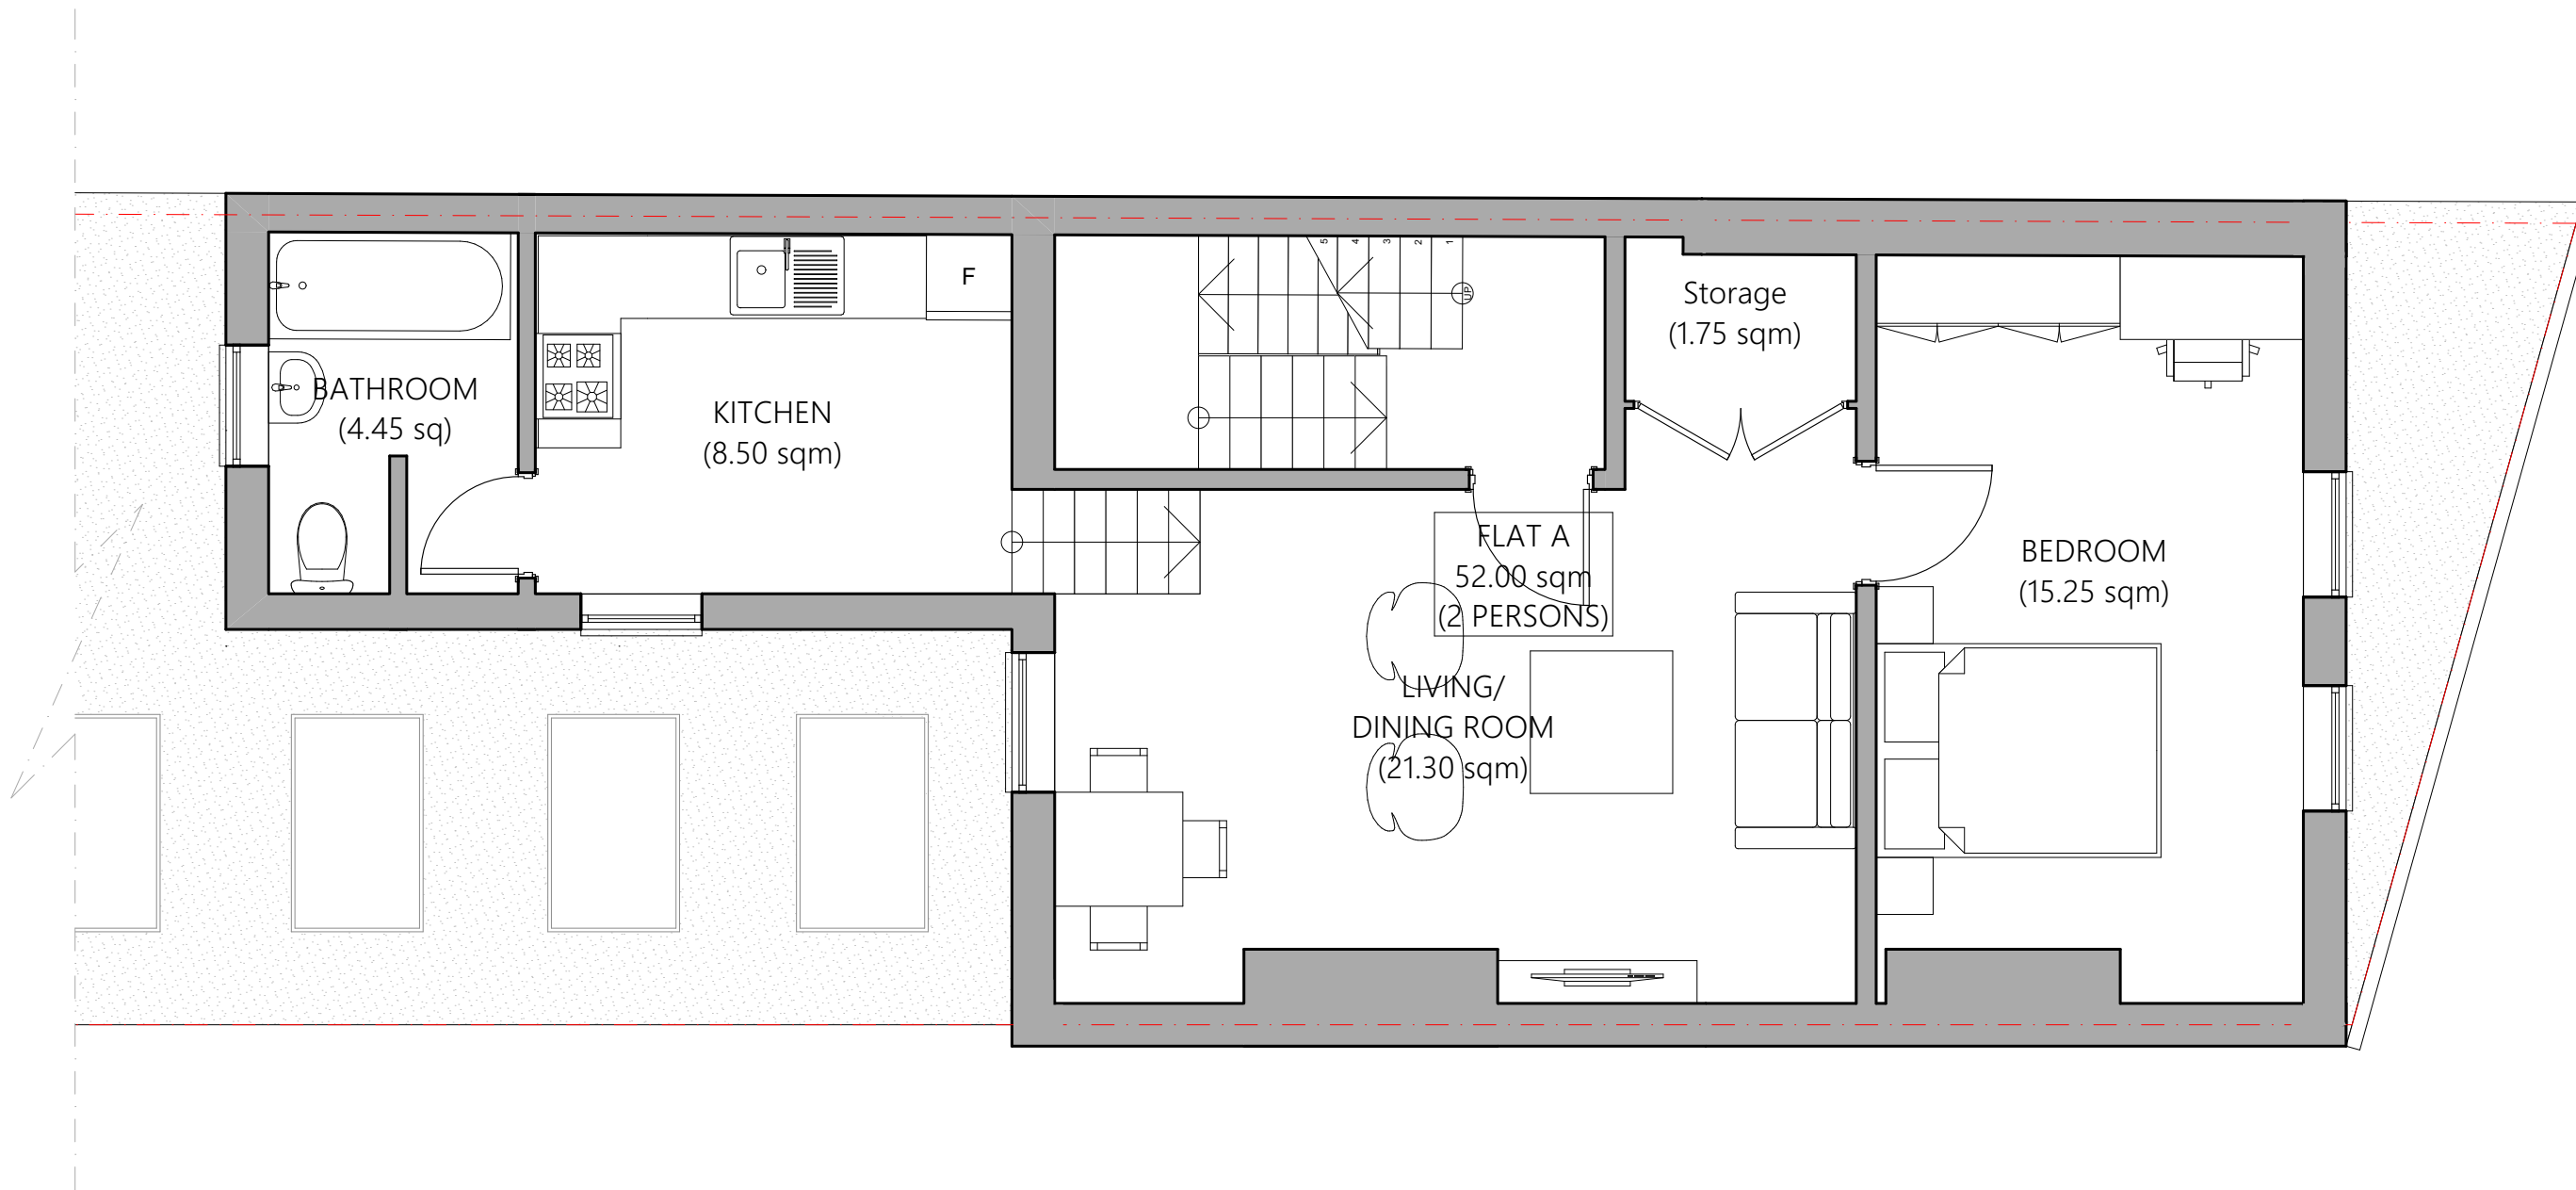


Proposed First Floor Plan
Scale: 1:50

 


 EXPRESS PLANNING	Status S0	Scale @ A3 1:50	Purpose of Issue Planning	Originator Express Planning	Project Address 449A West Green Road, London, N15 3PL	Project Description Erection of additional second storey and a mansard roof to create separate self-contained flats	Layout Title Plans Proposed 1. 01-Proposed First Floor Plan	Drawing Number							
		Project No: 143N15	Date 13 July 2023	Checked by MA				project	originator	zone	level	type	role	number	rev
								143-	- GA -	ZZ -	01 -	DR -	N/A -	40102	
								N153PL							

 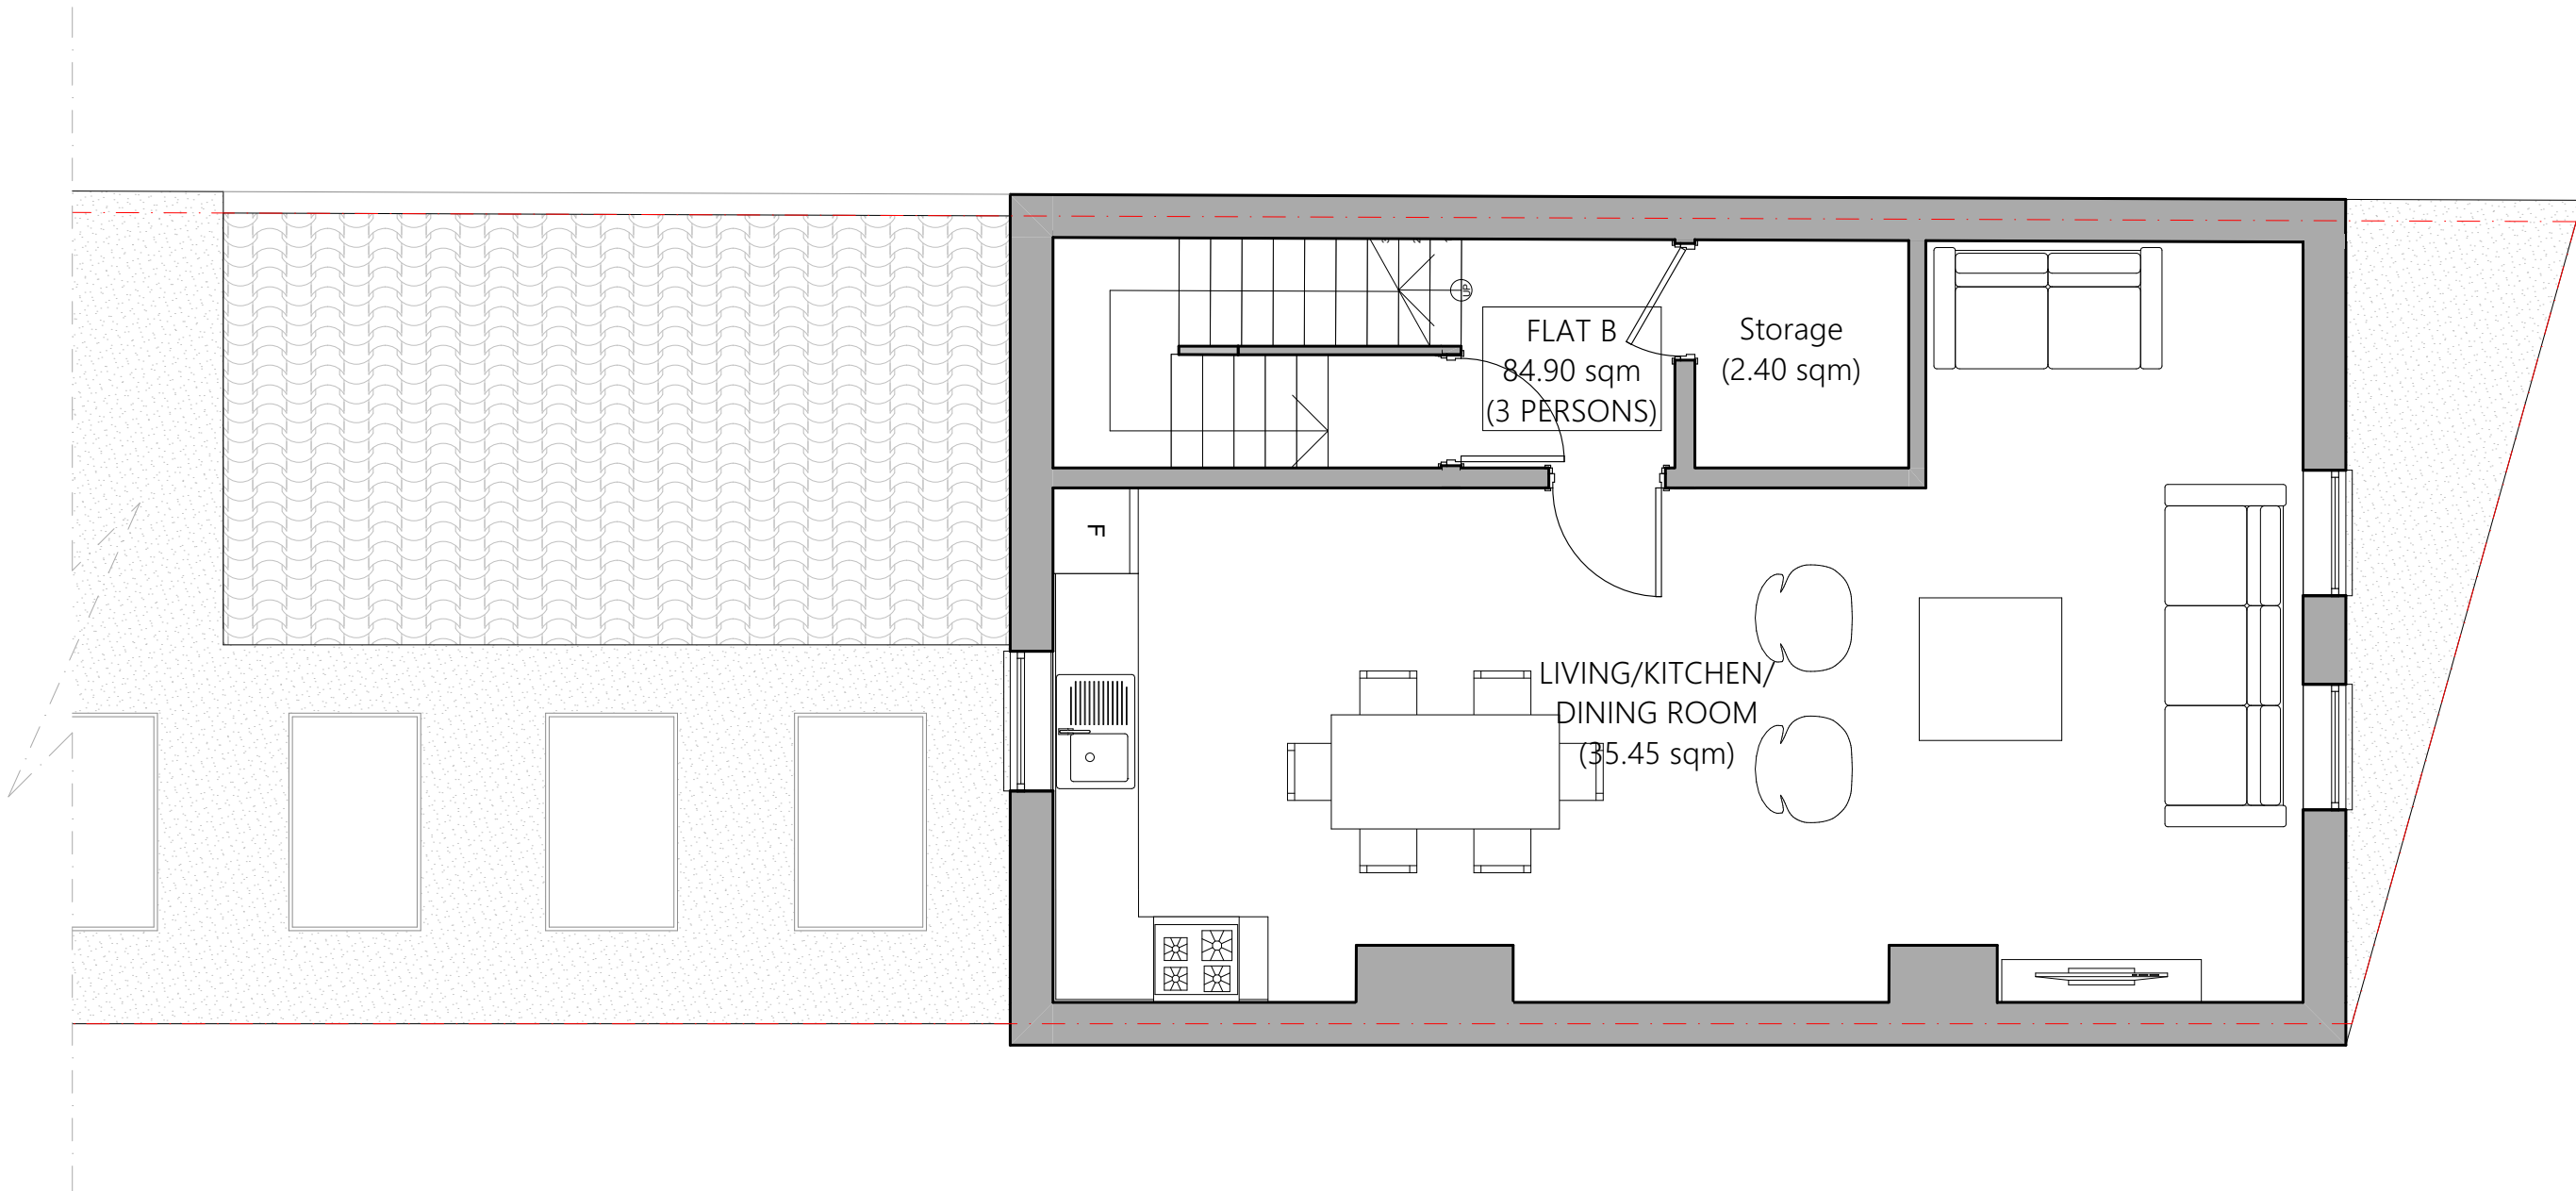


Proposed Second Floor Plan
Scale: 1:50

 


	Status	Scale @ A3	Purpose of Issue	Originator	Project Address	Project Description	Layout Title	Drawing Number			
	S0	1:50	Planning	Express Planning	449A West Green Road, London, N15 3PL	Erection of additional second storey and a mansard roof to create separate self-contained flats	Plans Proposed 2. 02-Proposed Second Floor Plan	project	originator	zone	level
		Project No: 143N15	Date 13 July 2023	Checked by MA				type	role	number	rev
								143-N153PL	- GA - ZZ - 02 - DR -N/A -	40103	

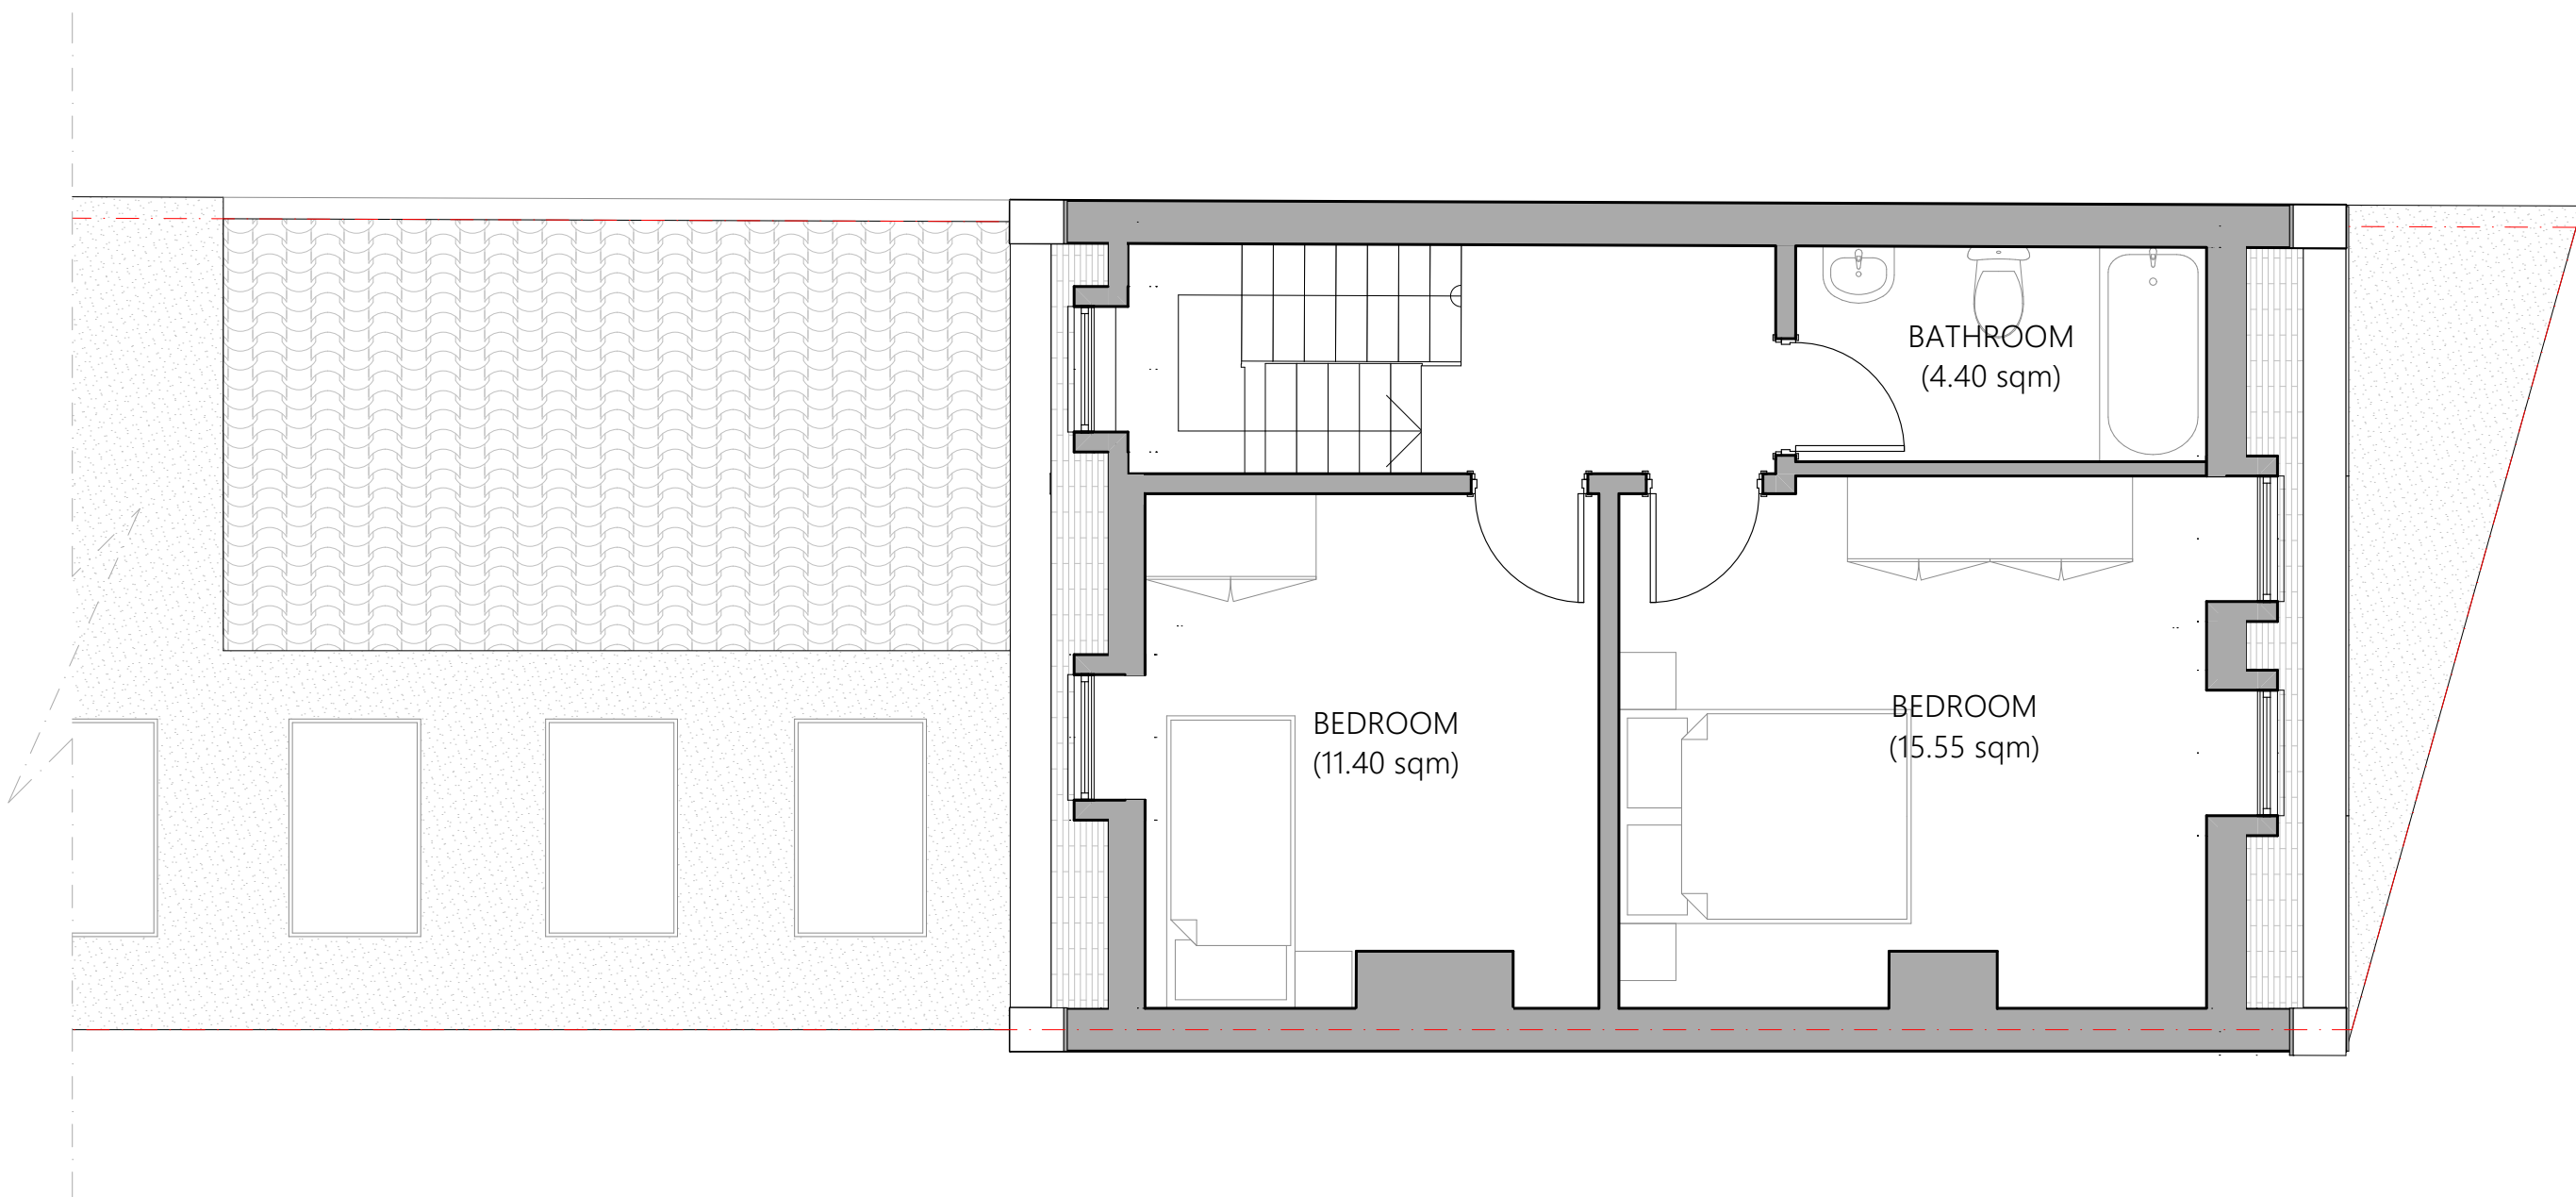



Proposed Mansard Plan
Scale: 1:50

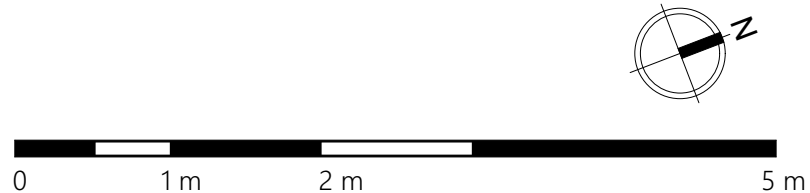


	Status	Scale @ A3	Purpose of Issue	Originator	Project Address	Project Description	Layout Title	Drawing Number							
	S0	1:50	Planning	Express Planning	449A West Green Road, London, N15 3PL	Erection of additional second storey and a mansard roof to create separate self-contained flats	Plans Proposed 3. LO-Proposed Third Floor Plan	project	originator	zone	level	type	role	number	rev
	Project No: 143N15	Date 13 July 2023	Checked by MA					143- N153PL	- GA	- ZZ	- 02	- DR	-N/A	- 40104	

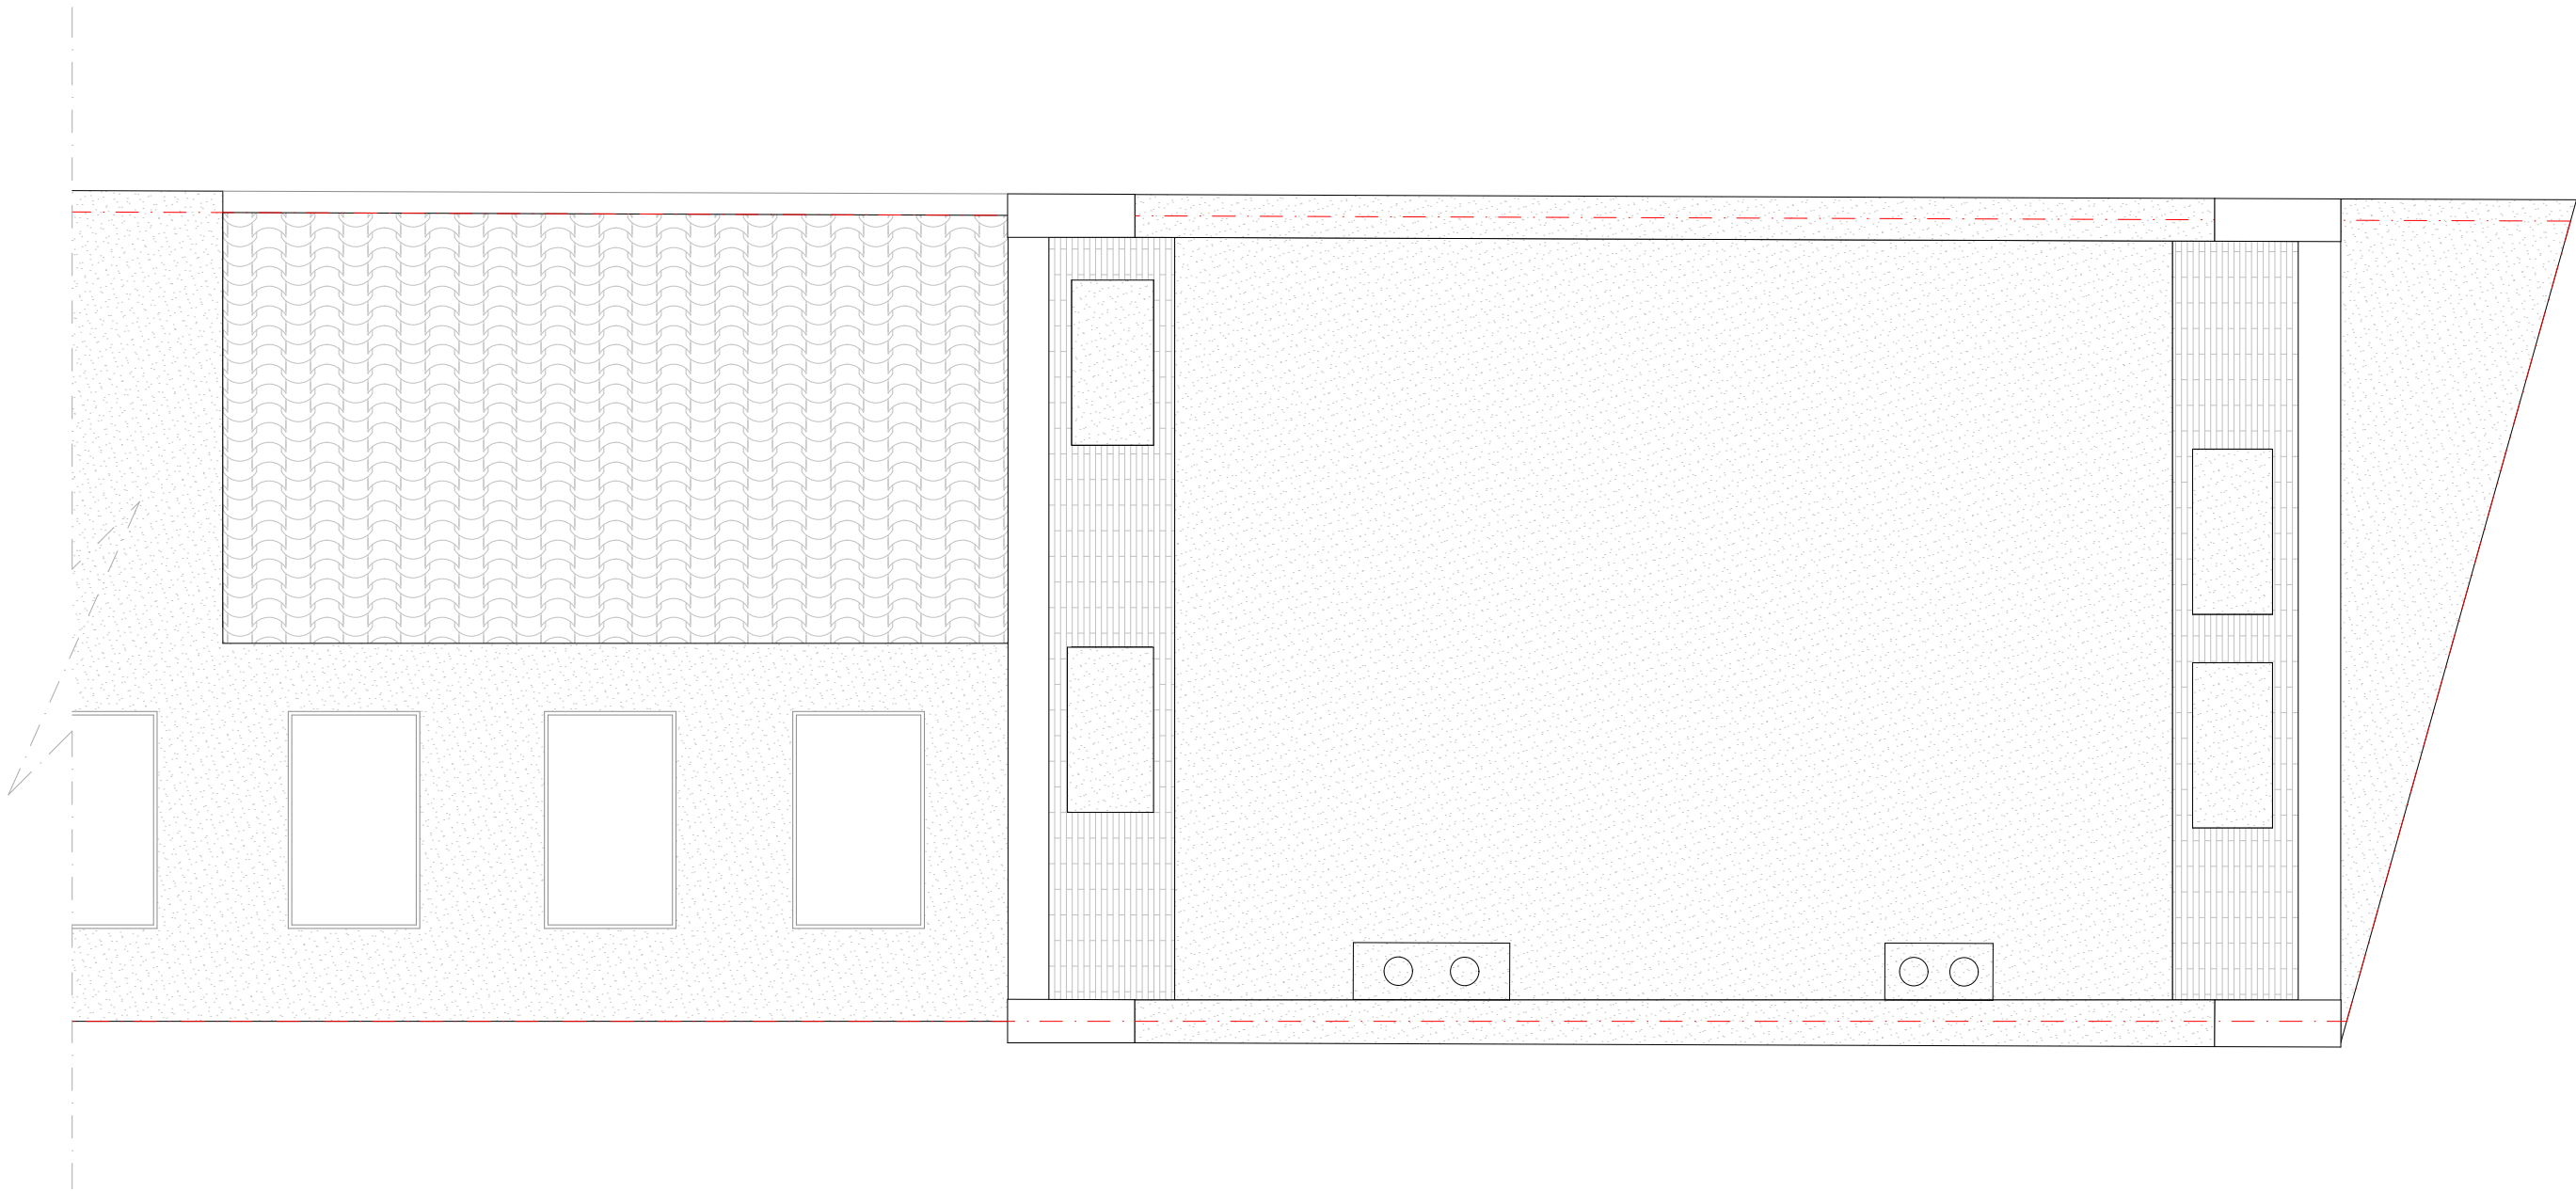

Proposed Roof Plan
Scale: 1:50

  

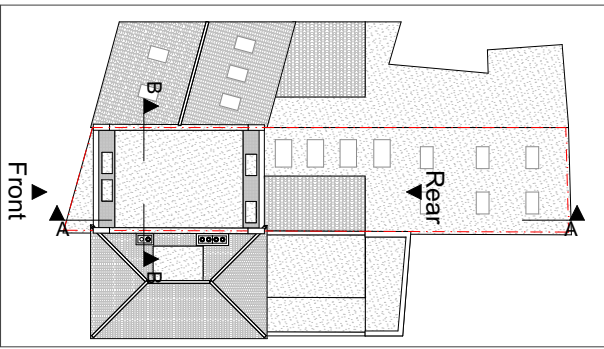

Notes

This drawing is prepared solely for design and planning submission purposes. It is not intended or suitable for either Building Regulations or Construction purposes and should not be used for such.

To be read in conjunction with all other relevant documentation and drawings.

Express Planning to be immediately notified of discrepancies.


All dimensions to be cross-checked on-site prior to manufacture and construction.


Express Planning accepts no liability for any expense, loss or damage arising from any variation made to this drawing or in the execution of the work.

Copyright belongs to Express Planning Ltd.




Proposed Front Elevation
Scale: 1:100

 


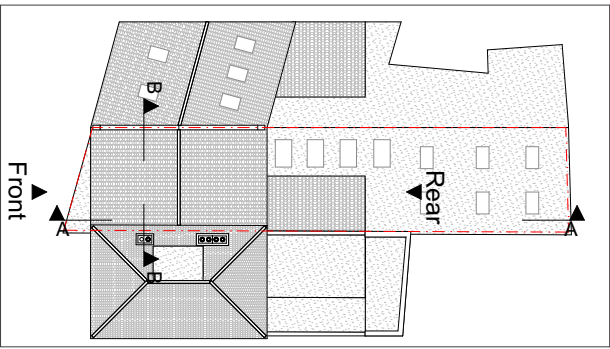


Notes
This drawing is prepared solely for design and planning submission purposes. It is not intended or suitable for either Building Regulations or Construction purposes and should not be used for such.
To be be read in conjunction with all other relevant documentation and drawings.
Express Planning to be immediately notified of discrepancies.
All dimensions to be cross-checked on-site prior to manufacture and construction.
Express Planning accepts no liability for any expense, loss or damage arising from any variation made to this drawing or in the execution of the work.
Copyright belongs to Express Planning Ltd.

 


	Status	Scale @ A3	Purpose of Issue	Originator	Project Address	Project Description	Layout Title	Drawing Number							
	S0	1:100	Planning	Express Planning	449A West Green Road, London, N15 3PL	Erection of additional second storey and a mansard roof to create separate self-contained flats	Elevations Proposed Proposed Rear Elevation	project	originator	zone	level	type	role	number	rev
	Project No: 143N15	Date 13 July 2023	Checked by MA					143-N153PL	- GA	- ZZ	- XX	- DR	-N/A-	40202	

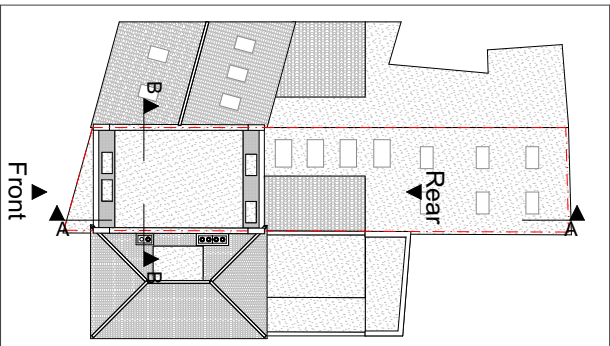


Notes
This drawing is prepared solely for design and planning submission purposes. It is not intended or suitable for either Building Regulations or Construction purposes and should not be used for such.
To be be read in conjunction with all other relevant documentation and drawings.
Express Planning to be immediately notified of discrepancies.
All dimensions to be cross-checked on-site prior to manufacture and construction.
Express Planning accepts no liability for any expense, loss or damage arising from any variation made to this drawing or in the execution of the work.
Copyright belongs to Express Planning Ltd.

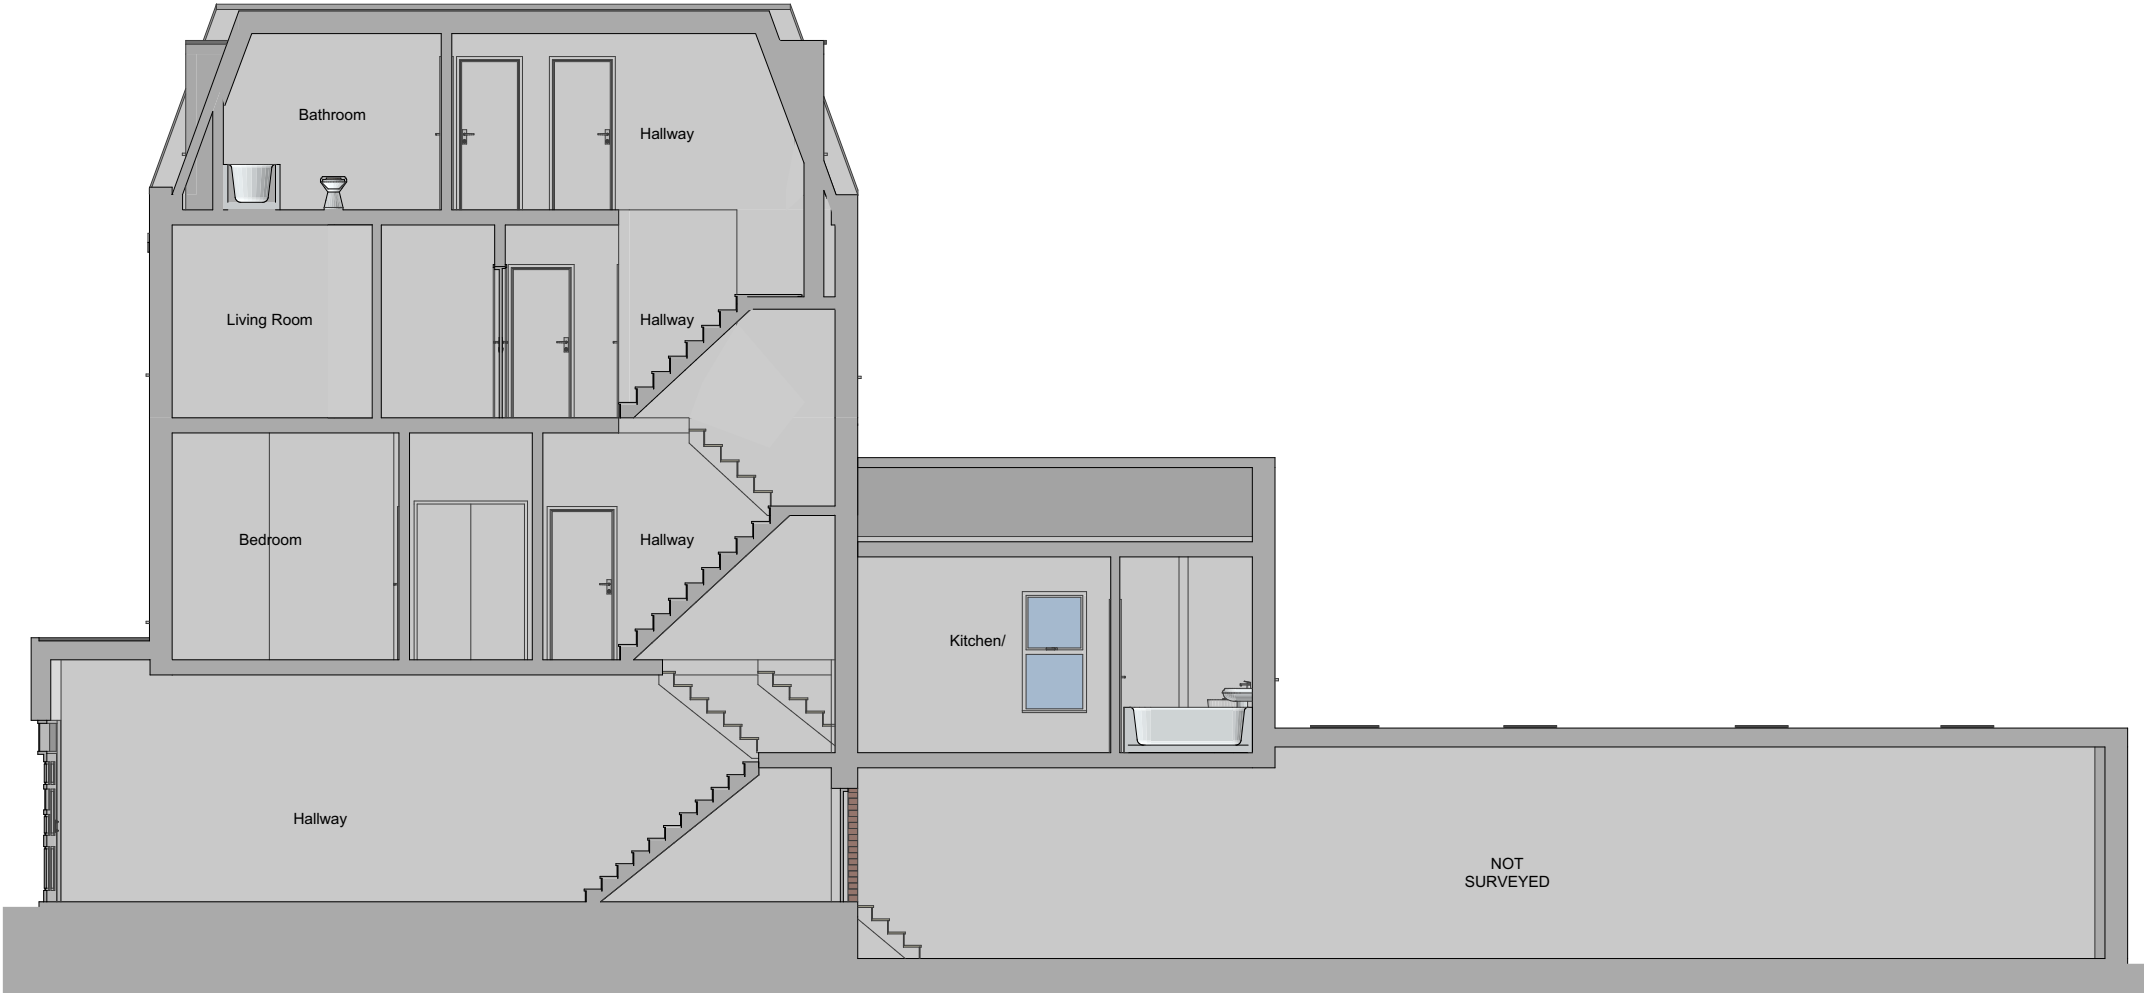


A Proposed Building Section
Scale: 1:100

 


	Status	Scale @ A3	Purpose of Issue	Originator	Project Address	Project Description	Layout Title	Drawing Number							
	S0	1:100	Planning	Express Planning	449A West Green Road, London, N15 3PL	Erection of additional second storey and a mansard roof to create separate self-contained flats	Sections Proposed Proposed Section AA	project	originator	zone	level	type	role	number	rev
	Project No: 143N15	Date 13 July 2023	Checked by MA					143-N153PL	- GA	- ZZ	- XX	- DR	-N/A-	40301	

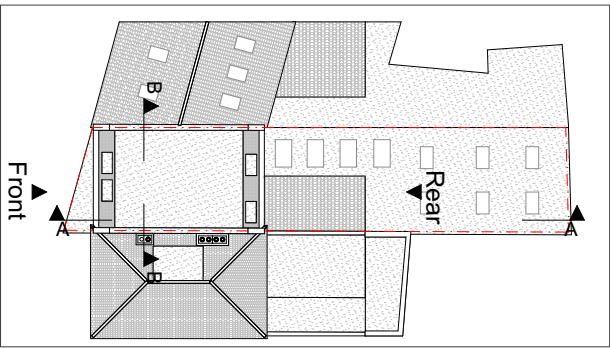

Notes
This drawing is prepared solely for design and planning submission purposes. It is not intended or suitable for either Building Regulations or Construction purposes and should not be used for such.
To be be read in conjunction with all other relevant documentation and drawings.
Express Planning to be immediately notified of discrepancies.
All dimensions to be cross-checked on-site prior to manufacture and construction.
Express Planning accepts no liability for any expense, loss or damage arising from any variation made to this drawing or in the execution of the work.
Copyright belongs to Express Planning Ltd.

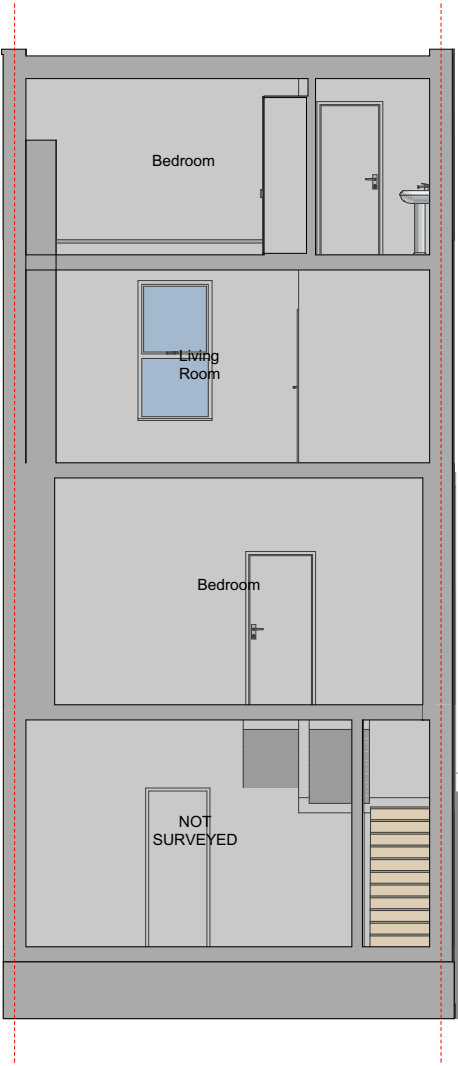

B Proposed Building Section
Scale: 1:100

 

	Status	Scale @ A3	Purpose of Issue	Originator	Project Address	Project Description	Layout Title	Drawing Number							
	S0	1:100	Planning	Express Planning	449A West Green Road, London, N15 3PL	Erection of additional second storey and a mansard roof to create separate self-contained flats	Sections Proposed Proposed Section BB	project	originator	zone	level	type	role	number	rev
	Project No: 143N15	Date 13 July 2023	Checked by MA					143-N153PL	- GA	- ZZ	- XX	- DR	-N/A	40302	