


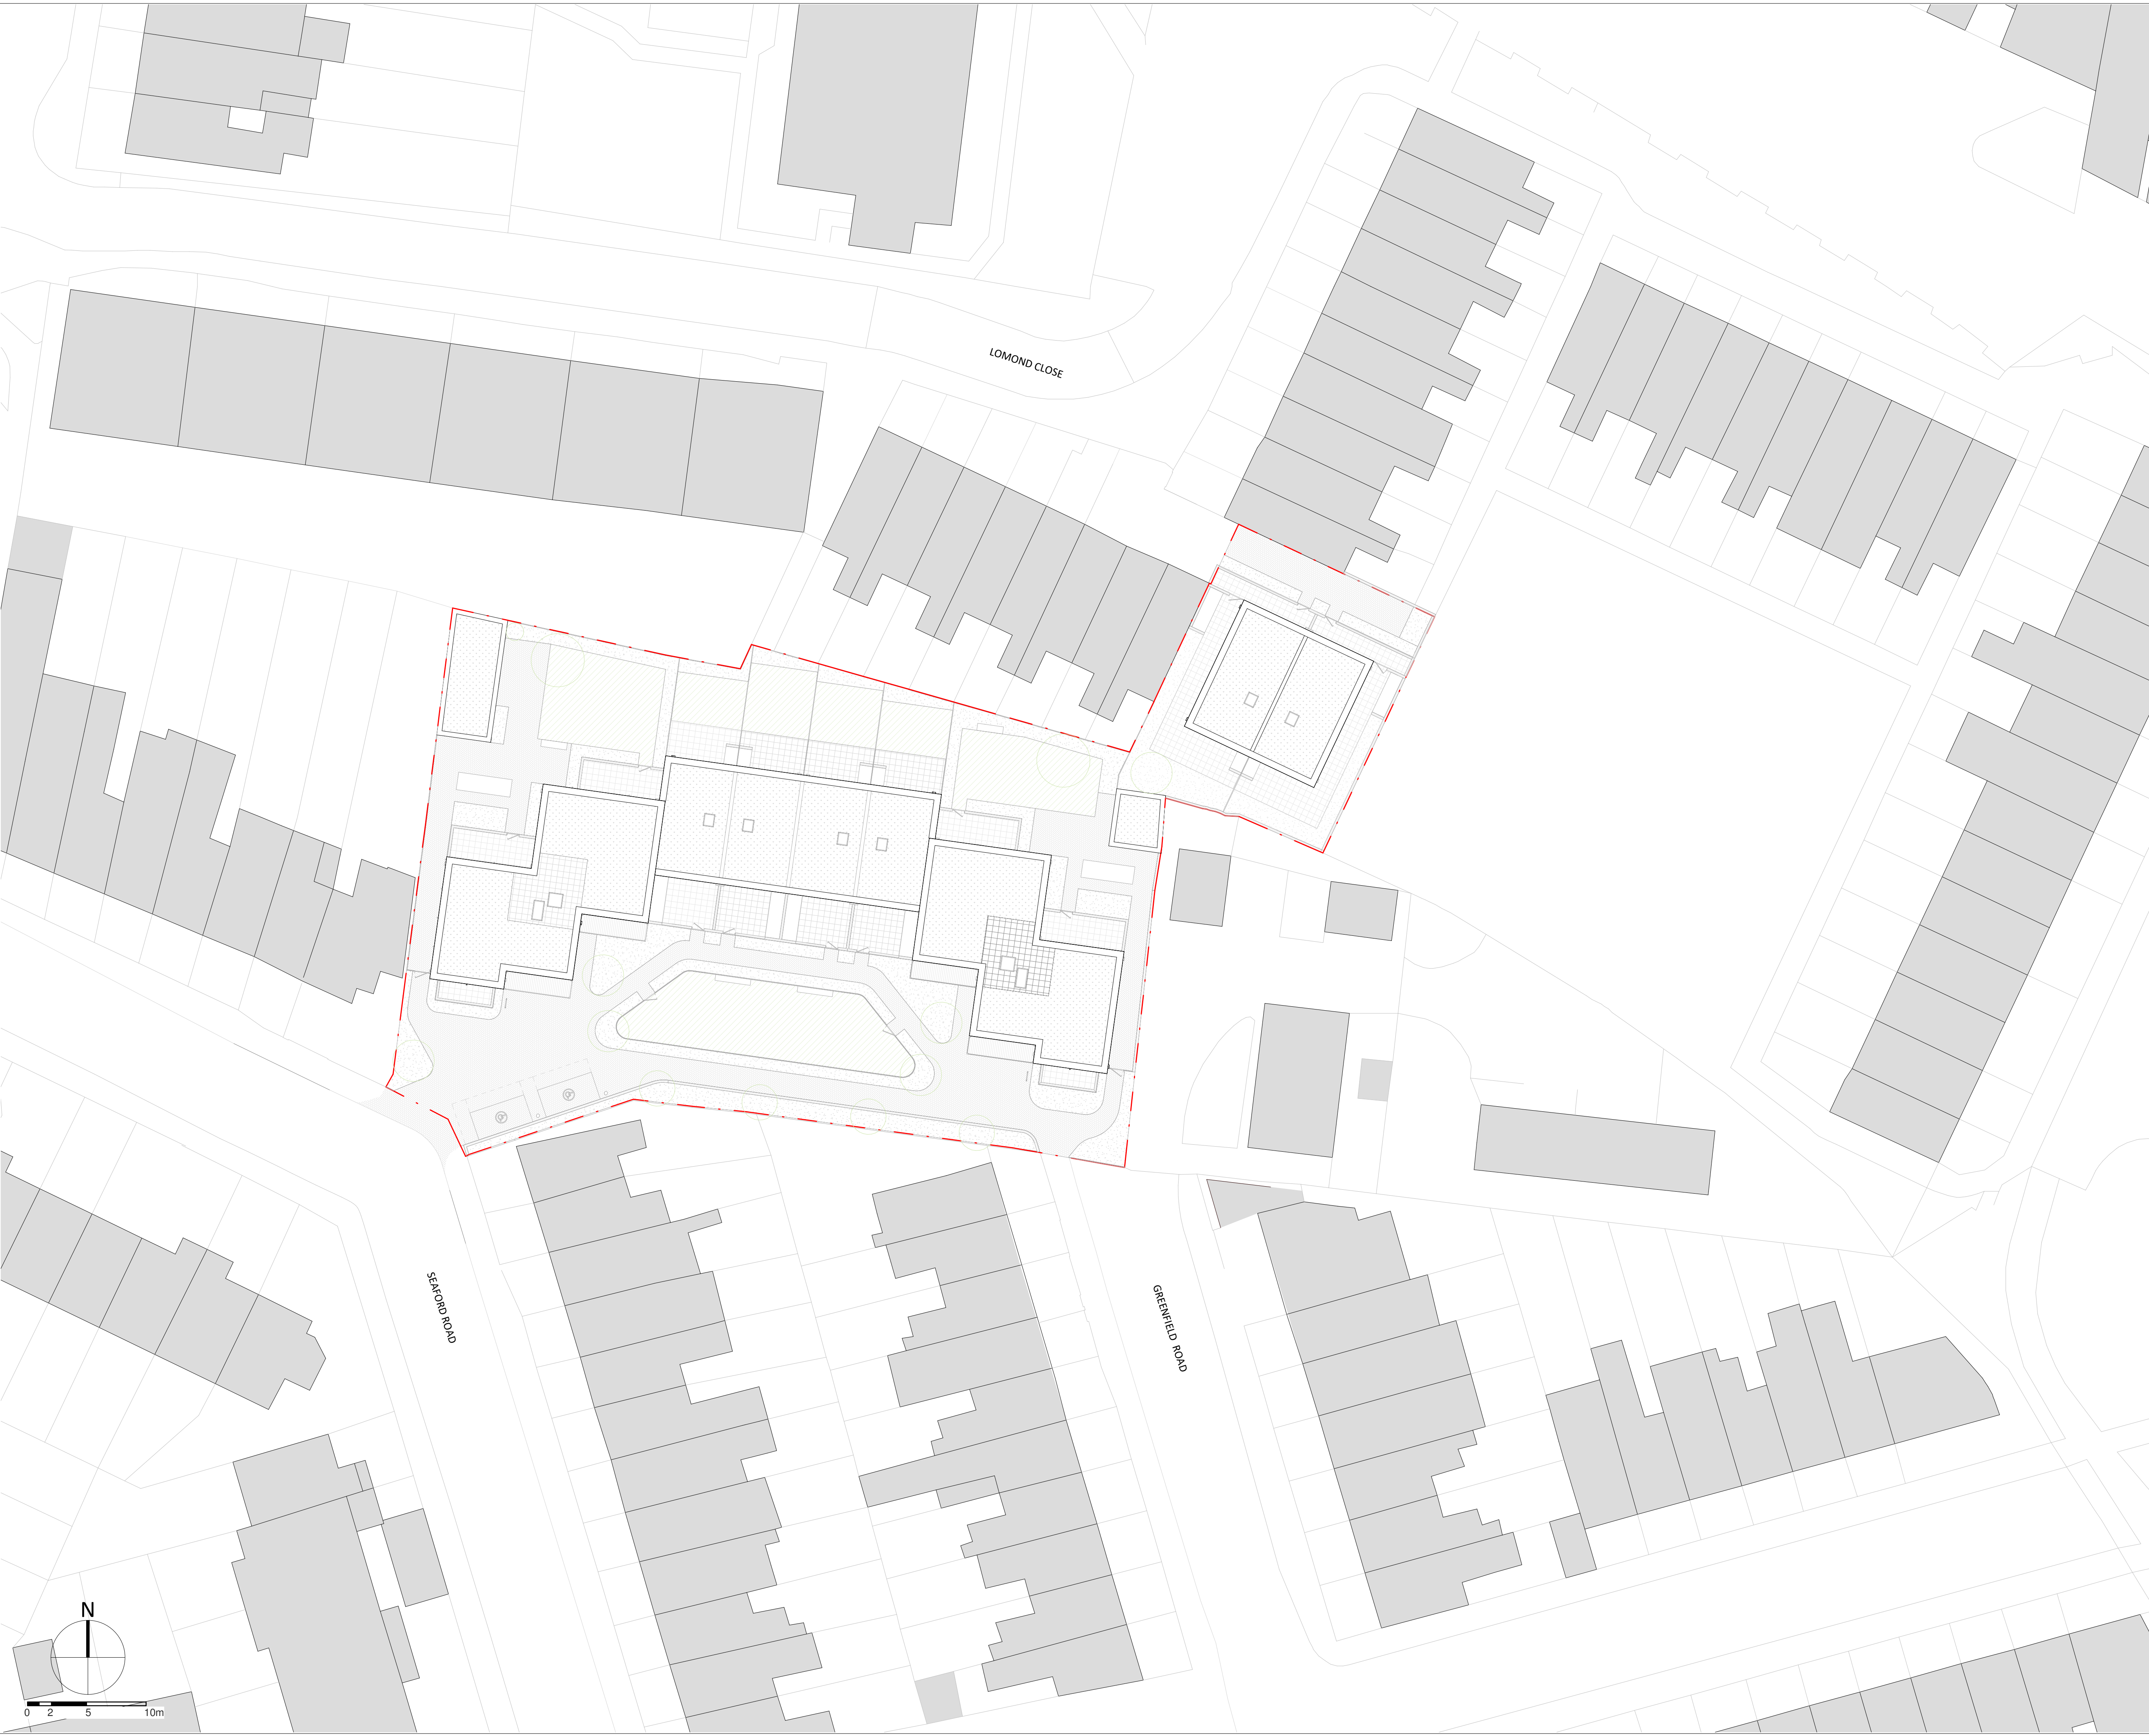

- Notes
- Do not scale from this drawing.
 - Verify all dimensions on site.
 - Any discrepancy to be reported to the architect for clarification.
 - Drawing and specifications to be read in conjunction with information from all other design consultants and contractors.
 - Drawings and specifications to be read in conjunction with Designer's Hazard and Environment Assessment Record in accordance with current CDM regulations.

----- Application boundary

		11/11/21	
rev	details	date	
project			
Watts Close		Haringey - N15	
drawing			
Proposed Site Plan			
job no	series no	drawing no	rev
21095	00	003	-
status			
Planning			
date	11/11/21		scale @ A1 1 : 250
			scale @ A3 1 : 500
newground			
ARCHITECTS			
48-50 Weston Street, London, SE1 3QJ			
www.newgroundarchitects.com			
+44 (0)20 74904959			