


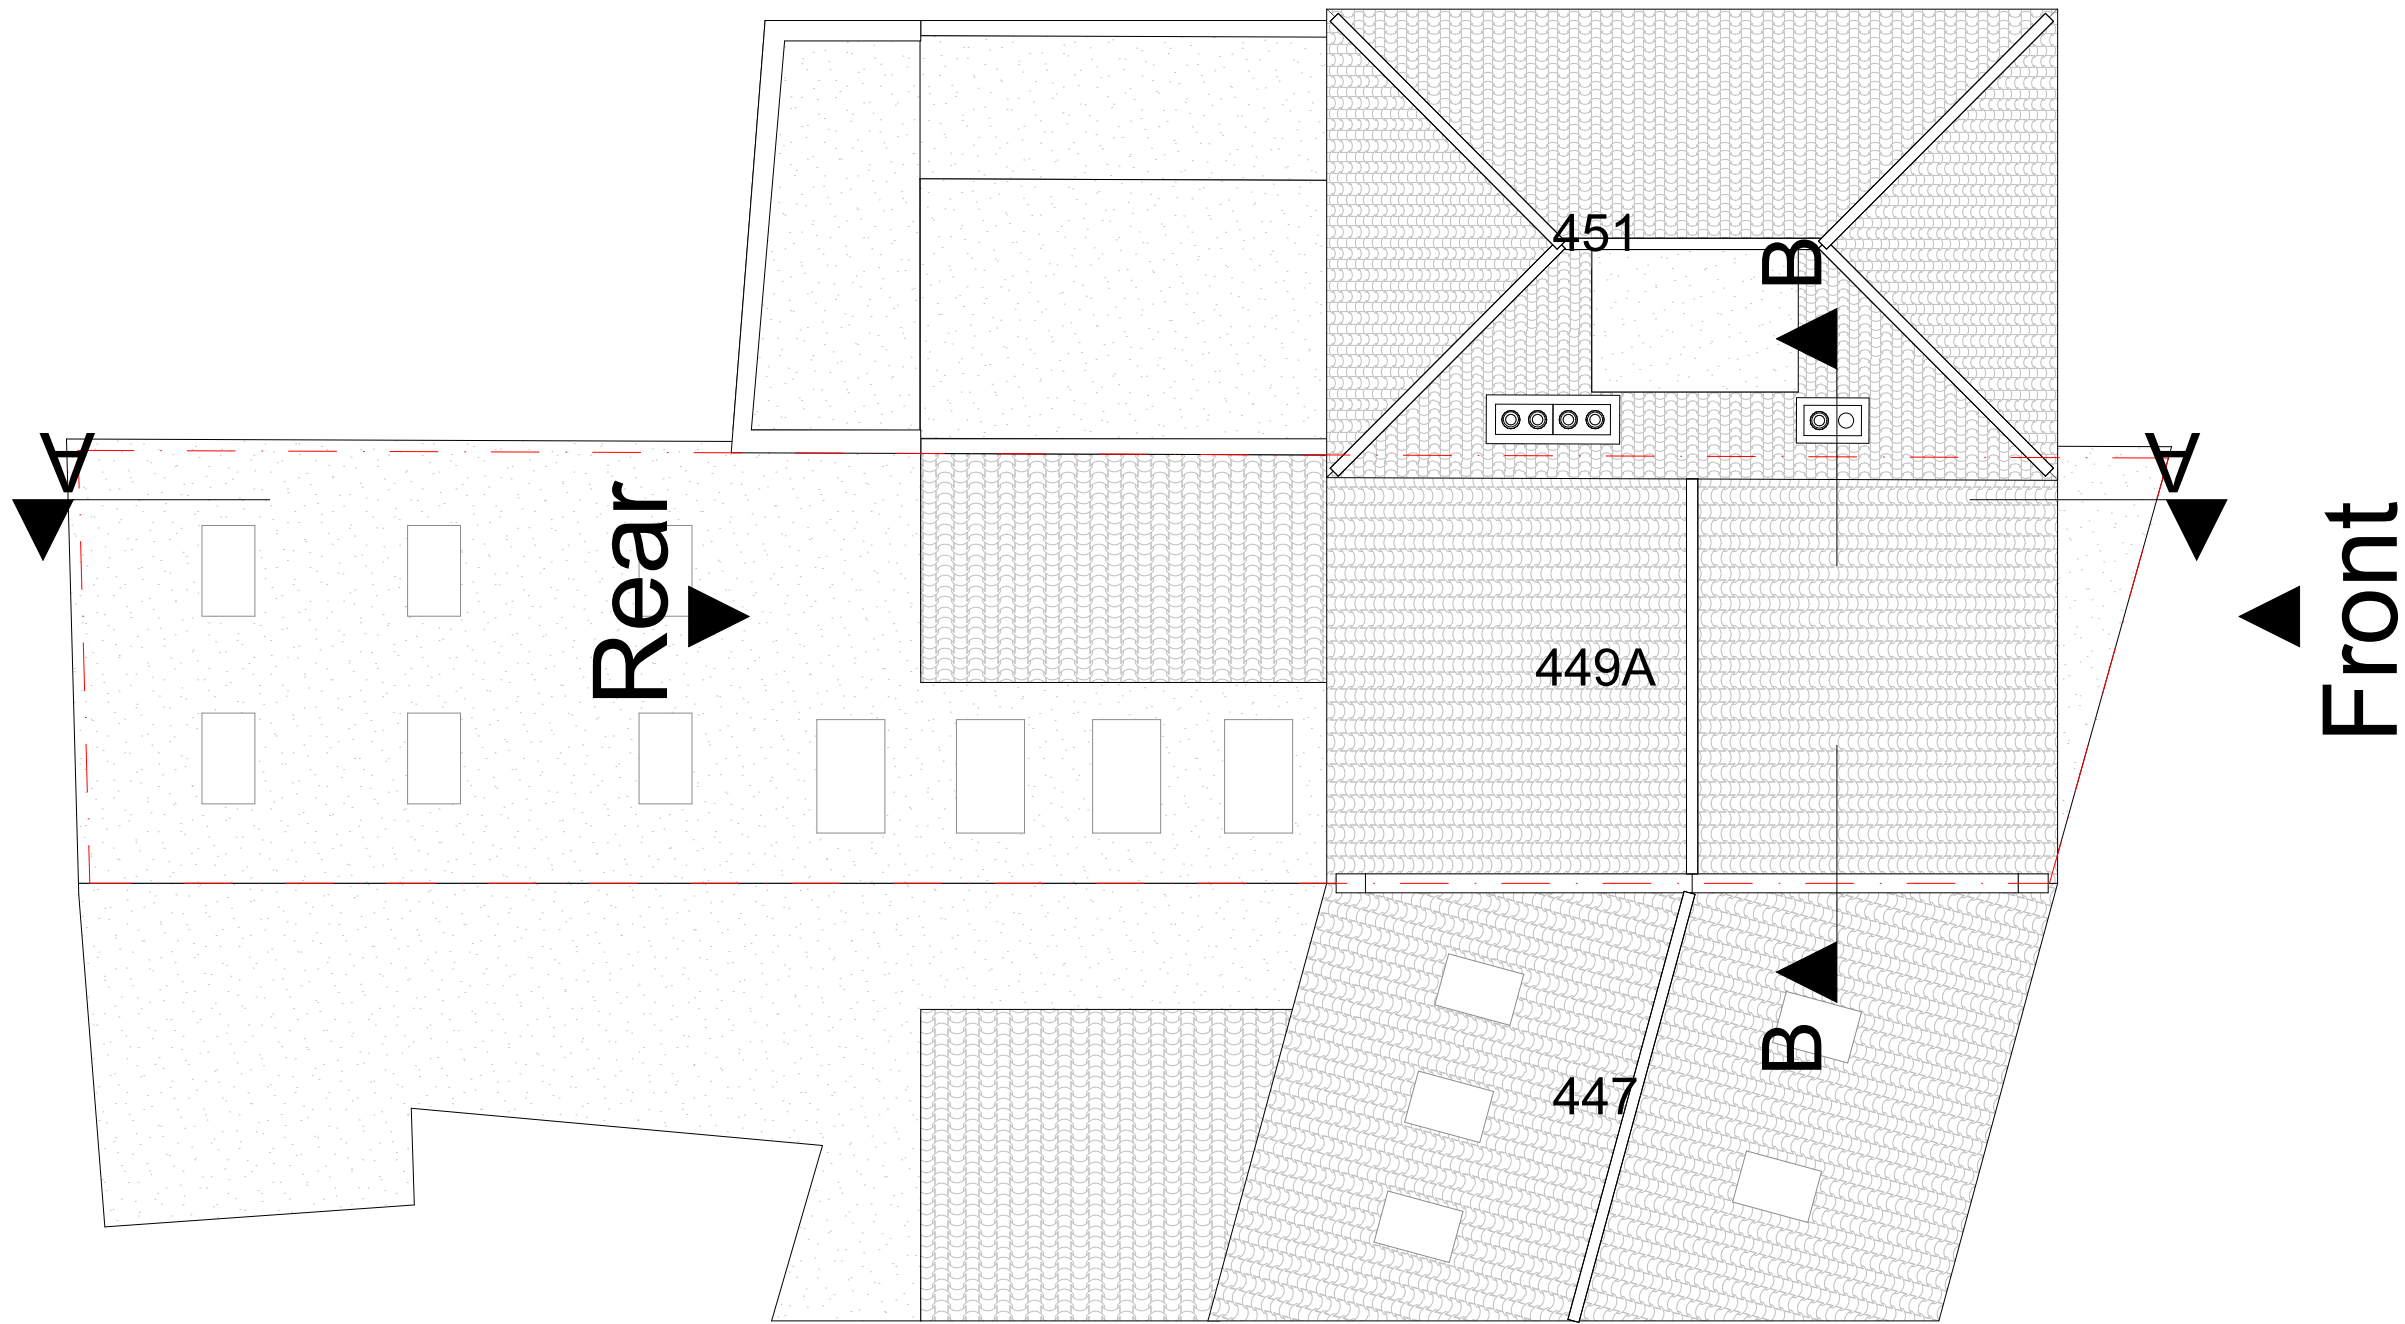

Existing Site Plan
Scale: 1:100



Status
S0

Scale @ A3
1:100

Project No:
143N15

Purpose of Issue
Planning

Date
12 July 2023

Originator
Express Planning


Checked by
MA

Project Address
**449A West Green Road, London,
N15 3PL**



Project Description
**Erection of additional second storey
and a mansard roof to create separate
self-contained flats**

Layout Title
**Site Plans
Existing Site Plan**



Drawing Number							
project	originator	zone	level	type	role	number	rev
143-N153PL	- GA -	ZZ	- XX -	DR	-N/A-	30011	

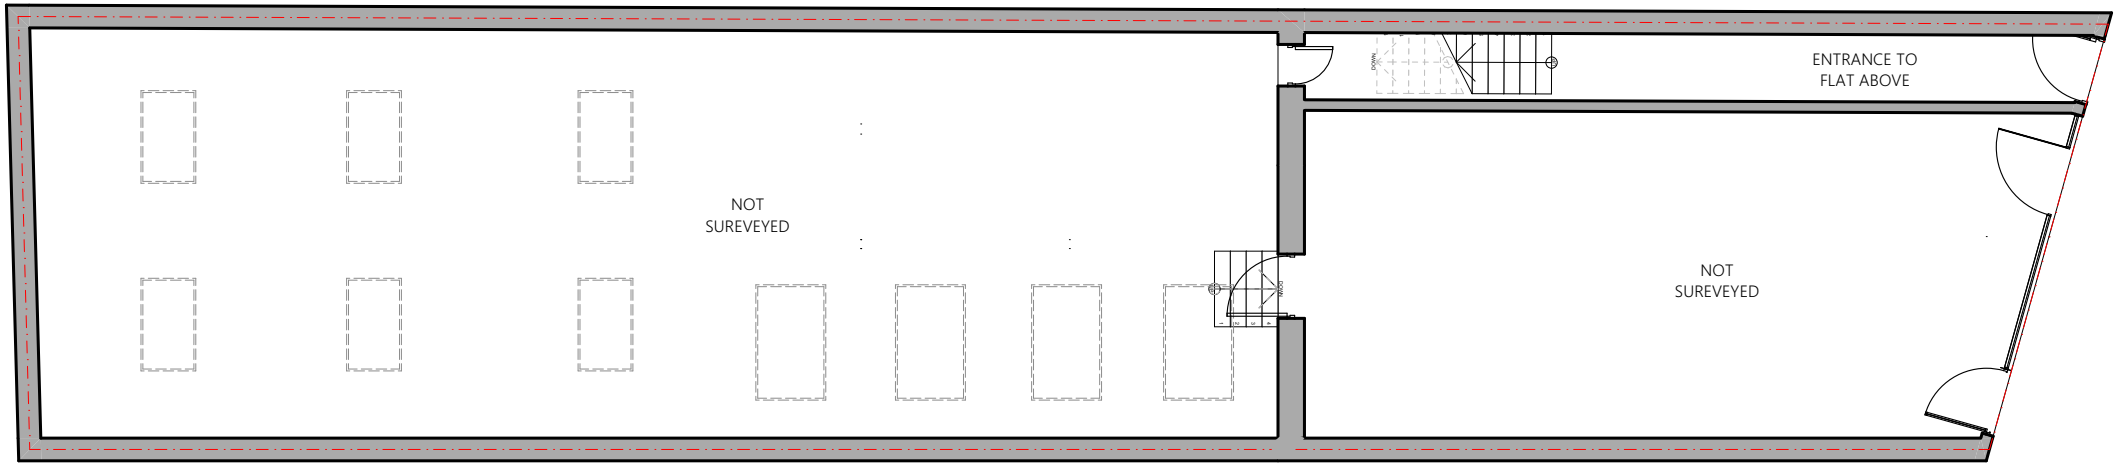


Existing Ground Floor Plan
Scale: 1:100

  


 EXPRESS PLANNING	Status	Scale @ A3	Purpose of Issue	Originator	Project Address	Project Description	Layout Title	Drawing Number							
	S0	1:100	Planning	Express Planning	449A West Green Road, London, N15 3PL	Erection of additional second storey and a mansard roof to create separate self-contained flats	Plans Existing 0. GF-Existing Ground Floor Plan	project	originator	zone	level	type	role	number	rev
	Project No: 143N15	Date 12 July 2023	Checked by MA					143- N153PL	- GA	- ZZ	- 00	- DR	-N/A	- 300201	

 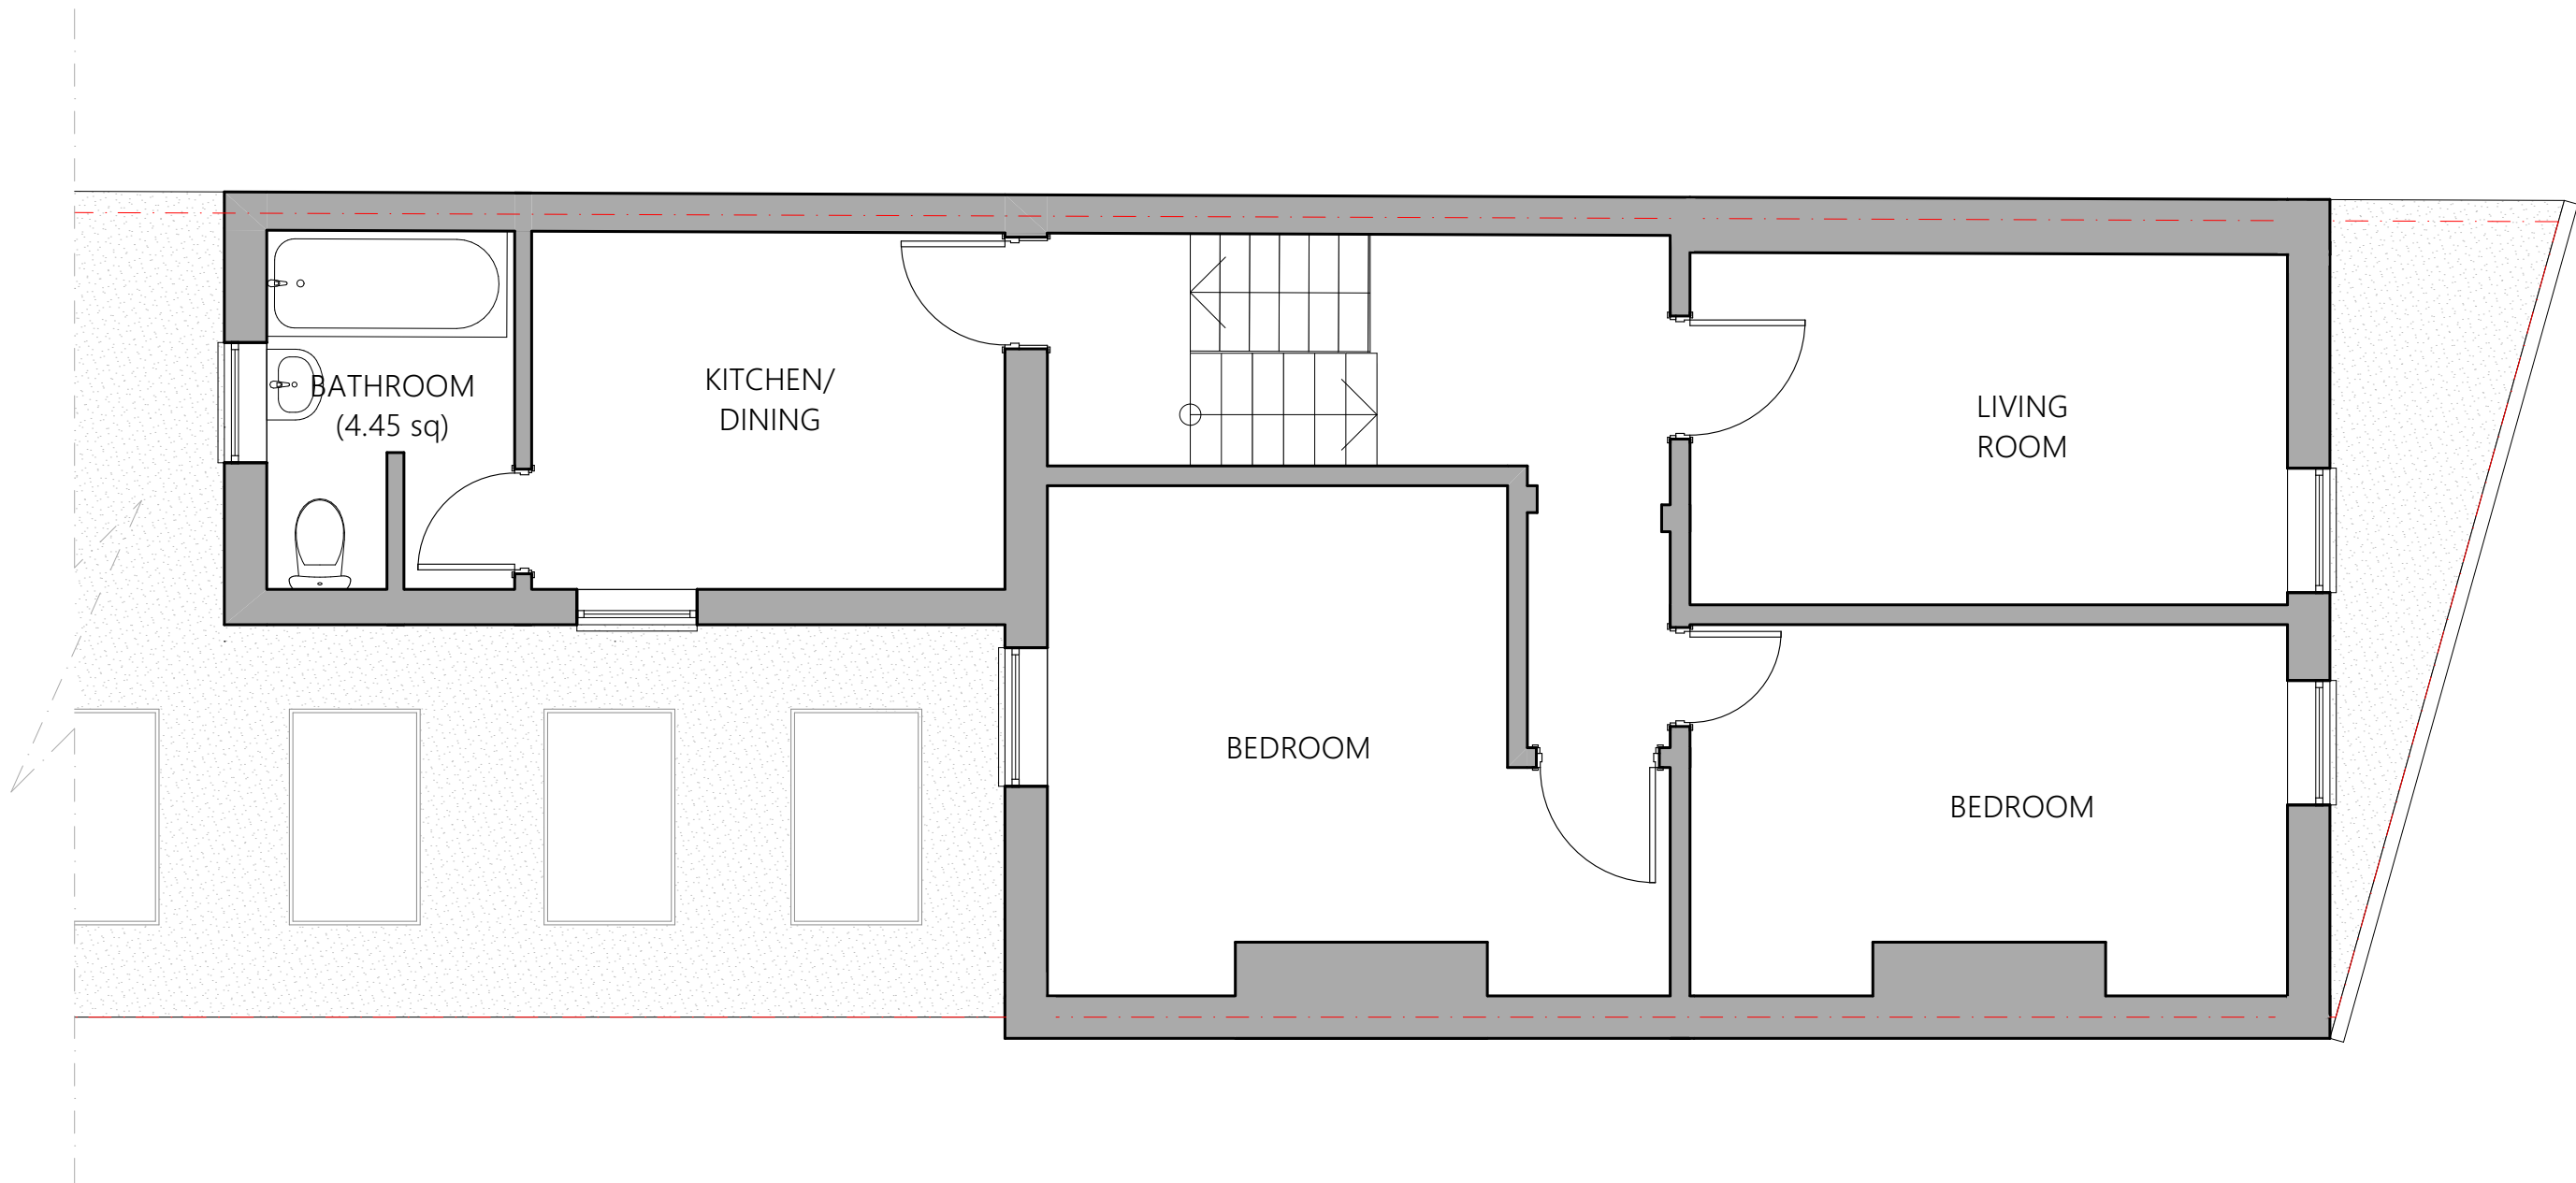



Existing First Floor Plan
Scale: 1:50

 


	Status	Scale @ A3	Purpose of Issue	Originator	Project Address	Project Description	Layout Title	Drawing Number							
	S0	1:50	Planning	Express Planning	449A West Green Road, London, N15 3PL	Erection of additional second storey and a mansard roof to create separate self-contained flats	Plans Existing 1. 01-Existing First Floor Plan	project	originator	zone	level	type	role	number	rev
	Project No: 143N15	Date 12 July 2023	Checked by MA					143-N153PL	- GA	- ZZ	- XX	- DR	- N/A	- 300202	

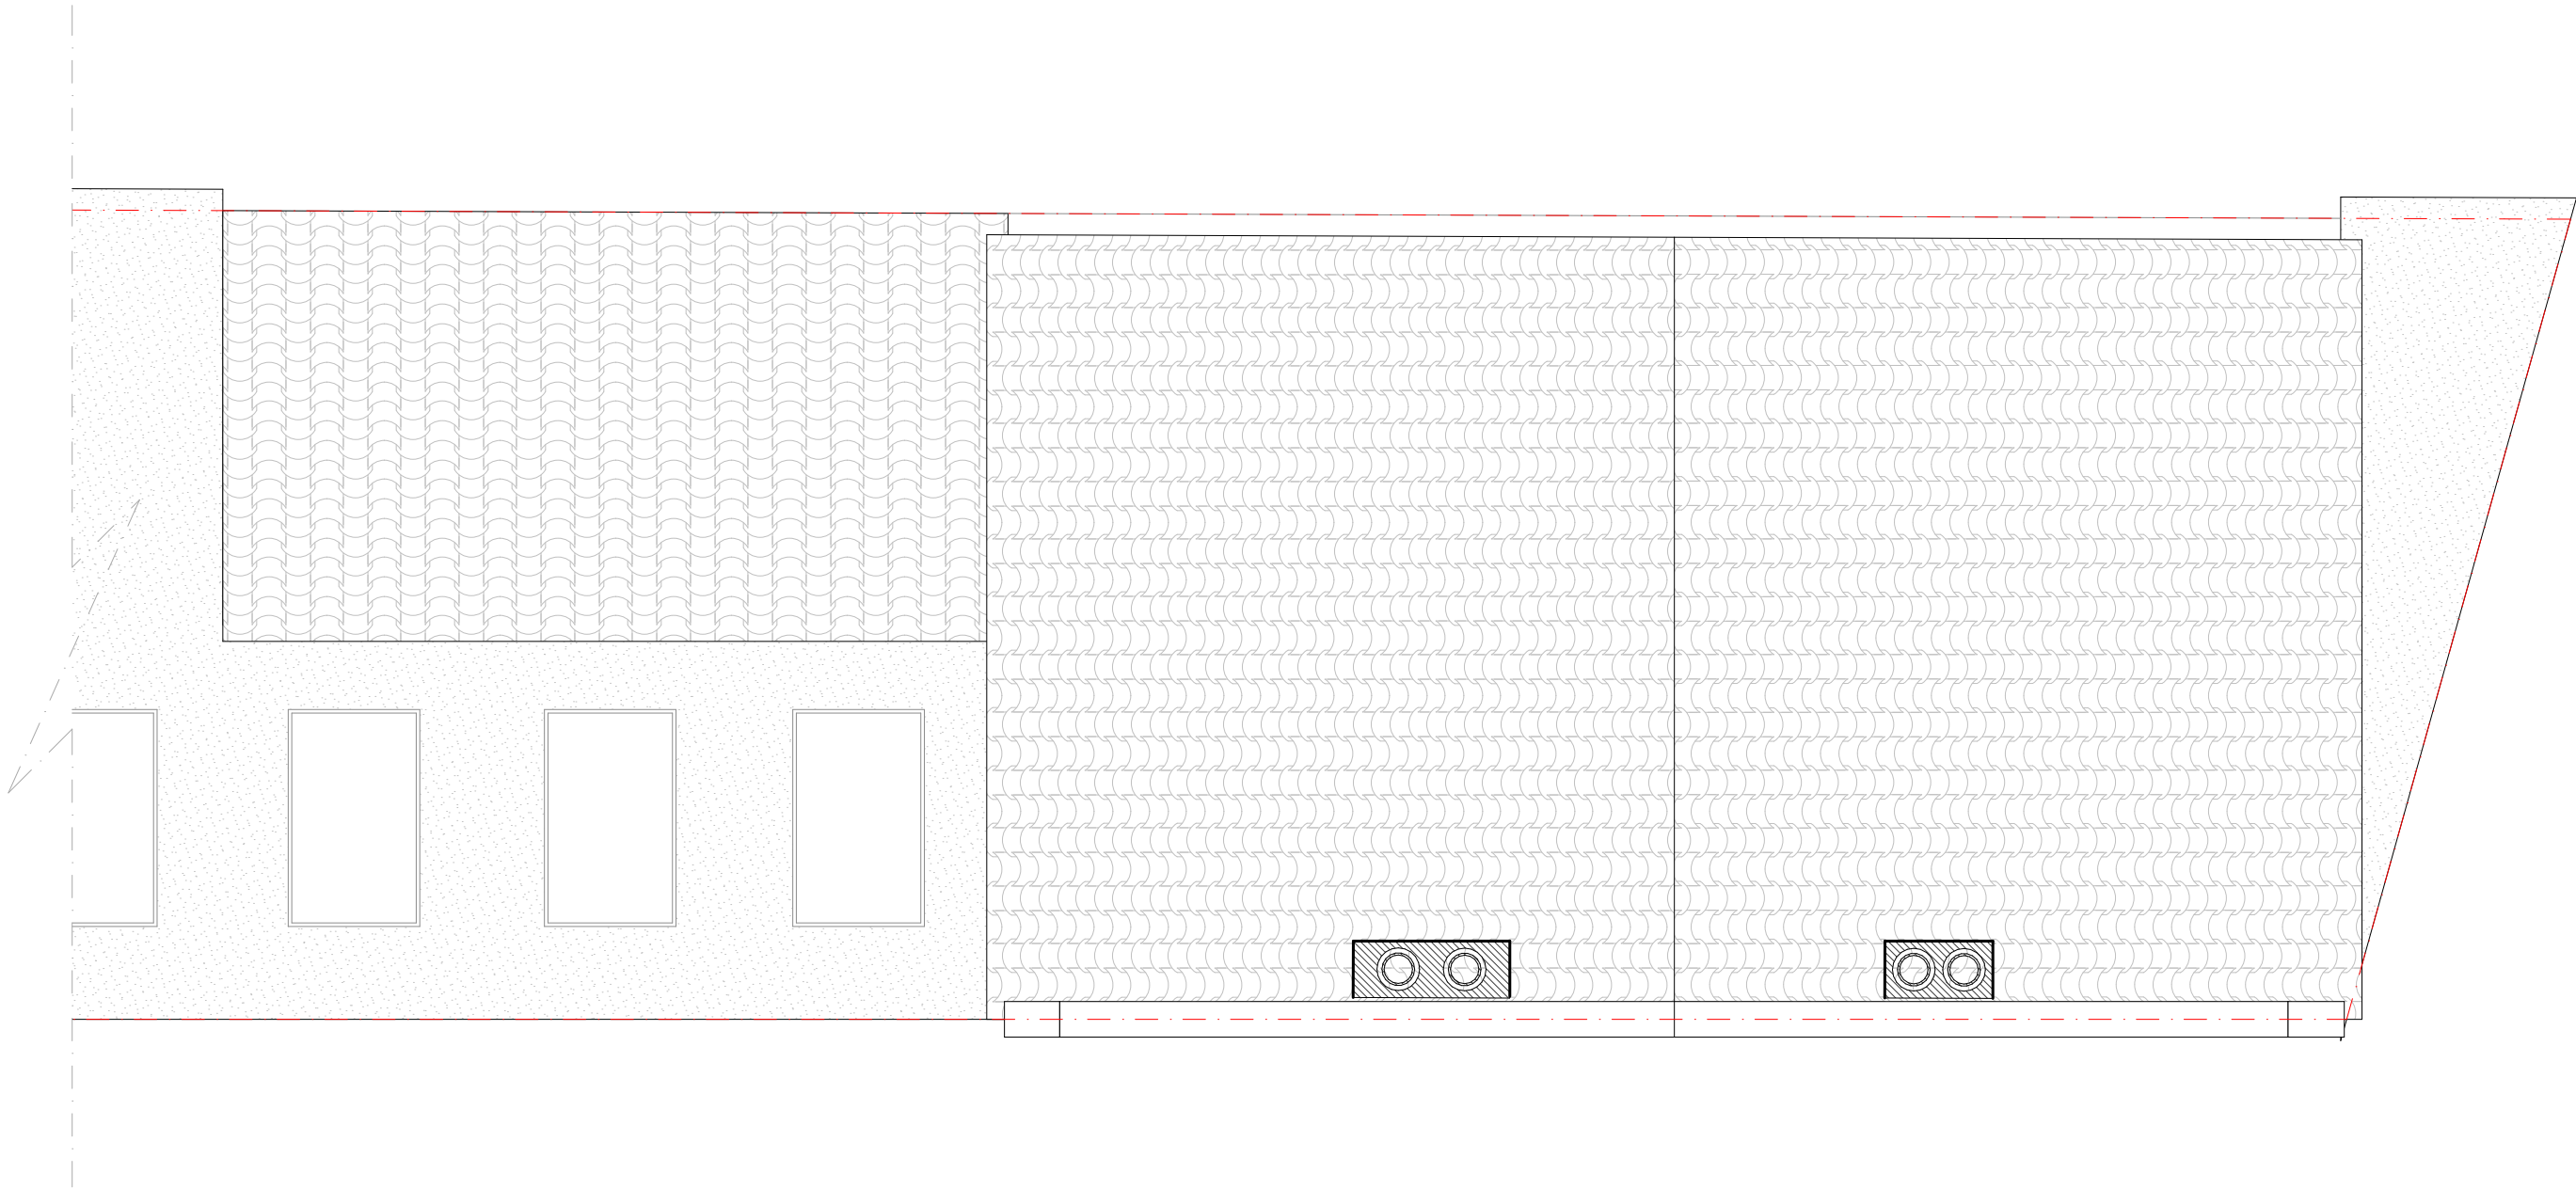

Existing Roof Plan
Scale: 1:50

  

 EXPRESS PLANNING	Status S0	Scale @ A3 1:50	Purpose of Issue Planning	Originator Express Planning	Project Address 449A West Green Road, London, N15 3PL	Project Description Erection of additional second storey and a mansard roof to create separate self-contained flats	Layout Title Plans Existing 2. RF-Existing Roof Plan	Drawing Number							
		Project No: 143N15	Date 12 July 2023	Checked by MA				project	originator	zone	level	type	role	number	rev
								143-	- GA	- ZZ	- XX	- DR	-N/A-	300203	
								N153PL							

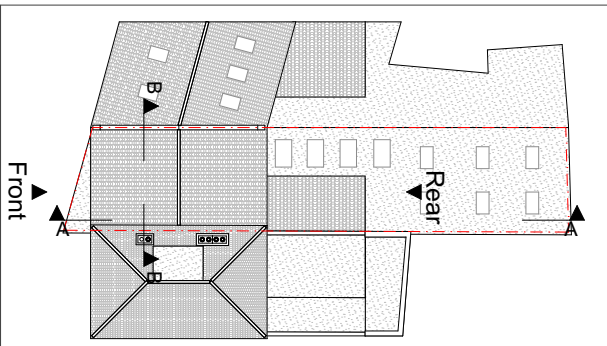

Notes

This drawing is prepared solely for design and planning submission purposes. It is not intended or suitable for either Building Regulations or Construction purposes and should not be used for such.

To be read in conjunction with all other relevant documentation and drawings.

Express Planning to be immediately notified of discrepancies.

All dimensions to be cross-checked on-site prior to manufacture and construction.


Express Planning accepts no liability for any expense, loss or damage arising from any variation made to this drawing or in the execution of the work.


Copyright belongs to Express Planning Ltd.



Existing Front Elevation

Scale: 1:100

 


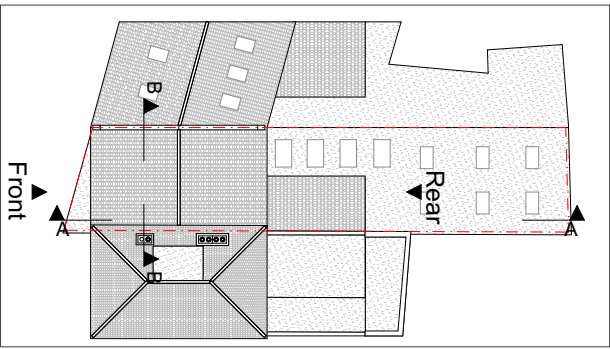


Notes
This drawing is prepared solely for design and planning submission purposes. It is not intended or suitable for either Building Regulations or Construction purposes and should not be used for such.
To be be read in conjunction with all other relevant documentation and drawings.
Express Planning to be immediately notified of discrepancies.
All dimensions to be cross-checked on-site prior to manufacture and construction.
Express Planning accepts no liability for any expense, loss or damage arising from any variation made to this drawing or in the execution of the work.
Copyright belongs to Express Planning Ltd.




Existing Rear Elevation
Scale: 1:100

 


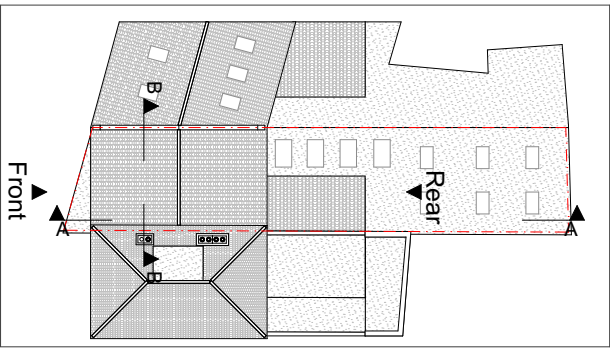


Notes
This drawing is prepared solely for design and planning submission purposes. It is not intended or suitable for either Building Regulations or Construction purposes and should not be used for such.
To be be read in conjunction with all other relevant documentation and drawings.
Express Planning to be immediately notified of discrepancies.
All dimensions to be cross-checked on-site prior to manufacture and construction.
Express Planning accepts no liability for any expense, loss or damage arising from any variation made to this drawing or in the execution of the work.
Copyright belongs to Express Planning Ltd.

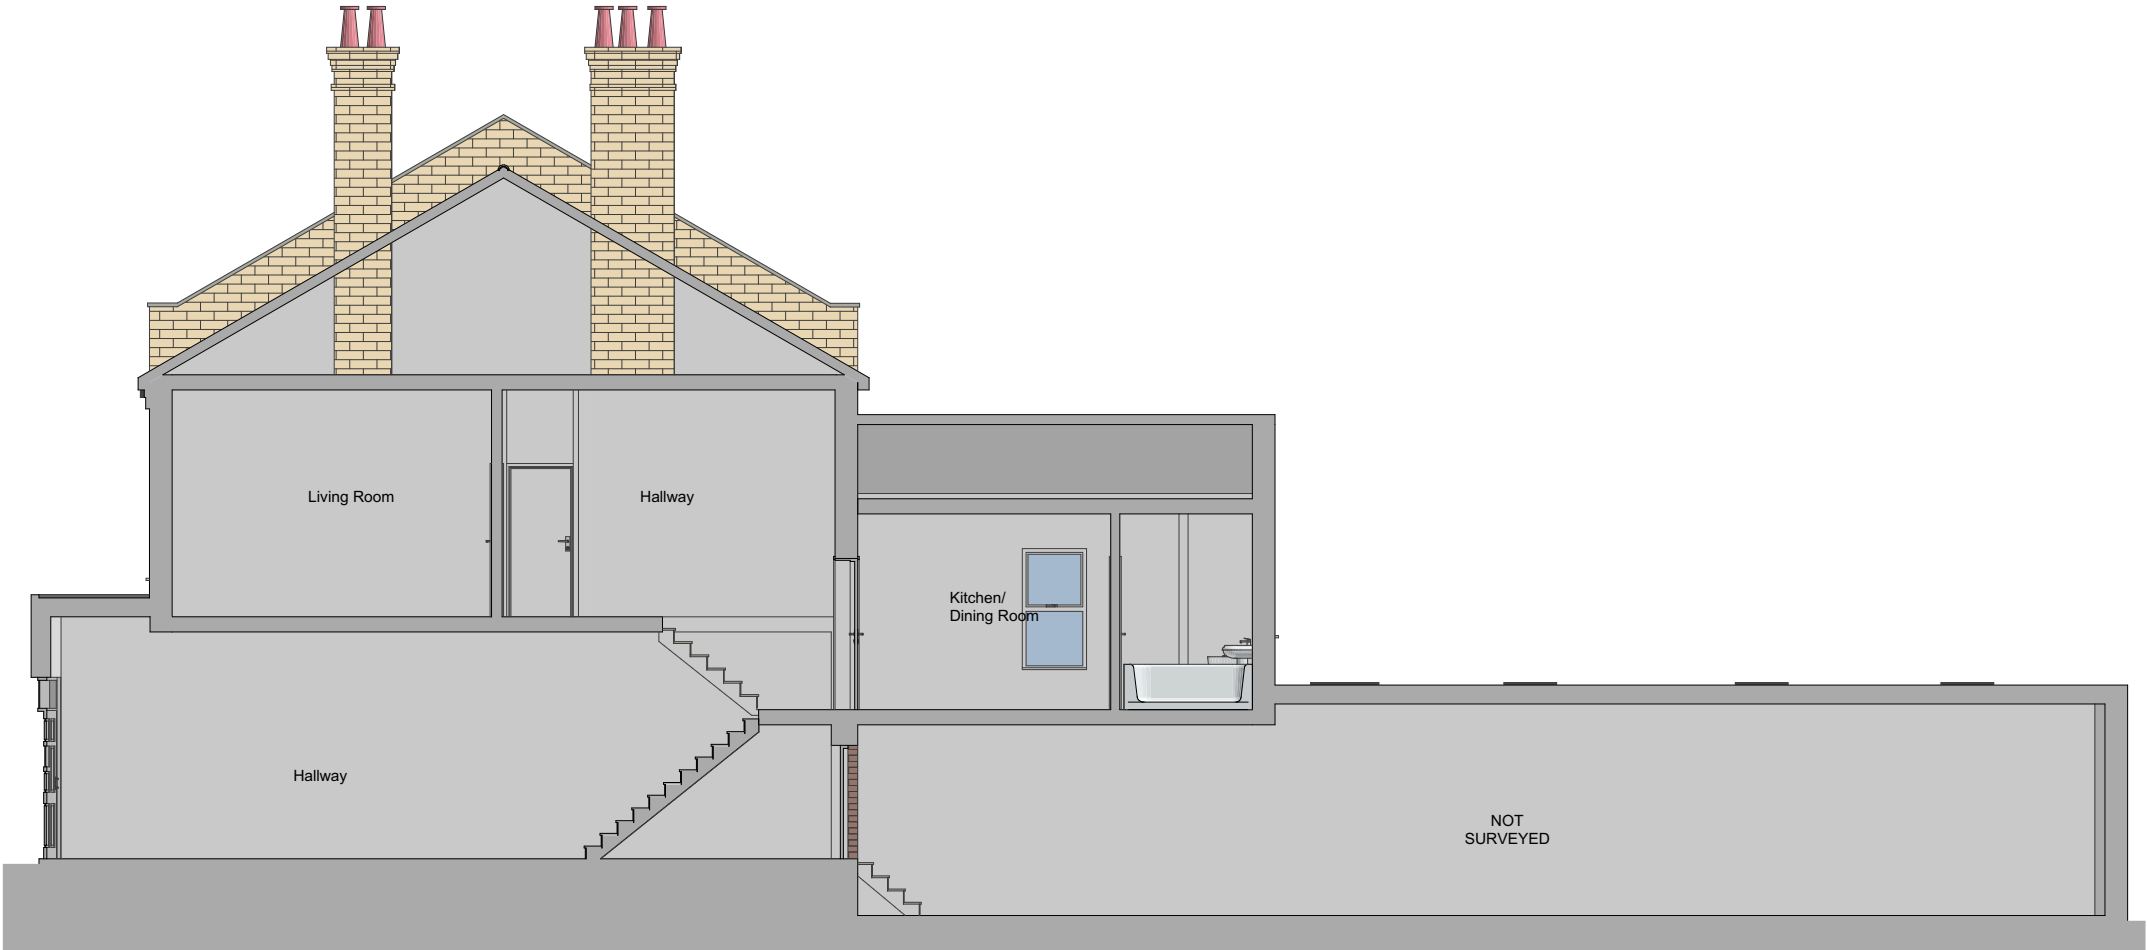

A Existing Building Section
Scale: 1:100

 


	Status	Scale @ A3	Purpose of Issue	Originator	Project Address	Project Description	Layout Title	Drawing Number							
	S0	1:100	Planning	Express Planning	449A West Green Road, London, N15 3PL	Erection of additional second storey and a mansard roof to create separate self-contained flats	Sections Existing Existing Section AA	project	originator	zone	level	type	role	number	rev
		Project No: 143N15	Date 12 July 2023	Checked by MA				143-N153PL	- GA	- ZZ	- XX	- DR	-N/A-	300401	

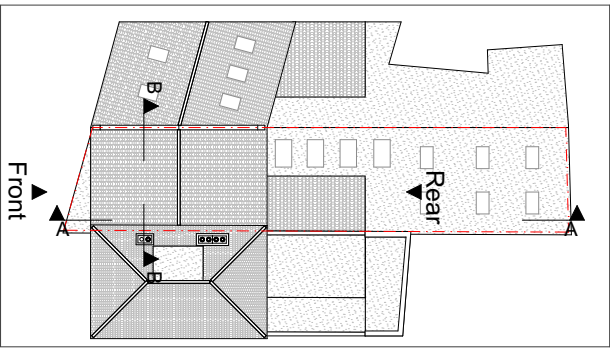

Notes
This drawing is prepared solely for design and planning submission purposes. It is not intended or suitable for either Building Regulations or Construction purposes and should not be used for such.
To be be read in conjunction with all other relevant documentation and drawings.
Express Planning to be immediately notified of discrepancies.
All dimensions to be cross-checked on-site prior to manufacture and construction.
Express Planning accepts no liability for any expense, loss or damage arising from any variation made to this drawing or in the execution of the work.
Copyright belongs to Express Planning Ltd.



B Existing Building Section
Scale: 1:100

 

	Status	Scale @ A3	Purpose of Issue	Originator	Project Address	Project Description	Layout Title	Drawing Number							
	S0	1:100	Planning	Express Planning	449A West Green Road, London, N15 3PL	Erection of additional second storey and a mansard roof to create separate self-contained flats	Sections Existing Existing Section BB	project	originator	zone	level	type	role	number	rev
	Project No: 143N15	Date 12 July 2023	Checked by MA					143-N153PL	- GA	- ZZ	- XX	- DR	-N/A	300402	