


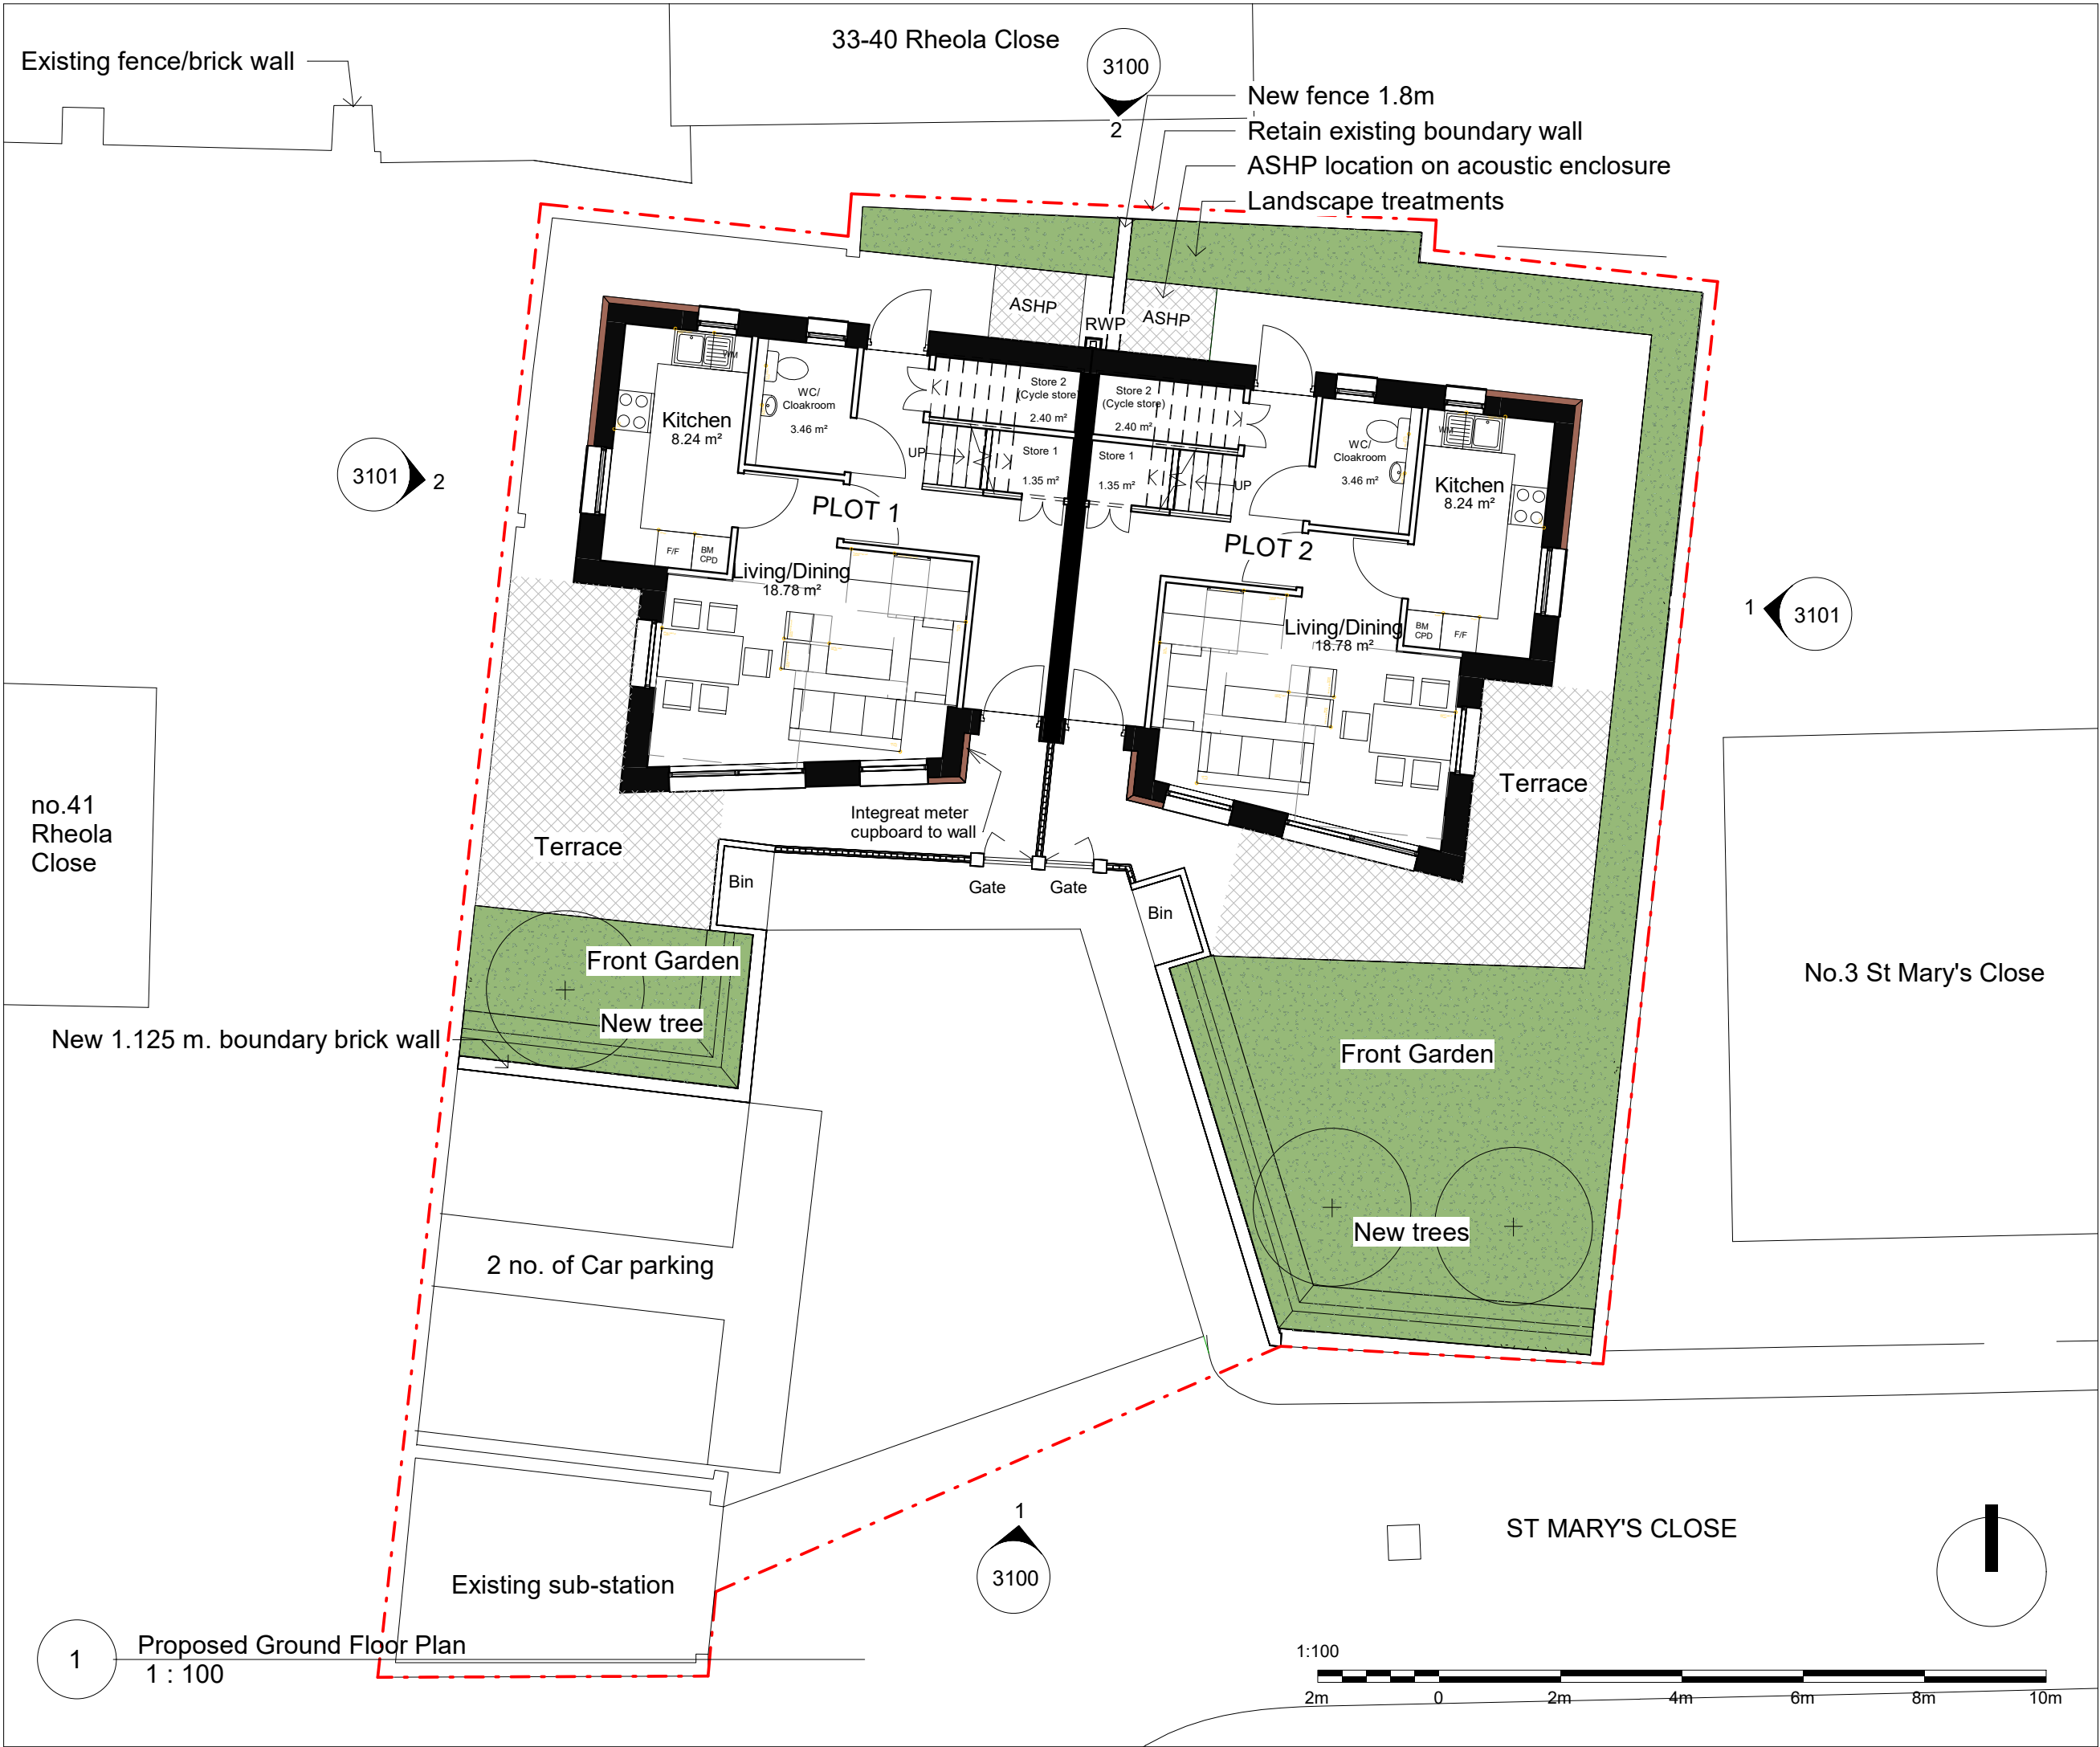

Client:

LB Haringey

A	07/11/19	For Information	JS	KC
-	18/10/19	For Information	JS	KC
C	20/12/19	For Planning	JS	KC
B	10/12/19	Frozen Design	JS	KC
REV	DATE	DESCRIPTION	DWN	CHK

GENERAL NOTE:
This drawing is to be read in conjunction with all other drawings, structural, mechanical & electrical engineer's drawings. Written dimensions take precedence over scaled. All dimensions to be confirmed on site. All areas and dimensions are approximate and subject to change. All details are indicative of design intent. Specialist design subcontractors are to develop and co-ordinate final details for the contract administrators comments. All installations are to be in accordance with manufacturers recommendations, any discrepancy is to be notified to the contract administrator immediately. Kiran Curtis Ltd. accept no responsibility for the accuracy of the existing building survey upon which these drawings are based. This drawing is protected by copyright and must not be copied or reproduced without the written consent of Kiran Curtis Ltd.

Key Plan:

Project:
0531 - St Mary's Close, N17 9UD

Drawing Title:
Proposed Ground Floor Plan

FOR PLANNING

Drawing Number:
PL_ 1001

Scale: 1 : 100 Paper Size: A3 Revision: C

KC+A

Designing Brighter Futures
Architecture Urban Design Planning

+44 (0)20 7336 0999
enquiries@kcaarchitects.co.uk
www.kcaarchitects.co.uk

1.05 Wenlock Studios
50-52 Wharf Road
London, N1 7EU, UK

LB Haringey

A	07/11/19	For Information	JS KC
-	18/10/19	For Information	JS KC
C	20/12/19	For Planning	JS KC
B	10/12/19	Frozen Design	JS KC
REV	DATE	DESCRIPTION	DWN CHK

GENERAL NOTE:
This drawing is to be read in conjunction with all other drawings, structural, mechanical & electrical engineer's drawings. Written dimensions take precedence over scaled. All dimensions to be confirmed on site. All areas and dimensions are approximate and subject to change. All details are indicative of design intent. Specialist design subcontractors are to develop and co-ordinate final details for the contract administrators comments. All installations are to be in accordance with manufacturers recommendations, any discrepancy is to be notified to the contract administrator immediately. Kiran Curtis Ltd. accept no responsibility for the accuracy of the existing building survey upon which these drawings are based. This drawing is protected by copyright and must not be copied or reproduced without the written consent of Kiran Curtis Ltd.

Key Plan:

Project:
0531 - St Mary's Close, N17 9UD

Drawing Title:
Proposed First Floor Plan

FOR PLANNING

Drawing Number:
PL_1002


Scale: 1 : 100 Paper Size: A3 Revision: C

KC+A

Designing Brighter Futures
Architecture Urban Design Planning

+44 (0)20 7336 0999
enquiries@kcaarchitects.co.uk
www.kcaarchitects.co.uk

05 Wenlock Studios
50-52 Wharf Road
London, N1 7EU, UK

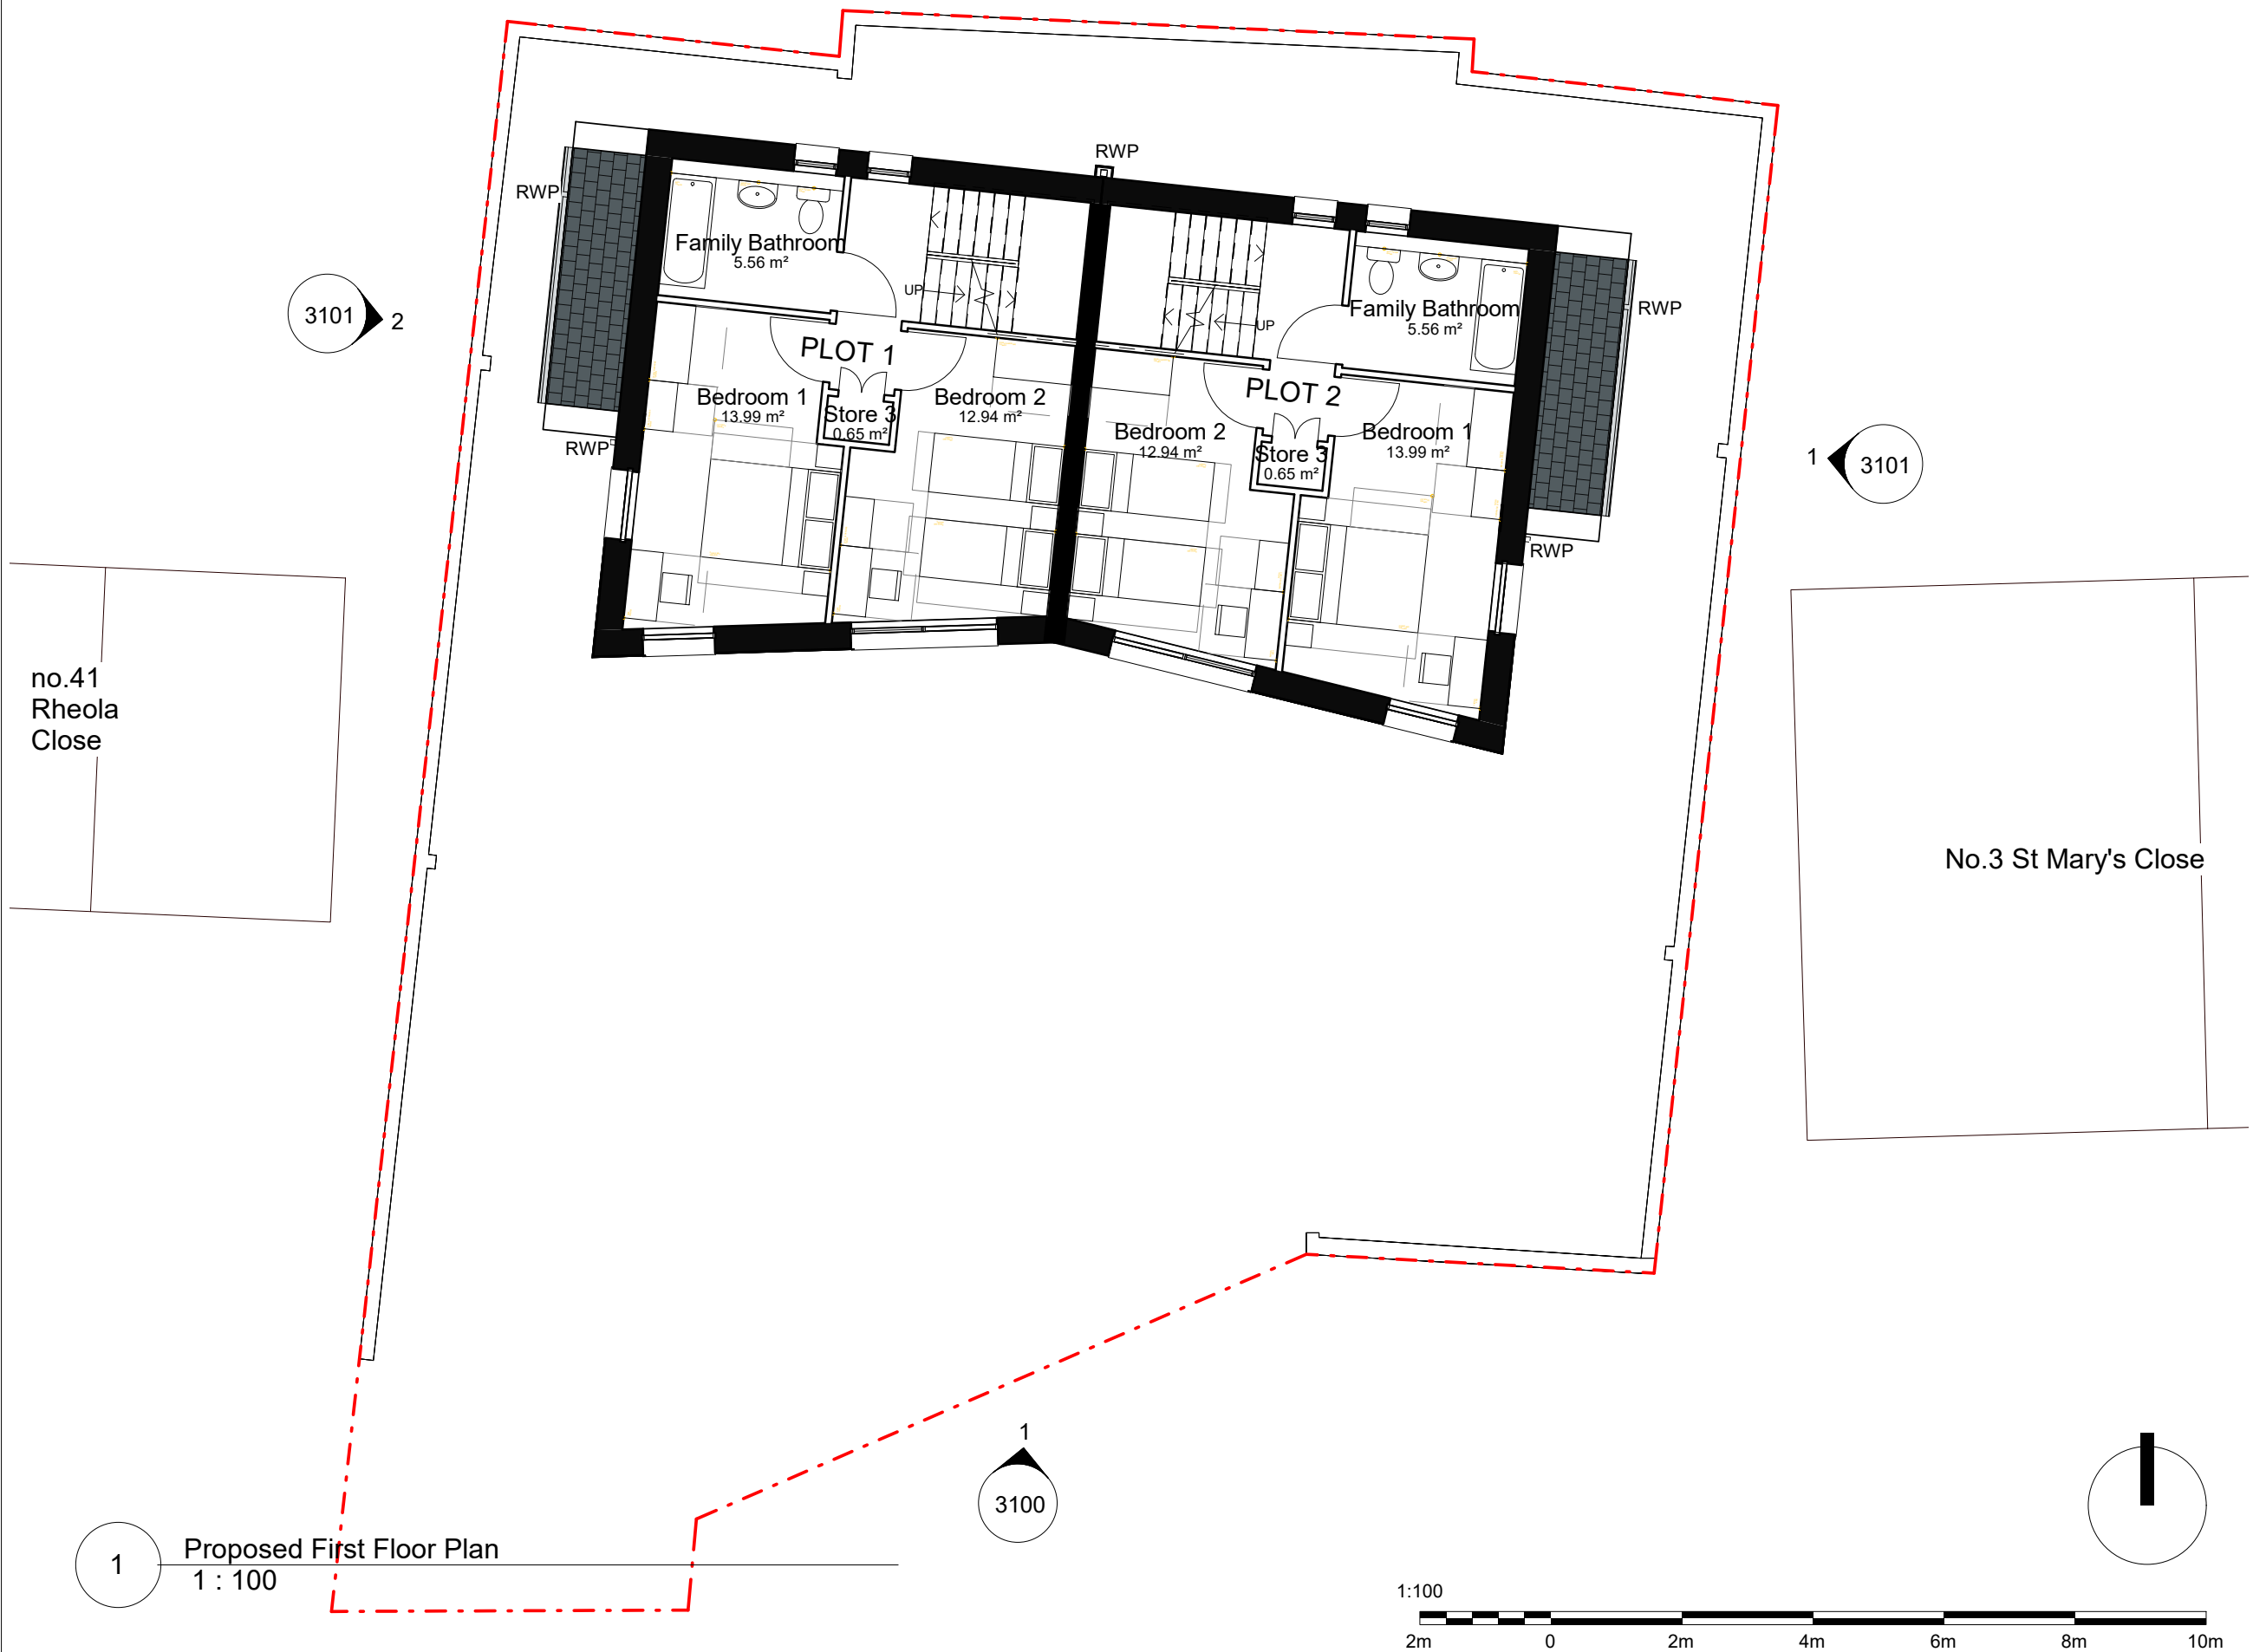



Client:
LB Haringey

-	10/12/19	Frozen Design	JS	KC
REV	DATE	DESCRIPTION	DWN	CHK

GENERAL NOTE:
This drawing is to be read in conjunction with all other drawings, structural, mechanical & electrical engineer's drawings. Written dimensions take precedence over scaled. All dimensions to be confirmed on site. All areas and dimensions are approximate and subject to change. All details are indicative of design intent. Specialist design subcontractors are to develop and co-ordinate final details for the contract administrators comments. All installations are to be in accordance with manufacturers recommendations, any discrepancy is to be notified to the contract administrator immediately. Kiran Curtis Ltd. accept no responsibility for the accuracy of the existing building survey upon which these drawings are based. This drawing is protected by copyright and must not be copied or reproduced without the written consent of Kiran Curtis Ltd.

Key Plan:

Project:
0531 - St Mary's Close, N17 9UD

Drawing Title:
Proposed Second Floor Plan

FOR PLANNING

Drawing Number:
PL_ 1003

Scale: 1 : 100 Paper Size: A3 Revision: -





GENERAL NOTE:
This drawing is to be read in conjunction with all other drawings, structural, mechanical & electrical engineer's drawings. Written dimensions take precedence over scaled. All dimensions to be confirmed on site. All areas and dimensions are approximate and subject to change. All details are indicative of design intent. Specialist design subcontractors are to develop and co-ordinate final details for the contract administrators comments. All installations are to be in accordance with manufacturers recommendations, any discrepancy is to be notified to the contract administrator immediately. Kiran Curtis Ltd. accept no responsibility for the accuracy of the existing building survey upon which these drawings are based. This drawing is protected by copyright and must not be copied or reproduced without the written consent of Kiran Curtis Ltd.

Project:
0531 - St Mary's Close, N17 9UD

Drawing Title:

Proposed Roof Plan

FOR PLANNING

Drawing Number:
PL_1004

Scale: 1 : 100 Paper Size: A3 Revision: A



Designing Brighter Futures
Architecture Urban Design Planning


+44 (0)20 7336 0999
enquiries@kcaarchitects.co.uk
www.kcaarchitects.co.uk

1.05 Wenlock Studios
50-52 Wharf Road
London, N1 7EU, UK




1

Proposed Front Elevation
1 : 100

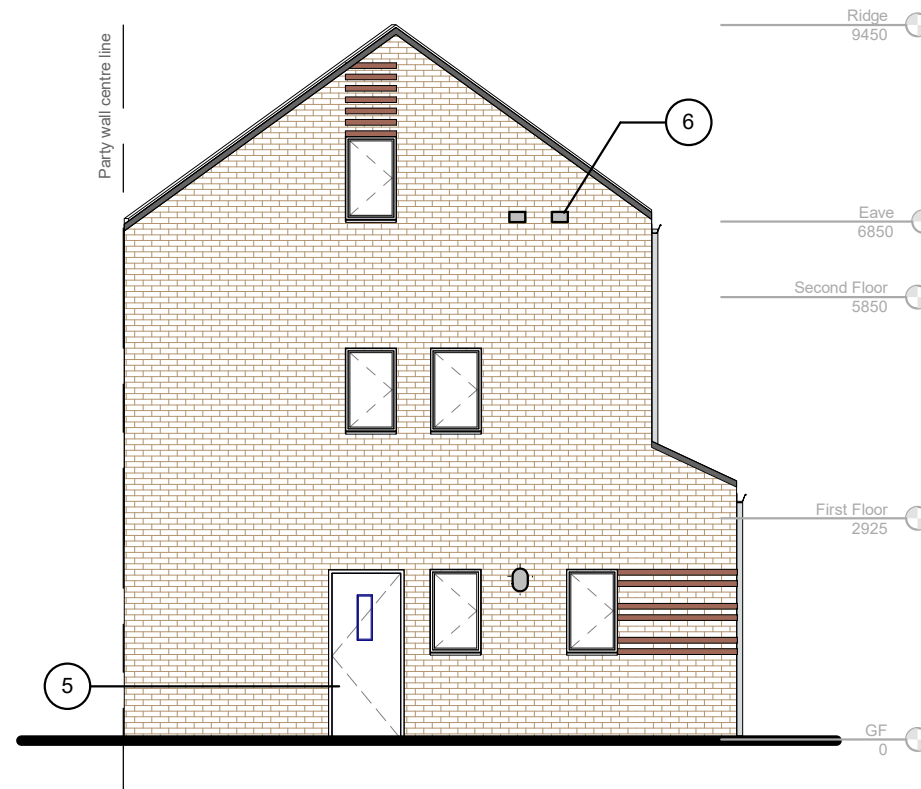

2

Proposed Rear Elevation
1 : 100

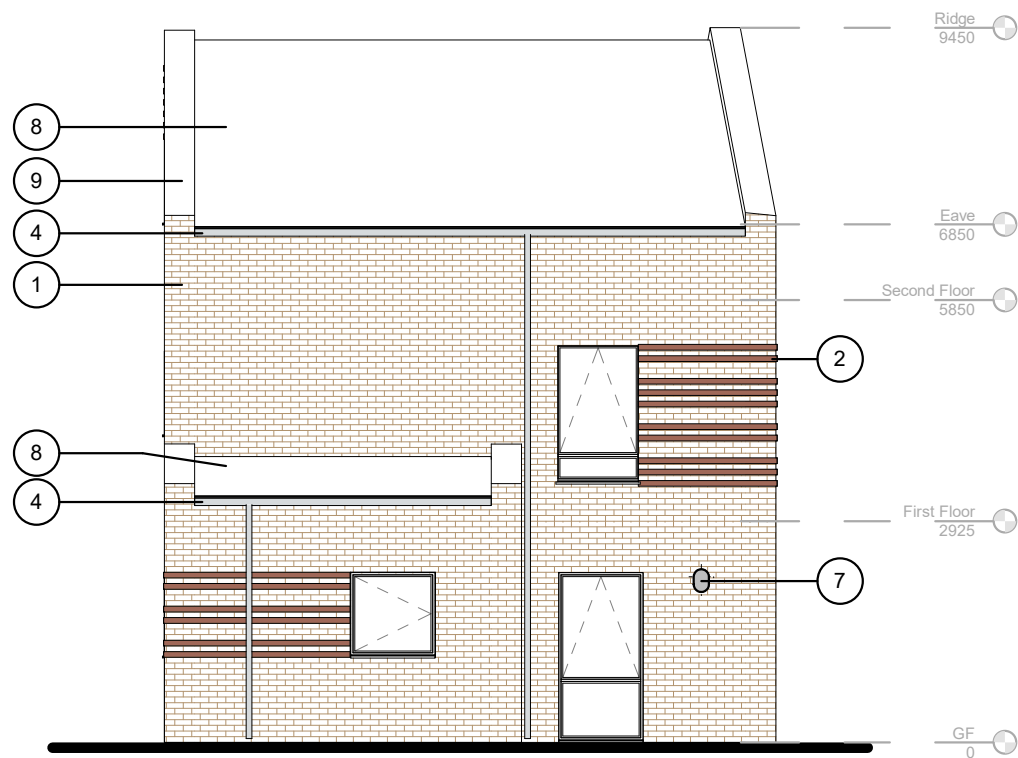


3

Proposed Side Elevation
1 : 100

- 1 Brick Type 1: Multi buff brick, Smeed Dean Islington Yellow Rustica; Wienerberger or similar, with coloured mortar.
- 2 Brick Type 2: Red brick, Ceedar Wood : Wienerberger or similar, with coloured mortar. Decorative brick detail, with one course of brick course extruded 15mm, create shadow line.
- 3 Windows - PPC Aluminium composi. Colour reference: RAL 7043.
- 4 PPC Aluminium rainwater gutter & sqaure down pipe.Colour reference: to match RAL 7043.
- 5 Private entrance to be painted timber door. Colour to match: RAL 7043.
- 6 All intake and extract air grills to be brick size and match surrounding brick colours. Positions indicative.
- 7 Wall mounted light fixture.
- 8 Slate roof tiles.
- 9 Brick cut to roof pitch with metal PPC roof flashing folding inwards.& metal PPC coping. Colour to match: RAL 7043.
- 10 Cut and glue bricks all corners not 90 degrees

1/100

 


Client:

LB Haringey

	20/12/19	For planning	JS	KC
REV	DATE	DESCRIPTION	DWN	CHK

GENERAL NOTE:
This drawing is to be read in conjunction with all other drawings, structural, mechanical & electrical engineer's drawings. Written dimensions take precedence over scaled. All dimensions to be confirmed on site. All areas and dimensions are approximate and subject to change. All details are indicative of design intent. Specialist design subcontractors are to develop and co-ordinate final details for the contract administrators comments. All installations are to be in accordance with manufacturers recommendations, any discrepancy is to be notified to the contract administrator immediately. Kiran Curtis Ltd. accept no responsibility for the accuracy of the existing building survey upon which these drawings are based. This drawing is protected by copyright and must not be copied or reproduced without the written consent of Kiran Curtis Ltd.

Key Plan:

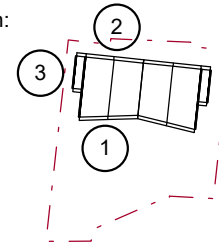

Project:

0531 - St Mary's Close, N17 9UD -

Drawing Title:

Proposed Typical Elevations

FOR PLANNING

Drawing Number:

PL_ 3000

Scale:

Paper Size:

Revision:

1 : 100

A3

KC+A

Designing Brighter Futures
Architecture Urban Design Planning

+44 (0)20 7336 0999
enquiries@kcaarchitects.co.uk
www.kcaarchitects.co.uk

1.05 Wenlock Studios
50-52 Wharf Road
London, N1 7EU, UK



1 Proposed Contextual Elevation - South
1 : 200




2 Proposed Contextual Elevation - North
1 : 200



Client:
LB Haringey

-	20/12/19	For Planning	JS	KC
REV	DATE	DESCRIPTION	DWN	CHK

GENERAL NOTE:
This drawing is to be read in conjunction with all other drawings, structural, mechanical & electrical engineer's drawings. Written dimensions take precedence over scaled. All dimensions to be confirmed on site. All areas and dimensions are approximate and subject to change. All details are indicative of design intent. Specialist design subcontractors are to develop and co-ordinate final details for the contract administrators comments. All installations are to be in accordance with manufacturers recommendations, any discrepancy is to be notified to the contract administrator immediately. Kiran Curtis Ltd. accept no responsibility for the accuracy of the existing building survey upon which these drawings are based. This drawing is protected by copyright and must not be copied or reproduced without the written consent of Kiran Curtis Ltd.

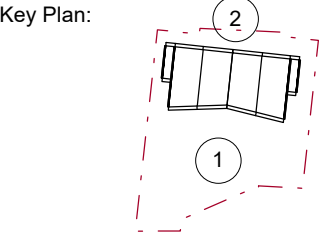

Project:
0531 - St Mary's Close, N17 9UD

Drawing Title:
Proposed Contextual Elevations

FOR PLANNING

Drawing Number:

PL_ 3100

Scale:	Paper Size:	Revision:
1 : 200	A3	-



Designing Brighter Futures
Architecture Urban Design Planning


+44 (0)20 7336 0999
enquiries@kcaarchitects.co.uk
www.kcaarchitects.co.uk

1.05 Wenlock Studios
50-52 Wharf Road
London, N1 7EU, UK

Client:
LB Haringey

-	20/12/19	For Planning	JS	KC
REV	DATE	DESCRIPTION	DWN	CHK

GENERAL NOTE:
This drawing is to be read in conjunction with all other drawings, structural, mechanical & electrical engineer's drawings. Written dimensions take precedence over scaled. All dimensions to be confirmed on site. All areas and dimensions are approximate and subject to change. All details are indicative of design intent. Specialist design subcontractors are to develop and co-ordinate final details for the contract administrators comments. All installations are to be in accordance with manufacturers recommendations, any discrepancy is to be notified to the contract administrator immediately. Kiran Curtis Ltd. accept no responsibility for the accuracy of the existing building survey upon which these drawings are based. This drawing is protected by copyright and must not be copied or reproduced without the written consent of Kiran Curtis Ltd.

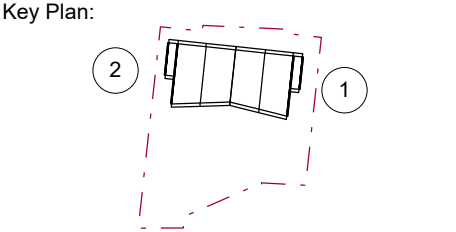

Project:
0531 - St Mary's Close, N17 9UD

Drawing Title:
Proposed Contextual Elevations

FOR PLANNING

Drawing Number:

PL_ 3101

Scale: Paper Size: Revision:

1 : 200 A3 -



Designing Brighter Futures
Architecture Urban Design Planning

+44 (0)20 7336 0999
enquiries@kcaarchitects.co.uk
www.kcaarchitects.co.uk

1.05 Wenlock Studios
50-52 Wharf Road
London, N1 7EU, UK




1 Proposed Contextual Elevation - East
1 : 200




2 Proposed Contextual Elevation - West
1 : 200



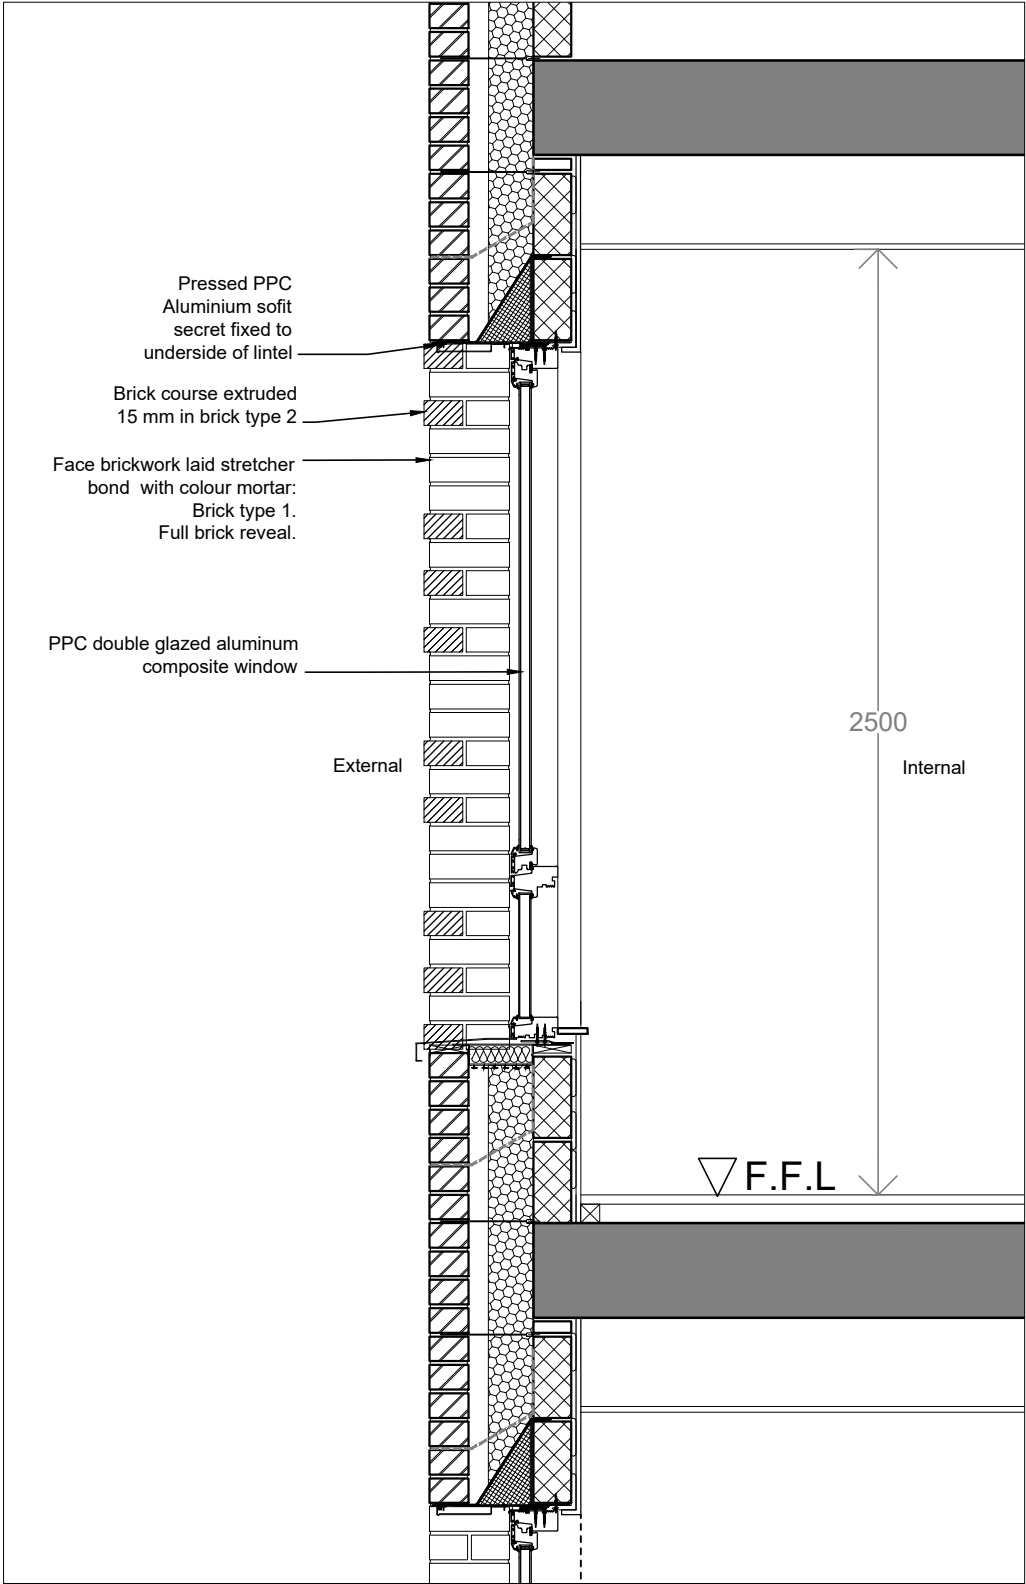

1 Typical Details
Brick detailing - Section

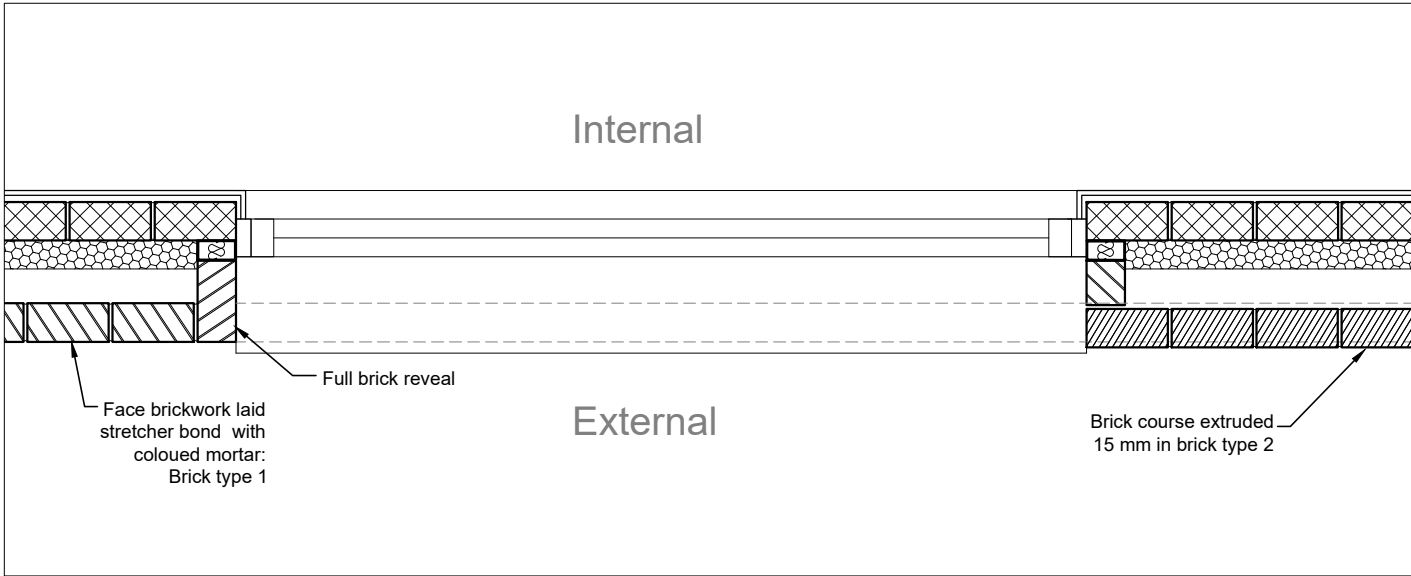

2 Typical Details
Brick detailing - Plan



Client:
LB Haringey

TBI 2020		Issued for Planning Approval		MB JS	
REV	DATE	DESCRIPTION		DWN	CHK

GENERAL NOTE:
This drawing is to be read in conjunction with all other drawings, structural, mechanical & electrical engineer's drawings. Written dimensions take precedence over scaled. All dimensions to be confirmed on site. All areas and dimensions are approximate and subject to change. All details are indicative of design intent. Specialist design subcontractors are to develop and co-ordinate final details for the contract administrators comments. All installations are to be in accordance with manufacturers recommendations, any discrepancy is to be notified to the contract administrator immediately. Kiran Curtis Ltd. accept no responsibility for the accuracy of the existing building survey upon which these drawings are based. This drawing is protected by copyright and must not be copied or reproduced without the written consent of Kiran Curtis Ltd.

Key Plan:

Project:
0531 - St Mary's Close, N17 9UD

Drawing Title:
Proposed Typical Details

FOR PLANNING

Drawing Number:

PL_ 4000

Scale: Paper Size: Revision:

1:20 A3 -



Designing Brighter Futures
Architecture Urban Design Planning

+44 (0)20 7336 0999
enquiries@kcaarchitects.co.uk
www.kcaarchitects.co.uk

1.05 Wenlock Studios
50-52 Wharf Road
London, N1 7EU, UK