

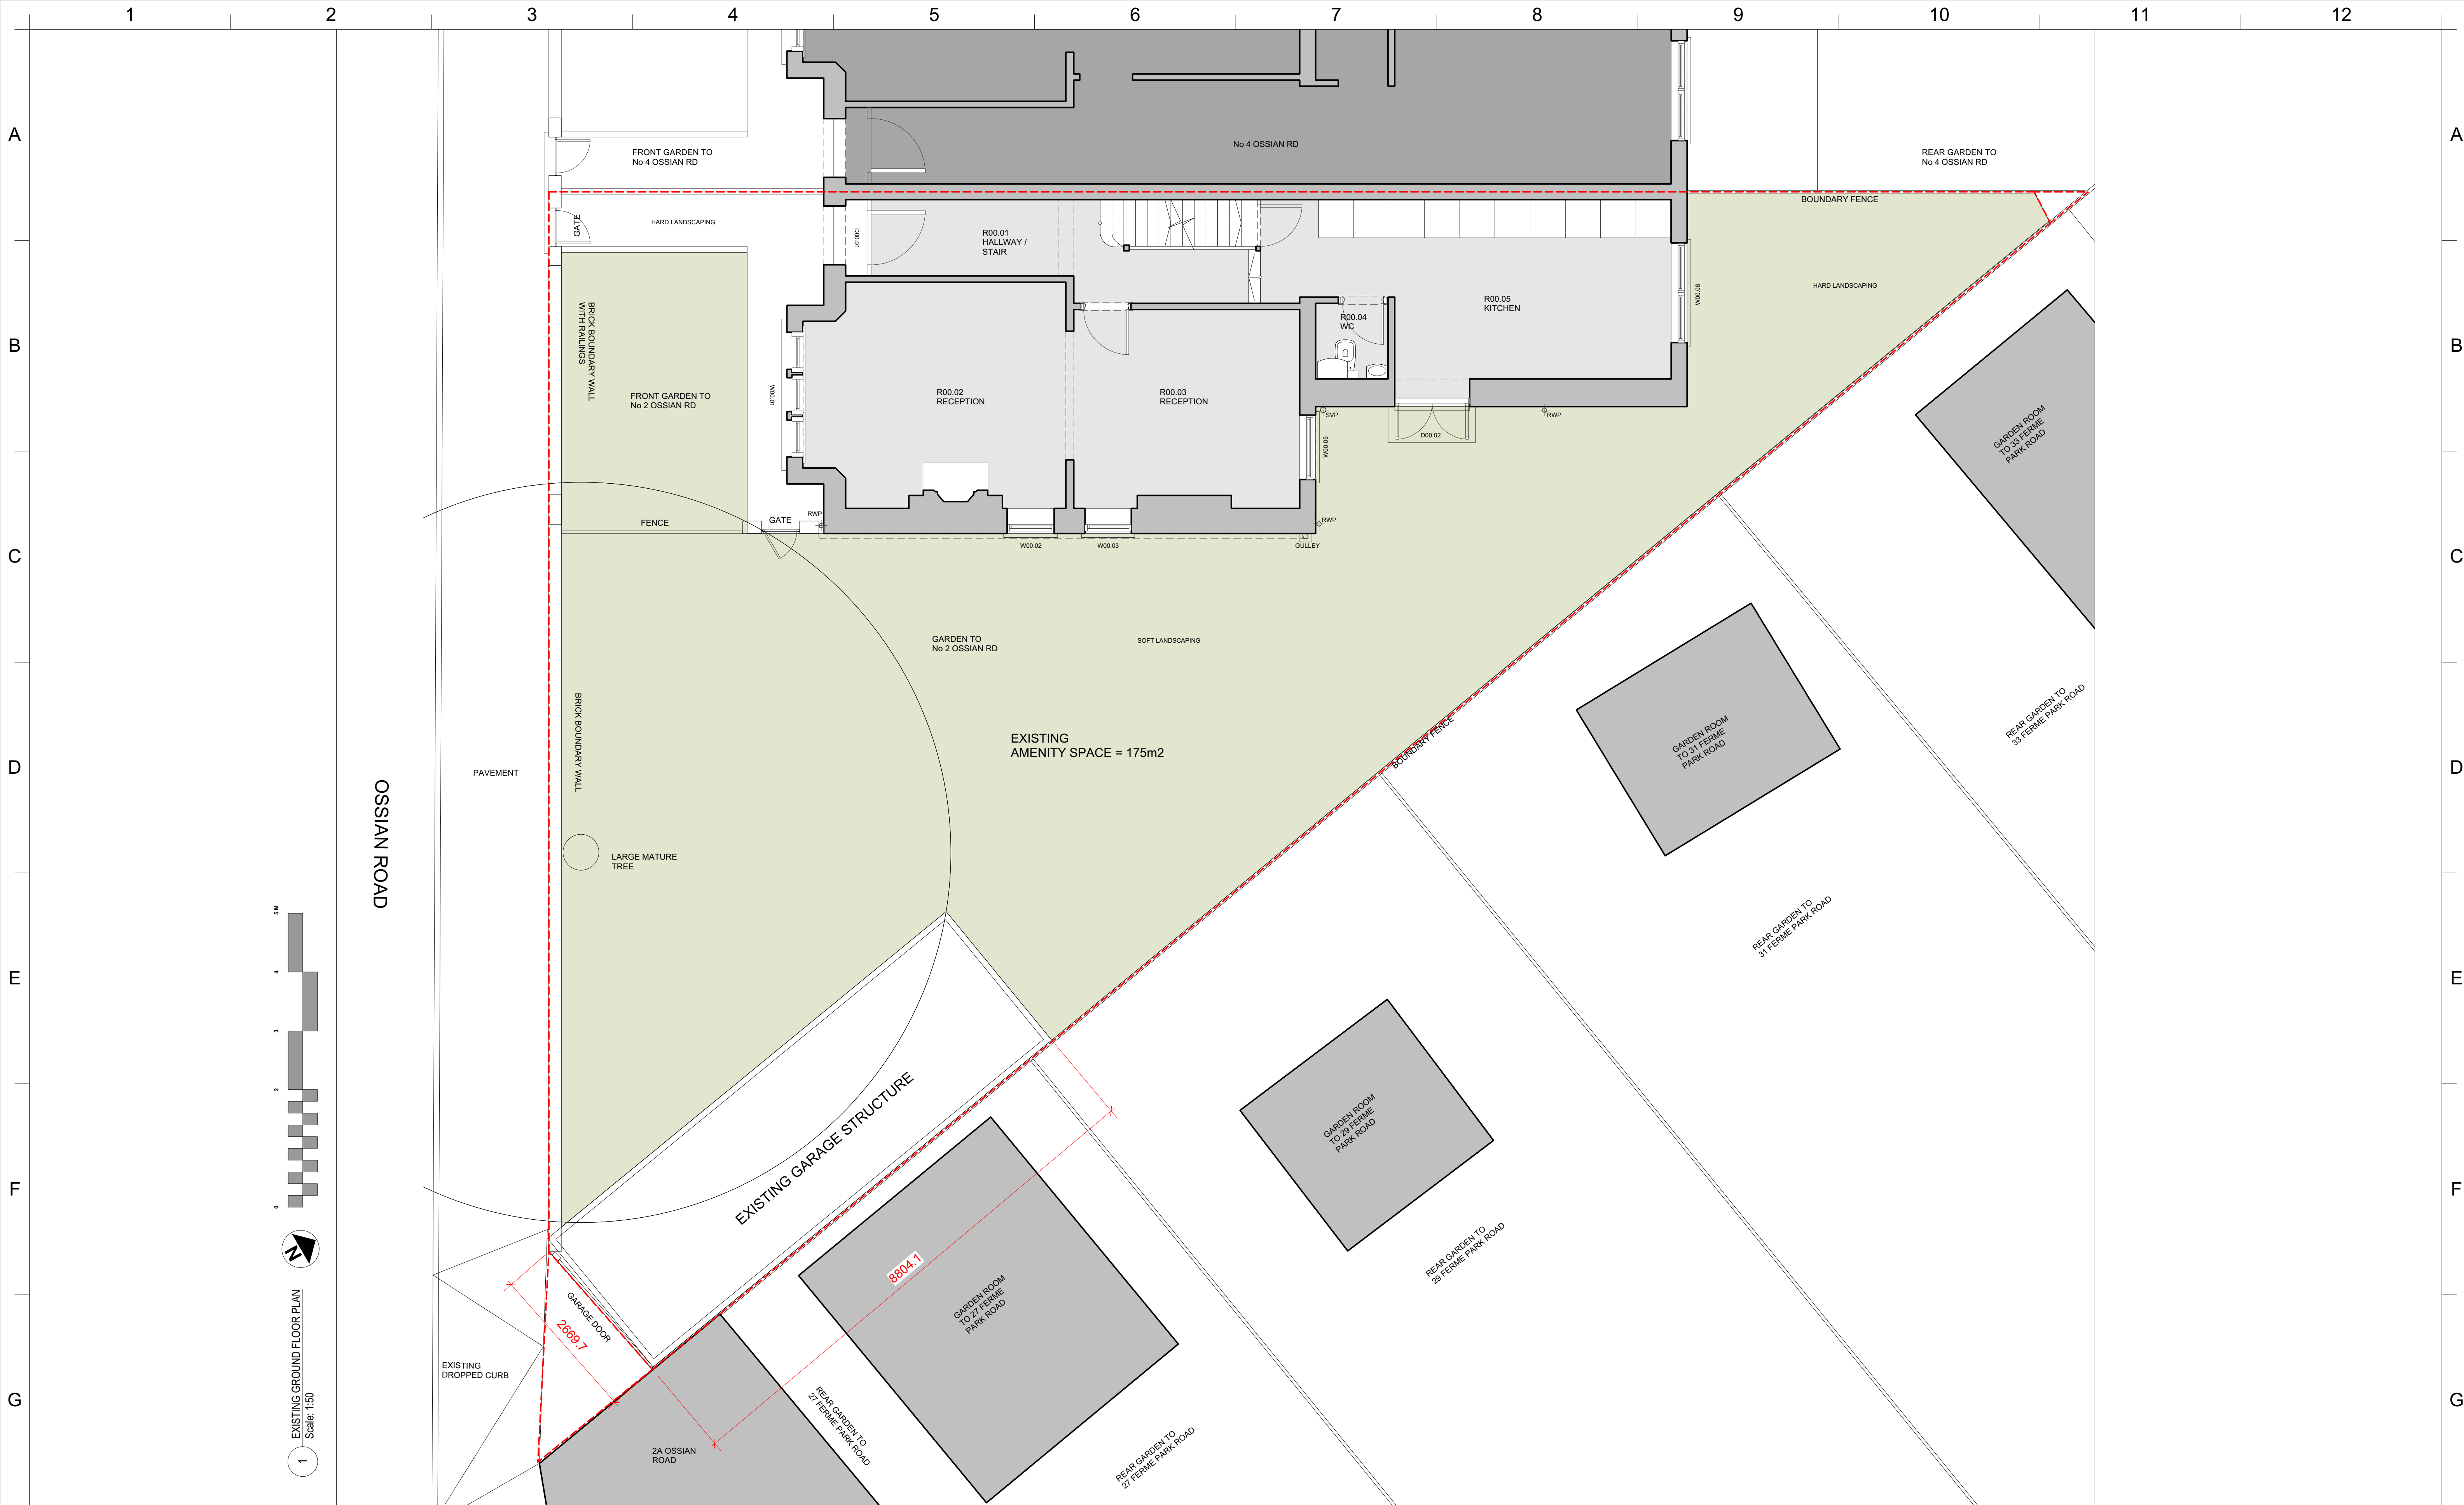
 


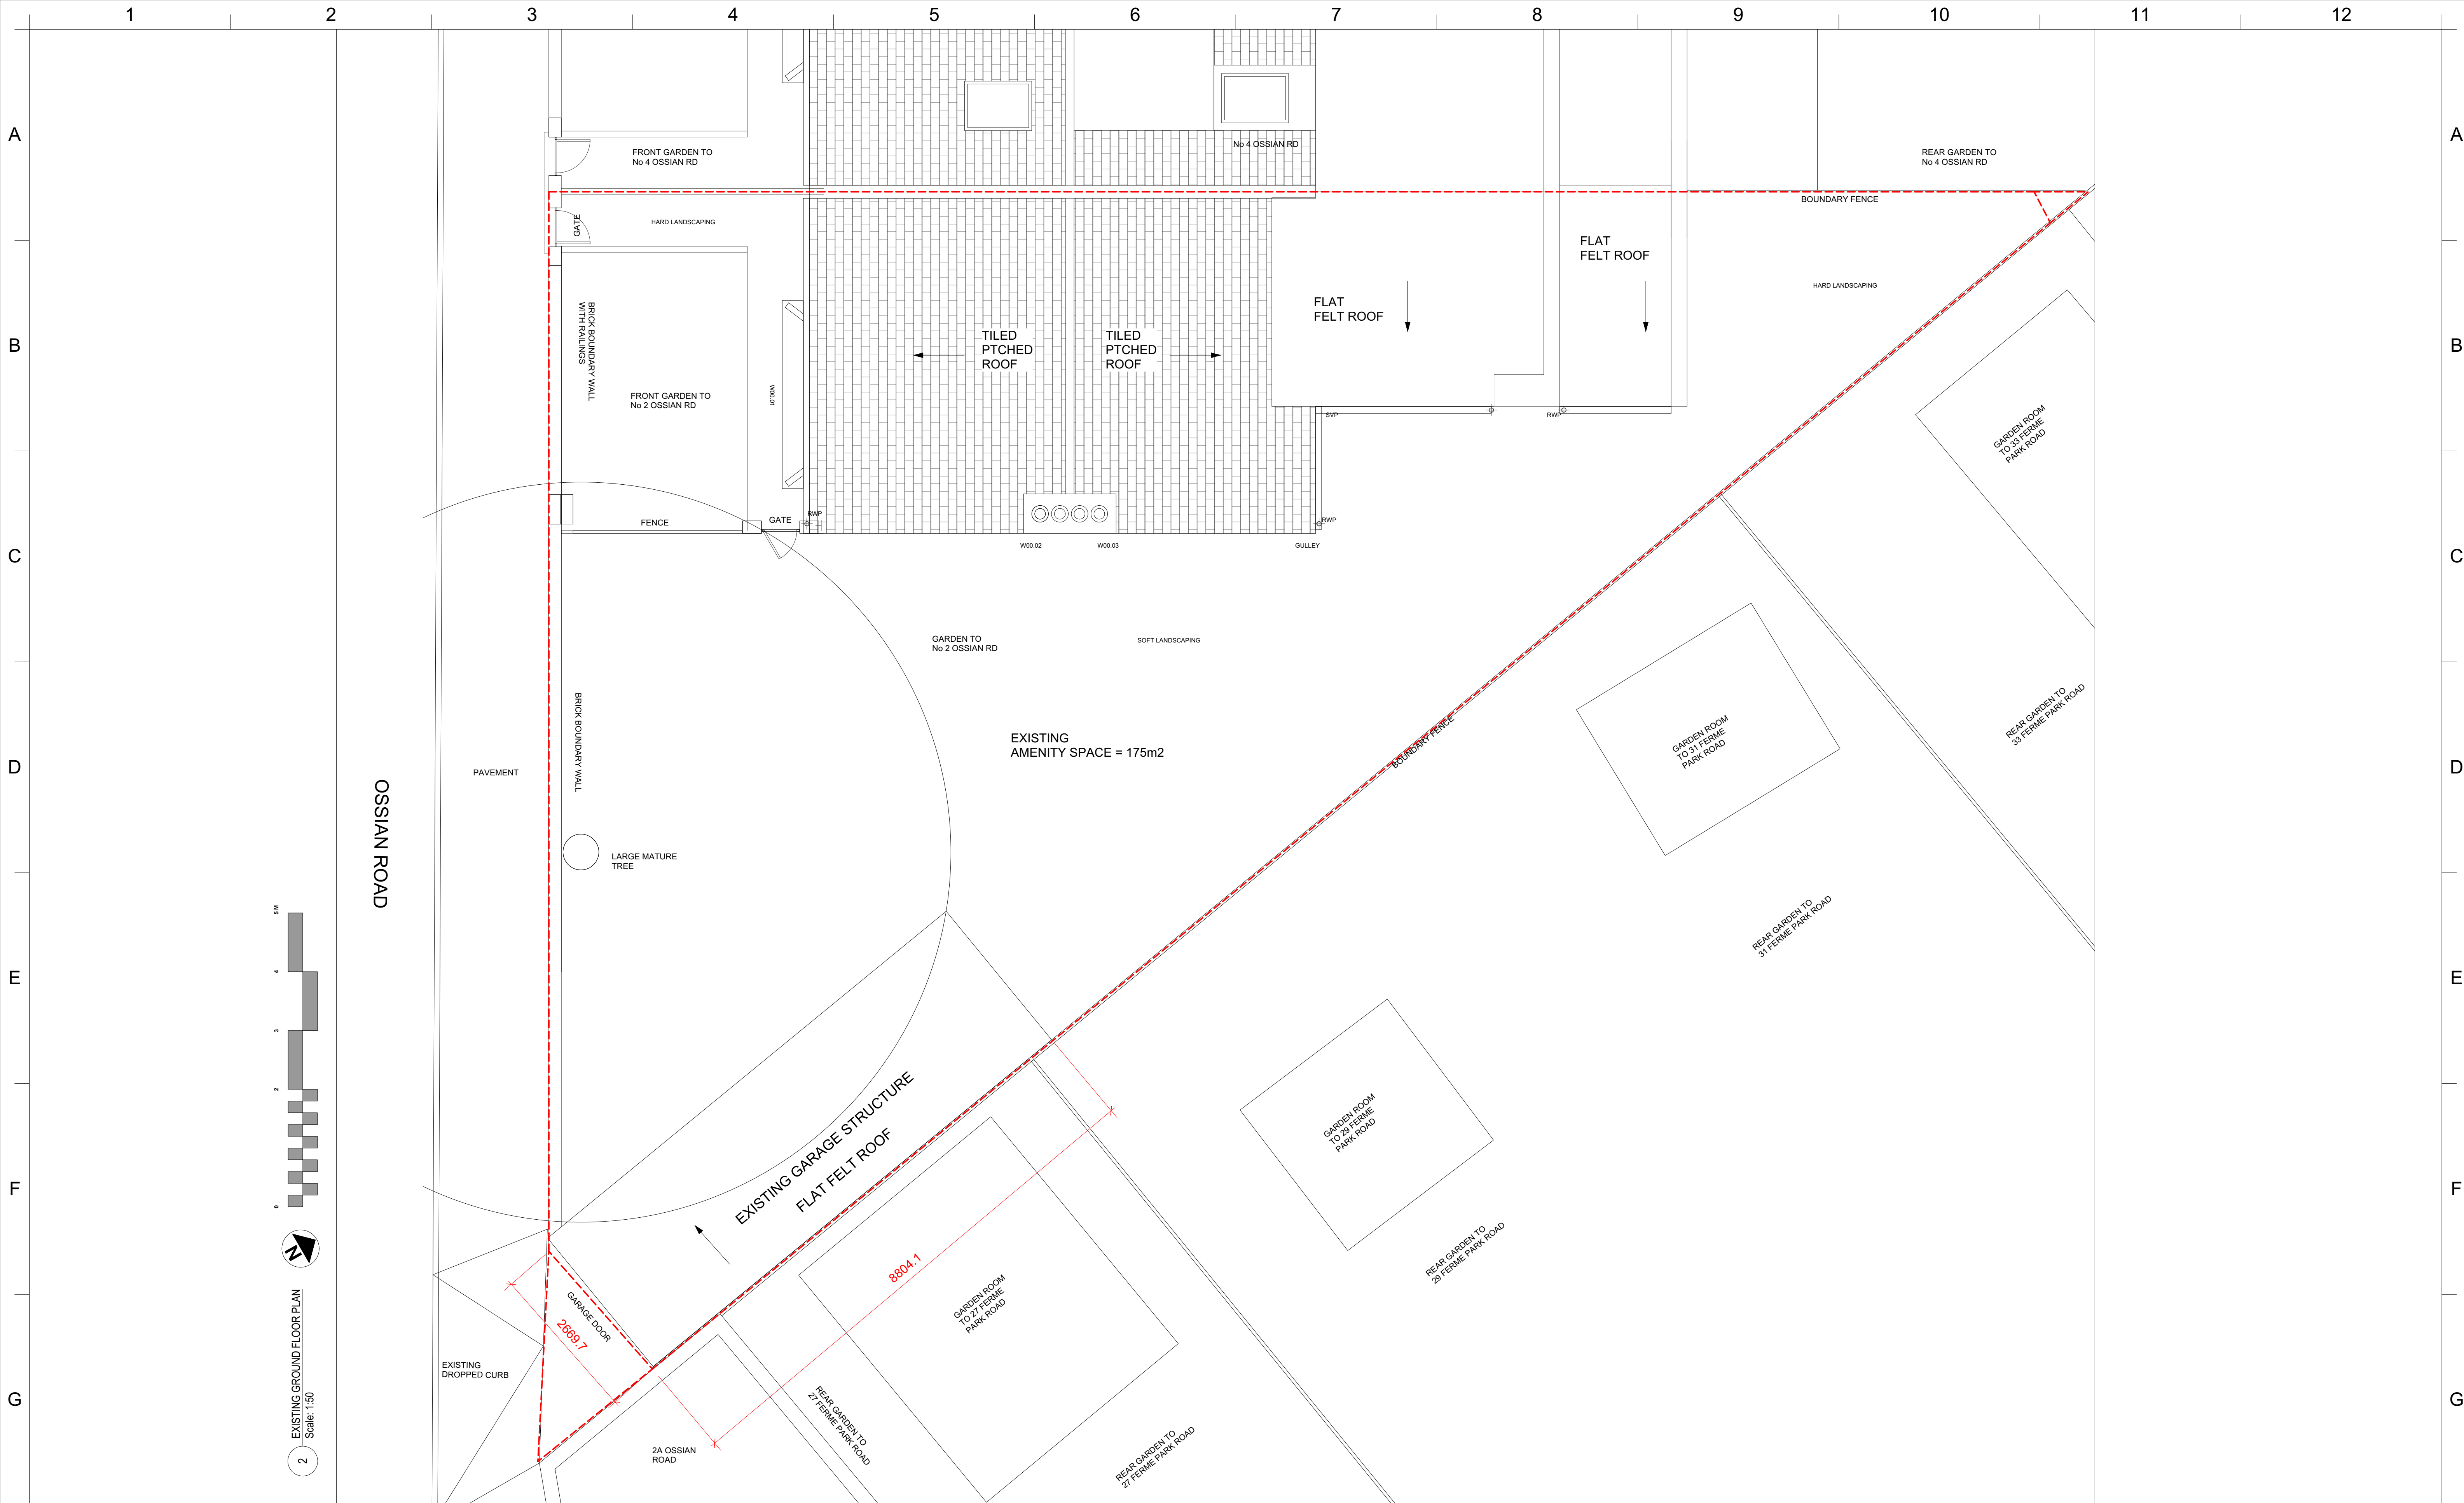

ELECTRICAL & LIGHTING KEY												XAMI LTD SHALL HAVE NO RESPONSIBILITY FOR ANY USE MADE OF THIS DOCUMENT OTHER THAN THAT FOR WHICH IT WAS PREPARED AND ISSUED. ALL DIMENSIONS SHOULD BE CHECKED ON SITE DO NOT SCALE FROM THIS DRAWING. ANY DRAWING ERRORS OR DIVERGENCES SHOULD BE BROUGHT TO THE ATTENTION OF XAMI LTD IMMEDIATELY.	
---------------------------	--	--	--	--	--	--	--	--	--	--	--	--	--	---	--	---	--	--	--

 

ELECTRICAL & LIGHTING KEY														XAMI LTD SHALL HAVE NO RESPONSIBILITY FOR ANY USE MADE OF THIS DOCUMENT OTHER THAN THAT FOR WHICH IT WAS PREPARED AND ISSUED. ALL DIMENSIONS SHOULD BE CHECKED ON SITE. DO NOT SCALE FROM THIS DRAWING. ANY DRAWING ERRORS OR DIVERGENCES SHOULD BE BROUGHT TO THE ATTENTION OF XAMI LTD IMMEDIATELY. ALL DETAILS INCLUDING EARTH CONDITIONS, STRUCTURE, GLAZING, GROUND AND OVERHEAD WATERPROOFING, M&E SERVICES AND FINISHES ARE SHOWN FOR INDICATIVE PURPOSES ONLY AND ARE SUBJECT TO CONTRACTOR'S OWN SURVEY, DESIGN AND STATUTORY APPROVALS INCLUDING BUT NOT LIMITED TO BUILDING CONTROL, PARTY WALLS AND WATER BOARD PRIOR TO COMMENCING WORK. NO CHECKS HAVE BEEN MADE ON RESTRICTIVE COVENANTS. RESPONSIBILITY FOR OBTAINING ALL APPROVALS WILL BE BORNE BY THE CONTRACTOR. REFER TO STRUCTURAL ENGINEER'S SPECIFICATION AND DRAWINGS FOR ALL STRUCTURAL WORKS. ALL TEMPORARY STRUCTURAL AND WEATHERPROOFING WORKS ARE THE RESPONSIBILITY OF THE CONTRACTOR.		B@XAMI.CO.UK TEL: +44 (0)20 3907 6874	© 2019 XAMI	No.	Date	Issue Notes	STATUS: PLANNING														
COMMUNICATIONS / DATA SOCKET		SWITCHED FUSED SPUR		DOOR RELEASE / INTERCOM		EXTERNAL SIREN		SMOKE / HEAT DETECTOR		LOW VOLTAGE DOWNLIGHTER		LIGHT SWITCH																							
																						BT PHONE LINE CONNECTION		SINGLE SWITCHED SOCKET		DOORBELL PUSH		INTERNAL SIREN		SMOKE DETECTOR		LOW VOLTAGE DIRECTIONAL DOWNLIGHTER		PUSH/TURN DIMMER SWITCH	
VIRGIN TV CONNECTION		TWIN SWITCHED SOCKET WITH USB				SECURITY ALARM KEYPAD		CARBON MONOXIDE DETECTOR		STRIPLIGHT		ROOFLIGHT OPENER																							
																		TV AERIAL		SHAVESOCKET					SECURITY ALARM MOTION SENSOR		BREAK GLASS ALARM		WALL LAMP		THERMOSTAT (W = WIRELESS)				
		TWIN SWITCHED OUTDOOR SOCKET - IP 66				SECURITY ALARM DOOR SENSOR				EMERGENCY LIGHTING		EXTRACTOR FAN																							
																											ILLUMINATED FIRE EXIT SIGN		SPEAKER						

1

2

3

4

5

6

7


8

9


10


11

12

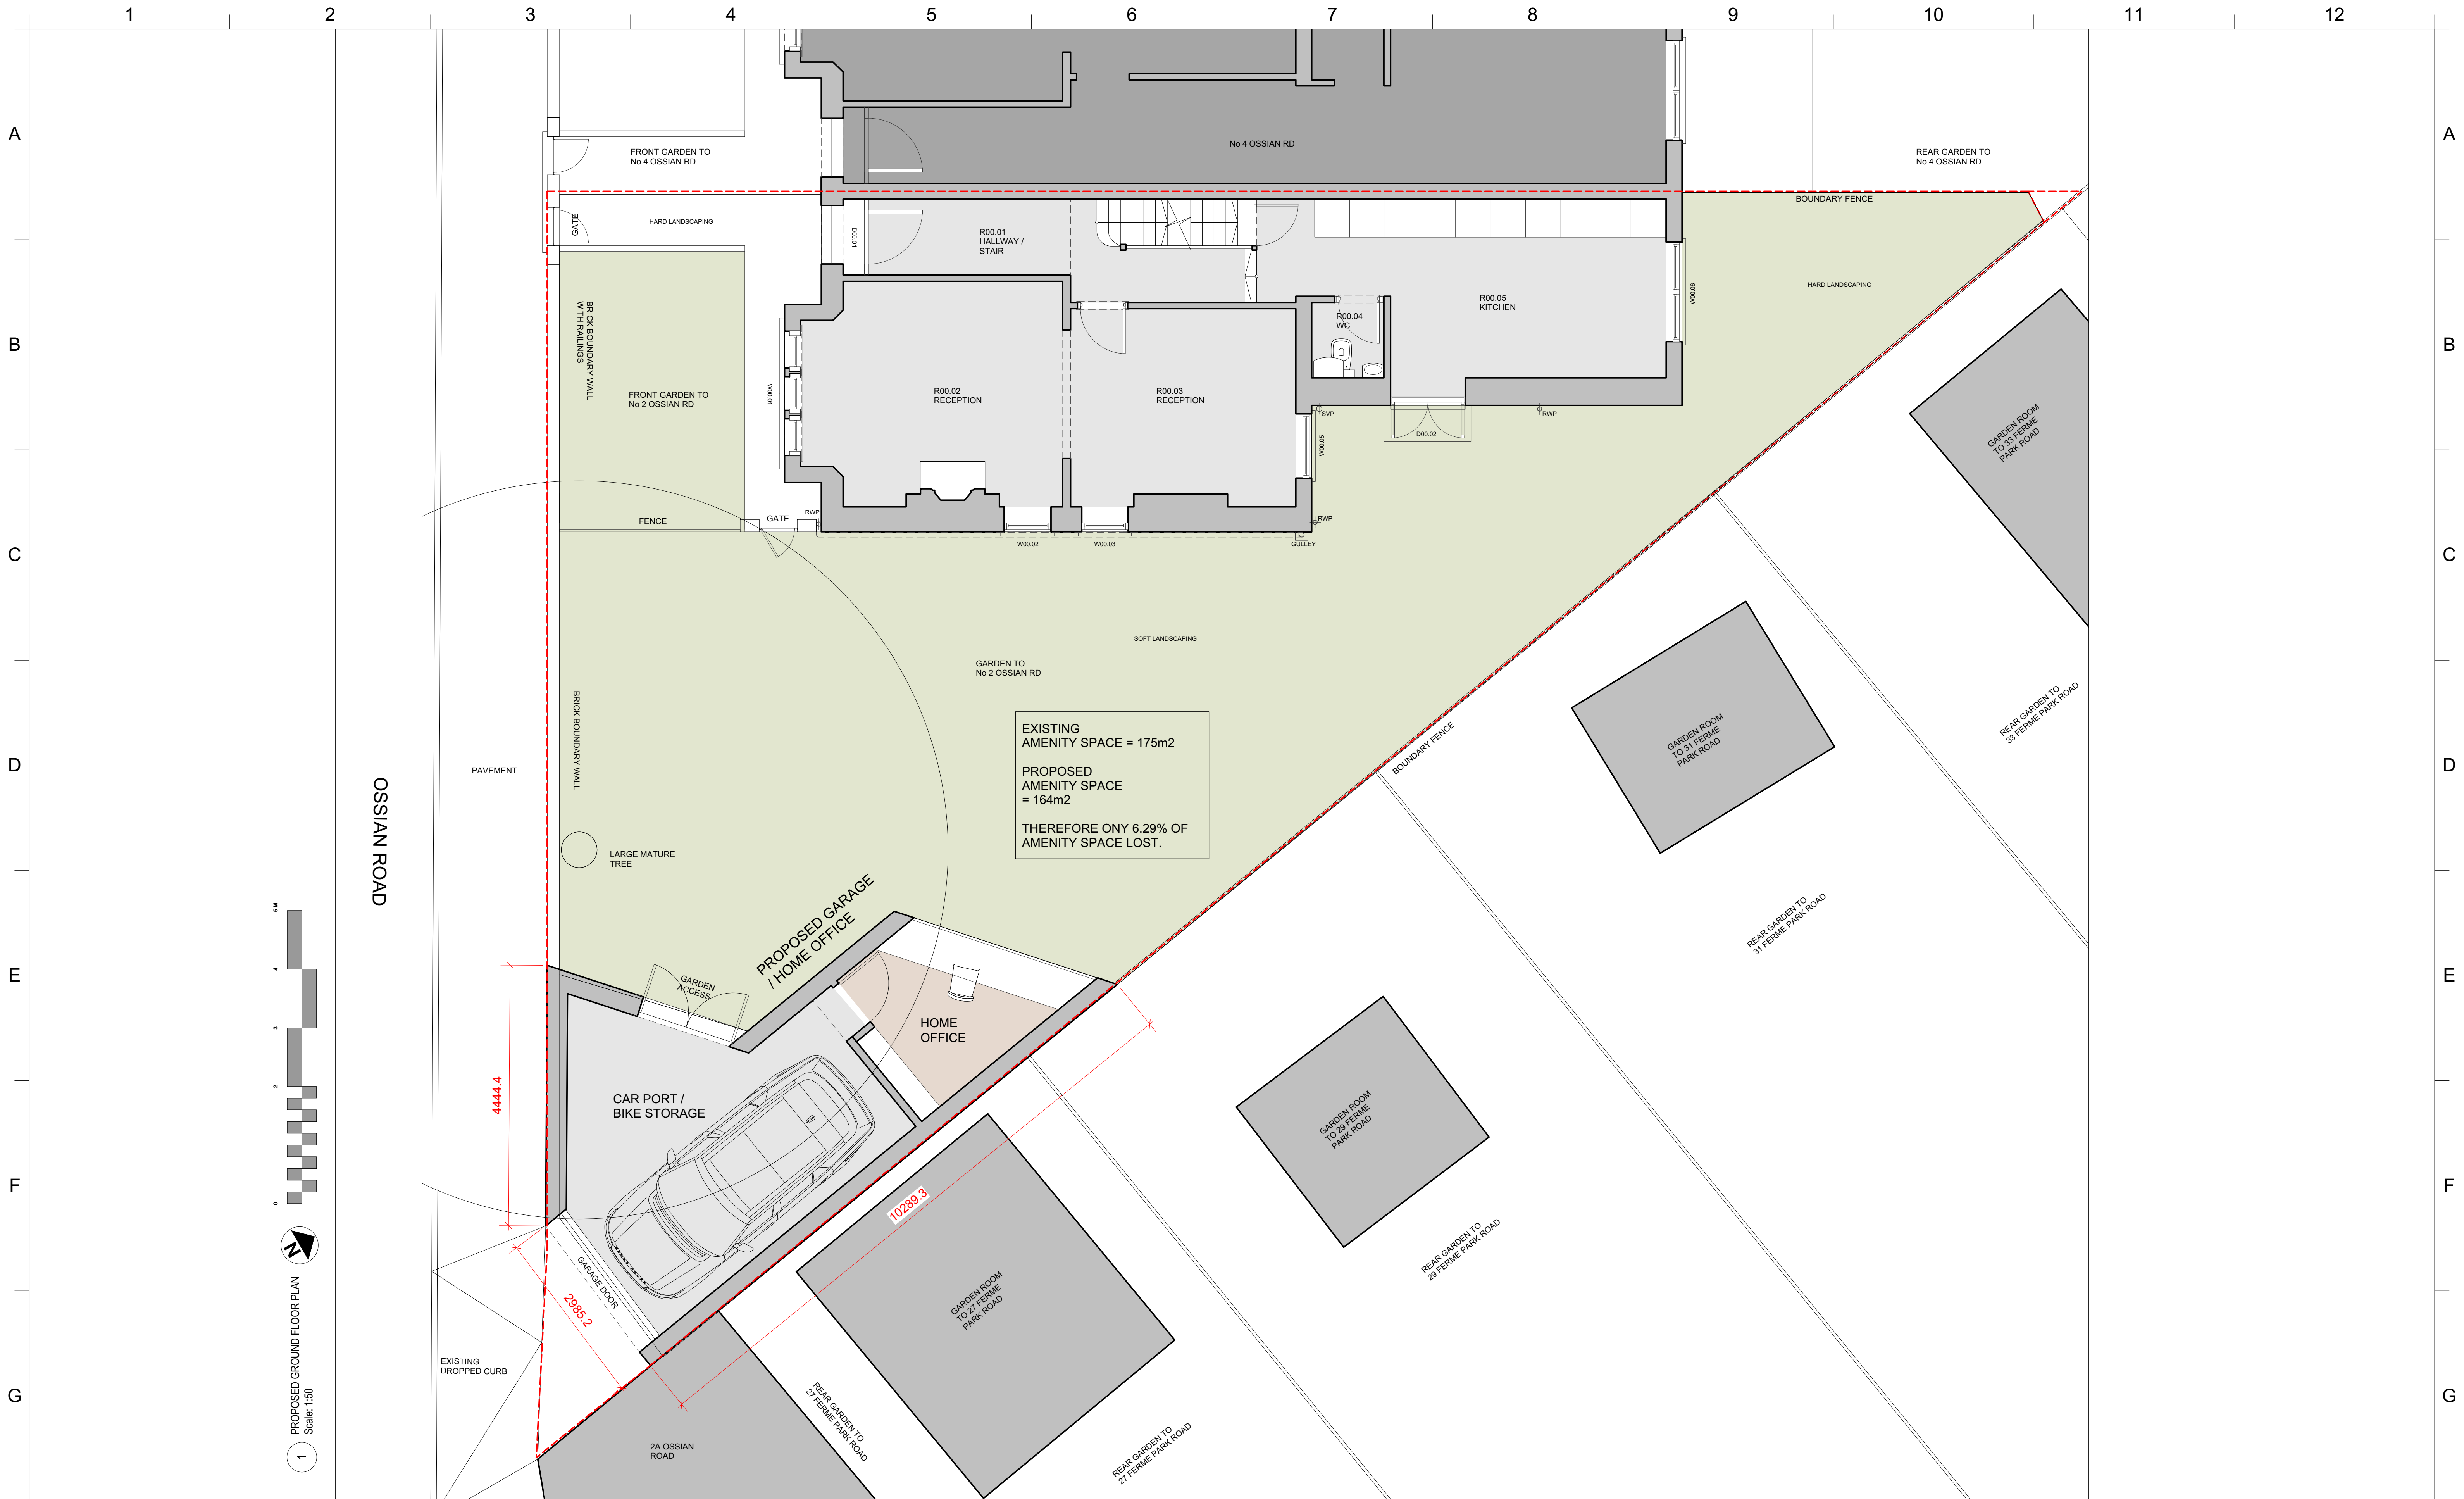

 

ELECTRICAL & LIGHTING KEY														XAMI LTD SHALL HAVE NO RESPONSIBILITY FOR ANY USE MADE OF THIS DOCUMENT OTHER THAN THAT FOR WHICH IT WAS PREPARED AND ISSUED. ALL DIMENSIONS SHOULD BE CHECKED ON SITE. DO NOT SCALE FROM THIS DRAWING. ANY DRAWING ERRORS OR DIVERGENCES SHOULD BE BROUGHT TO THE ATTENTION OF XAMI LTD IMMEDIATELY. ALL DETAILS INCLUDING EARTH CONDITIONS, STRUCTURE, GLAZING, GROUND AND OVERHEAD WATERPROOFING, M&E SERVICES AND FINISHES ARE SHOWN FOR INDICATIVE PURPOSES ONLY AND ARE SUBJECT TO CONTRACTOR'S OWN SURVEY, DESIGN AND STATUTORY APPROVALS INCLUDING BUT NOT LIMITED TO BUILDING CONTROL, PARTY WALLS AND WATER BOARD PRIOR TO COMMENCING WORK. NO CHECKS HAVE BEEN MADE ON RESTRICTIVE COVENANTS. RESPONSIBILITY FOR OBTAINING ALL APPROVALS WILL BE BORNE BY THE CONTRACTOR. REFER TO STRUCTURAL ENGINEER'S SPECIFICATION AND DRAWINGS FOR ALL STRUCTURAL WORKS. ALL TEMPORARY STRUCTURAL AND WEATHERPROOFING WORKS ARE THE RESPONSIBILITY OF THE CONTRACTOR.		B@XAMI.CO.UK TEL: +44 (0)20 3907 6874	© 2019 XAMI	<table><tr><td>No.</td><td>Date</td><td>Issue Notes</td></tr></table>	No.	Date	Issue Notes	STATUS: PLANNING <table><tr><td>Project Title</td><td>2 OSSIAN ROAD</td></tr><tr><td>Sheet Title</td><td>PROPOSED ROOF PLAN</td></tr><tr><td>Project ID</td><td></td></tr><tr><td>Scale</td><td>1:50@A1 1:100@A3</td></tr><tr><td>Sheet No.</td><td>(00)11</td></tr><tr><td>Date</td><td>31 / 03 / 2023</td></tr></table>	Project Title	2 OSSIAN ROAD	Sheet Title	PROPOSED ROOF PLAN	Project ID		Scale	1:50@A1 1:100@A3	Sheet No.	(00)11	Date	31 / 03 / 2023
No.	Date	Issue Notes																																
Project Title	2 OSSIAN ROAD																																	
Sheet Title	PROPOSED ROOF PLAN																																	
Project ID																																		
Scale	1:50@A1 1:100@A3																																	
Sheet No.	(00)11																																	
Date	31 / 03 / 2023																																	
COMMUNICATIONS / DATA SOCKET		SWITCHED FUSED SPUR		DOOR RELEASE / INTERCOM		EXTERNAL SIREN		SMOKE / HEAT DETECTOR		LOW VOLTAGE DOWNLIGHTER		LIGHT SWITCH																						
BT PHONE LINE CONNECTION		SINGLE SWITCHED SOCKET		DOORBELL PUSH		INTERNAL SIREN		SMOKE DETECTOR		LOW VOLTAGE DIRECTIONAL DOWNLIGHTER		PUSH/TURN DIMMER SWITCH																						
SKY PLUS TV CONNECTION		TWIN SWITCHED SOCKET		DOORBELL SOUNDER		MAIN SECURITY ALARM PANEL		HEAT DETECTOR		PENDANT LAMP		PULL CORD																						
VIRGIN TV CONNECTION		TWIN SWITCHED SOCKET WITH USB				SECURITY ALARM KEYPAD		CARBON MONOXIDE DETECTOR		STRIPLIGHT		ROOFLIGHT OPENER																						
TV AERIAL		SHAVER SOCKET				SECURITY ALARM MOTION SENSOR		BREAK GLASS ALARM		WALL LAMP		THERMOSTAT (W = WIRELESS)																						
		TWIN SWITCHED OUTDOOR SOCKET - IP 66				SECURITY ALARM DOOR SENSOR				EMERGENCY LIGHTING		EXTRACTOR FAN																						
								ILLUMINATED FIRE EXIT SIGN				SPEAKER																						

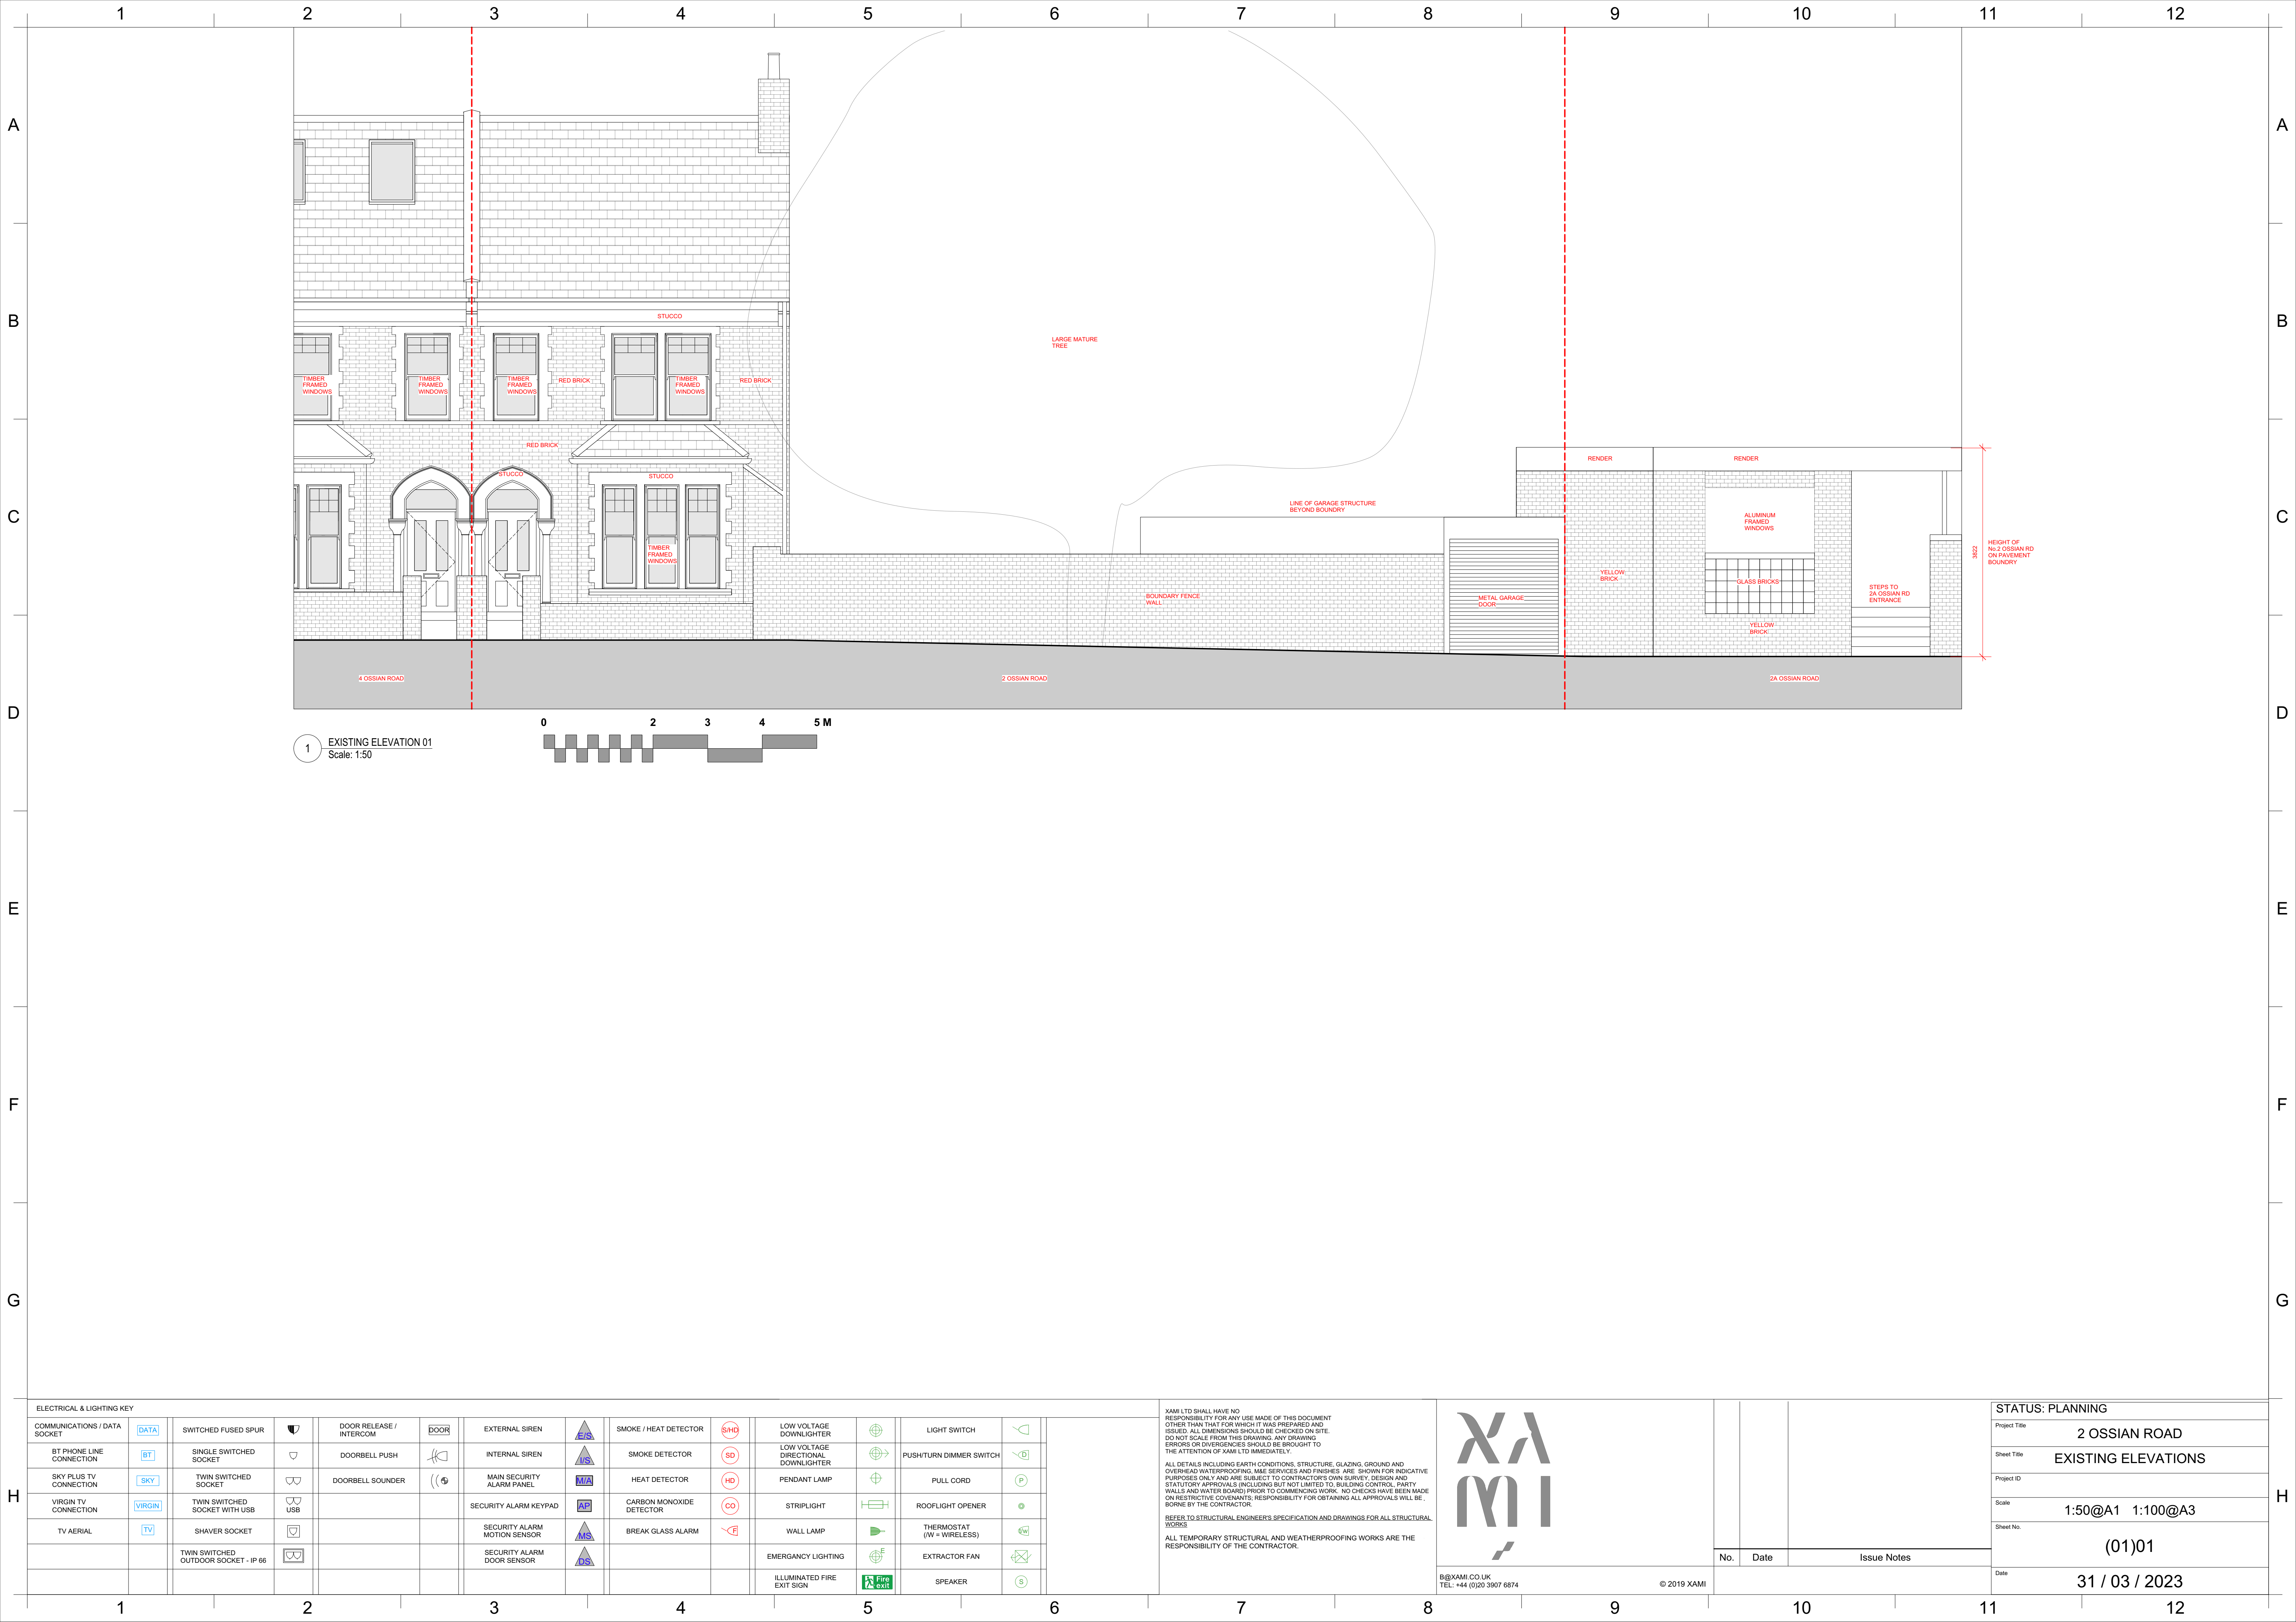

1 EXISTING ELEVATION 01
Scale: 1:50



ELECTRICAL & LIGHTING KEY											
COMMUNICATIONS / DATA SOCKET		SWITCHED FUSED SPUR		DOOR RELEASE / INTERCOM		EXTERNAL SIREN		SMOKE / HEAT DETECTOR		LOW VOLTAGE DOWNLIGHTER	
BT PHONE LINE CONNECTION		SINGLE SWITCHED SOCKET		DOORBELL PUSH		INTERNAL SIREN		SMOKE DETECTOR		LOW VOLTAGE DIRECTIONAL DOWNLIGHTER	
SKY PLUS TV CONNECTION		TWIN SWITCHED SOCKET		DOORBELL SOUNDER		MAIN SECURITY ALARM PANEL		HEAT DETECTOR		PENDANT LAMP	
VIRGIN TV CONNECTION		TWIN SWITCHED SOCKET WITH USB				SECURITY ALARM KEYPAD		CARBON MONOXIDE DETECTOR		STRIPLIGHT	
TV AERIAL		SHAVER SOCKET				SECURITY ALARM MOTION SENSOR		BREAK GLASS ALARM		WALL LAMP	
		TWIN SWITCHED OUTDOOR SOCKET - IP 66				SECURITY ALARM DOOR SENSOR				EMERGENCY LIGHTING	
										ILLUMINATED FIRE EXIT SIGN	
										SPEAKER	

XAMI LTD SHALL HAVE NO RESPONSIBILITY FOR ANY USE MADE OF THIS DOCUMENT OTHER THAN THAT FOR WHICH IT WAS PREPARED AND ISSUED. ALL DIMENSIONS SHOULD BE CHECKED ON SITE. DO NOT SCALE FROM THIS DRAWING. ANY DRAWING ERRORS OR DIVERGENCIES SHOULD BE BROUGHT TO THE ATTENTION OF XAMI LTD IMMEDIATELY.

ALL DETAILS INCLUDING EARTH CONDITIONS, STRUCTURE, GLAZING, GROUND AND OVERHEAD WATERPROOFING, JME SERVICES AND FINISHES ARE SHOWN FOR INDICATIVE PURPOSES ONLY AND ARE SUBJECT TO CONTRACTOR'S OWN SURVEY, DESIGN AND STATUTORY APPROVALS (INCLUDING BUT NOT LIMITED TO, BUILDING CONTROL, PARTY WALLS AND WATER BOARD) PRIOR TO COMMENCING WORK. NO CHECKS HAVE BEEN MADE ON RESTRICTIVE COVENANTS. RESPONSIBILITY FOR OBTAINING ALL APPROVALS WILL BE BORNE BY THE CONTRACTOR.

REFER TO STRUCTURAL ENGINEER'S SPECIFICATION AND DRAWINGS FOR ALL STRUCTURAL WORKS.

ALL TEMPORARY STRUCTURAL AND WEATHERPROOFING WORKS ARE THE RESPONSIBILITY OF THE CONTRACTOR.

B@XAMI.CO.UK
TEL: +44 (0)20 3907 6874

© 2019 XAMI

No.	Date	Issue Notes

STATUS: PLANNING	
Project Title	2 OSSIAN ROAD
Sheet Title	EXISTING ELEVATIONS
Project ID	
Scale	1:50@A1 1:100@A3
Sheet No.	(01)01
Date	31 / 03 / 2023

