

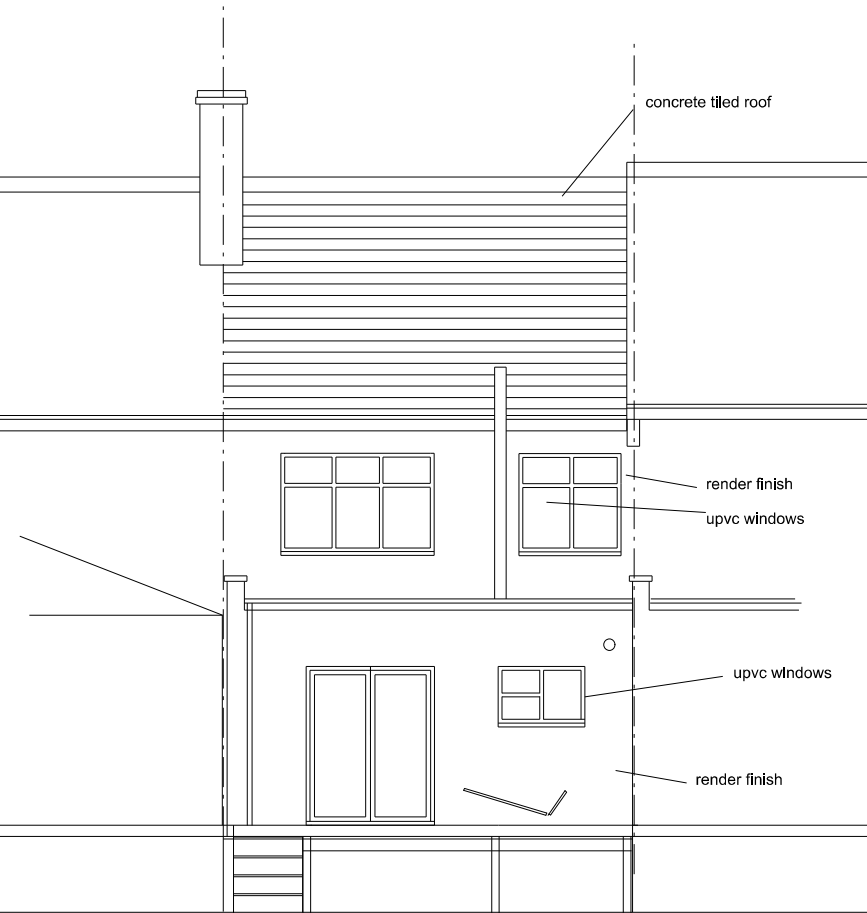


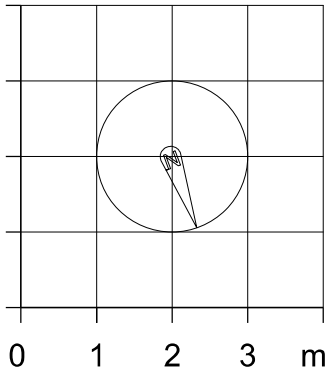

Existing Front Elevation

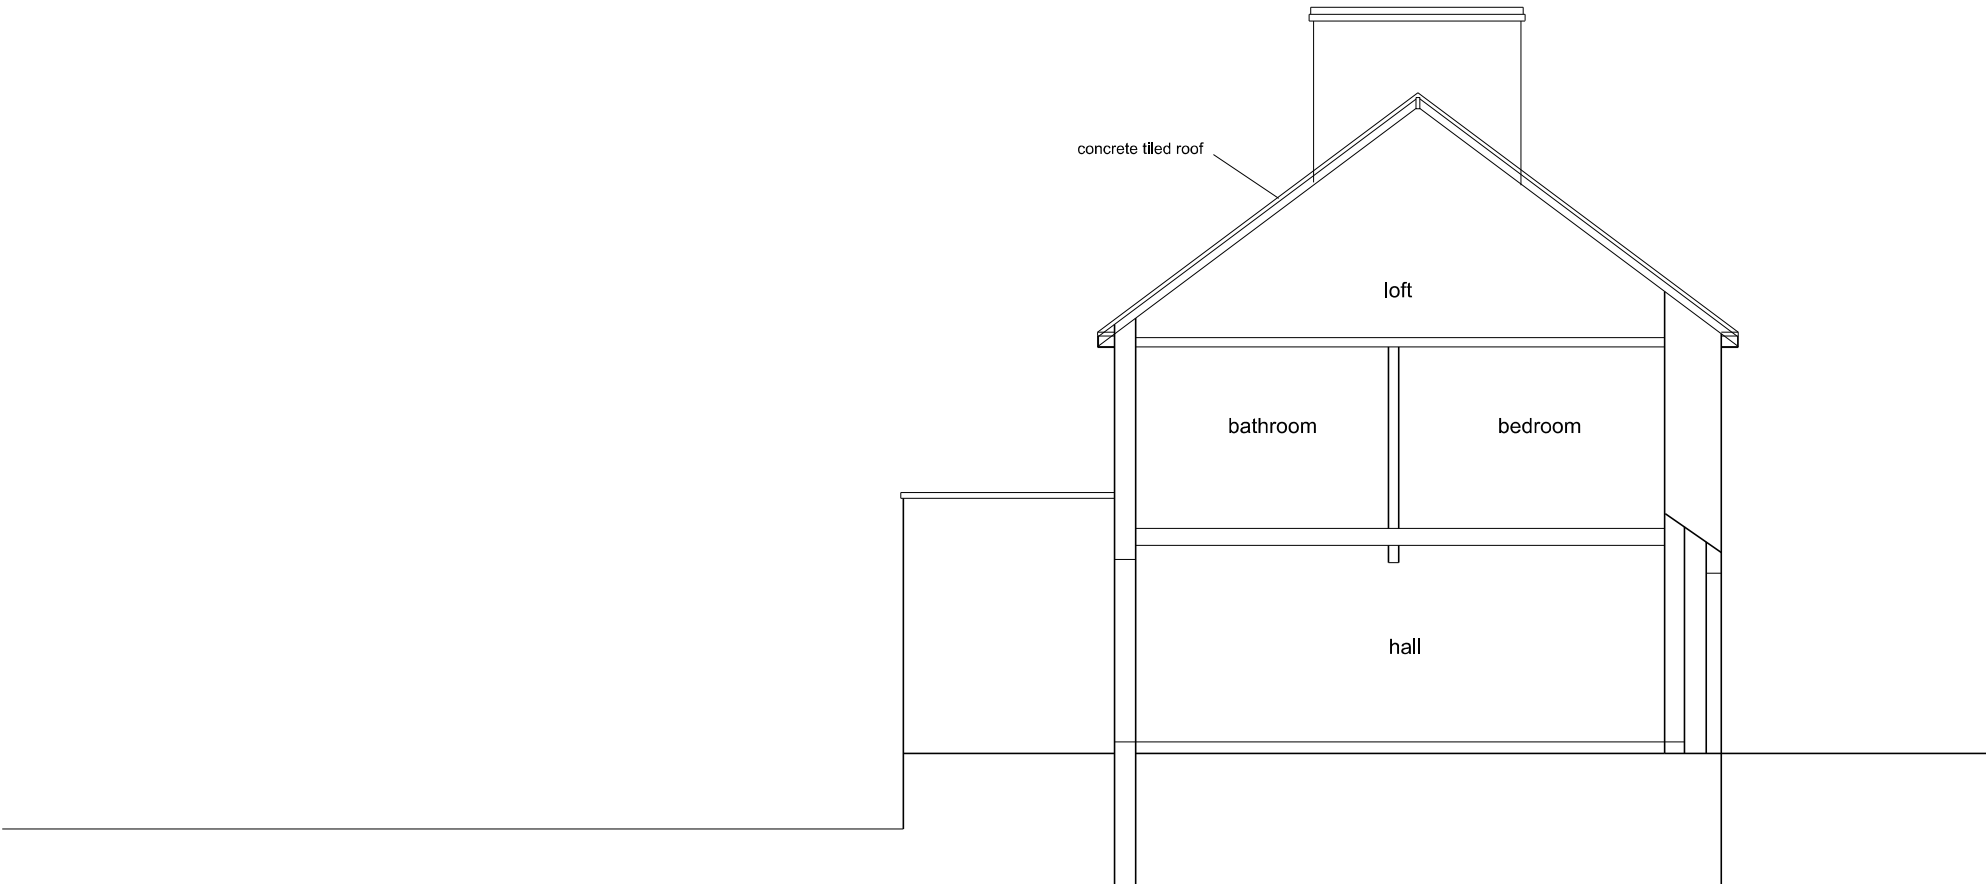

Existing Side Elevation Section

Revision

Project Title
Loft Conversion
217 Devonshire Hill Road
London N17 7NP

Drawing Title

Existing Rear and Side Elevation

Client
Ikmet Mustafa

Scale
1:100@A3

Date
June 2023

Drg. No.
0333_98_L202

Notes

All dimensions must be checked and NEO Architects are to be informed of any discrepancies prior to construction. This drawing and any of the details therein remain the copyright of NEO Architects.

NEO Architects
105a Park Road
New Barnet
EN4 9QR

Phone +44 (0) 2033040480
Mobile 07802 237666

michael@neoarchitects.co.uk