

Brian O'Tuama
Architects

105c Southgate Road
London
N1 3J5
Telephone +44 (0) 20 7923 4857
www.brianotuama.com

ISSUE	DATE	REV.
PLANNING	23/6/23	
PLANNING	14/7/23	A

PROJECT:
**81 MOUNT VIEW ROAD
LONDON N4 4JA**

DRAWING TITLE:
**FRONT ELEVATION
EXISTING**

SCALE: 1:100 @ A3

DATE: MAY 2023

DRAWN BY: FKL

REVIEWED BY: BOT

DRAWING NO.:

A200



- KEY**
- 1. RED BRICK
 - 2. SLATE
 - 3. LONDON STOCK BRICK
 - 4. PAINTED RENDER
 - 5. ROOFLIGHT

Brian O'Tuama
Architects

105c Southgate Road
London
N1 3J5
Telephone +44 (0) 20 7923 4857
www.brianotuama.com

ISSUE	DATE	REV.
PLANNING	23/6/2023	
PLANNING	14/7/2023	A

PROJECT:
**81 MOUNT VIEW ROAD
LONDON N4 4JA**

DRAWING TITLE:
**SIDE ELEVATION
EXISTING**

SCALE: 1:100 @ A3

DATE: MAY 2023


DRAWN BY: FKL

REVIEWED BY: BOT

DRAWING NO.:

A202

COPYRIGHT © 2023 BRIAN O'TUAMA ARCHITECTS LIMITED

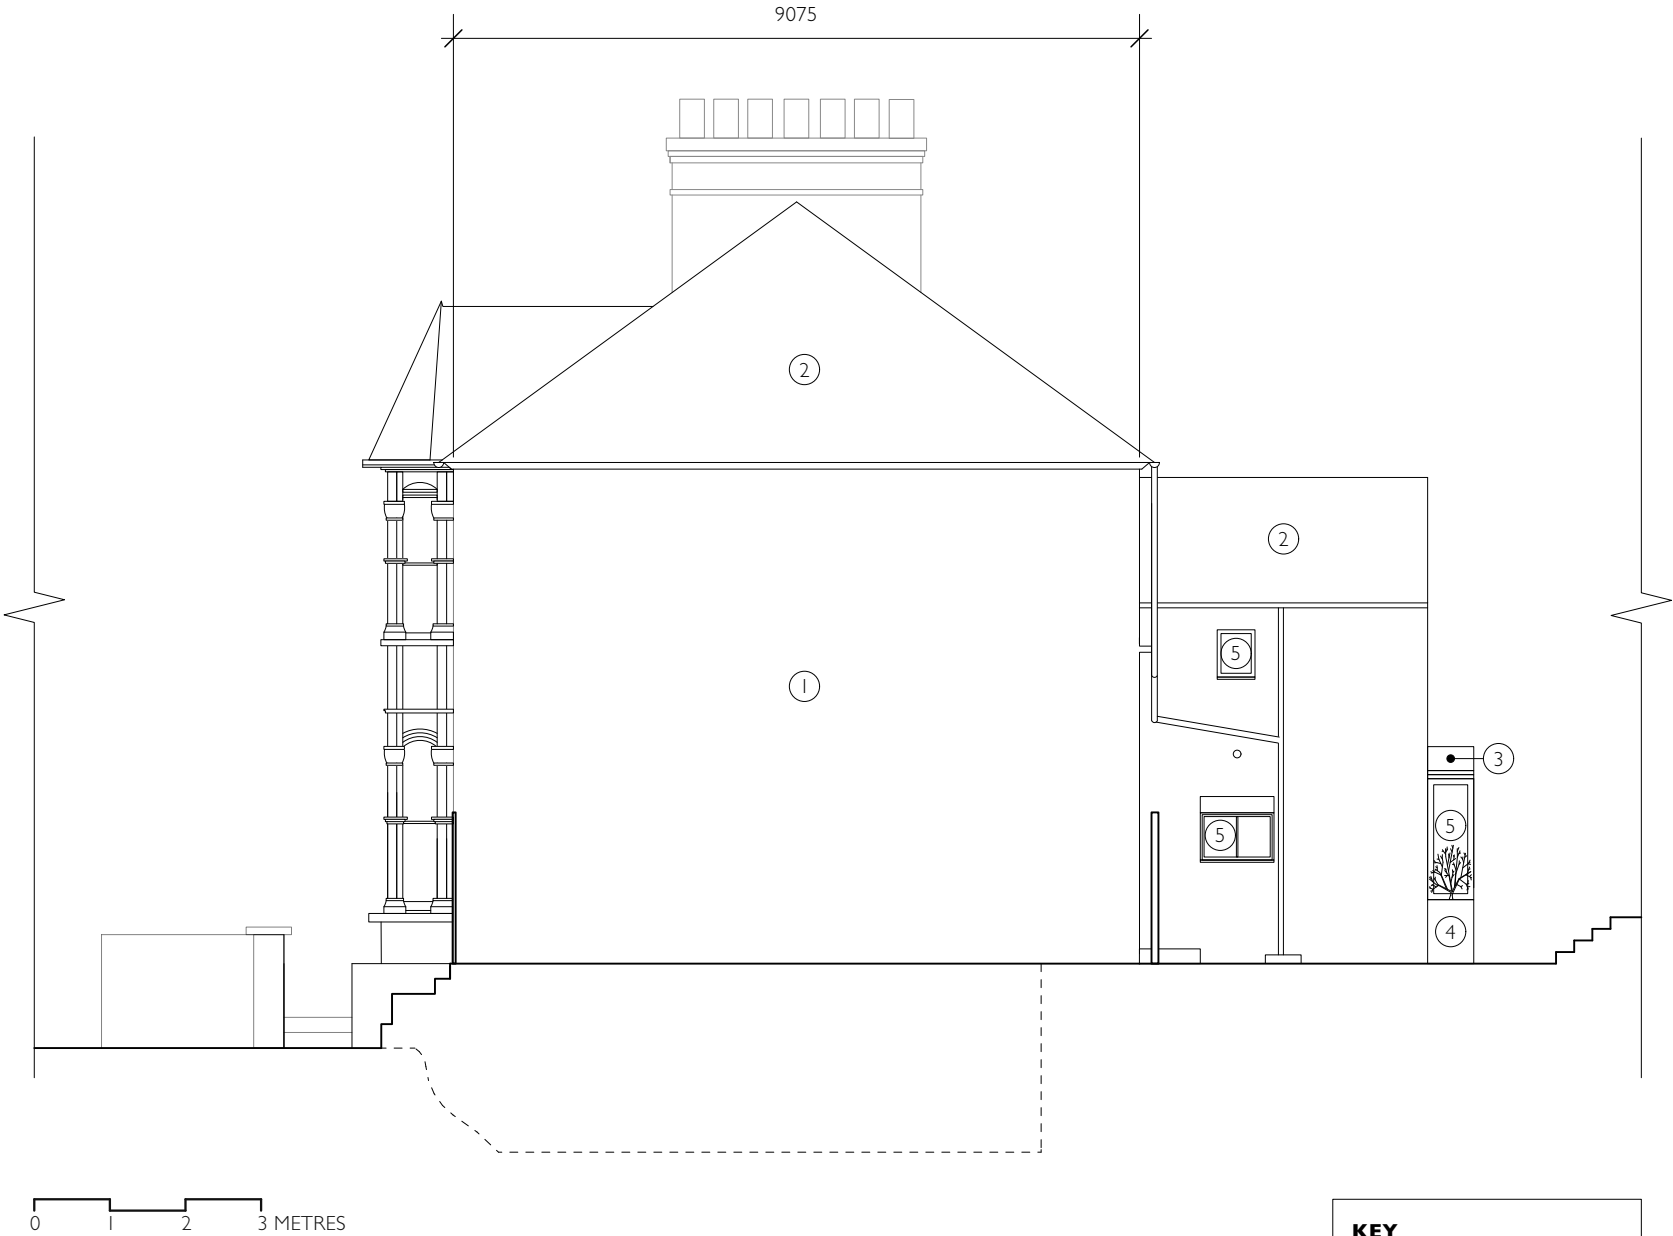

Brian O'Tuama
Architects

105c Southgate Road
London
N1 3J5
Telephone +44 (0) 20 7923 4857
www.brianotuama.com

ISSUE	DATE	REV.
PLANNING	23/6/2023	
PLANNING	14/7/2023	A

PROJECT:
**81 MOUNT VIEW ROAD
LONDON N4 4JA**

DRAWING TITLE:
**REAR ELEVATION
EXISTING**

SCALE: 1:100 @ A3

DATE: MAY 2023

DRAWN BY: FKL

REVIEWED BY: BOT

DRAWING NO.:

A204

