


Brian O'Tuama
Architects

105c Southgate Road
London
N1 3J5
Telephone +44 (0) 20 7923 4857
www.brianotuama.com

ISSUE	DATE	REV.
PLANNING	23/6/2023	
PLANNING	14/7/2023	A

LEGEND:
[] CONSTRUCTION / ITEM
[] OVERHEAD

 

PROJECT:
**81 MOUNT VIEW ROAD
LONDON N4 4JA**

DRAWING TITLE:
**GROUND FLOOR
PLAN EXISTING**

SCALE: 1:100 @ A3

DATE: MAY 2023


DRAWN BY: FKL

REVIEWED BY: BOT

DRAWING NO.:

A-G-I

COPYRIGHT © 2023 BRIAN O'TUAMA ARCHITECTS LIMITED

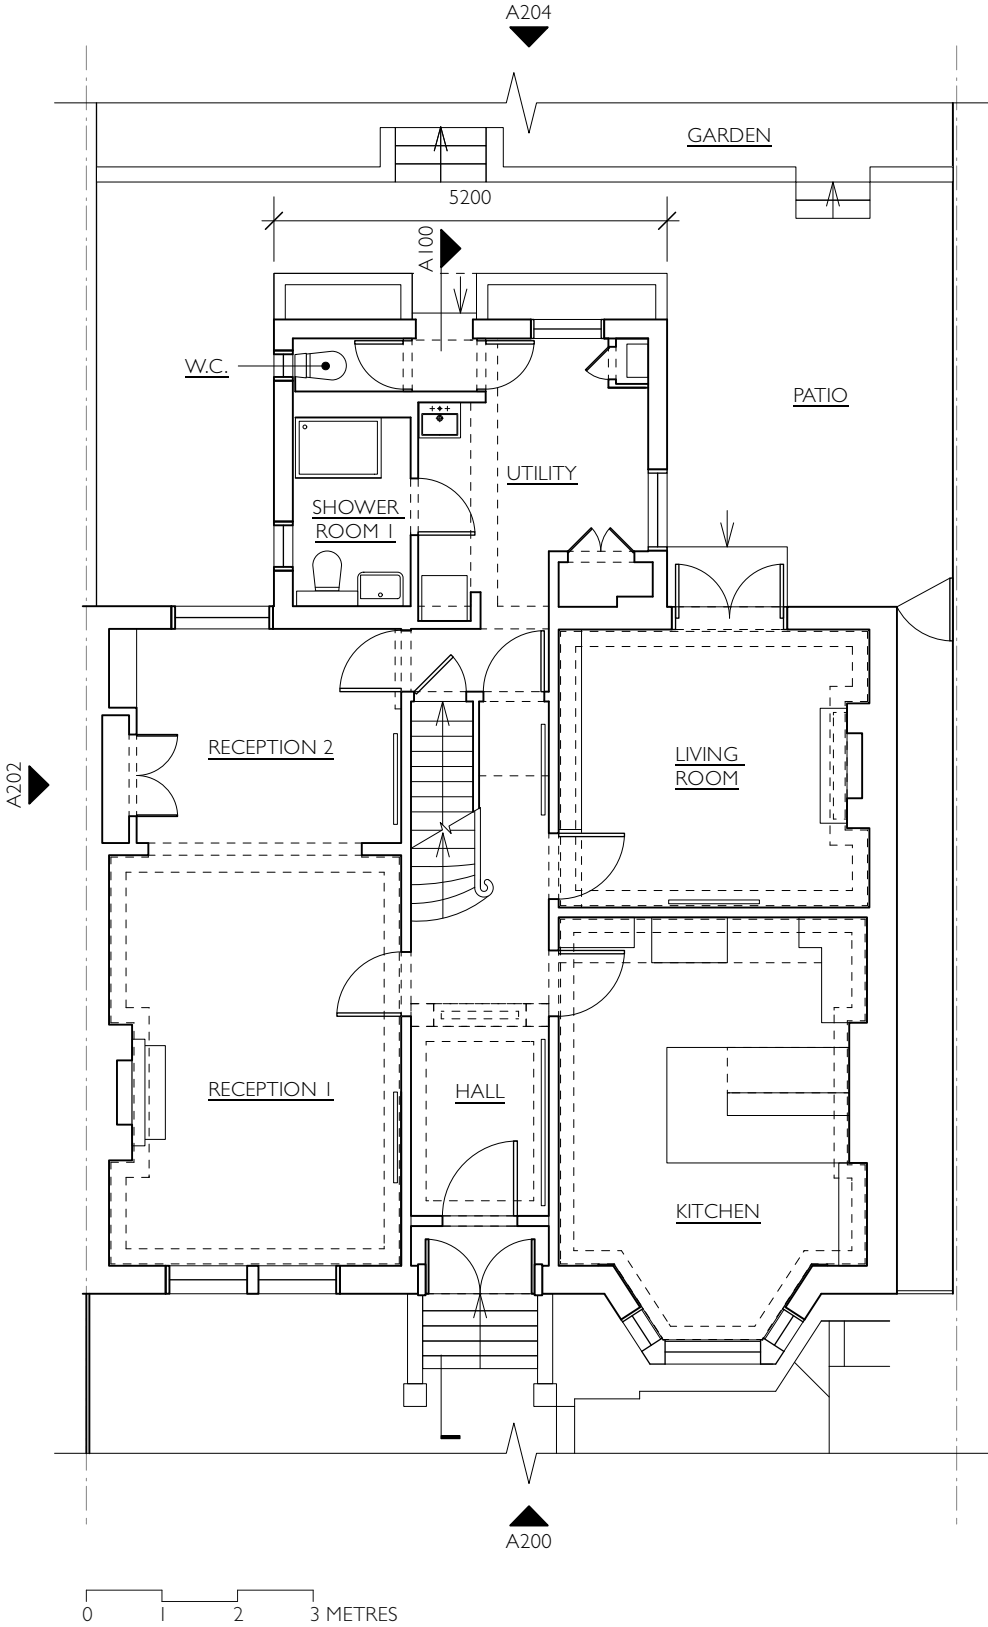


Brian O’Tuama
Architects

105c Southgate Road
London
N1 3J5
Telephone +44 (0) 20 7923 4857
www.brianotuama.com

ISSUE	DATE	REV.
PLANNING	23/6/2023	
PLANNING	14/7/2023	A

LEGEND:
[] CONSTRUCTION / ITEM
[] OVERHEAD

 

PROJECT:
**81 MOUNT VIEW ROAD
LONDON N4 4JA**

DRAWING TITLE:
**FIRST FLOOR
PLAN EXISTING**

SCALE: 1:100 @ A3

DATE: MAY 2023


DRAWN BY: FKL

REVIEWED BY: BOT

DRAWING NO.:

A-I-I

COPYRIGHT © 2023 BRIAN O’TUAMA ARCHITECTS LIMITED

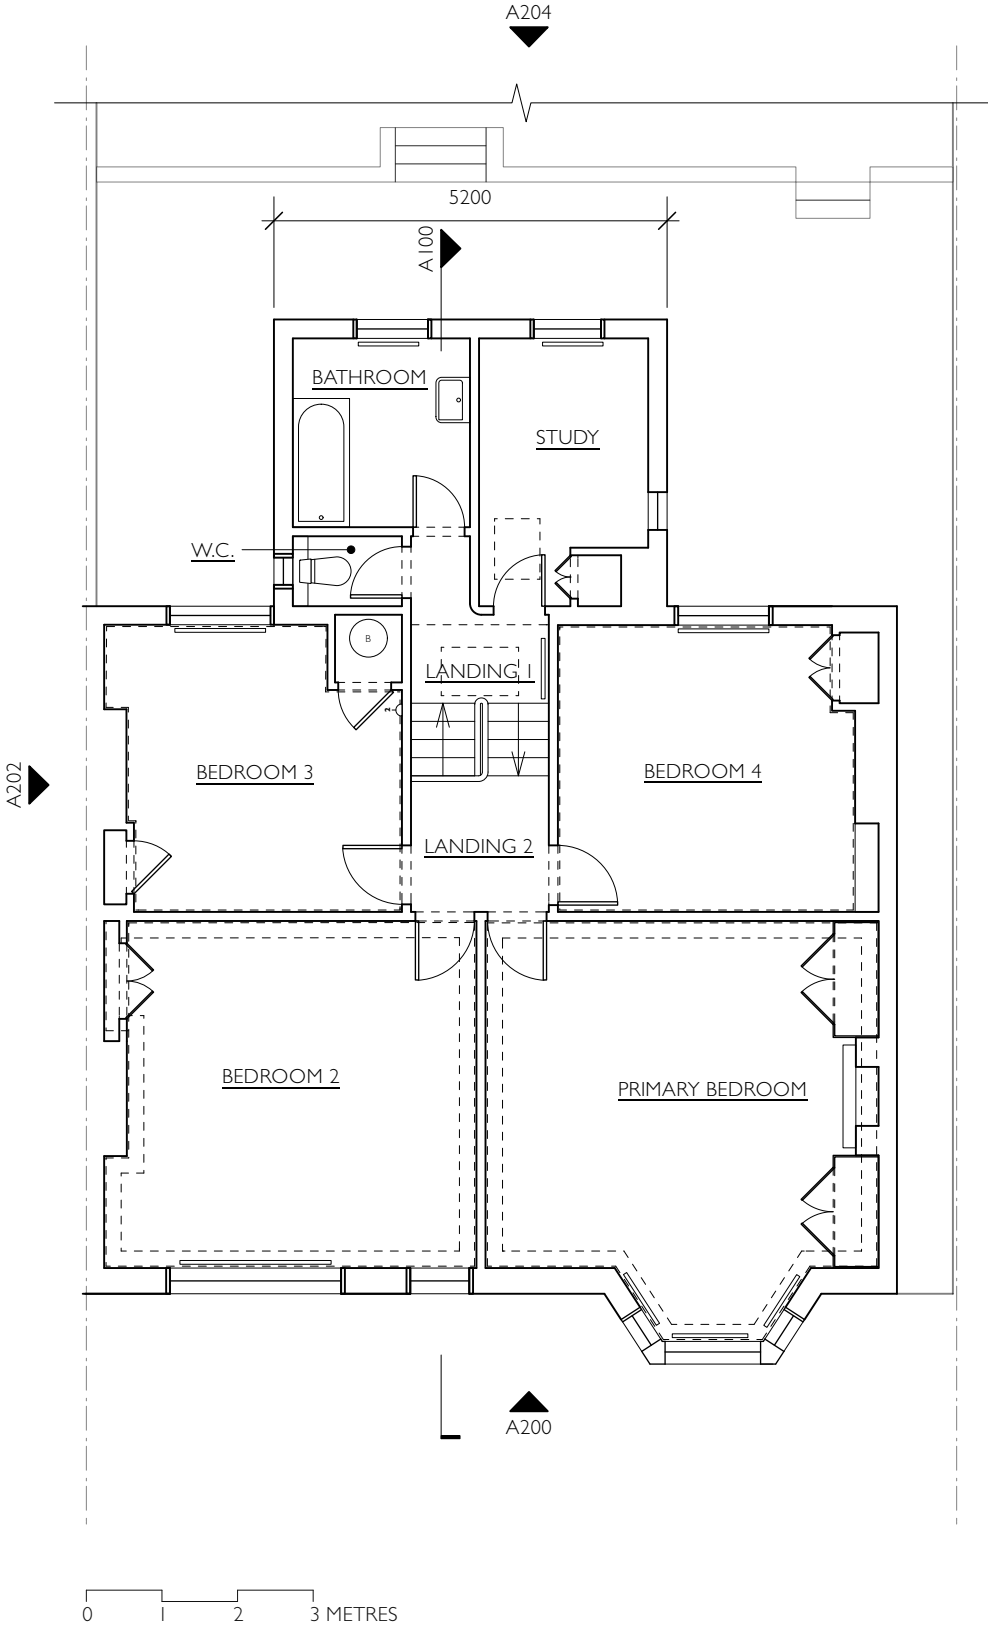


Brian O’Tuama
Architects

105c Southgate Road
London
N1 3J5
Telephone +44 (0) 20 7923 4857
www.brianotuama.com

ISSUE	DATE	REV.
PLANNING	23/6/23	
PLANNING	14/7/23	A

LEGEND:
[---] CONSTRUCTION / ITEM
[---] OVERHEAD

 

PROJECT:
**81 MOUNT VIEW ROAD
LONDON N4 4JA**

DRAWING TITLE:
**SECOND FLOOR PLAN
EXISTING**

SCALE: 1:100 @ A3

DATE: MAY 2023


DRAWN BY: FKL

REVIEWED BY: BOT

DRAWING NO.:

A-2-1

COPYRIGHT © 2023 BRIAN O’TUAMA ARCHITECTS LIMITED

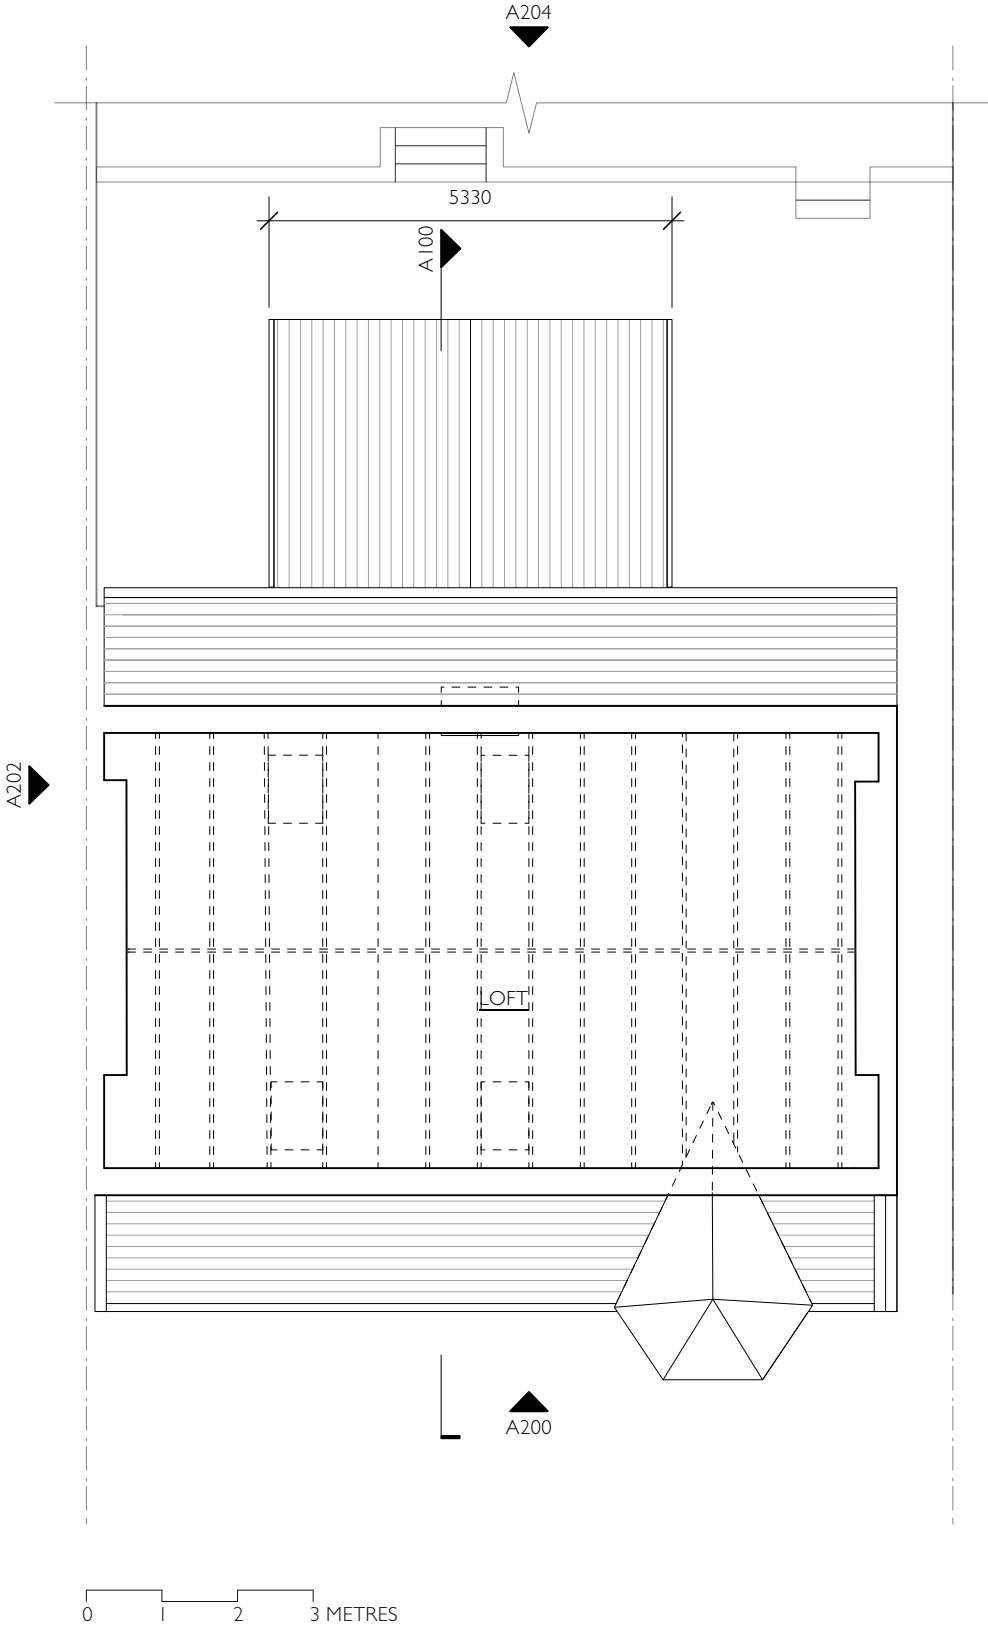


Brian O’Tuama
Architects

105c Southgate Road
London
N1 3J5
Telephone +44 (0) 20 7923 4857
www.brianotuama.com

ISSUE	DATE	REV.
PLANNING	23/6/2023	
PLANNING	14/7/2023	A

LEGEND:
[---] CONSTRUCTION / ITEM
[---] OVERHEAD

 

PROJECT:
**81 MOUNT VIEW ROAD
LONDON N4 4JA**

DRAWING TITLE:
**ROOF PLAN
EXISTING**

SCALE: 1:100 @ A3

DATE: MAY 2023

DRAWN BY: FKL

REVIEWED BY: BOT

DRAWING NO:

A-R-I

COPYRIGHT © 2023 BRIAN O’TUAMA ARCHITECTS LIMITED

