

Brian O'Tuama
Architects

105c Southgate Road
London
N1 3J5
Telephone +44 (0) 20 7923 4857
www.brianotuama.com

ISSUE	DATE	REV.
PLANNING	23/6/2023	
PLANNING	14/7/2023	A

- LEGEND:
- NEW CONSTRUCTION / ITEM
 - CONSTRUCTION / ITEM OVERHEAD



PROJECT:
**81 MOUNT VIEW ROAD
LONDON N4 4JA**

DRAWING TITLE:
**GROUND FLOOR
PLAN PROPOSED**

SCALE: 1:100 @ A3

DATE: MAY 2023


DRAWN BY: FKL

REVIEWED BY: BOT

DRAWING NO.:

A-G-2

COPYRIGHT © 2023 BRIAN O'TUAMA ARCHITECTS LIMITED

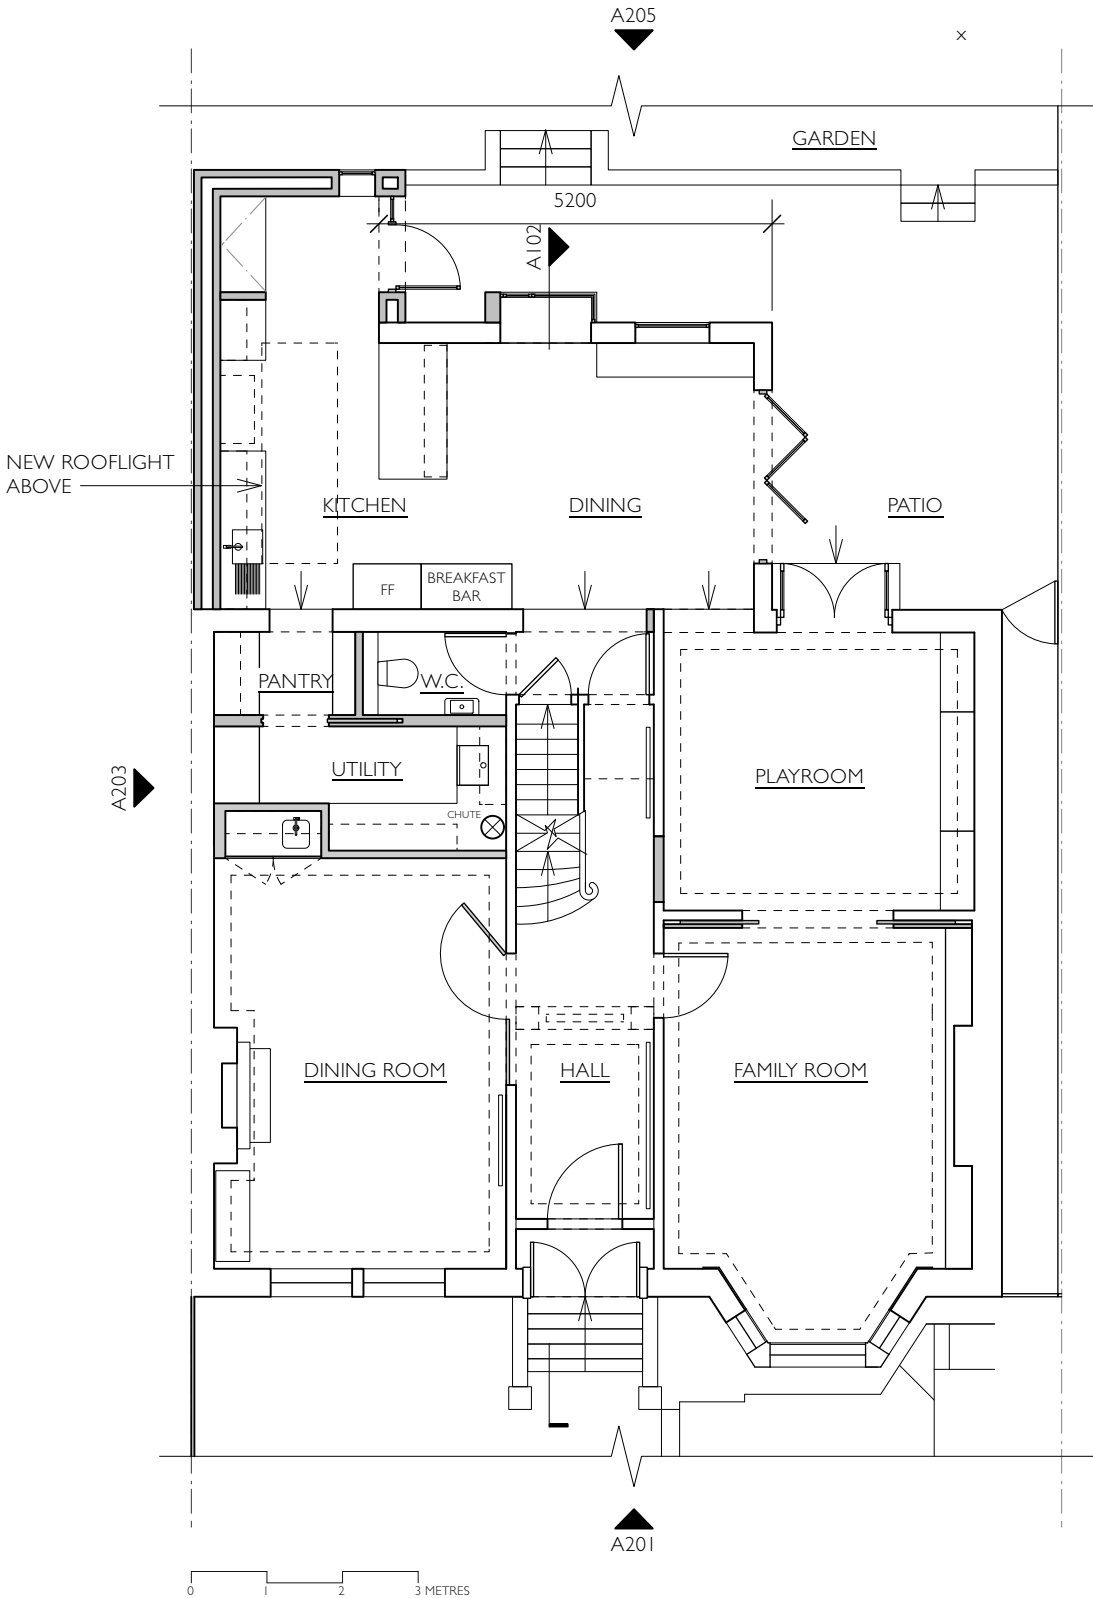

Brian O'Tuama
Architects

105c Southgate Road
London
N1 3J5
Telephone +44 (0) 20 7923 4857
www.brianotuama.com

ISSUE	DATE	REV.
PLANNING	23/6/2023	
PLANNING	14/7/2023	A

- LEGEND:
- NEW CONSTRUCTION / ITEM
- CONSTRUCTION / ITEM OVERHEAD




PROJECT:
**81 MOUNT VIEW ROAD
LONDON N4 4JA**

DRAWING TITLE:
**FIRST FLOOR
PLAN PROPOSED**

SCALE:	1:100 @ A3
DATE:	MAY 2023
DRAWN BY:	FKL
REVIEWED BY:	BOT

DRAWING NO.:
A-1-2

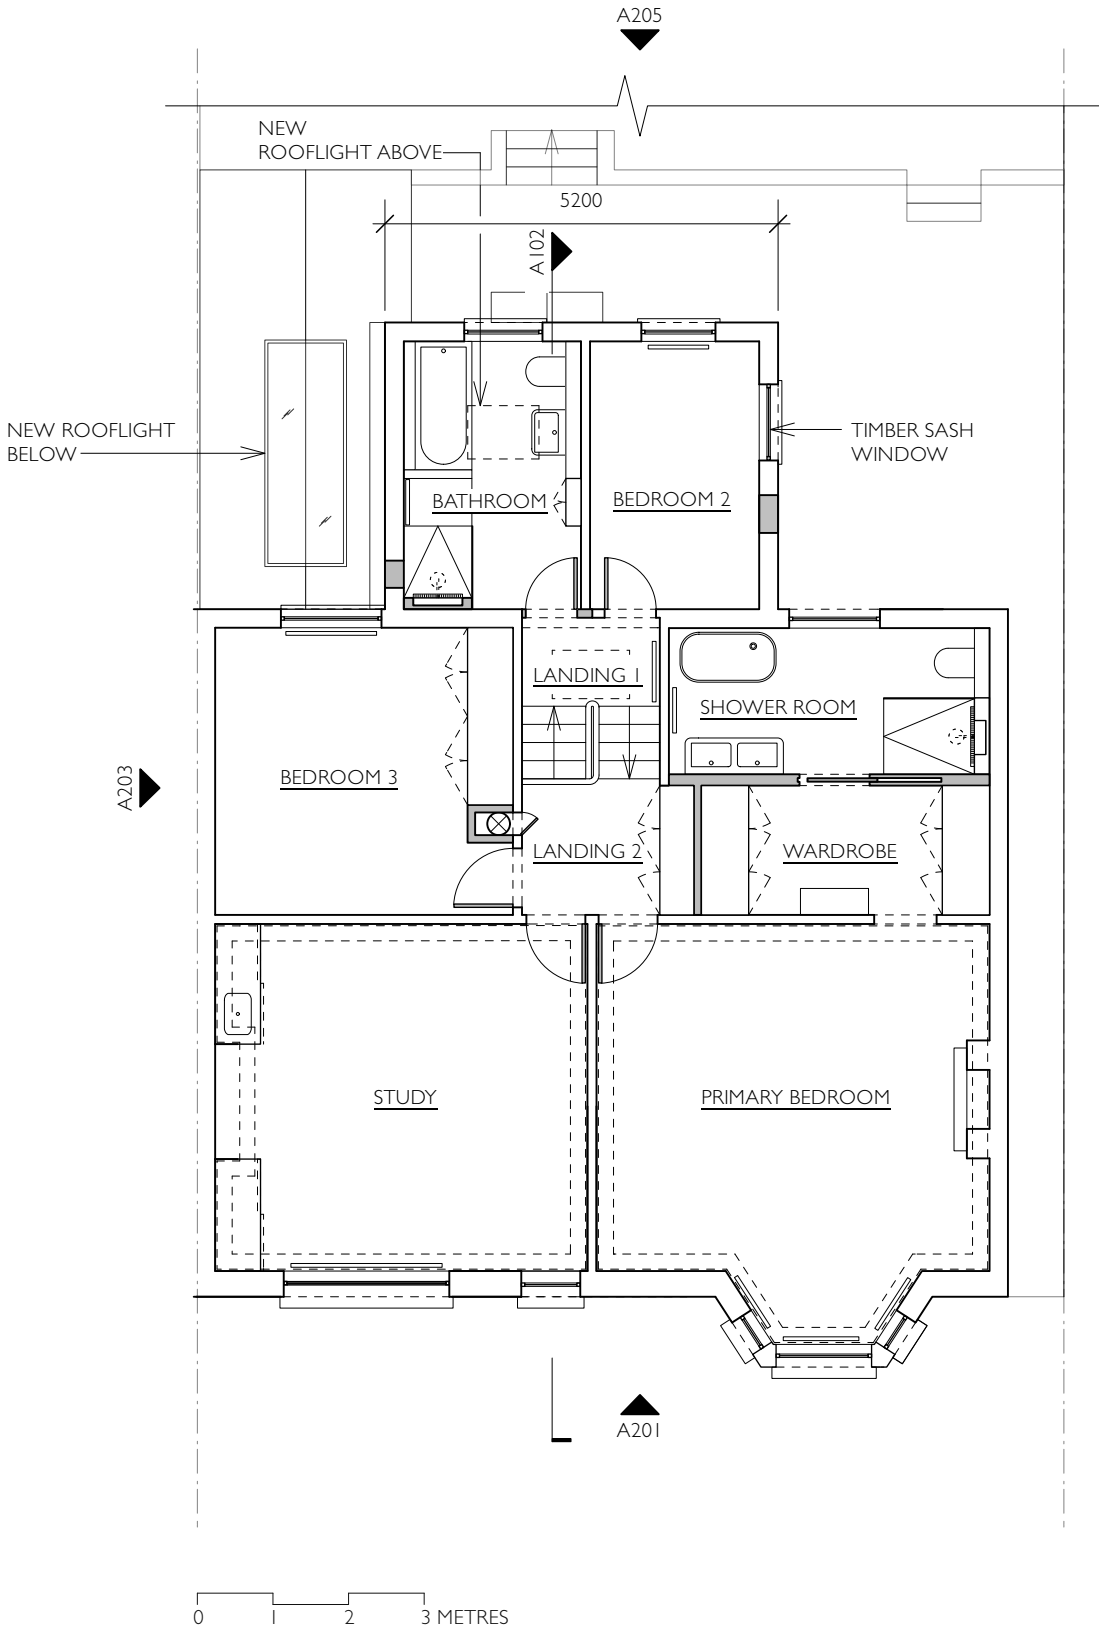

Brian O'Tuama
Architects

105c Southgate Road
London
N1 3J5
Telephone +44 (0) 20 7923 4857
www.brianotuama.com

ISSUE	DATE	REV.
PLANNING	23/6/2023	
PLANNING	14/7/2023	A

- LEGEND:
- NEW CONSTRUCTION / ITEM
 - CONSTRUCTION / ITEM OVERHEAD



PROJECT:
**81 MOUNT VIEW ROAD
LONDON N4 4JA**

DRAWING TITLE:
**SECOND FLOOR
PLAN PROPOSED**

SCALE: 1:100 @ A3


DATE: MAY 2023

DRAWN BY: FKL

REVIEWED BY: BOT

DRAWING NO.:
A-2-2

COPYRIGHT © 2023 BRIAN O'TUAMA ARCHITECTS LIMITED

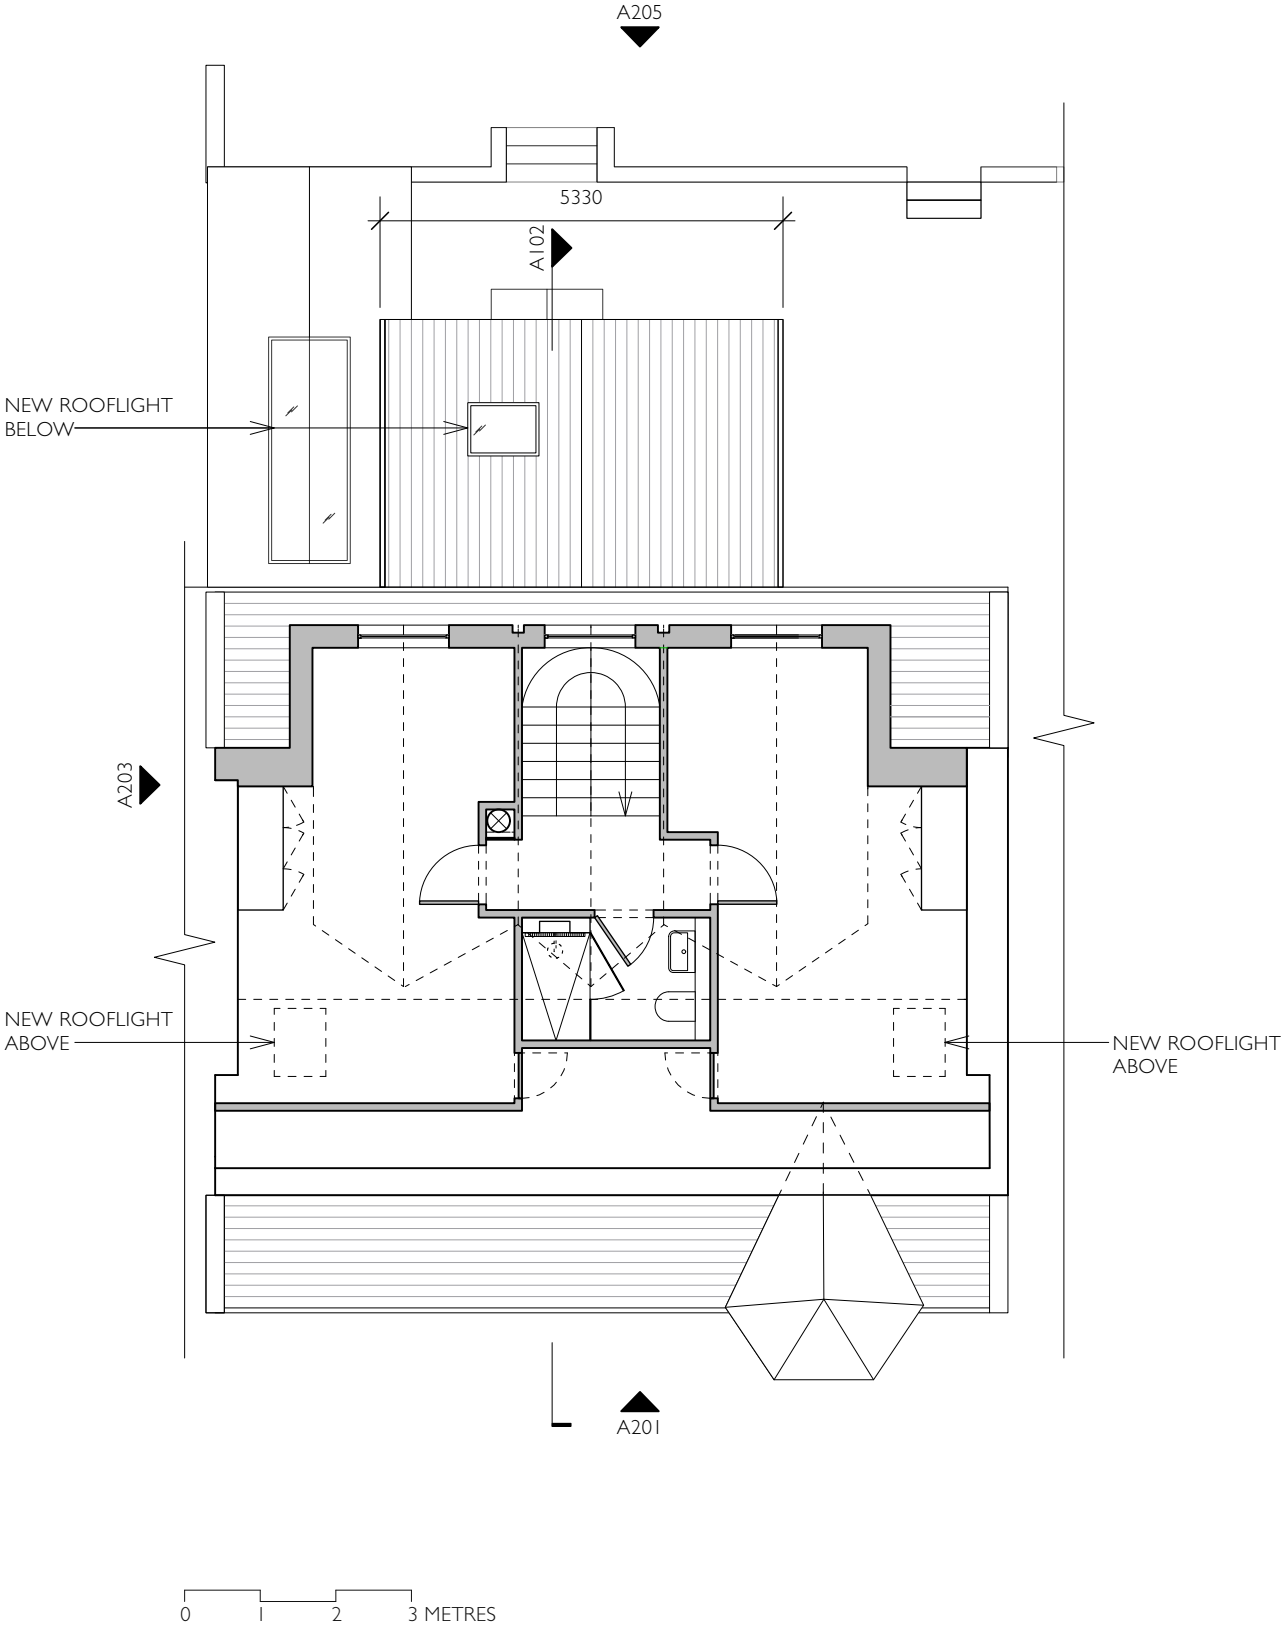


Brian O’Tuama
Architects

105c Southgate Road
London
N1 3J5
Telephone +44 (0) 20 7923 4857
www.brianotuama.com

ISSUE	DATE	REV.
PLANNING	23/6/2023	
PLANNING	14/7/2023	A

LEGEND:
NEW CONSTRUCTION / ITEM

 

PROJECT:
**81 MOUNT VIEW ROAD
LONDON N4 4JA**

DRAWING TITLE:
**ROOF PLAN
PROPOSED**

SCALE: 1:100 @ A3

DATE: MAY 2023

DRAWN BY: FKL

REVIEWED BY: BOT

DRAWING NO.:

A-R-2

COPYRIGHT © 2023 BRIAN O’TUAMA ARCHITECTS LIMITED

