


Brian O'Tuama
Architects

105c Southgate Road
London
N1 3J5
Telephone +44 (0) 20 7923 4857
www.brianotuama.com

ISSUE	DATE	REV.
PLANNING	23/6/2023	
PLANNING	14/7/2023	A

- PROPERTY BOUNDARY
- EXISTING HOUSE

 


PROJECT:
**81 MOUNT VIEW ROAD
LONDON N4 4JA**

DRAWING TITLE:
**SITE PLAN
EXISTING**

SCALE: 1:500 @ A3
DATE: MAY 2023
DRAWN BY: FKL
REVIEWED BY: BOT

DRAWING NO.:
A-0-1

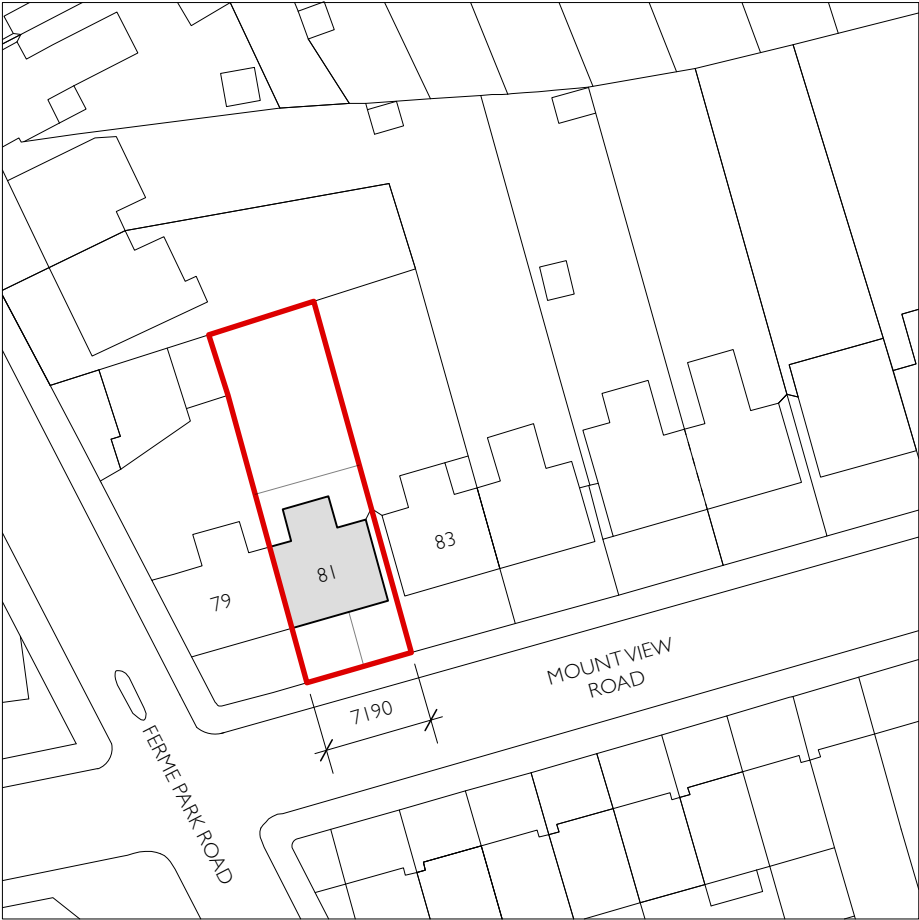

0 4 8 12 METRES