


IND FLOOR PLAN

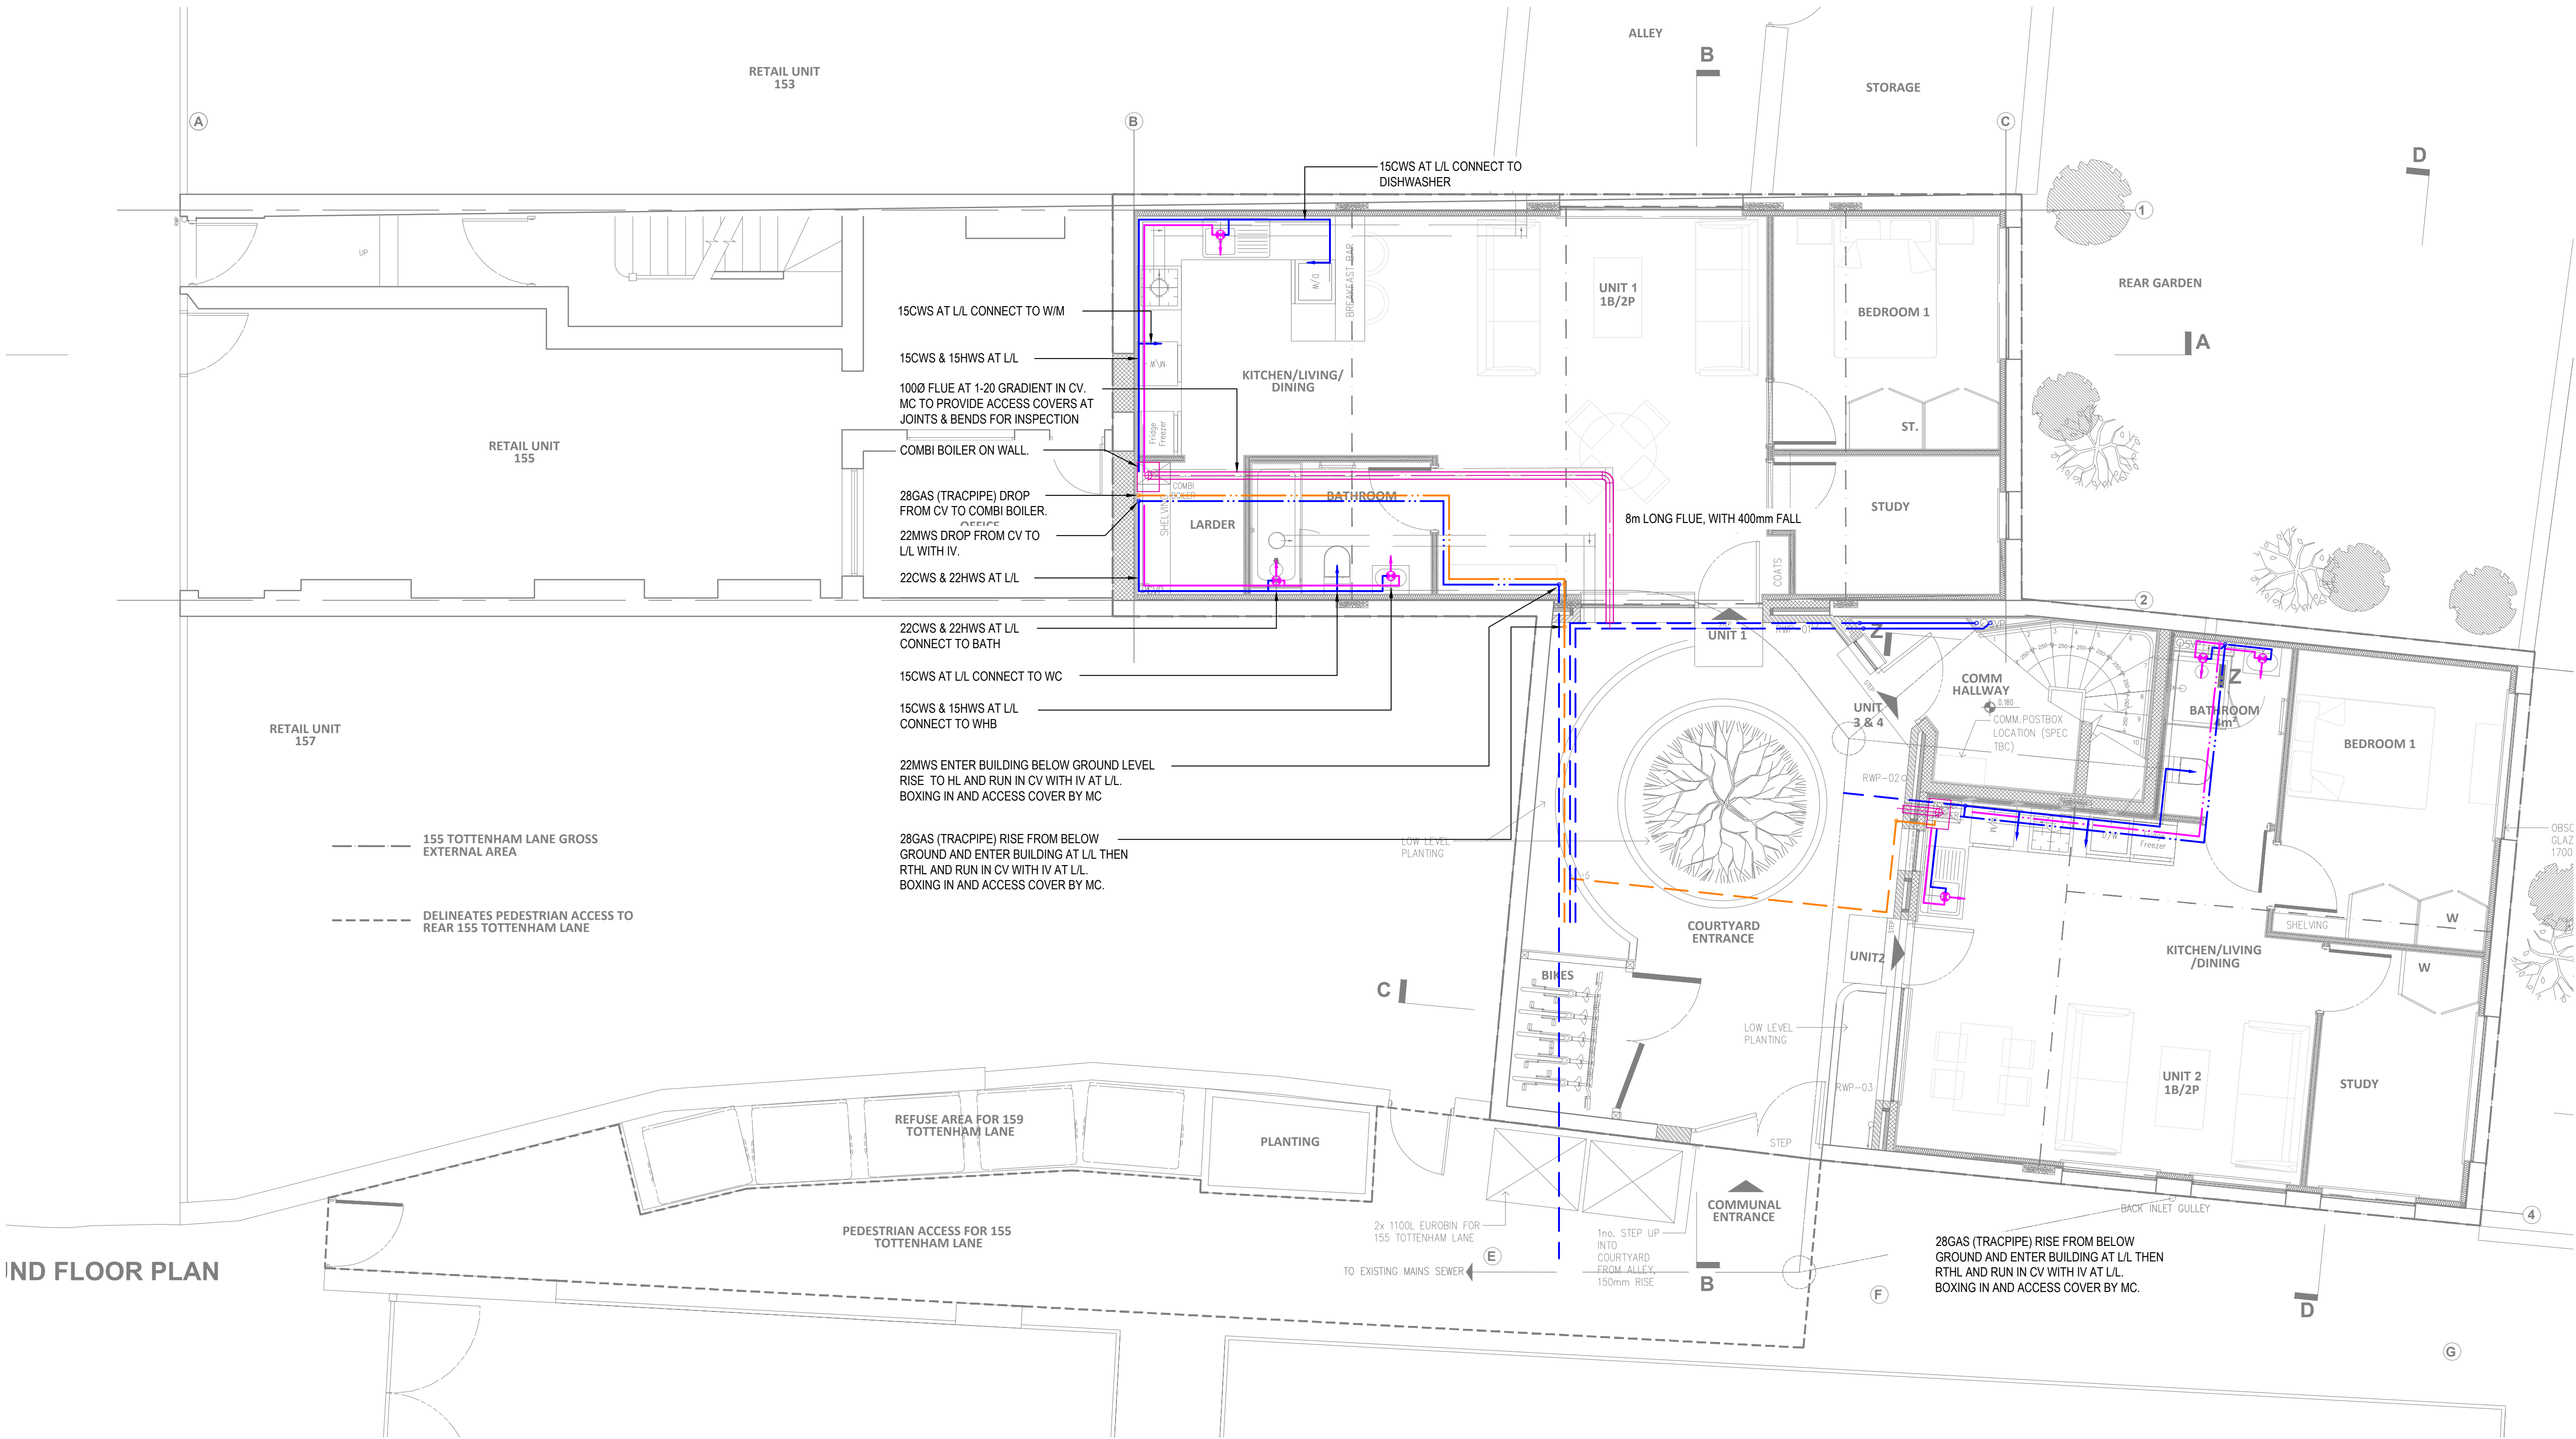

GENERAL NOTES:

1. DO NOT SCALE OFF THIS DRAWING. ALWAYS WORKS TO NOTED DIMENSIONS AND SITE VERIFIED DIMENSIONS.
2. THIS DRAWING IS TO BE READ IN CONJUNCTION WITH ALL ARCHITECTURAL, STRUCTURAL AND ENGINEERING DRAWINGS AND SPECIFICATIONS.
3. ANY DISCREPANCIES SHOULD BE BROUGHT TO THE ATTENTION OF THE CA FOR GUIDANCE.
4. .

Rev	Description	Date	Project				Design Consultants			
P1	Preliminary issue for comments.	02.07.23	155 TOTTENHAM LANE, CROUCH END, LONDON N8				K Dowling Consulting Engineers 21 BASS MEAD COOKHAM BERKS SL6 9DJ TEL: 07876 397846 E-MAIL: roy@wdowling.demon.co.uk			
			Title				Client			
			GROUND FLOOR MECHANICAL SERVICES PIPEWORK LAYOUT				UK PROPERTIES ONE LTD			
			Designer	Drawn	Checked	Date				
			RD	RD	RD	01.07.23				
			Scale	DRG No						
			1:50@A1	829-M-100						
						P1				