


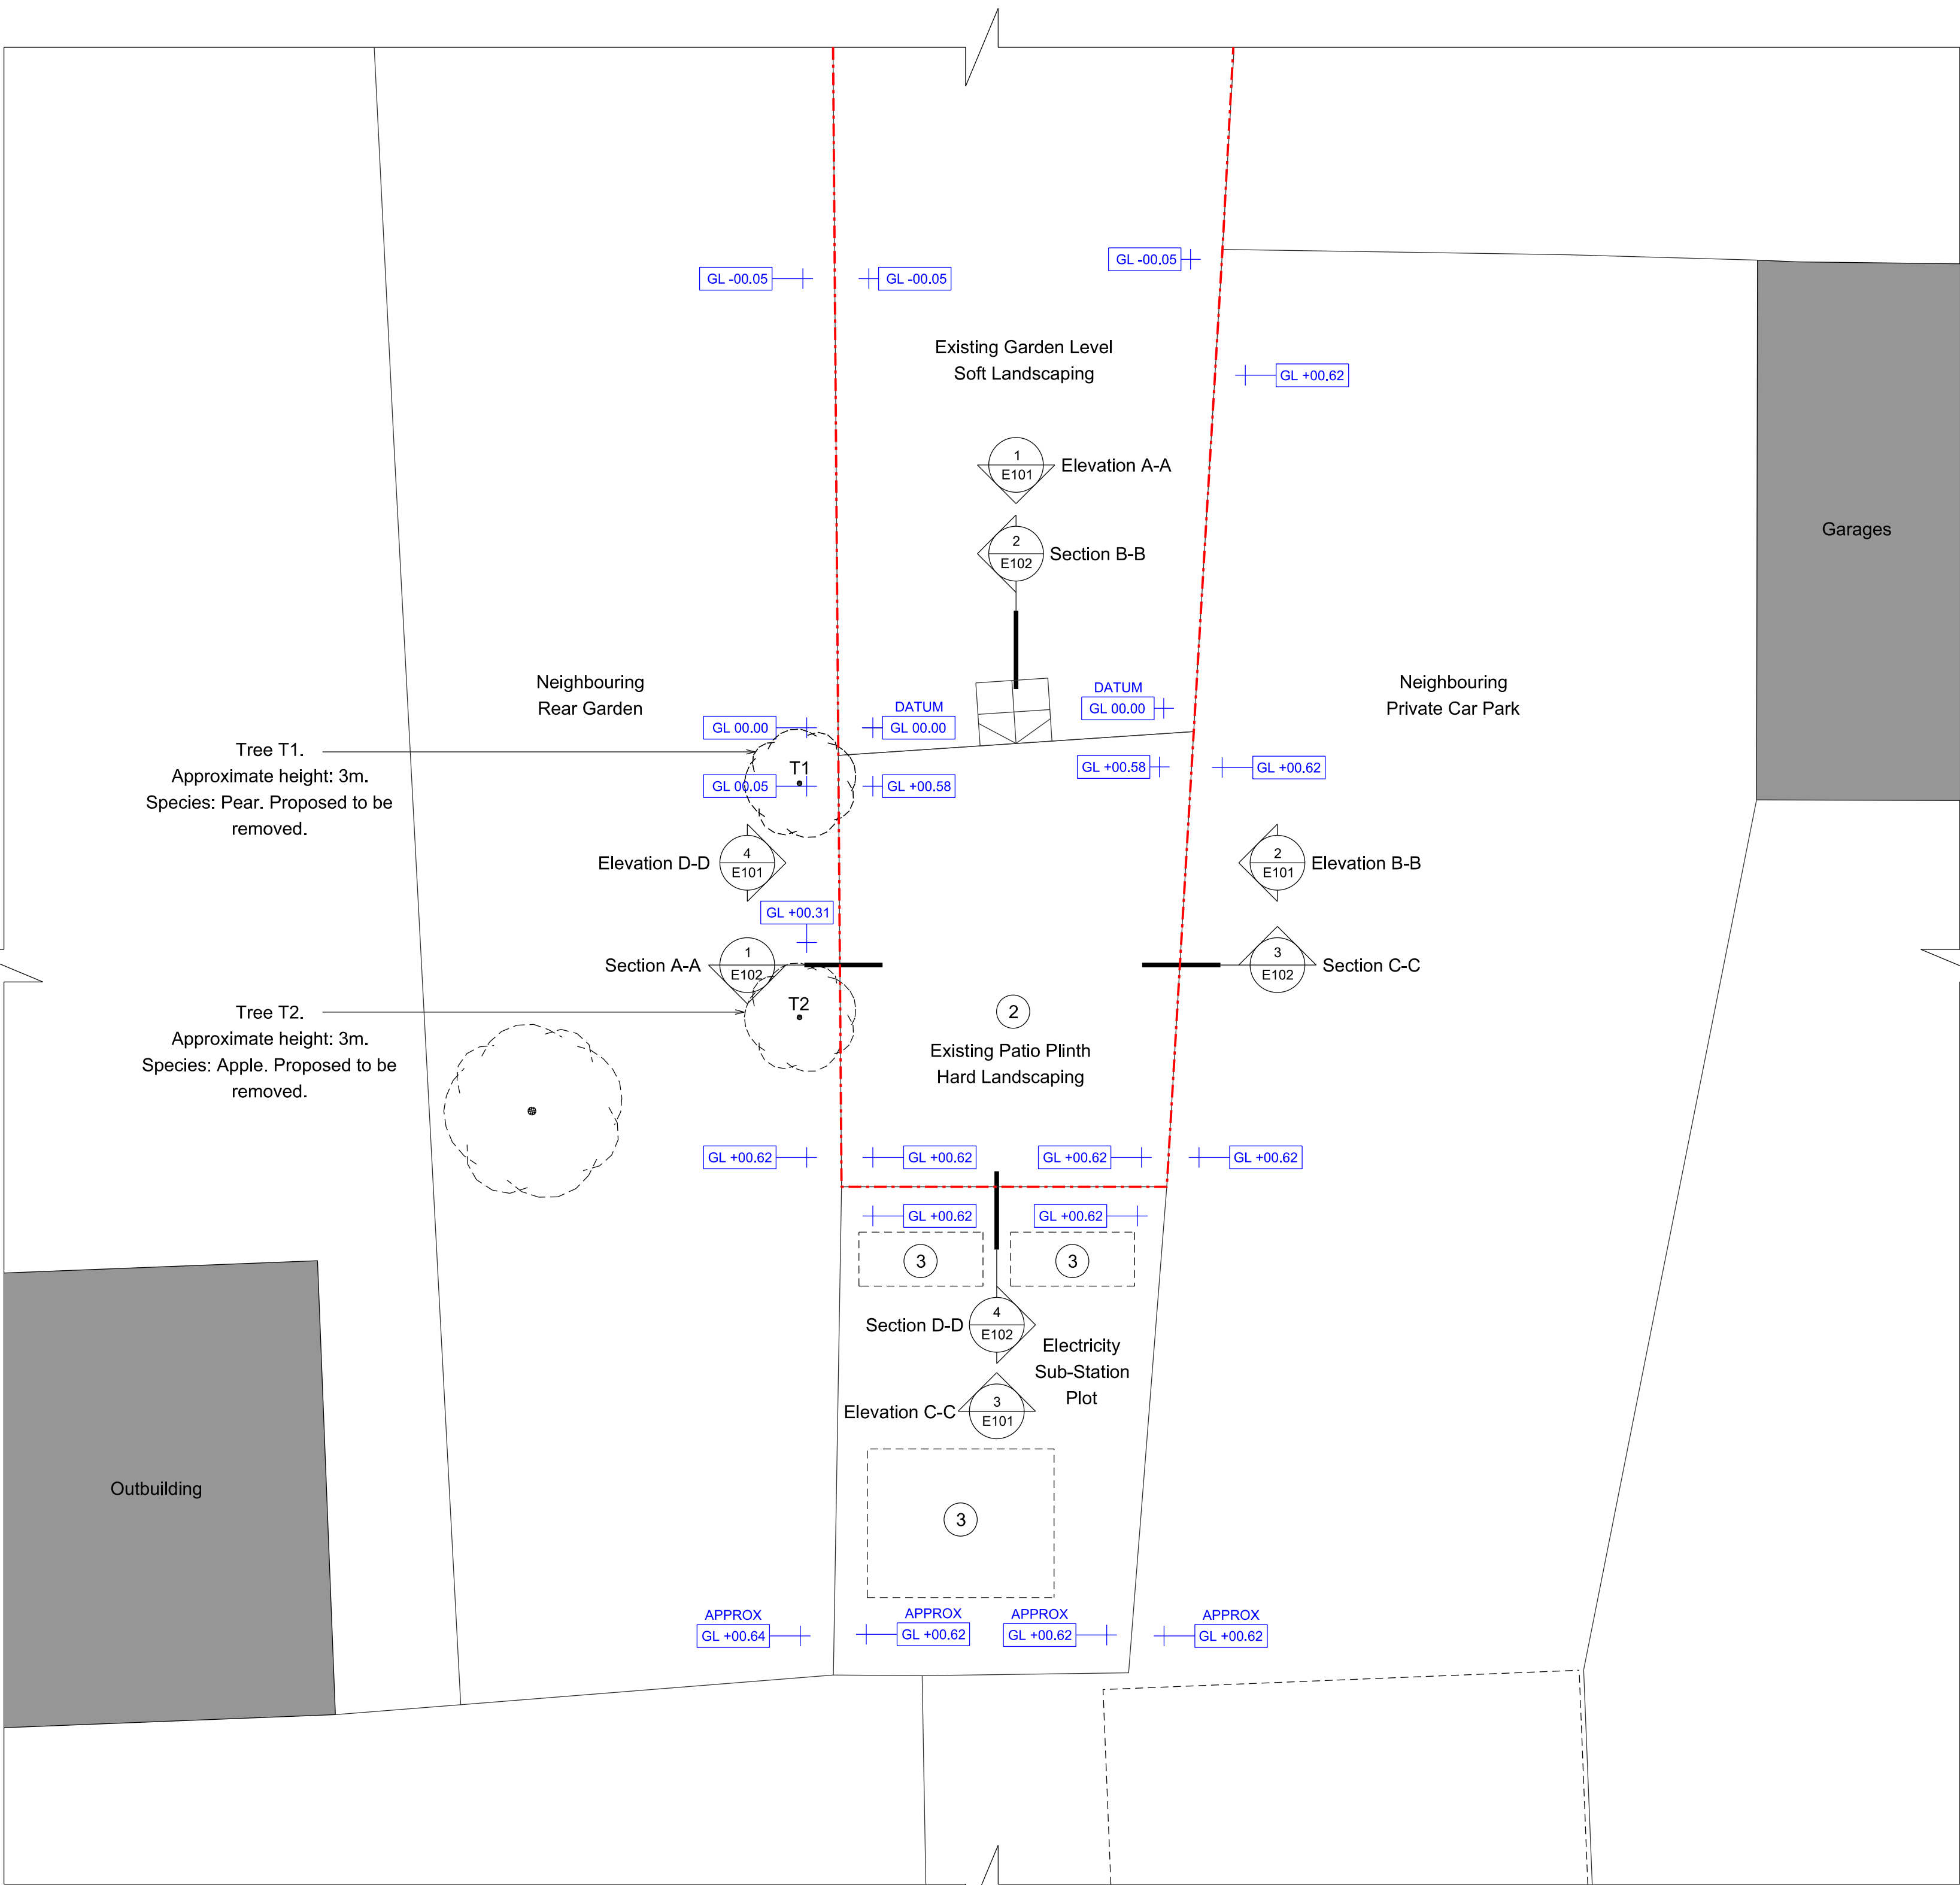

- 1 Ground Floor Level Plan
- Boundary Line
- GL +XX.XX Existing Ground Levels

- EXISTING KEY
- 1 Timber fence with concrete posts - in places the fences sitting on a panelled concrete base retaining wall structure as shown.
 - 2 Concrete patio tiles.
 - 3 Electrical substation units in foreground.
 - 4 Timber garden storage.



REVISIONS	BY	DATE	REV
Draft for Client Review	MB	10.07.23	-
Planning Issue	MB	14.07.23	A

NOTES

This drawing is the copyright of Beacham Architects Ltd, and may not be reproduced or used for any other purpose except by written permission. Beacham Architects rely on the expertise of third parties and does not warrant the accuracy of their information.

If unclear information or discrepancies exist between this drawing and other consultants, contractors, sub-contractors or site conditions, notify Beacham Architects immediately. Do not scale this drawing. All site dimensions to be confirmed prior to fabrication. Drawing to be read in conjunction with all issued Beacham Architects documentation.

Beacham Architect's design responsibility is limited to the design of the permanent works as constructed, in accordance with Beacham Architect's design. Methods of construction drawn depict the Design Intent. Contractor to verify construction methods and to construct the works to reflect the design intent, in accordance with current Building Regulations and Standards.

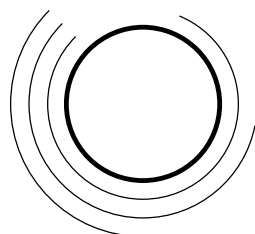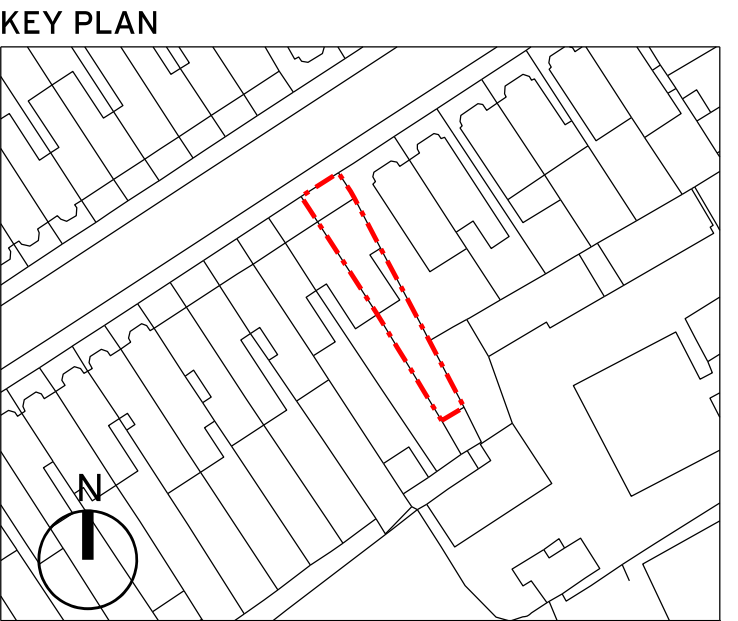

BEACHAM
ARCHITECTS

DESIGNER

Beacham Architects
Studio 13, The Gantry,
Broadcast Centre, Here East,
1 Waterden Road, London, E9 5LN
+44 (0)7795 820508

PROJECT

14 Greenham Road,
London. N10 1LP

CLIENT

Paul and Kate

DRAWING TITLE

Existing Ground Floor Plan

SCALE A1	SCALE A3	DRAWN	DATE
1:50	1:100	MB	06.07.23
PROJ. NO.	DWG NO.	REV	
14GR	E100	A	

