





Existing Site Plan - Scale 1: 100 @A1

Proposed Block Plan
Scale 1: 100 @A1
Shaded area depicts proposed development

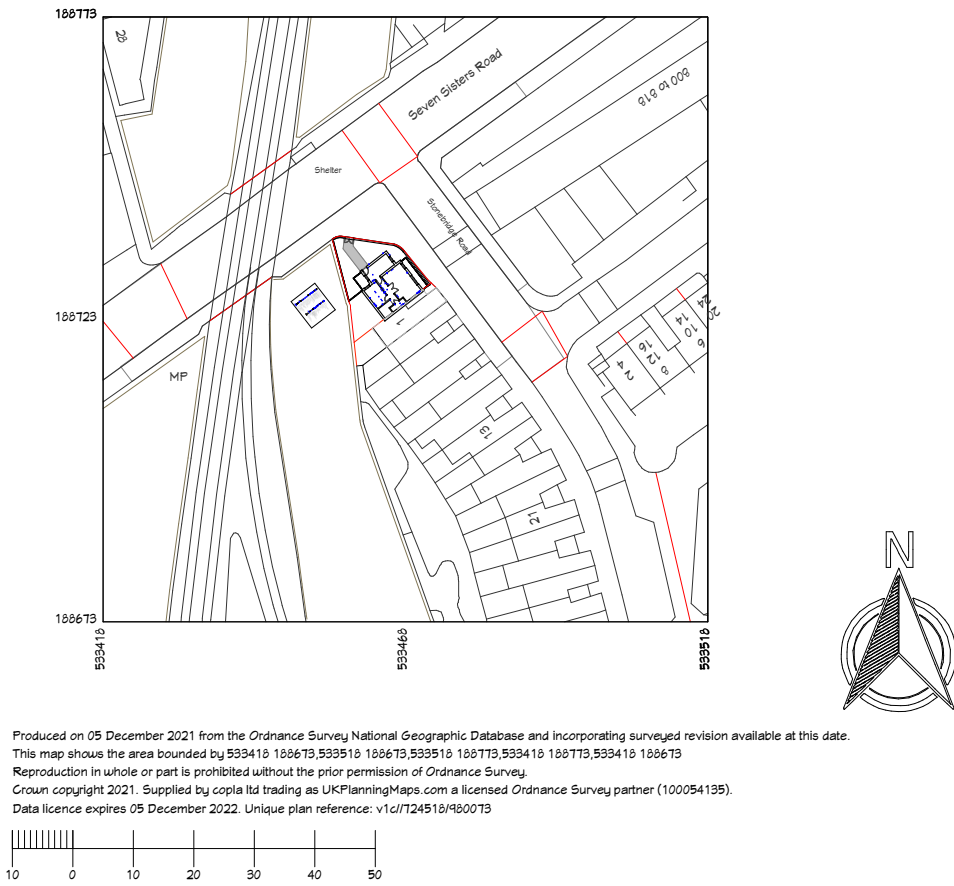

Site Location Plan
Scale 1: 1250 @A1

 

Sheet #	SH-11
Drawn By:	SU
Date:	17/07/2023
Scale:	1: 100 @ A1 unless stated
Block plan for new build at land adjacent to: 1 Stonebridge Road, Seven Sisters, London, N15 5NY	
	