


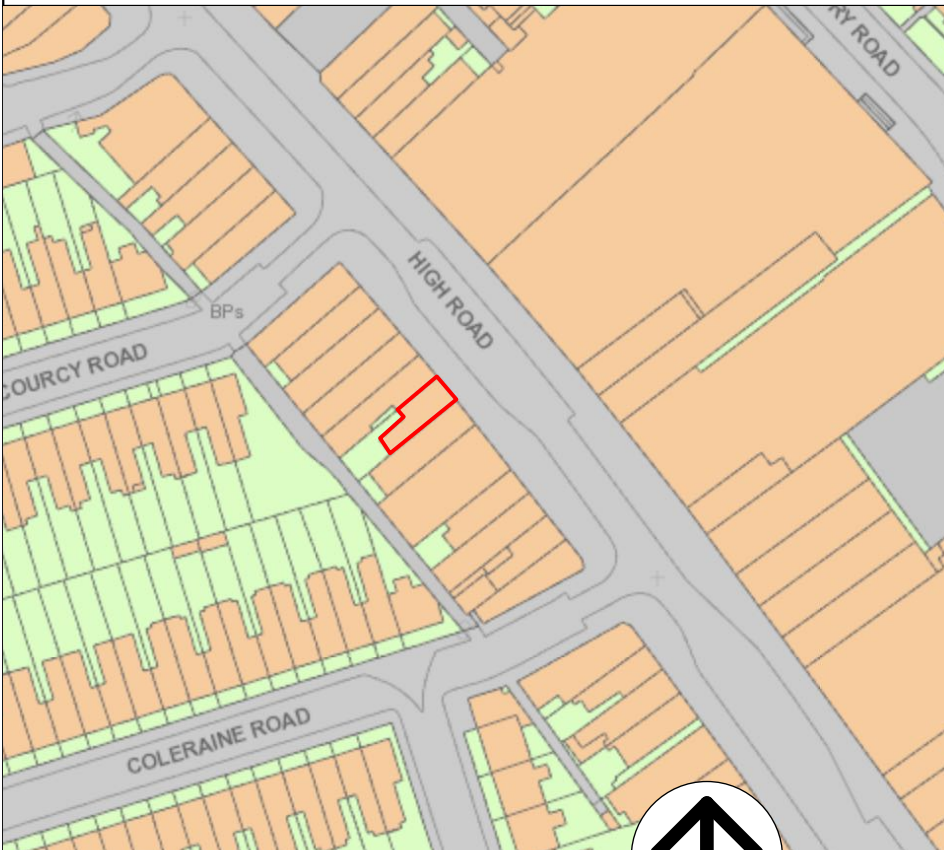

SITE PLAN
SCALE 1:500

0 50 M



LOCATION PLAN
SCALE 1:1250

0 10 30 50 70 90 110 M



EXISTING



PROPOSED



FRONT ELEVATION
Scale: 1:50

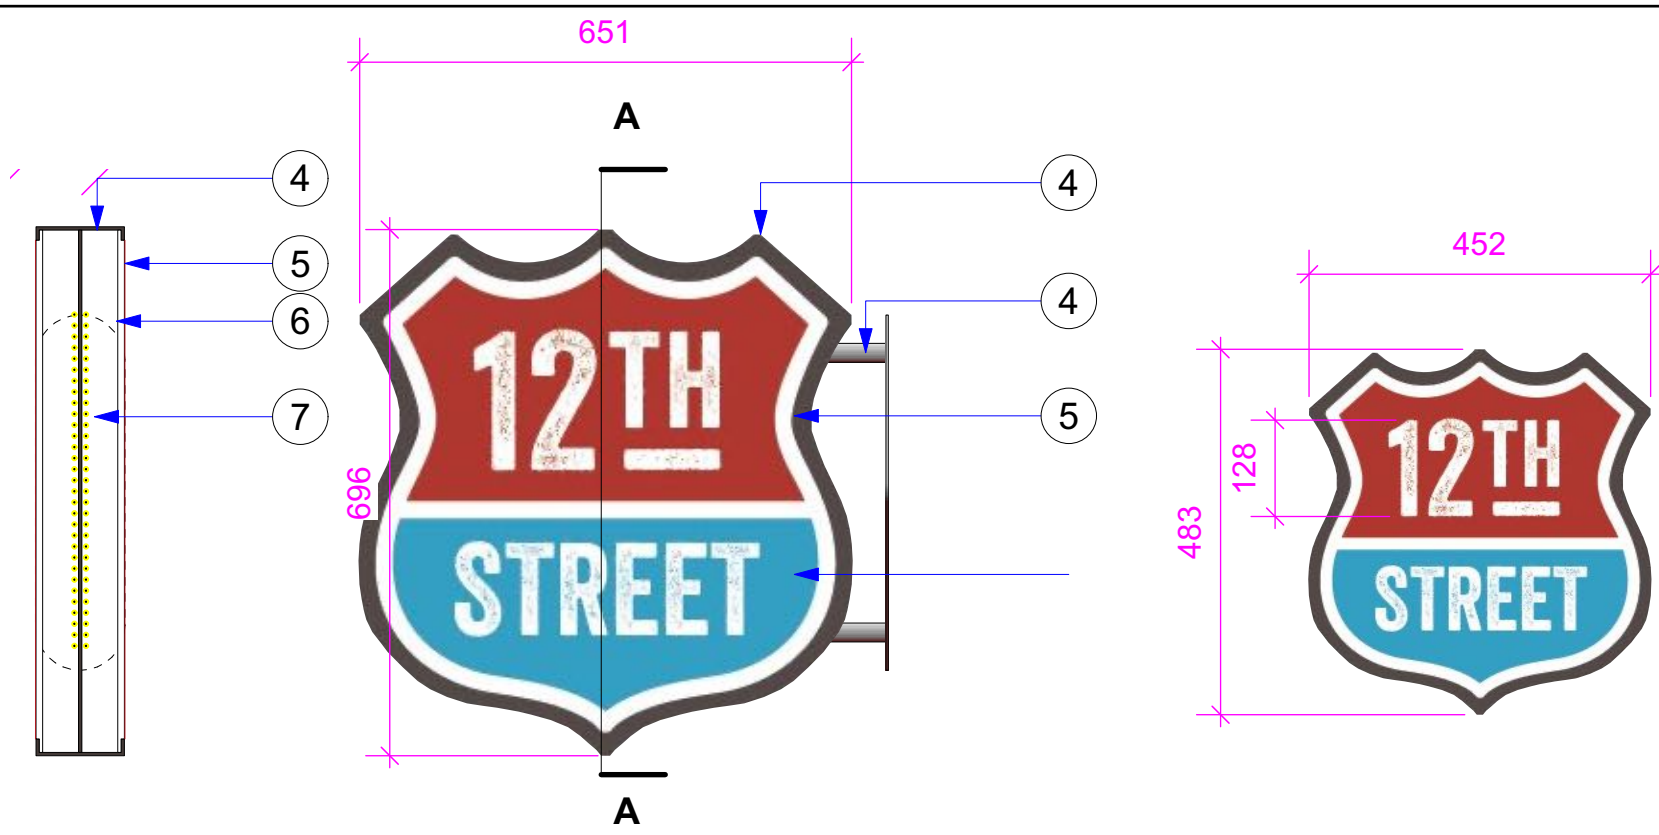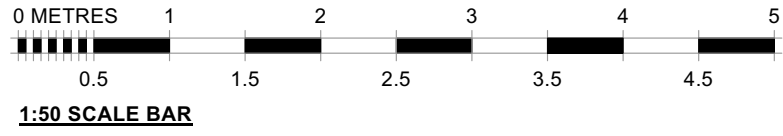

PROJECTING SIGN
Scale: 1:10

SHIELD SIGN
Scale: 1:10

COLOURS:

PANTONE 193C PANTONE 2915C WHITE

- Notes:**
- PROJECTING SIGN
 - 12th STREET FASCIA SIGN
 - SHIELD SIGN
 - HOT DIP GALVANISED STEEL SIGNBOX AND BRACKET (DO NOT REMOVE WEBBING)
 - OPAL ACRYLIC SIGN FACE (DOUBLE SIDED)
 - DASHED LINE INDICATES BRACKET TO FASCIA. DIMENSIONALLY COORDINATED WITH CORRUGATED STEEL FASCIA CLADDING
 - INTERNAL LED ILLUMINATION
 - OPAL ACRYLIC FACE OVERLAID WITH TRANSLUCENT VINYL GRAPHIC
 - HOT DIP GALVANISED STEEL SIGNBOX
 - RENEW EXISTING FASCIA CLADDING
 - INK JET PRINTED DIRECTLY ONTO 10MM OPAL ACRYLIC. WHITE AREAS ILLUMINATED. ALL OTHER AREAS AND COLOURS NON ILLUMINATED

**MAIN CONTRACTOR TO VERIFY ALL
DIMENSIONS ON SITE PRIOR
MANUFACTURING FABRICATION AND
CONSTRUCTION**



PROPOSED FASCIA SIGN
Scale: 1:10

WOOD GREEN

REV	DESCRIPTION	DATE
-----	-------------	------

DESIGN
CLD

CLIENT
**SQP TRADERS
LIMITED**

PROJECT
**12th St
57 HIGH ROAD
WOOD GREEN**

DESCRIPTION
ADVERTS TO SHOPFRONT

SCALE

DATE
NOVEMBER 2022

DRAWN BY

NUMBER
12TH STREET-WG-22-06

DESIGN
CLD

www.designcld.co.uk **info@designcld.co.uk**
4 Peterborough Road, Harrow, Middlesex, HA1 2BQ
Tel : 020 8426 8259 Fax : 020 8423 0939

COPYRIGHT IS RESERVED BY DESIGN CLD AND IS ISSUED ON THE CONDITION THAT IT IS NOT COPIED OR DISCLOSED BY OR TO ANY UNAUTHORISED PERSONS WITHOUT PRIOR CONSENT IN WRITING FROM DESIGN CLD. THIS DRAWING SHOULD NOT BE SCALED. THE CONTRACTOR SHOULD CHECK ALL DIMENSIONS ON SITE. ANY ERROR OMISSION SHOULD BE REPORTED TO DESIGN CLD.