



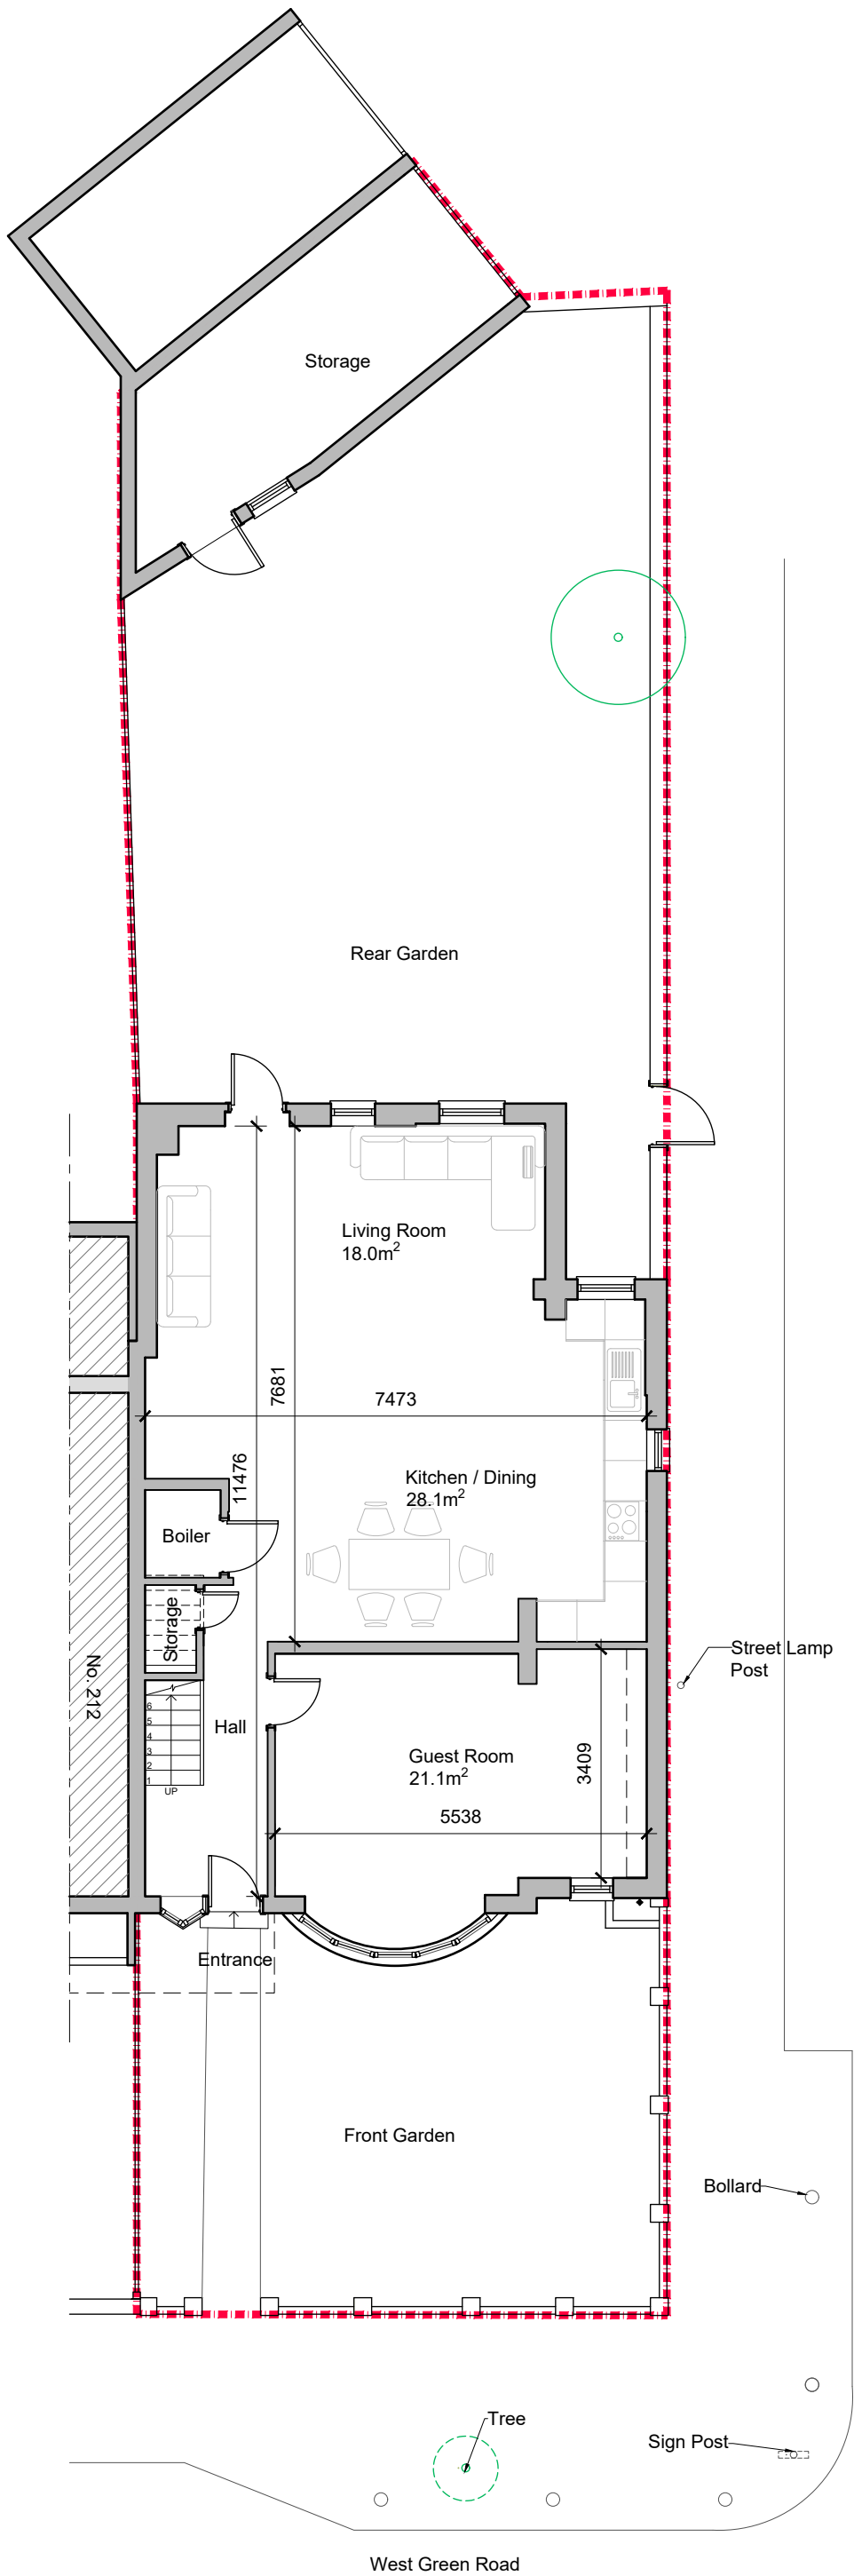

- Notes
- 1- This drawing is not for construction
 - 2- All Dimensions are in millimeters
 - 3- Dimensions are not to be scaled directly from drawings
 - 4- All dimensions are to be checked on site and the Architect is to be informed of any discrepancies before construction commences
 - 5- All references to drawings refer to current revision of that drawing
 - 6- The Copyright of this drawing belongs to Architectural Design Point Limited.


 


- Existing Wall
- Wall/partition to be removed
- Proposed wall/partition


Rev.	Date	Revisions
FOR PLANNING		
 ARCHITECTURAL DESIGN POINT 8-10 Silver Street, Enfield, EN1 3ED Office: 0208 367 7479 Tel: 0796 029 9656 Email: info@adplondon.co.uk		
Client	Mr Dilshad Ahmed	
Project	210 West Green Rd, London, N15 5AN	
Scale	1/100@A3	Date 07/2023
Drawn By	M.C	Checked By H.C
Project No.	220726-01	Drawing No. A101
		Revision -
Drawing title		
Pre - Existing Ground Floor Plan		



- Notes
- 1- This drawing is not for construction
 - 2- All Dimensions are in millimeters
 - 3- Dimensions are not to be scaled directly from drawings
 - 4- All dimensions are to be checked on site and the Architect is to be informed of any discrepancies before construction commences
 - 5- All references to drawings refer to current revision of that drawing
 - 6- The Copyright of this drawing belongs to Architectural Design Point Limited.

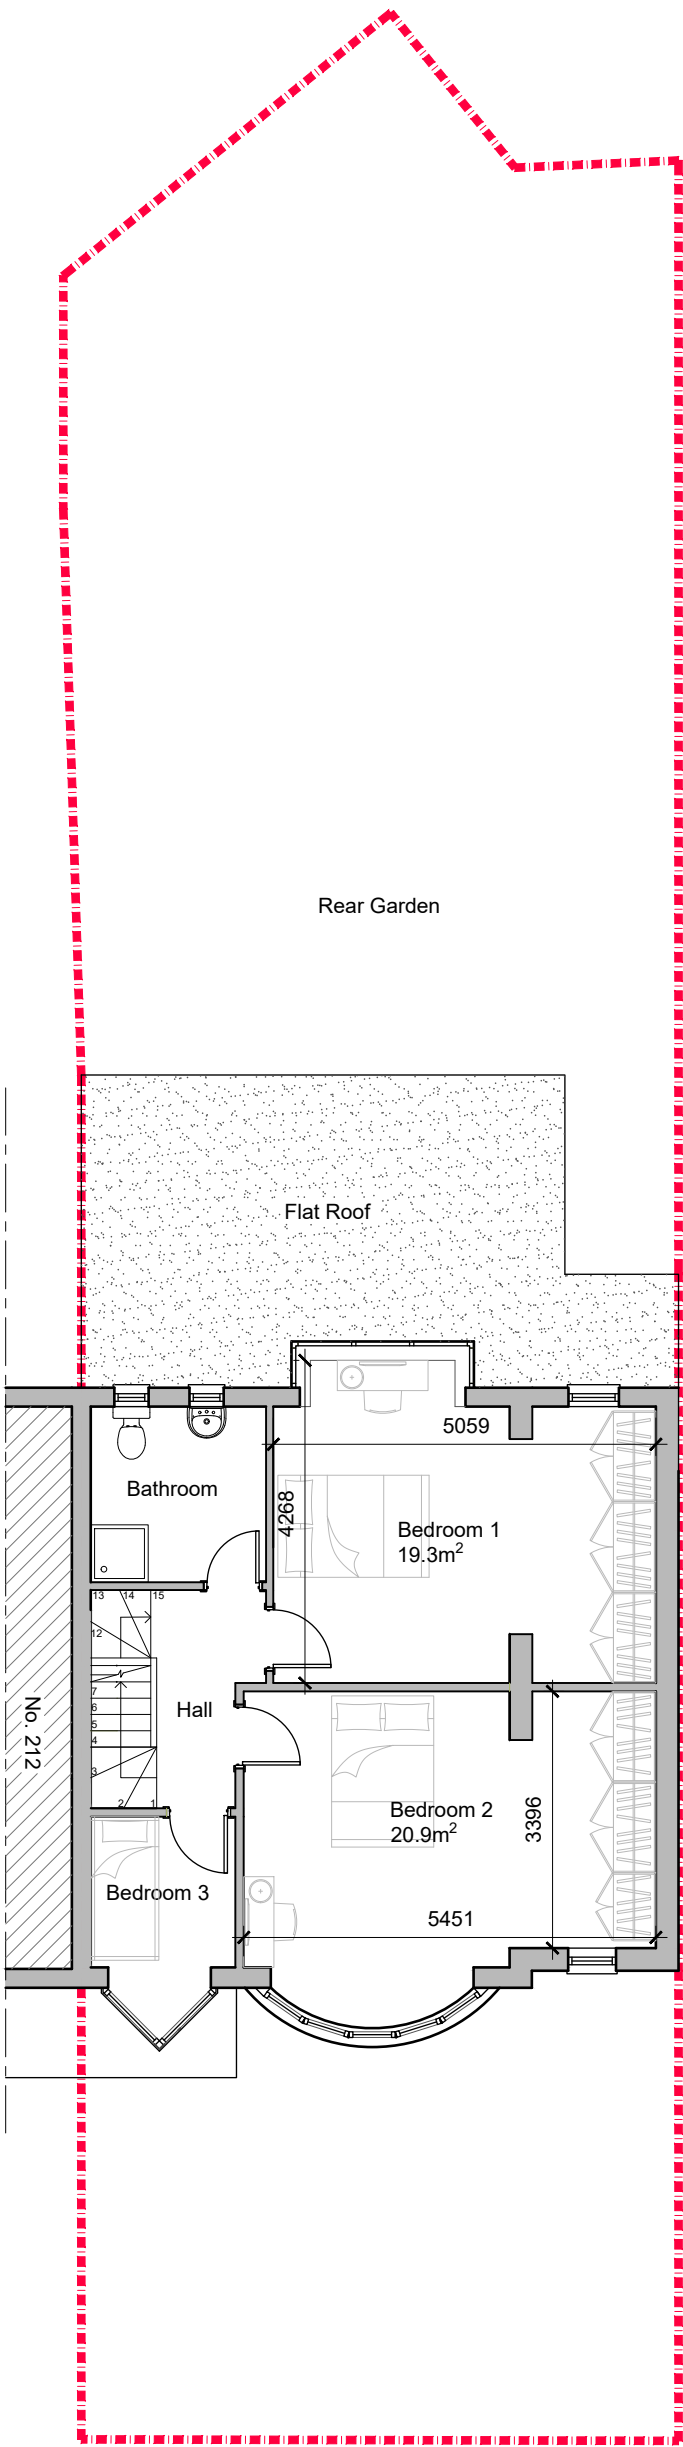 

PRE-EXISTING FIRST FLOOR PLAN
GIA: 58.8m²

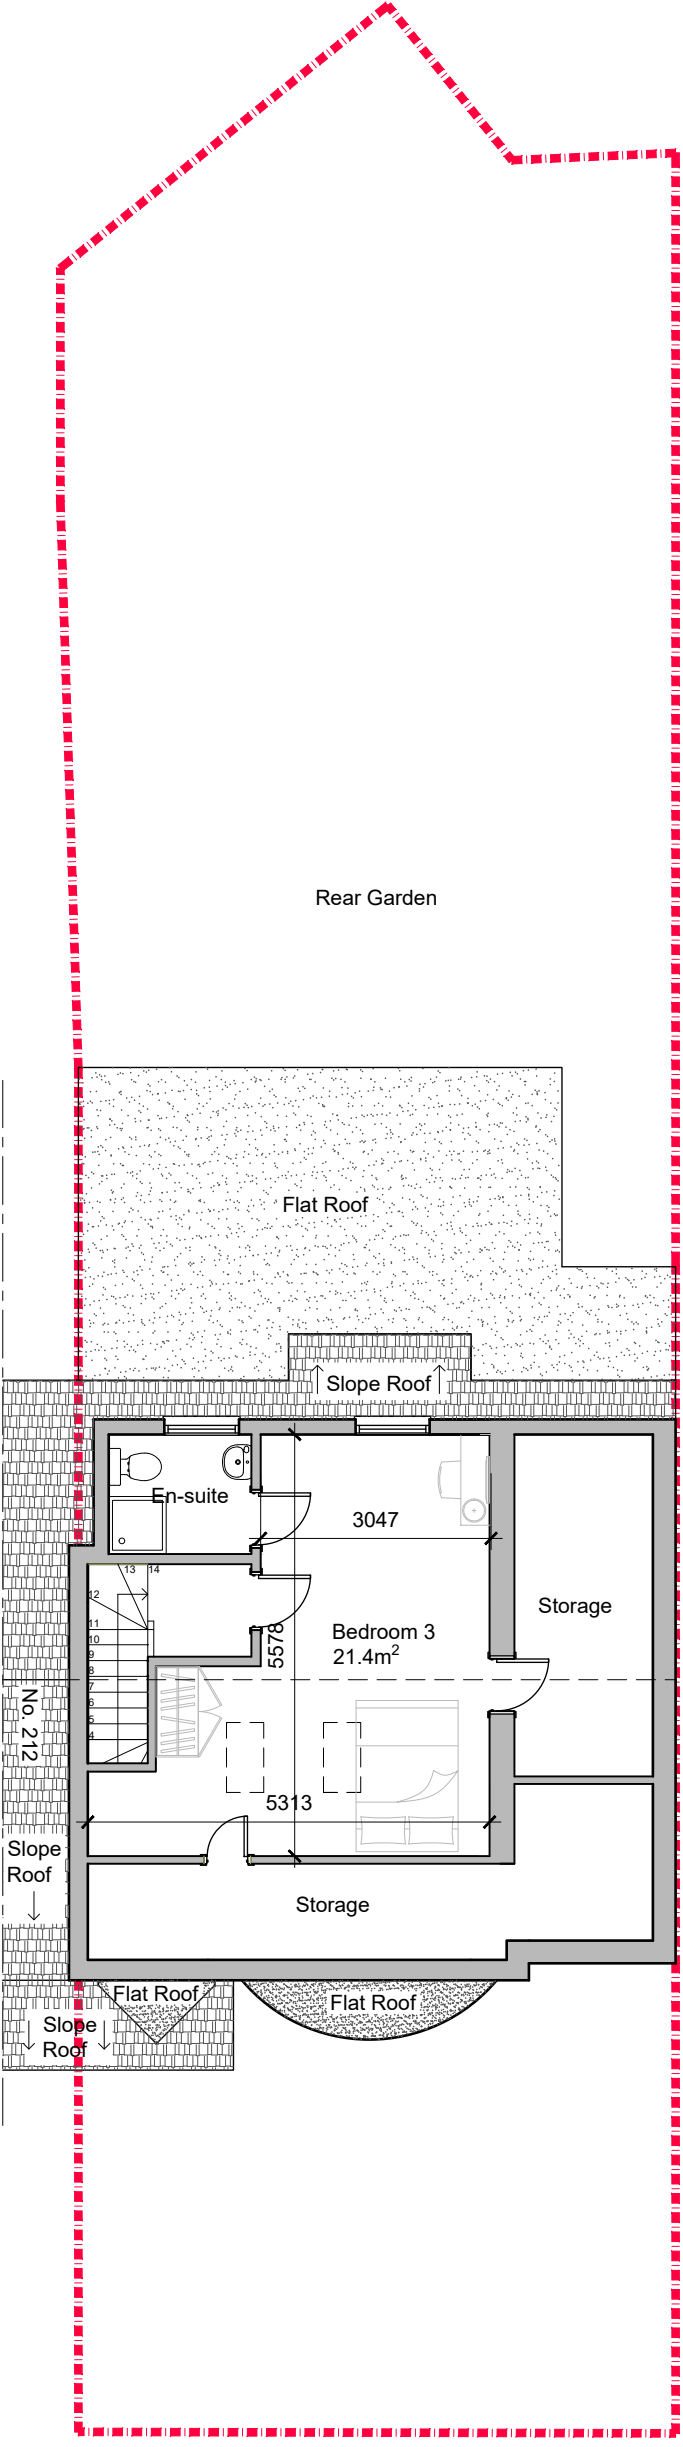

PRE-EXISTING LOFT FLOOR PLAN
GIA: 51.0m²

- Existing Wall
Wall/partition to be removed
Proposed wall/partition

Rev.	Date	Revisions
FOR PLANNING		
 ARCHITECTURAL DESIGN POINT 8-10 Silver Street, Enfield, EN1 3ED Office: 0208 367 7479 Tel: 0796 029 9656 Email: info@adplondon.co.uk		
Client	Mr Dilshad Ahmed	
Project	210 West Green Rd, London, N15 5AN	
Scale	1/100@A3	Date 07/2023
Drawn By	M.C	Checked By H.C
Project No.	220726-01	Drawing No. A102
Drawing title		Revision -
Pre-Existing First & Loft Floor Plan		