


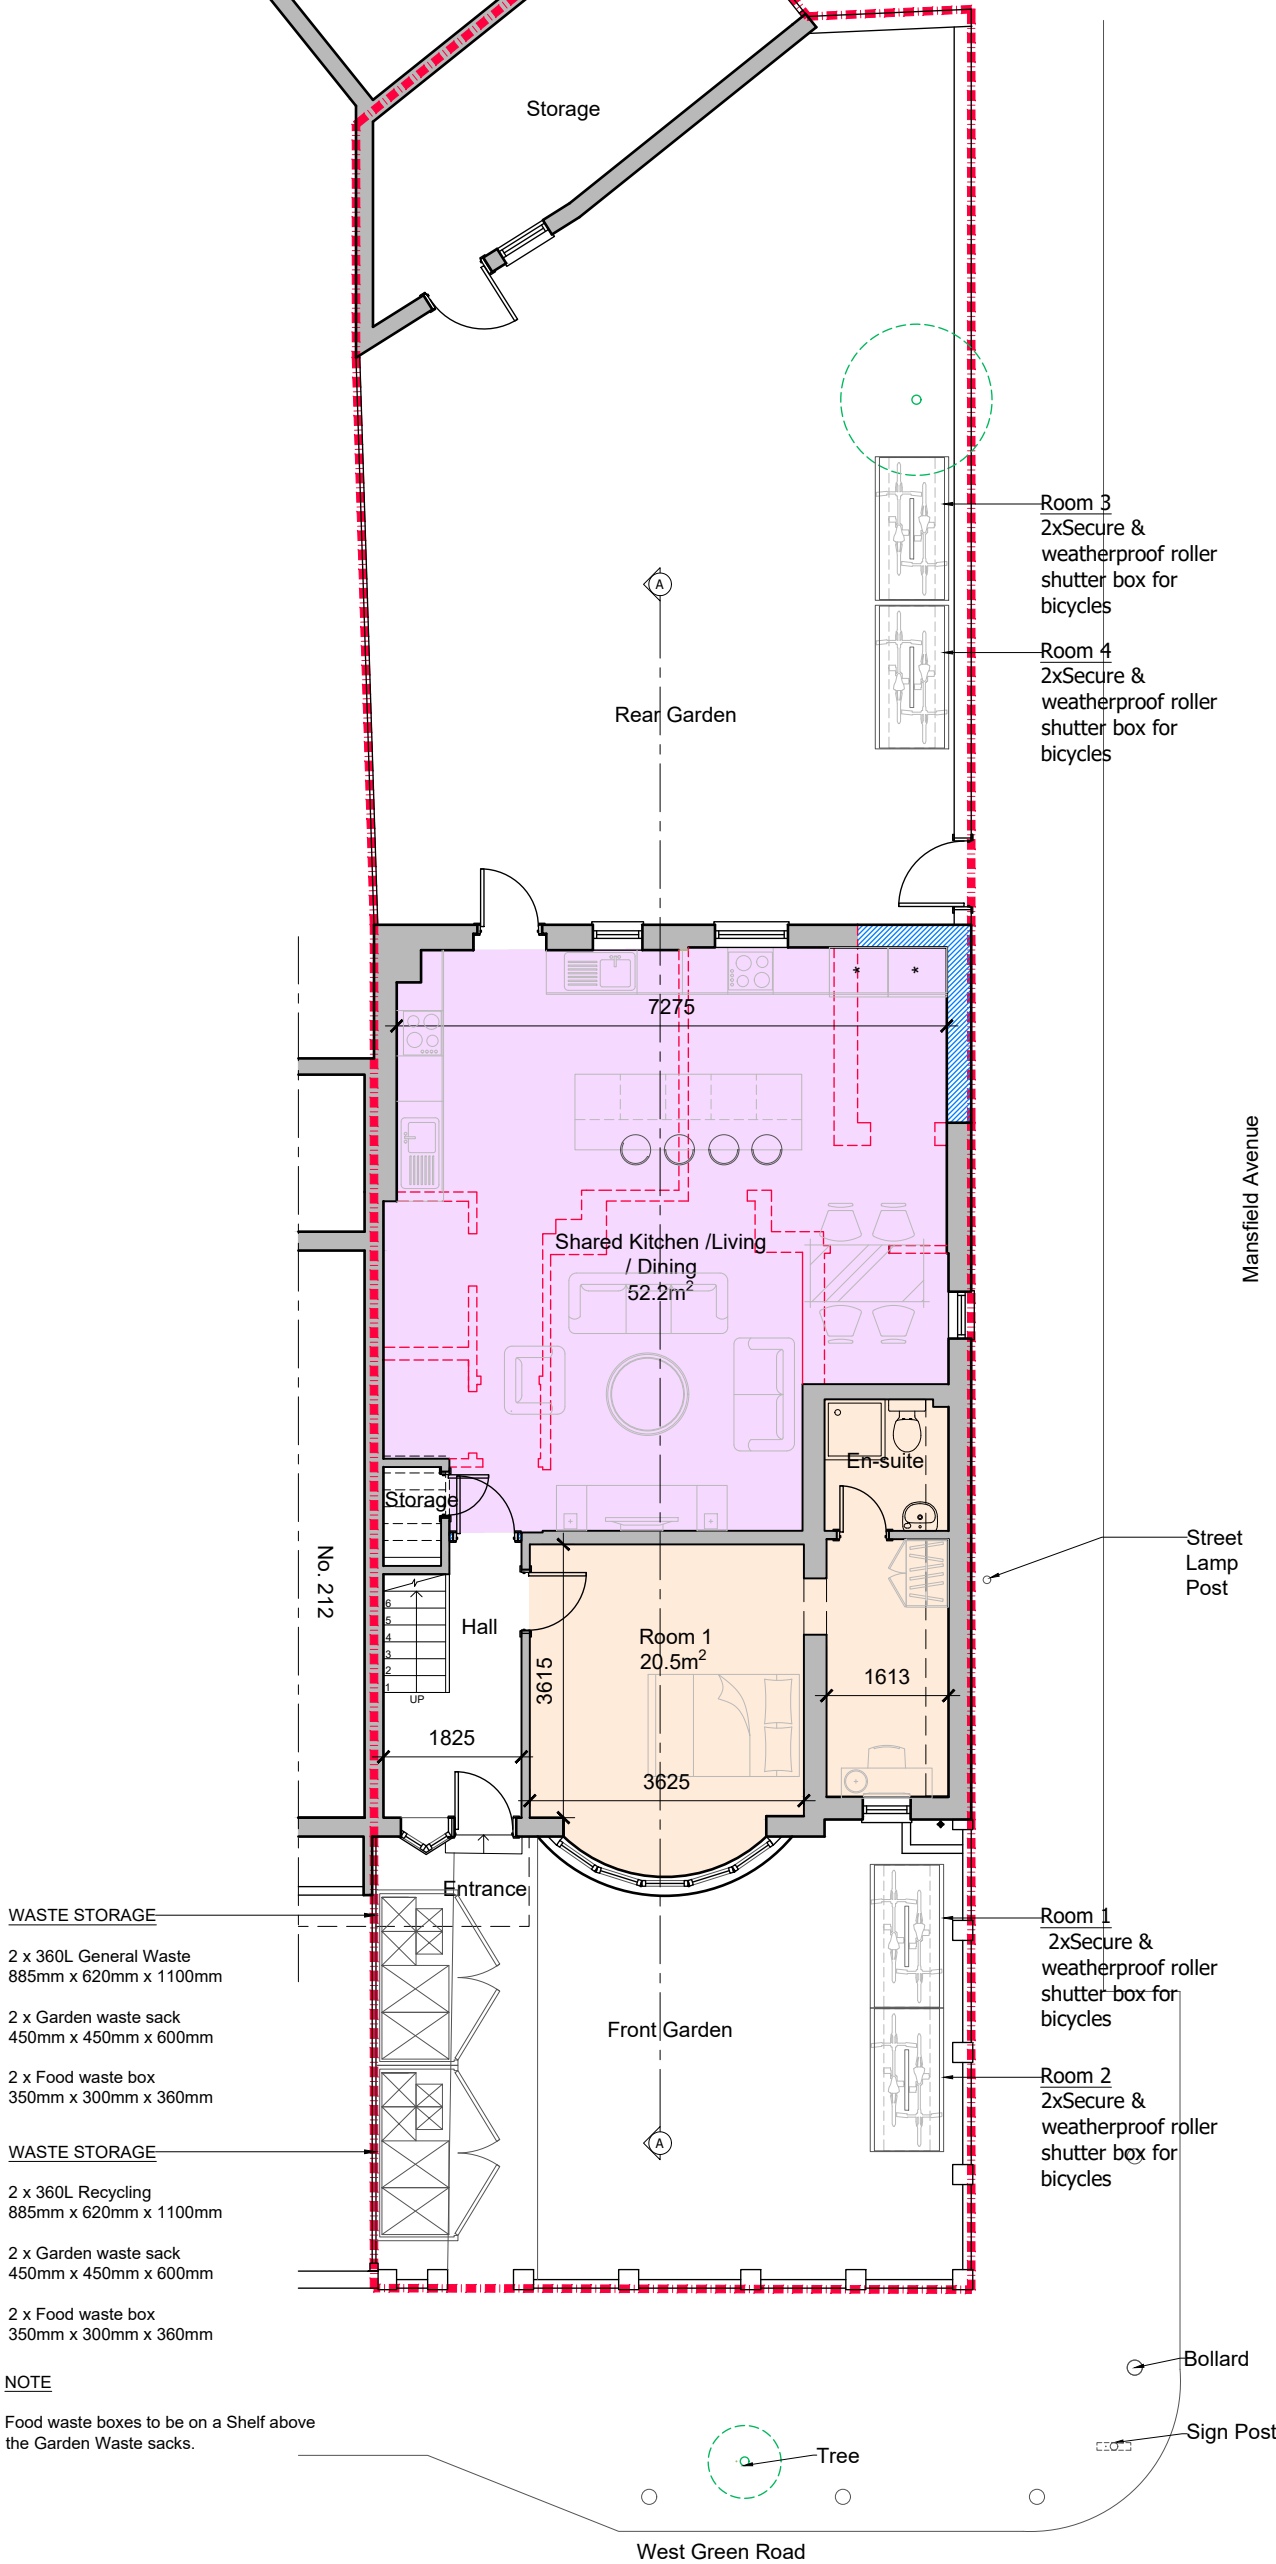

ROOMS LEGEND:

ROOM NO.	No. of Persons	GIA (m ²)	L/D/K ROOM (m ²)	BATHROOM (m ²)	BEDROOM1 (m ²)	Storage	PRIVATE AMENITY SPACE	WC (m ²)
ROOM 1	1 Person	23.6		2.8	20.5	-	-	
ROOM 2	2 Person	25.2		2.2	22.8	-	-	
ROOM 3	1 Person	24.1		2.7	21.2	-	-	
ROOM 4	2 Person	31.8		6.0	24.7	0.8m ²	-	
SHARED	-	-	52.2m ²	-	-	15.9m ²	81.6m ²	



WASTE STORAGE

2 x 360L General Waste
885mm x 620mm x 1100mm

2 x Garden waste sack
450mm x 450mm x 600mm

2 x Food waste box
350mm x 300mm x 360mm

WASTE STORAGE

2 x 360L Recycling
885mm x 620mm x 1100mm

2 x Garden waste sack
450mm x 450mm x 600mm


2 x Food waste box
350mm x 300mm x 360mm

NOTE

Food waste boxes to be on a Shelf above the Garden Waste sacks.

Notes

1- This drawing is not for construction
2- All Dimensions are in millimeters
3- Dimensions are not to be scaled directly from drawings
4- All dimensions are to be checked on site and the Architect is to be informed of any discrepancies before construction commences
5- All references to drawings refer to current revision of that drawing
6- The Copyright of this drawing belongs to Architectural Design Point Limited.


 


Existing Wall
Wall/partition to be removed
Proposed wall/partition


Rev.	Date	Revisions
FOR PLANNING		
ARCHITECTURAL DESIGN POINT		
8-10 Silver Street, Enfield, EN1 3ED Office: 0208 367 7479 Tel: 0796 029 9656 Email: info@adplondon.co.uk		
Client	Mr Dilshad Ahmed	
Project	210 West Green Rd, London, N15 5AN	
Scale	1/100@A3	Date 07/2023
Drawn By	M.C	Checked By H.C
Project No.	220726-01	Drawing No. A105
Drawing title		Revision -
Proposed Ground Floor Plan		



- Notes
- 1- This drawing is not for construction
 - 2- All Dimensions are in millimeters
 - 3- Dimensions are not to be scaled directly from drawings
 - 4- All dimensions are to be checked on site and the Architect is to be informed of any discrepancies before construction commences
 - 5- All references to drawings refer to current revision of that drawing
 - 6- The Copyright of this drawing belongs to Architectural Design Point Limited.

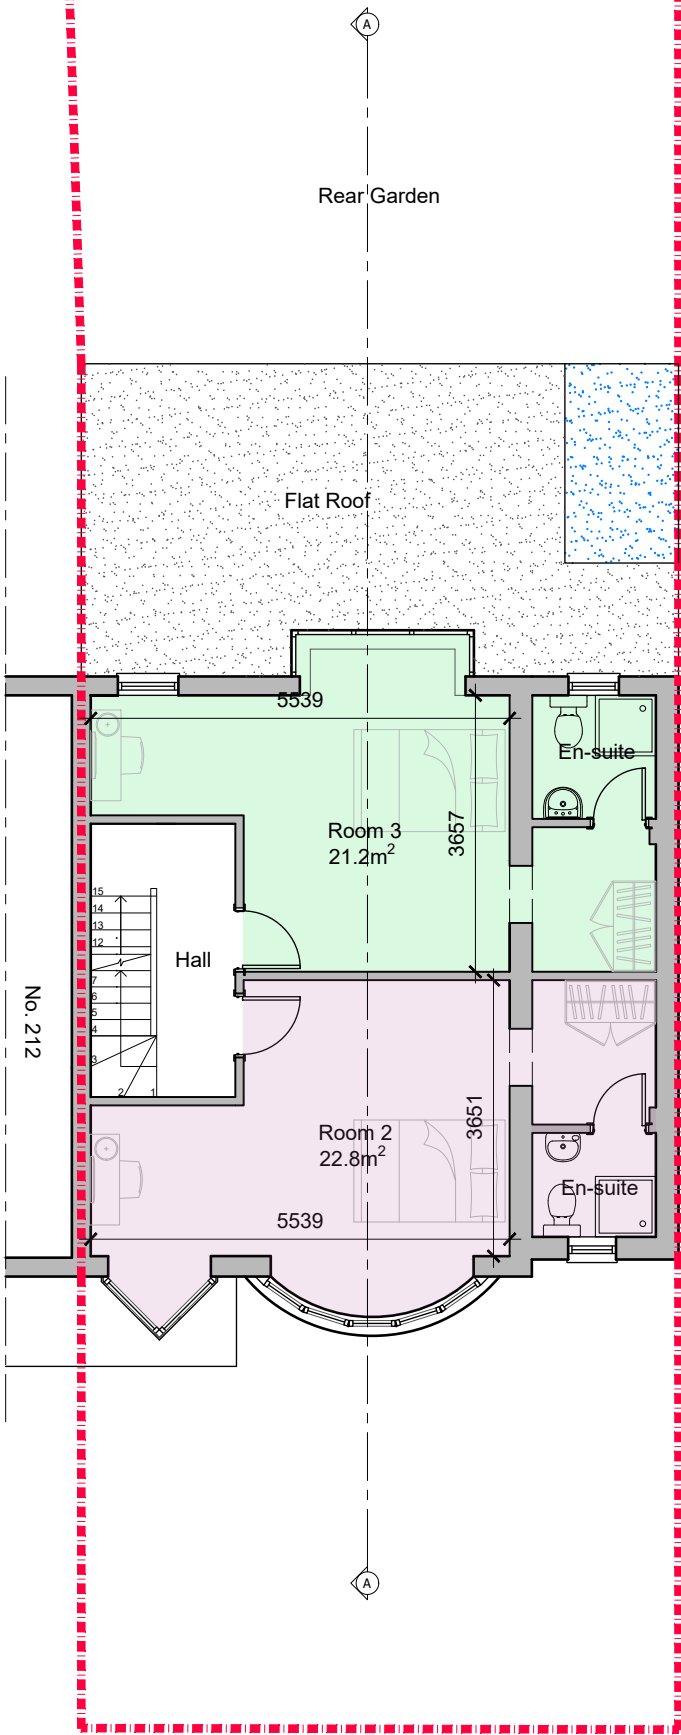 

PROPOSED FIRST FLOOR PLAN
GIA: 58.8m²

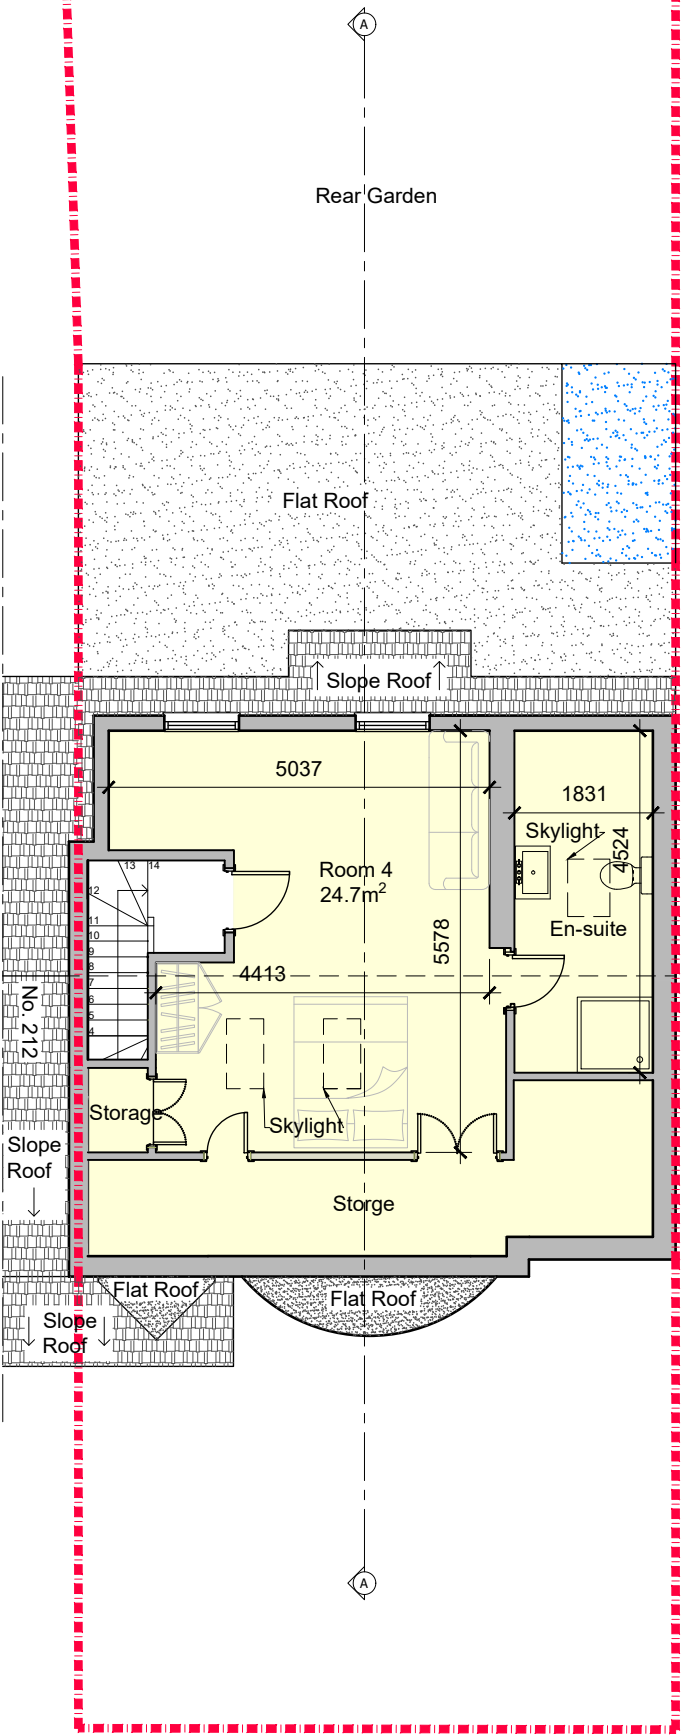



PROPOSED LOFT FLOOR PLAN
GIA: 51.0m²

- Existing Wall
Wall/partition to be removed
Proposed wall/partition

Rev.	Date	Revisions
FOR PLANNING		
ARCHITECTURAL DESIGN POINT 8-10 Silver Street, Enfield, EN1 3ED Office: 0208 367 7479 Tel: 0796 029 9656 Email: info@adplondon.co.uk		
Client	Mr Dilshad Ahmed	
Project	210 West Green Rd, London, N15 5AN	
Scale	1/100@A3	Date 07/2023
Drawn By	M.C	Checked By H.C
Project No.	220726-01	Drawing No. A106
Drawing title		Revision -
Proposed First & Loft Floor Plan		



- Notes
- 1- This drawing is not for construction
 - 2- All Dimensions are in millimeters
 - 3- Dimensions are not to be scaled directly from drawings
 - 4- All dimensions are to be checked on site and the Architect is to be informed of any discrepancies before construction commences
 - 5- All references to drawings refer to current revision of that drawing
 - 6- The Copyright of this drawing belongs to Architectural Design Point Limited.

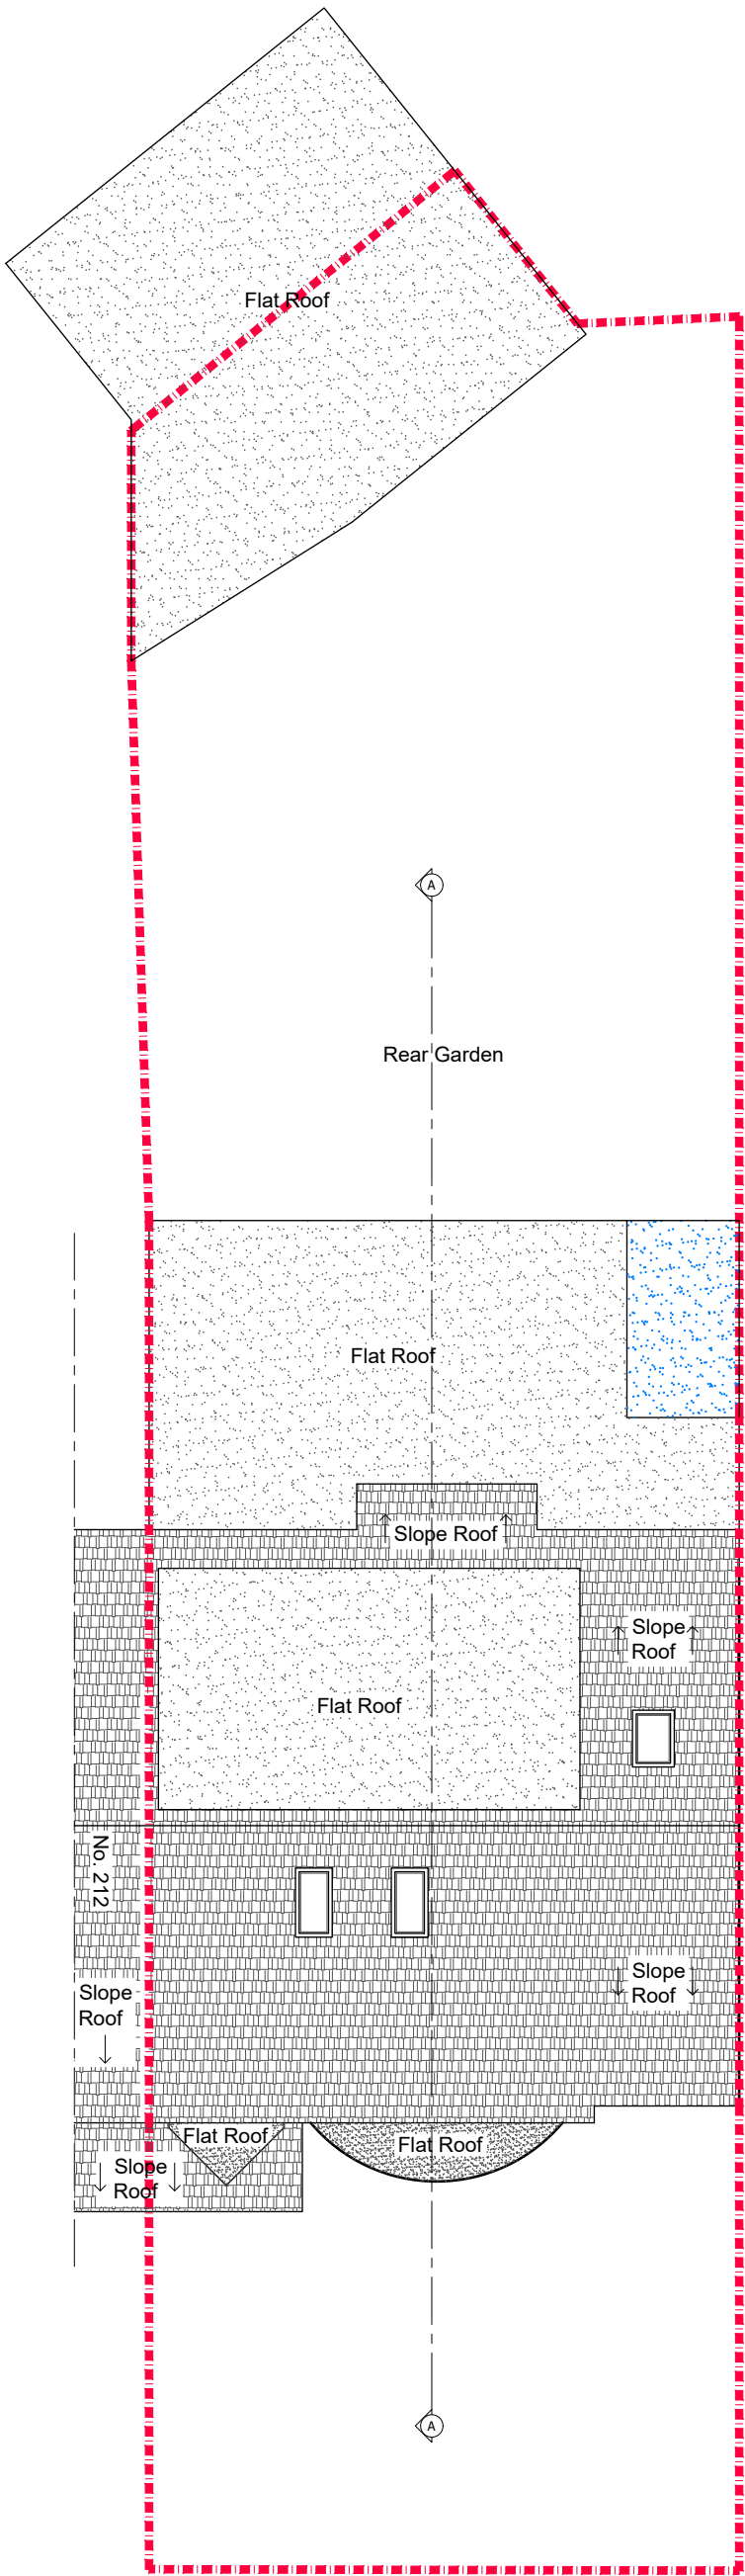 

PROPOSED ROOF PLAN

Existing Wall



Wall/partition to be removed

Proposed wall/partition

Rev.	Date	Revisions
FOR PLANNING		
ARCHITECTURAL DESIGN POINT 8-10 Silver Street, Enfield, EN1 3ED Office: 0208 367 7479 Tel: 0796 029 9656 Email: info@adplondon.co.uk		
ClientMr Dilshad Ahmed		
Project210 West Green Rd, London, N15 5AN		
Scale1/100@A3		Date07/2023
Drawn ByM.C		Checked ByH.C
Project No.220726-01		Drawing No.A107
		Revision-
Drawing titleProposed Roof Plan		



- Notes
- 1- This drawing is not for construction
 - 2- All Dimensions are in millimeters
 - 3- Dimensions are not to be scaled directly from drawings
 - 4- All dimensions are to be checked on site and the Architect is to be informed of any discrepancies before construction commences
 - 5- All references to drawings refer to current revision of that drawing
 - 6- The Copyright of this drawing belongs to Architectural Design Point Limited.

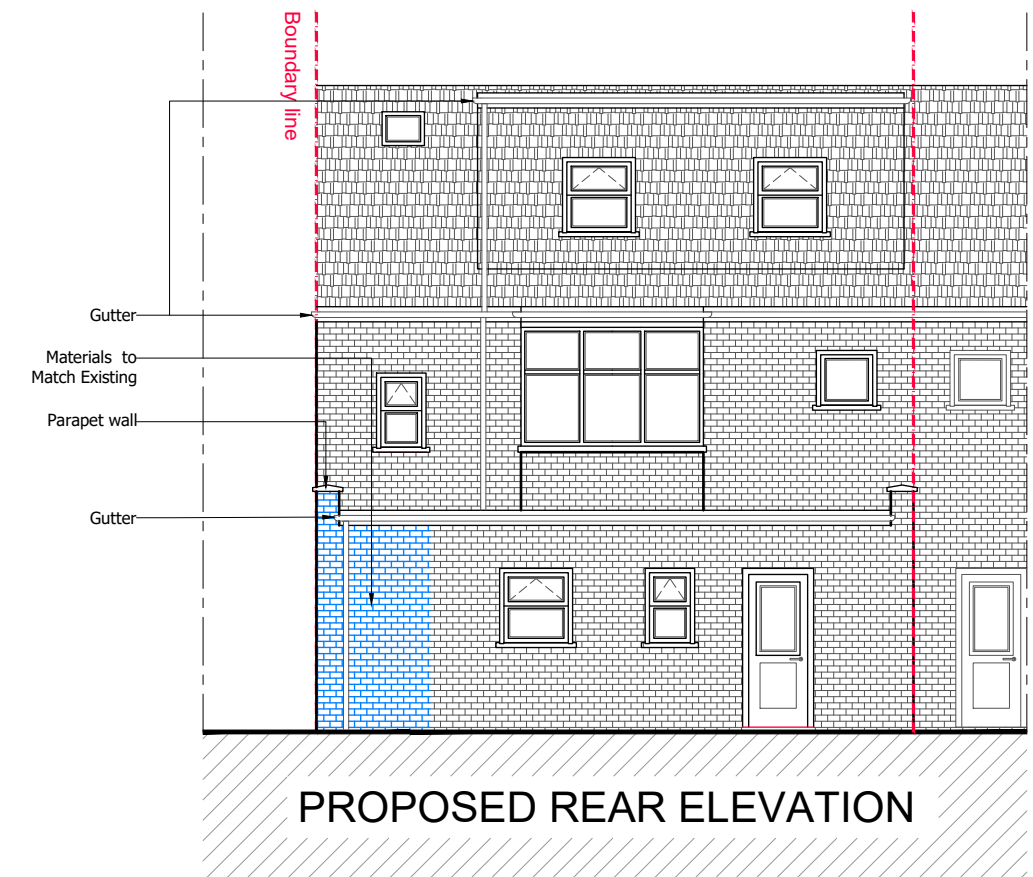 

- Existing Wall
- Wall/partition to be removed
- Proposed wall/partition

Rev.	Date	Revisions
FOR PLANNING		
 ARCHITECTURAL DESIGN POINT 8-10 Silver Street, Enfield, EN1 3ED Office: 0208 367 7479 Tel: 0796 029 9656 Email: info@adplondon.co.uk		
Client	Mr Dilshad Ahmed	
Project	210 West Green Rd, London, N15 5AN	
Scale	1/100@A3	Date 07/2023
Drawn By	M.C	Checked By H.C
Project No.	220726-01	Drawing No. A108
Drawing title	Proposed Section & Elevation	
Revision	-	