


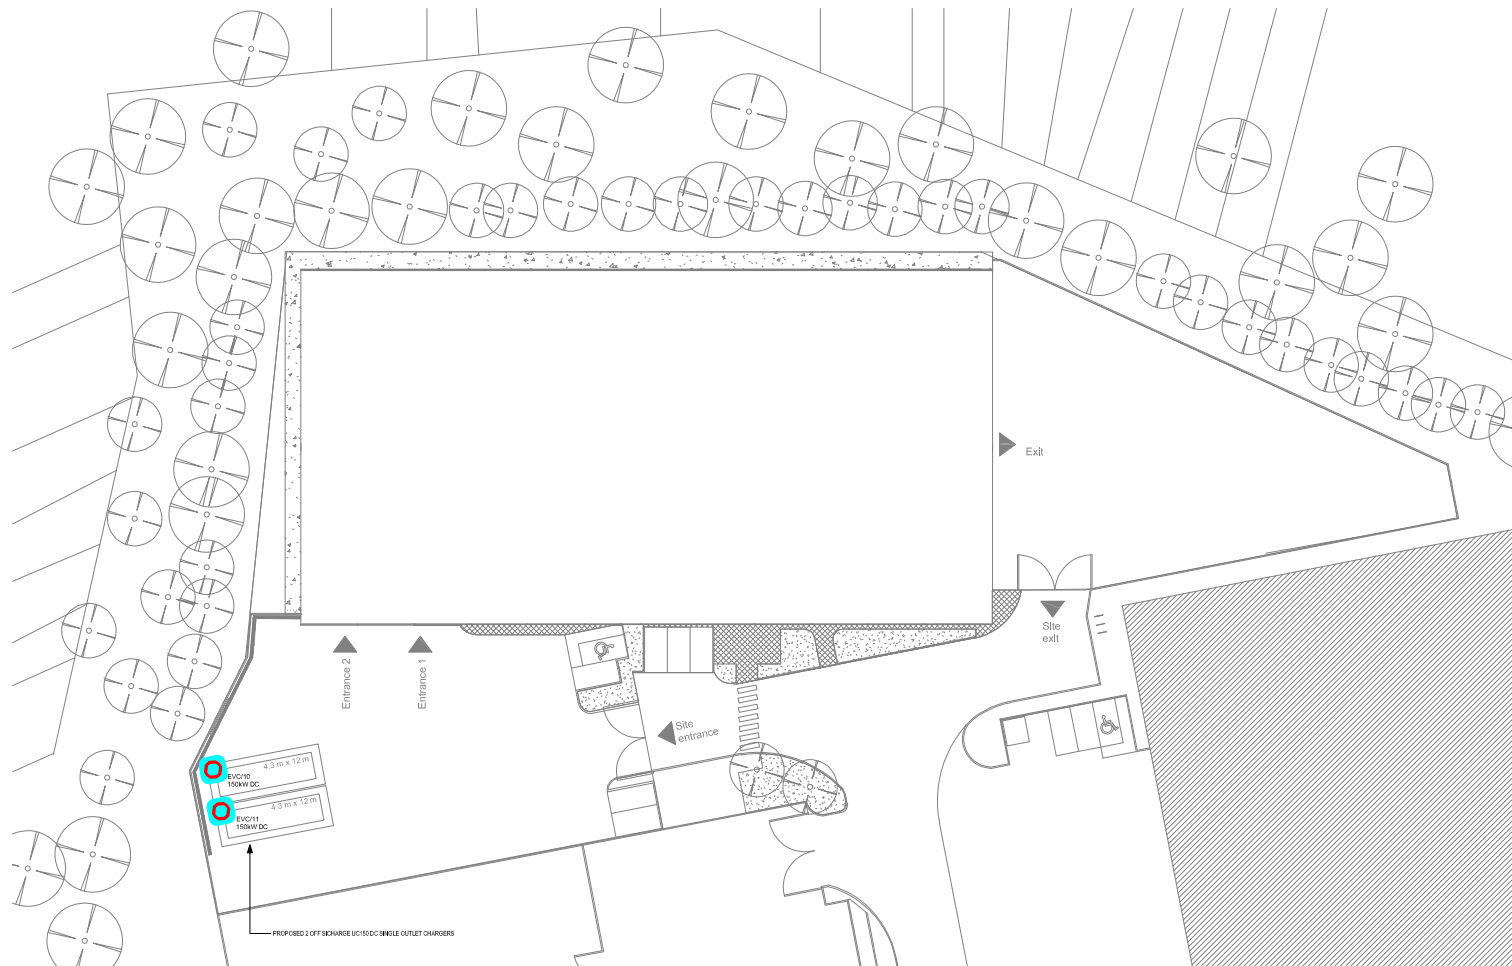

P0	ISSUED_FOR_PRELIMINARY	08/07/23

▲	REVISIONS
---	-----------

Project:	VOLTA TRUCKS, TOTTENHAM
----------	----------------------------

Drawing Title:	PROPOSED SITE PLAN
----------------	--------------------

Date:	08/07/2023
-------	------------

Drawing Number:	Scale:	Revision:
20-PSP	1:1250 - A4	A

