


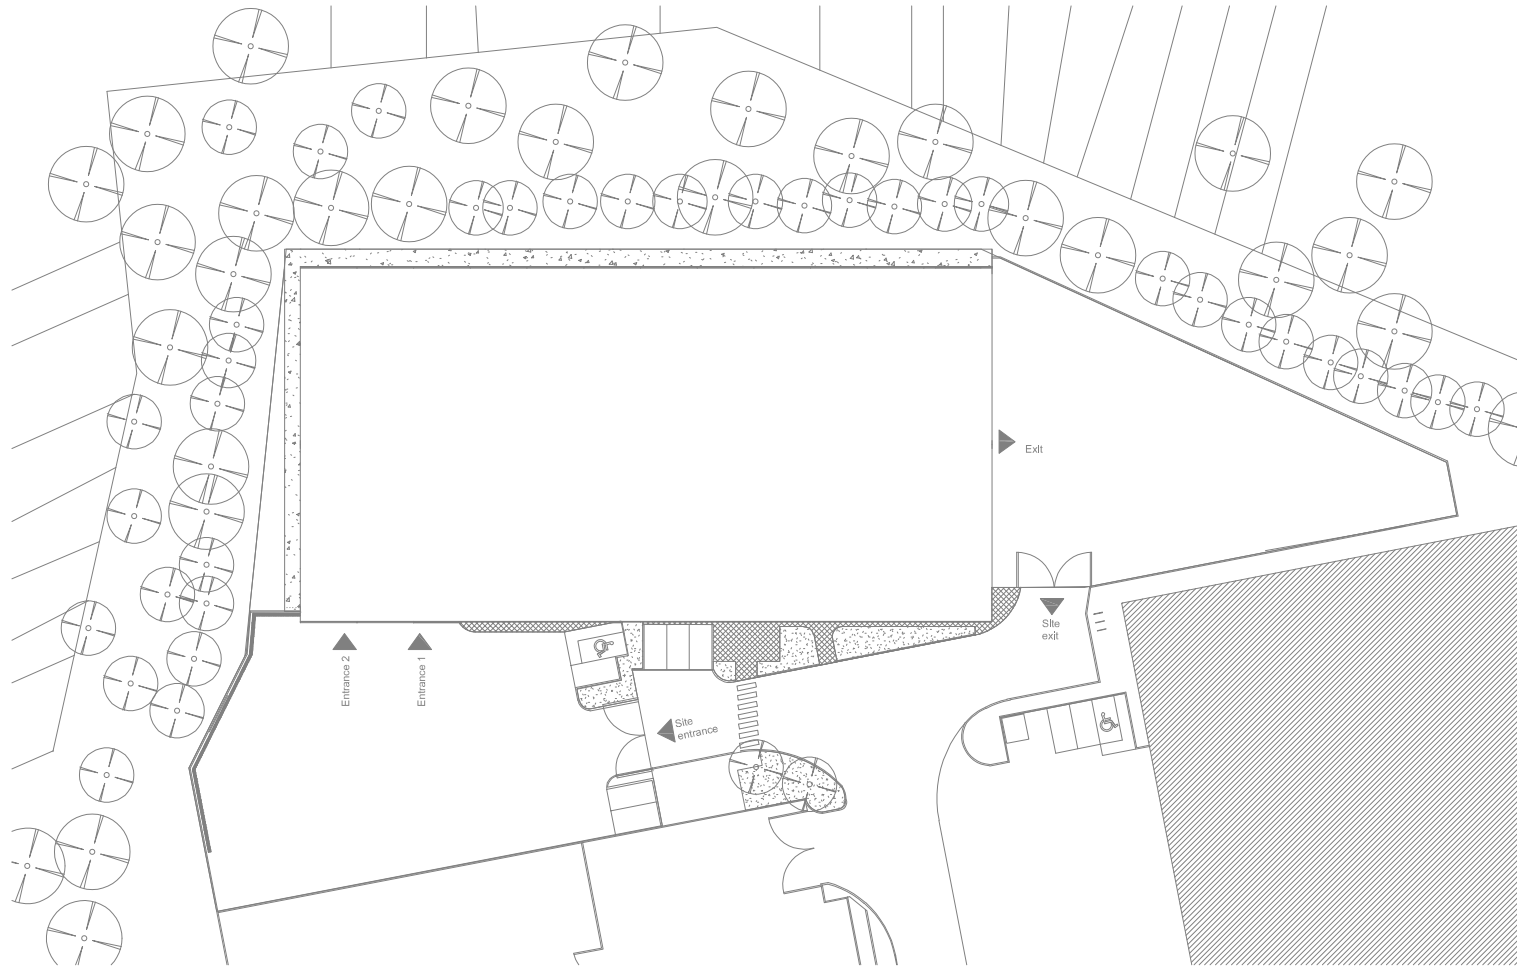

0 20 40M
Scale 1:1250



P0	ISSUED_FOR_PRELIMINARY	08/07/23

REVISIONS		
Project:		
VOLTA TRUCKS, TOTTENHAM		
Drawing Title:		
EXISTING SITE PLAN		
Date:		
08/07/2023		
Drawing Number:	Scale:	Revision:
20-ESP	1:1250 - A4	A