




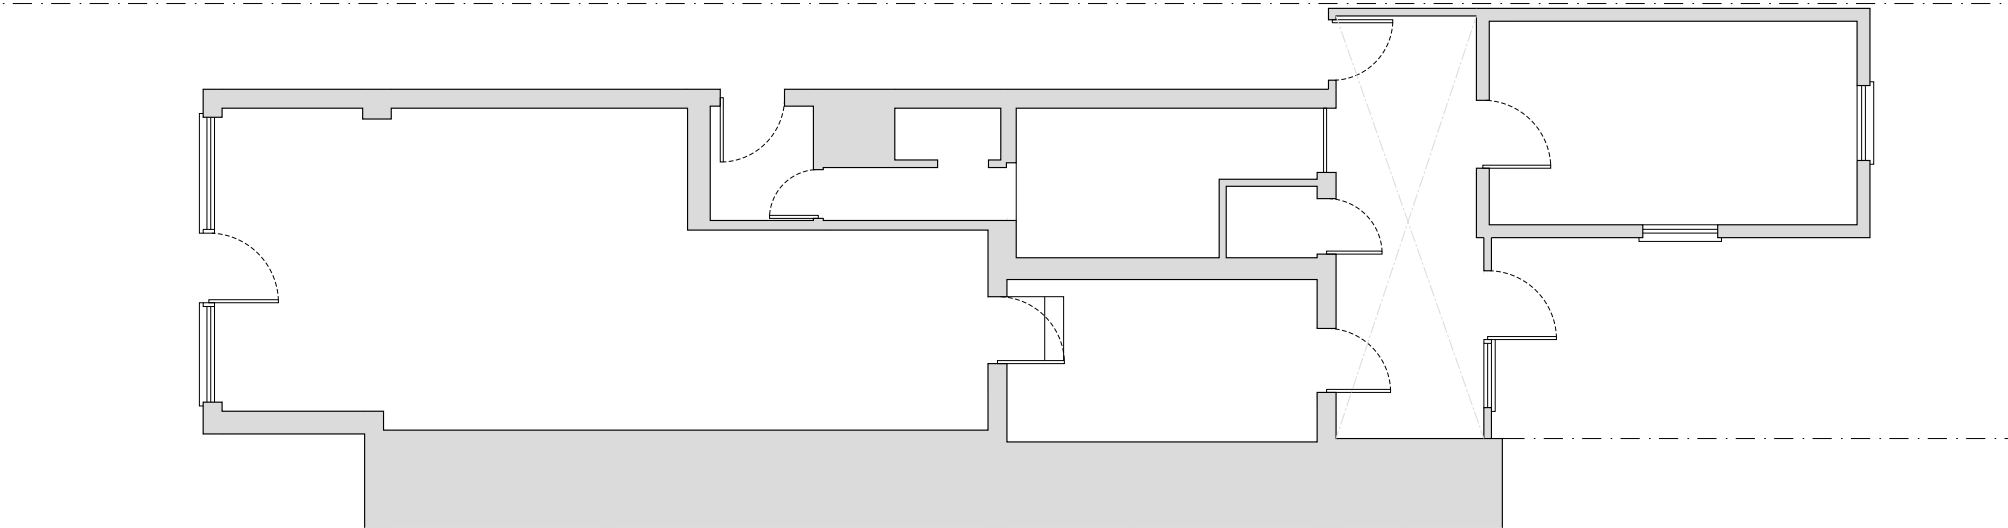


1
PL-000
EXISTING
GROUND FLOOR PLAN
SCALE@A1 1:50 SCALE@A3 1:100

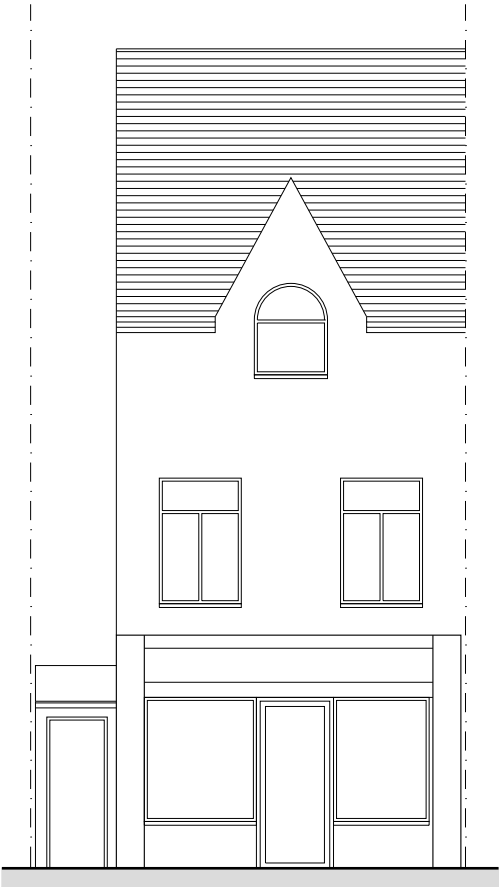

2
PL-000
EXISTING
FRONT ELEVATION
SCALE@A1 1:50 SCALE@A3 1:100

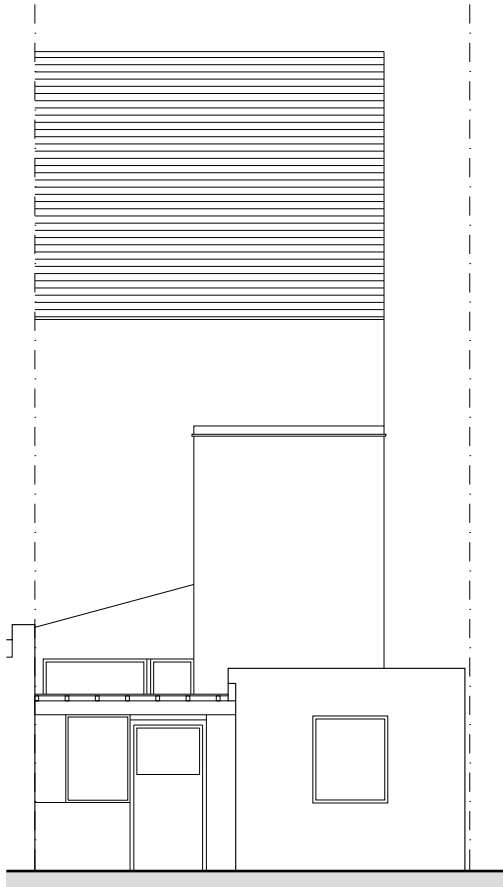

3
PL-000
EXISTING
REAR ELEVATION
SCALE@A1 1:50 SCALE@A3 1:100

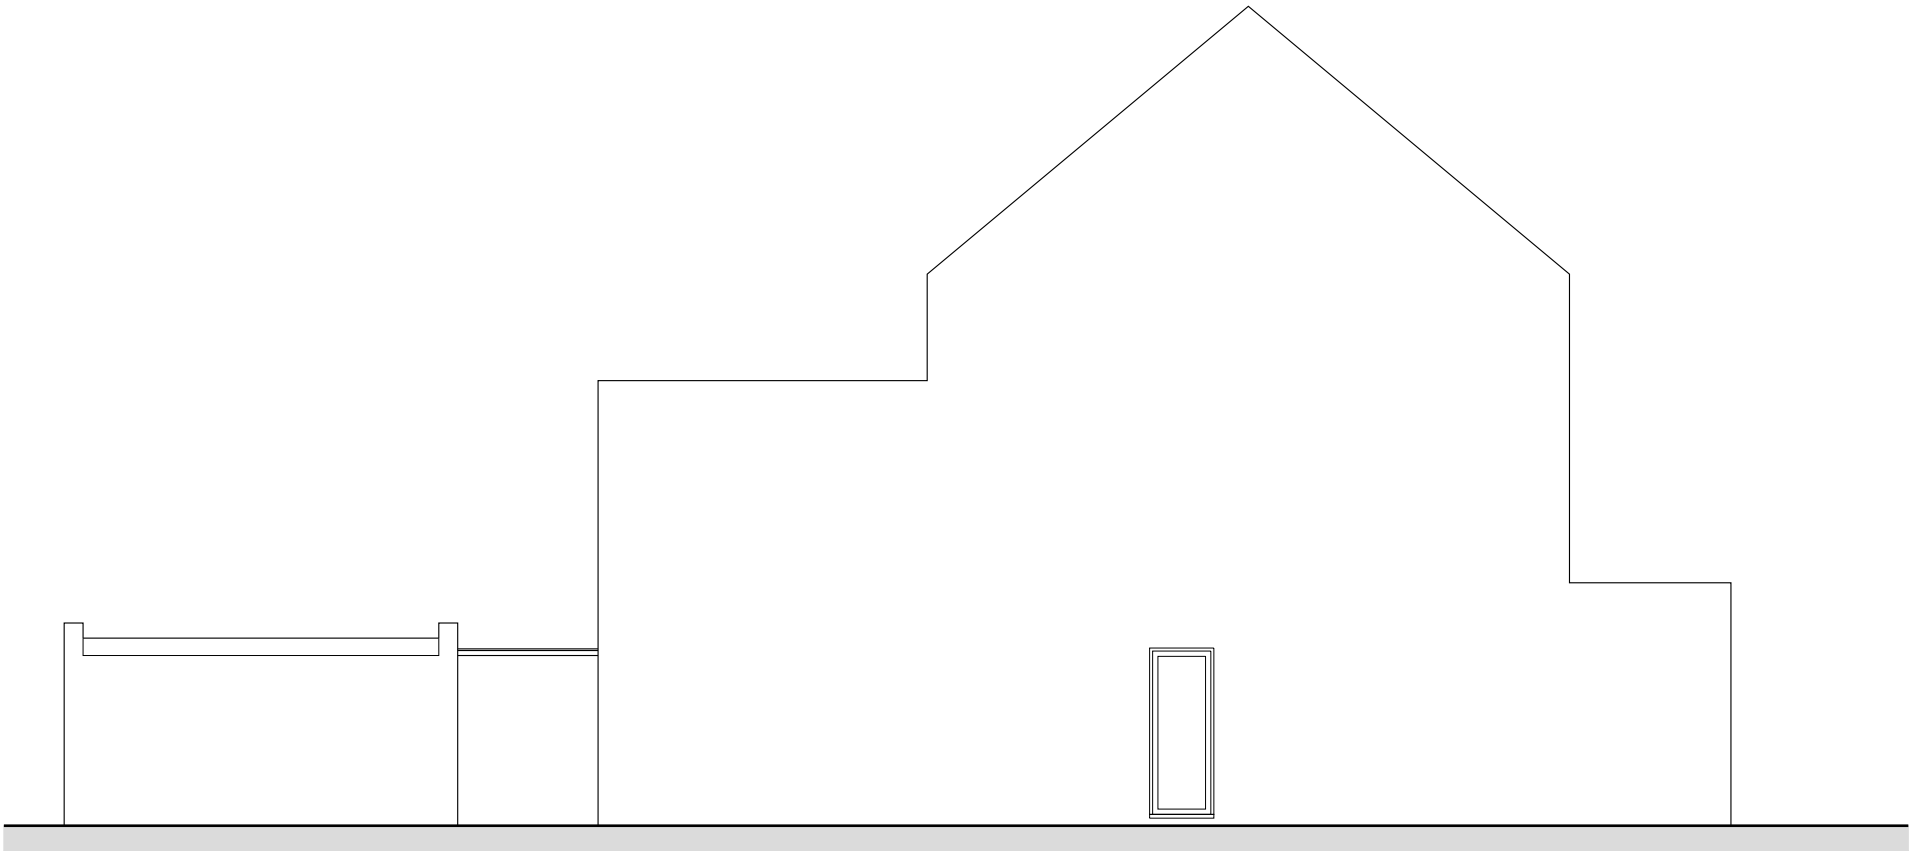

4
PL-000
EXISTING
SIDE ELEVATION
SCALE@A1 1:50 SCALE@A3 1:100

REVISIONS


NO.	DATE	CHANGES	BY

NOTES

This drawing which is the property of MSK DESIGN Limited is the subject of Intellectual Property Rights including copyright and design right and shall not be reproduced, copied, loaned or submitted to any other party without the written consent of MSK DESIGN Limited.

Do not scale from drawings. Only numbered dimensions to be taken. All dimensions to be checked on site.

Any discrepancies to be reported to MSK DESIGN Limited, prior to setting out or ordering any materials.

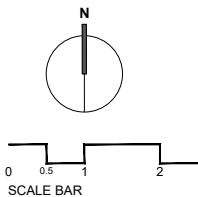

KEY PLAN

MSK DESIGN LTD




230 HIGH STREET
HIGH BARNET, HERTFORDSHIRE
LONDON, EN5 5TD

020 3962 4480
www.mskdesign.co.uk
info@mskdesign.co.uk

Registered company number: 6044594

MSK

PROJECT	173 Philip Lane, London	PROJECT REF
CLIENT	Existing Ground Floor Plan	REV.
DRAWING TITLE	Elevations	DWG. NO.
DATE	13.06.2023	PL-000
SCALE@A1	1:50	DRAWN BY AR
SCALE@A3	1:100	CHECKED BY MK

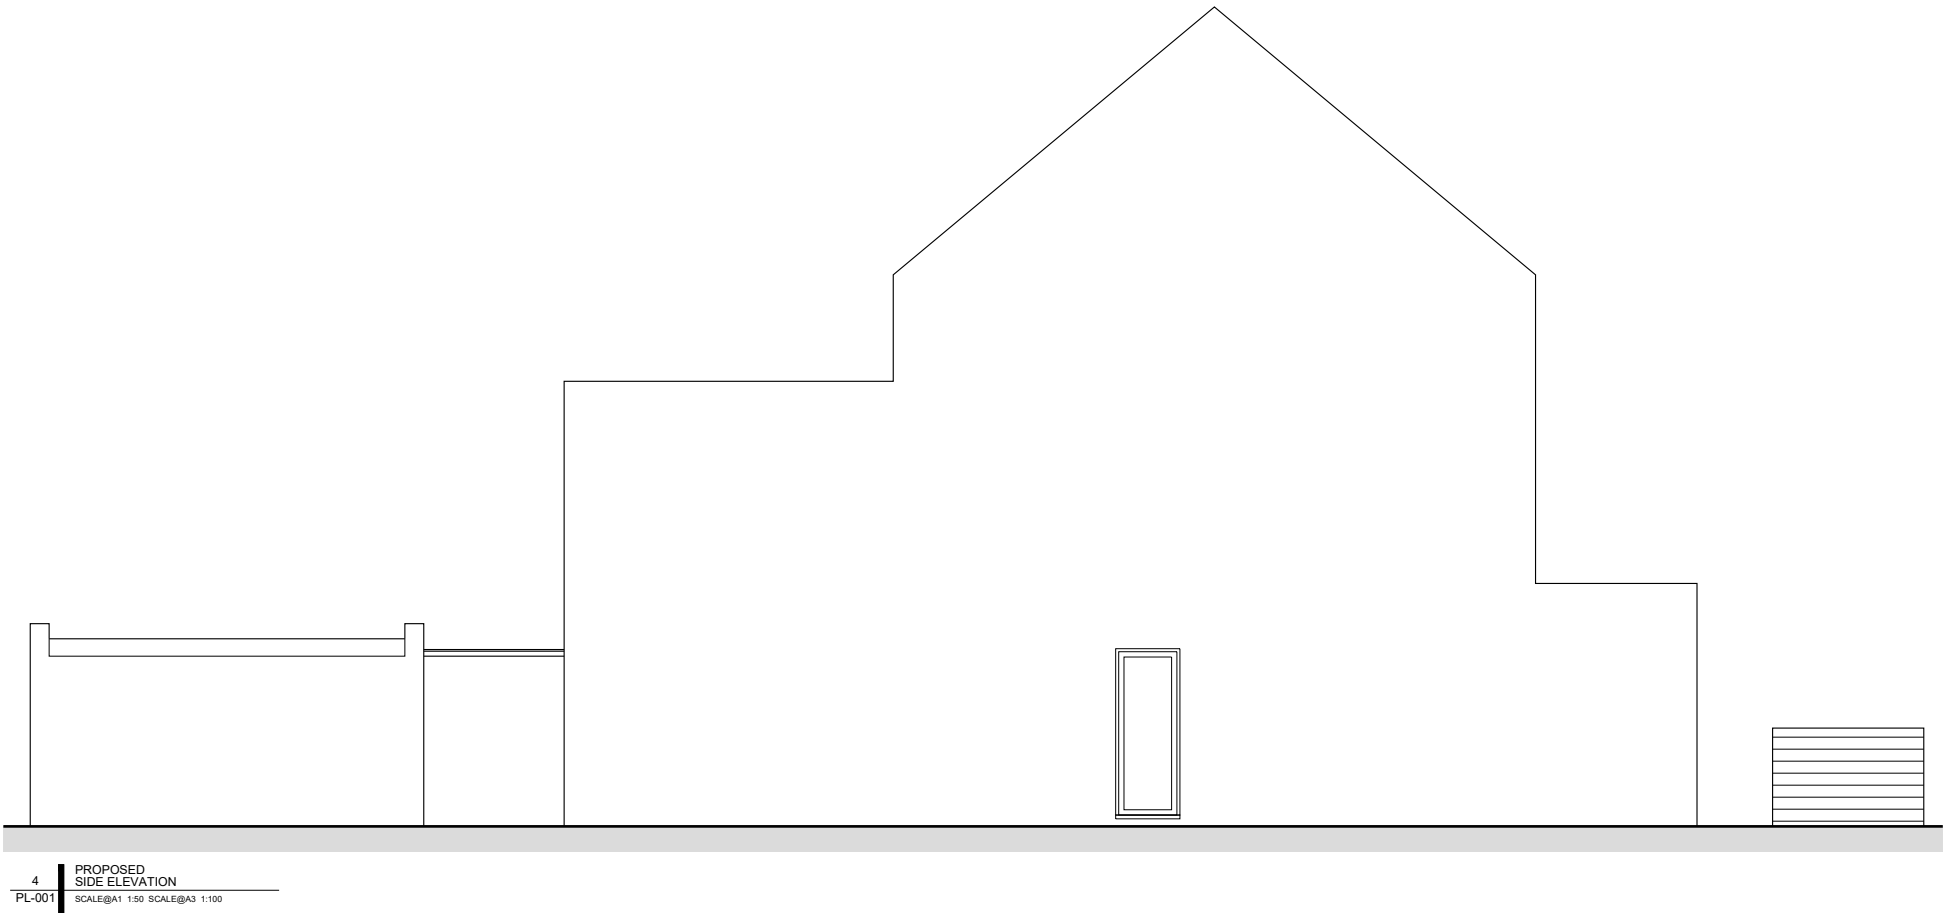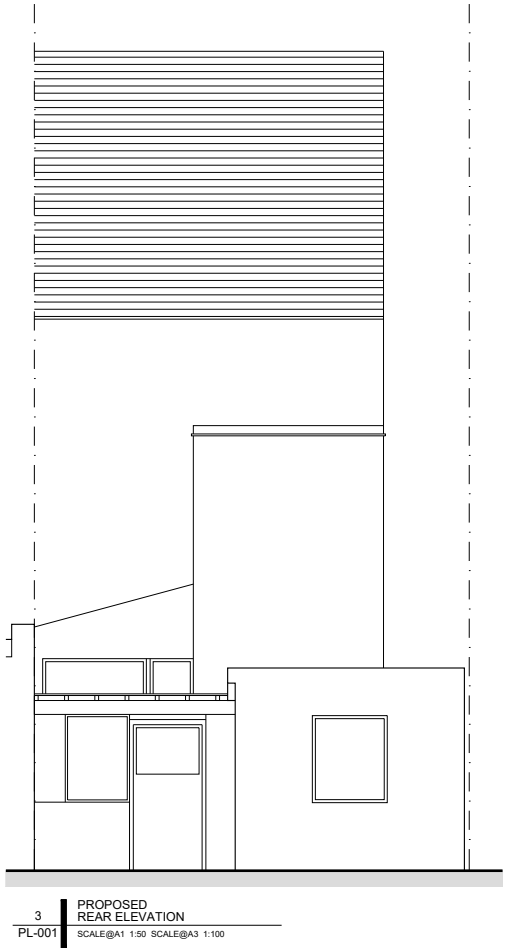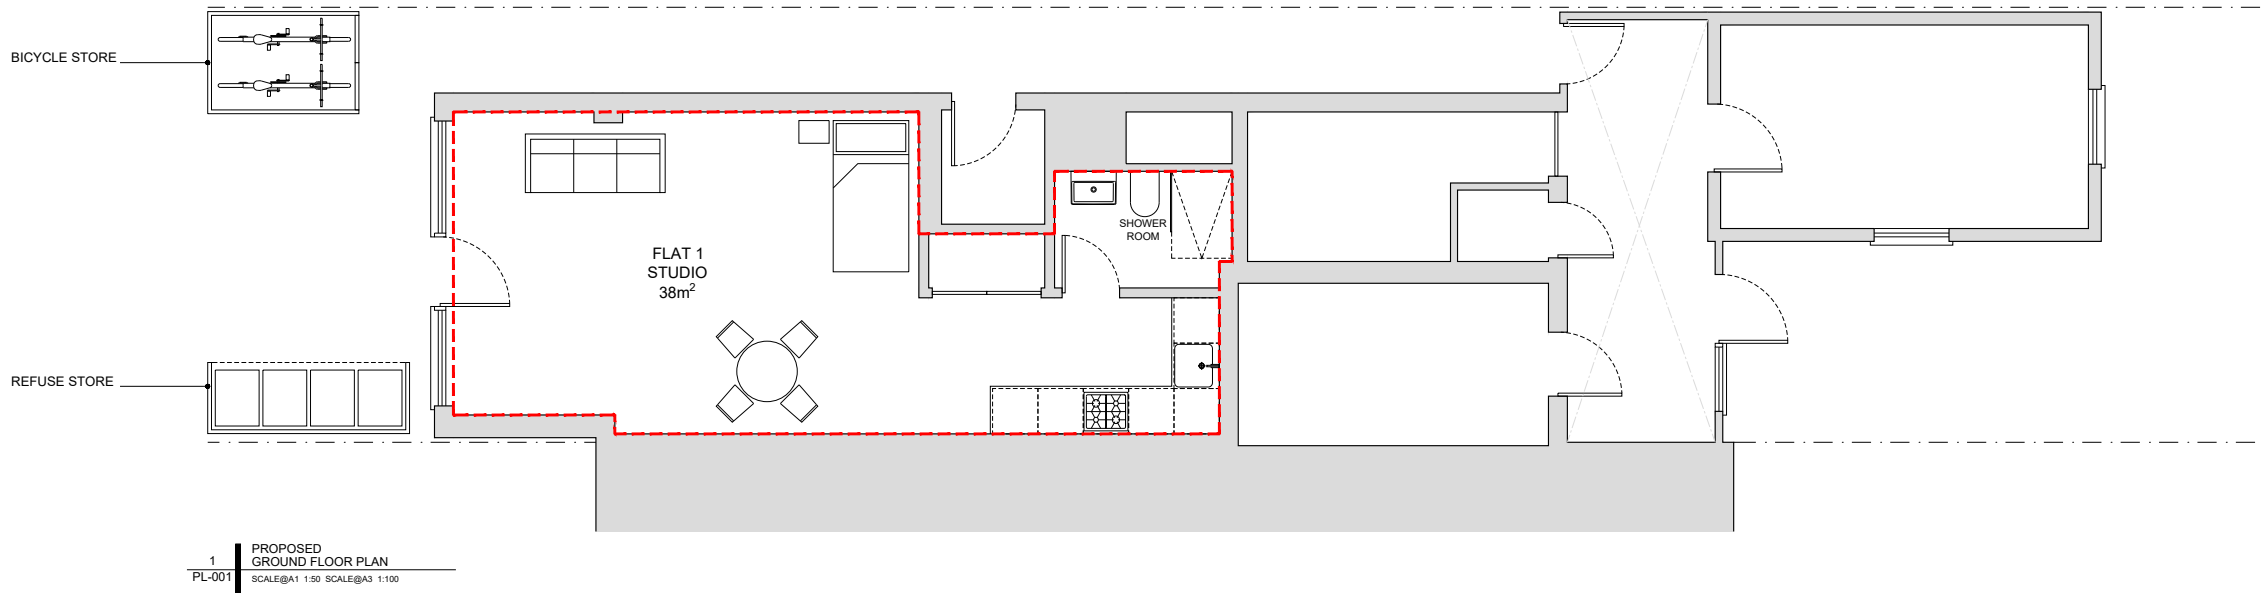


REVISIONS			
NO.	DATE	CHANGES	BY

NOTES

This drawing which is the property of MSK DESIGN Limited is the subject of Intellectual Property Rights including copyright and design right and shall not be reproduced, copied, loaned or submitted to any other party without the written consent of MSK DESIGN Limited.

Do not scale from drawings. Only numbered dimensions to be taken. All dimensions to be checked on site.

Any discrepancies to be reported to MSK DESIGN Limited, prior to setting out or ordering any materials.

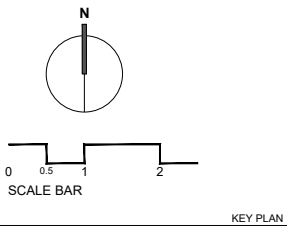

MSK DESIGN LTD

230 HIGH STREET
HIGH BARNET, HERTFORDSHIRE
LONDON, EN5 5TD

020 3962 4480
www.mskdesign.co.uk
info@mskdesign.co.uk

Registered company number: 6044594

MSK

PROJECT	173 Philip Lane, London	PROJECT REF
CLIENT	Proposed Ground Floor Plan	REV.
DRAWING TITLE	Elevations	DWG. NO.
DATE	15.06.2023	PL-001
SCALE@A1	1:50	DRAWN BY AR
SCALE@A3	1:100	CHECKED BY MK