



COPY RIGHT OF THIS DRAWING IS VESTED IN ROBINSON LEIGH ARCHITECTS, AND MAY NOT BE REPRODUCED WITHOUT THE PERMISSION OF THE OWNER. DO NOT SCALE. USE FIGURE DIMENSIONS ONLY. ALL DIMENSIONS TO BE CHECKED ON SITE AND ANY DISCREPANCIES TO BE REPORTED IMMEDIATELY. DRAWING SIZE A1.

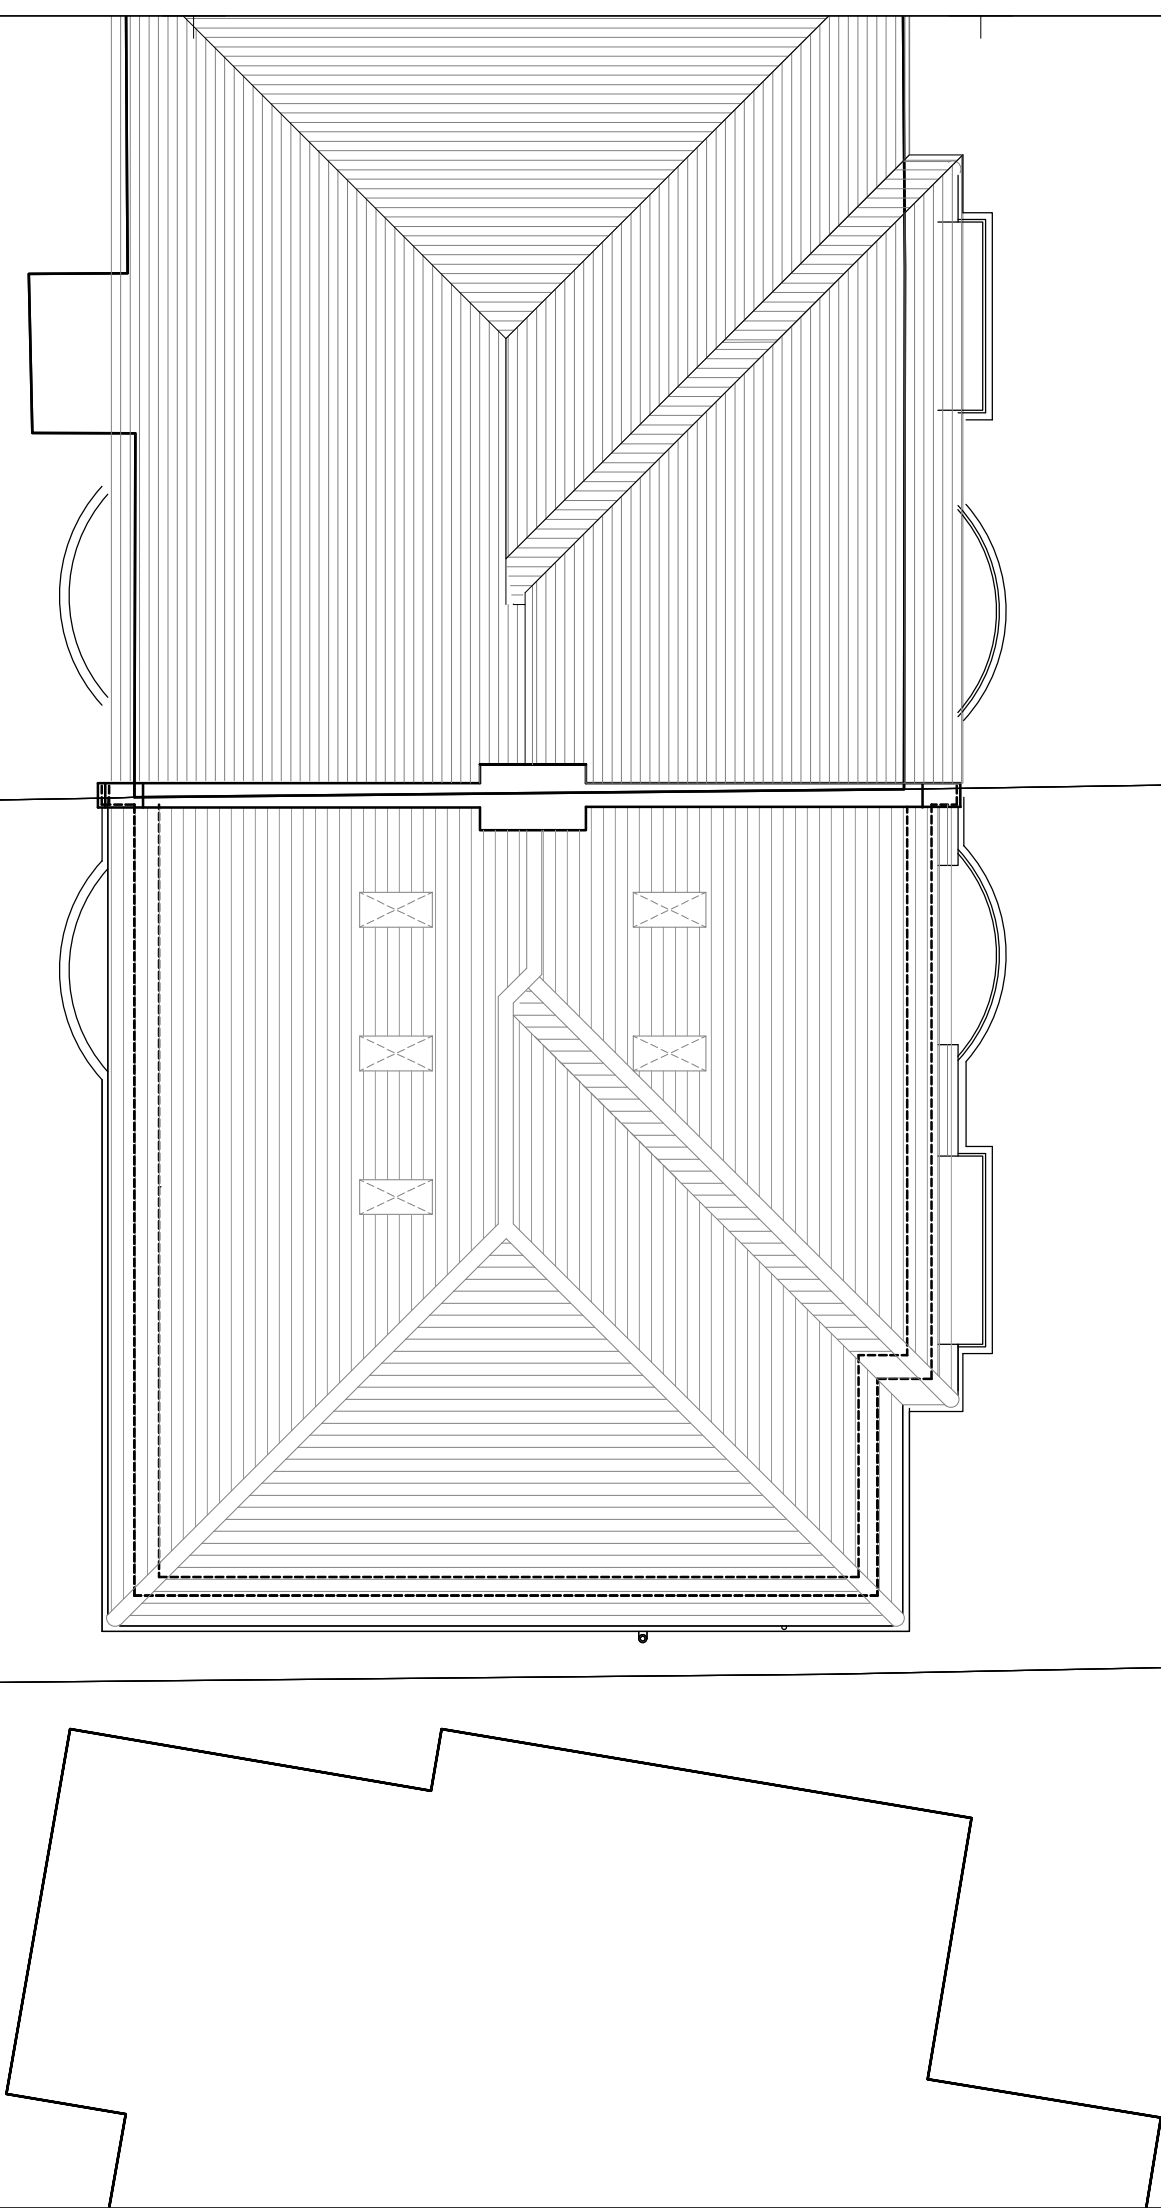

| REV. | NOTES | DATE |
|------|-------|------|
|------|-------|------|

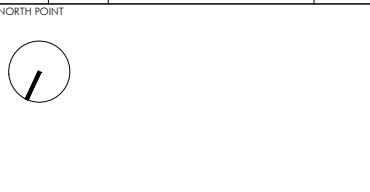

|                                       |                     |          |
|---------------------------------------|---------------------|----------|
| PROJECT<br>7 Pages Hill, Muswell Hill |                     |          |
| CLIENT                                |                     |          |
| PROJECT NO<br>220004                  | DRAWING NO<br>E_07  | REVISION |
| DRAWING TITLE<br>EXISTING ROOF PLAN   |                     |          |
| SCALE @ A1<br>1:50                    | SCALE @ A3<br>1:100 |          |
| DATE<br>16 SEP 2020                   |                     |          |
| DRAWN BY<br>AL                        | CHECKED BY          |          |
| ISSUED FOR<br>Planning                |                     |          |

|                                    |  |  |
|------------------------------------|--|--|
| STARC ARCHITECTS                   |  |  |
| LONDON<br>WWW.STARC-ARCHITECTS.COM |  |  |

