


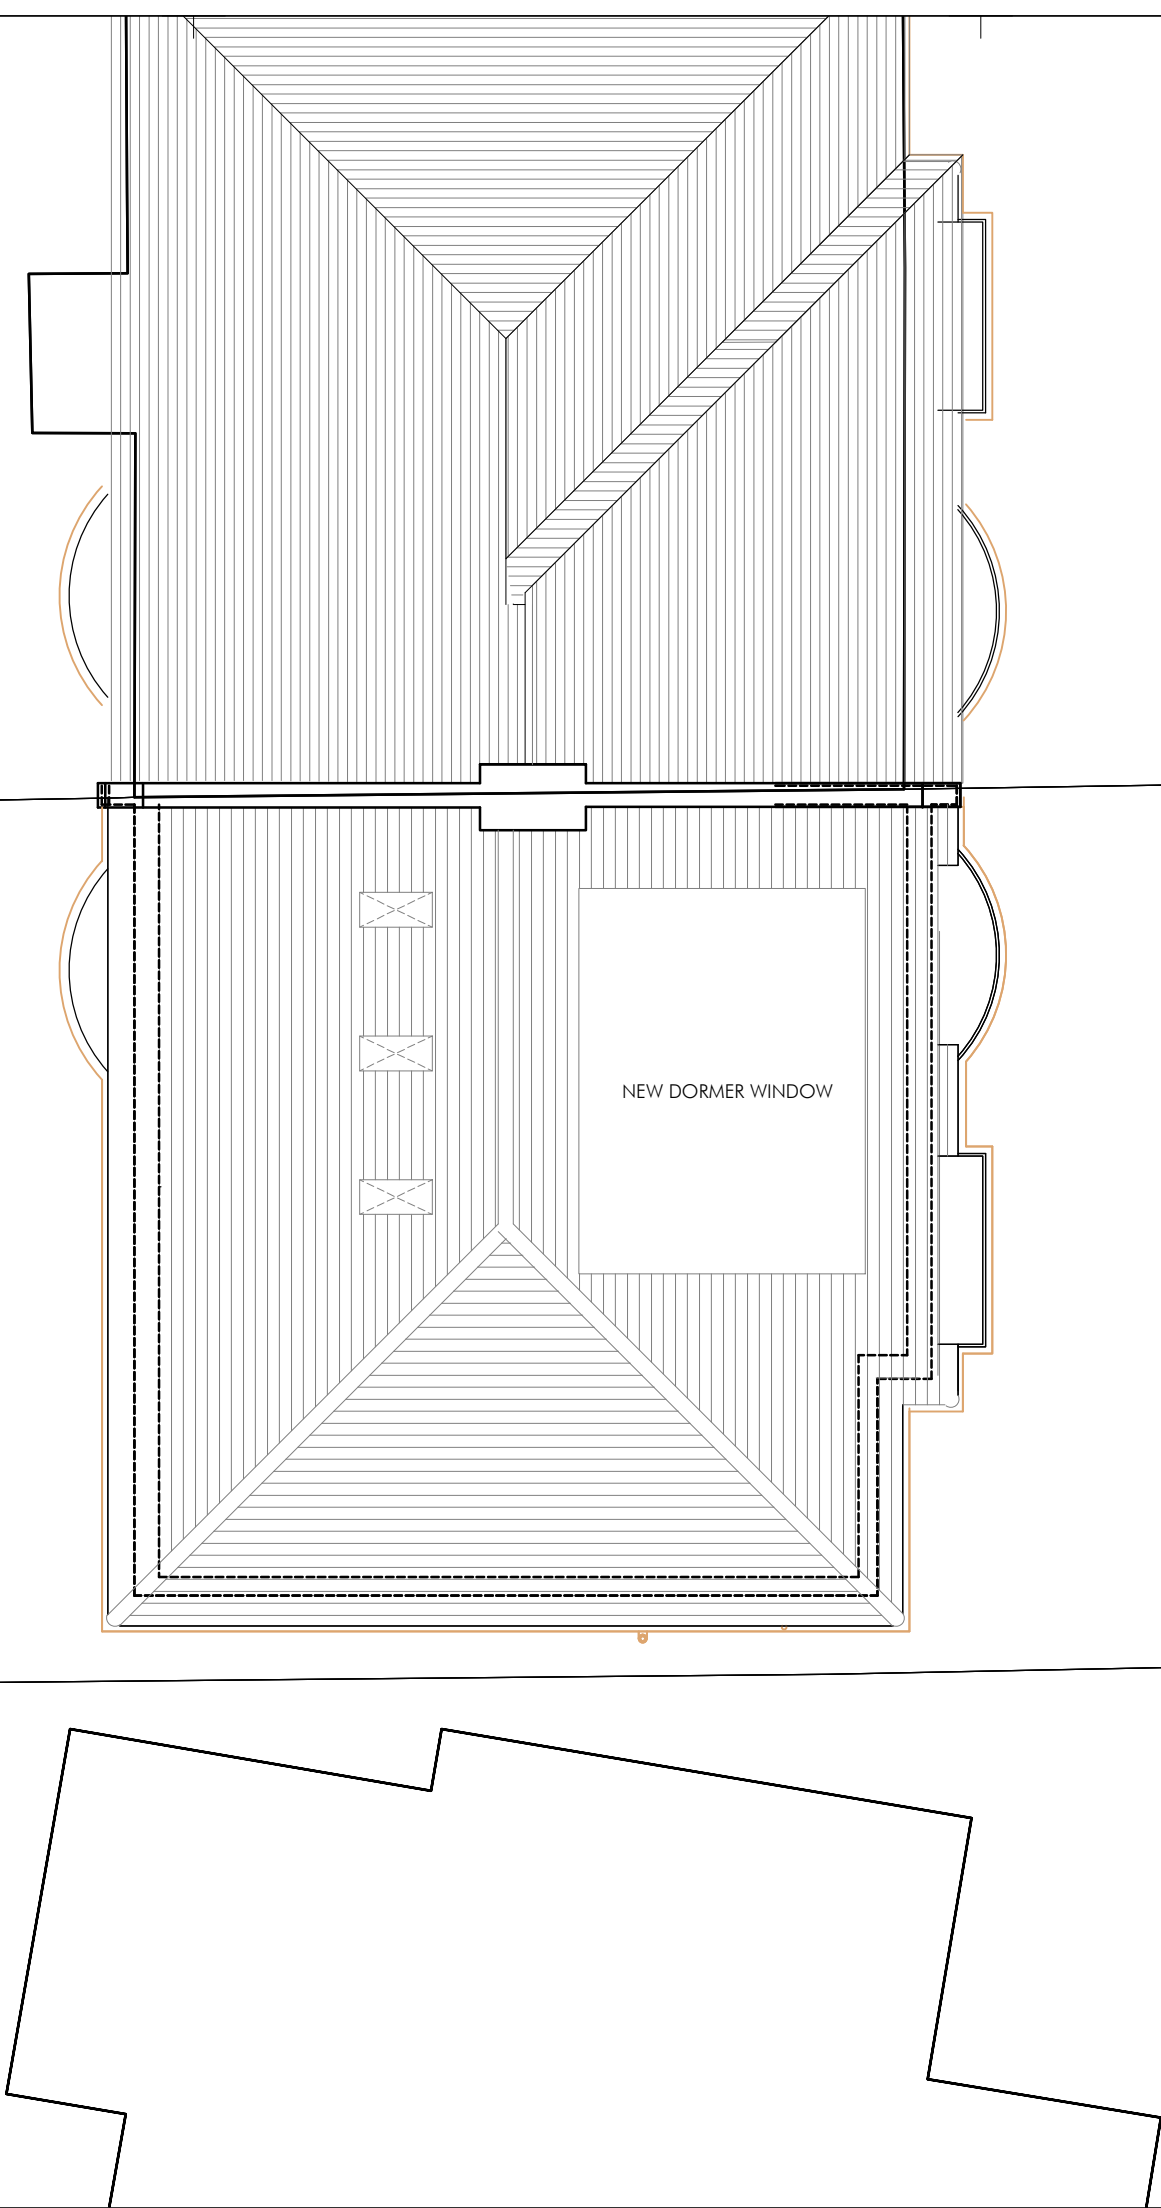

REV.	NOTES	DATE
------	-------	------

NORTH POINT



PROJECT
7 Pages Hill, Muswell Hill

CLIENT

PROJECT NO
220004

DRAWING NO
P_07

REVISION

DRAWING TITLE
PROPOSED ROOF PLAN

SCALE @ A1
1:50

SCALE @ A3
1:100

DATE
May 2023

DRAWN BY
AL

CHECKED BY

ISSUED FOR
Planning

STARC ARCHITECTS

LONDON
WWW.STARC-ARCHITECTS.COM



Scale in Metres