


36 CLOVELLY ROAD, LONDON, N8 7RH


Elevations

Scale 1:100@A3

Drawing No: 36CR23/02

 

Existing Side Elevation

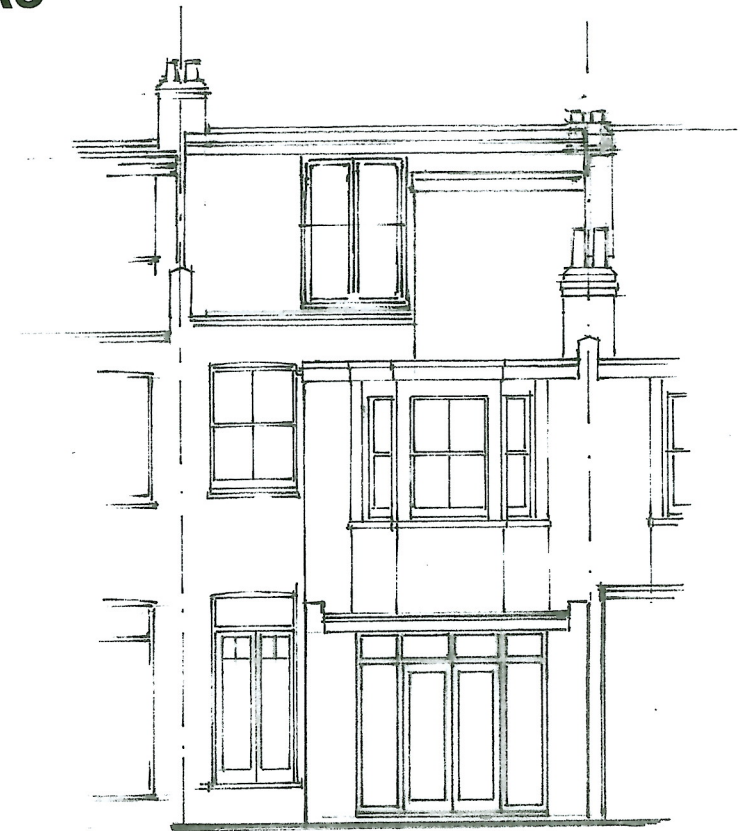

Existing Rear Elevation



Proposed Side Elevation



Proposed Rear Elevation