


36 CLOVELLY ROAD, LONDON, N8 7RH

Location & Roof Plan


Scale 1:100@A3

Drawing No: 36CR23/00

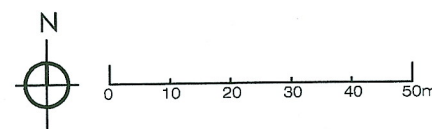

Location Plan

Scale 1:1250

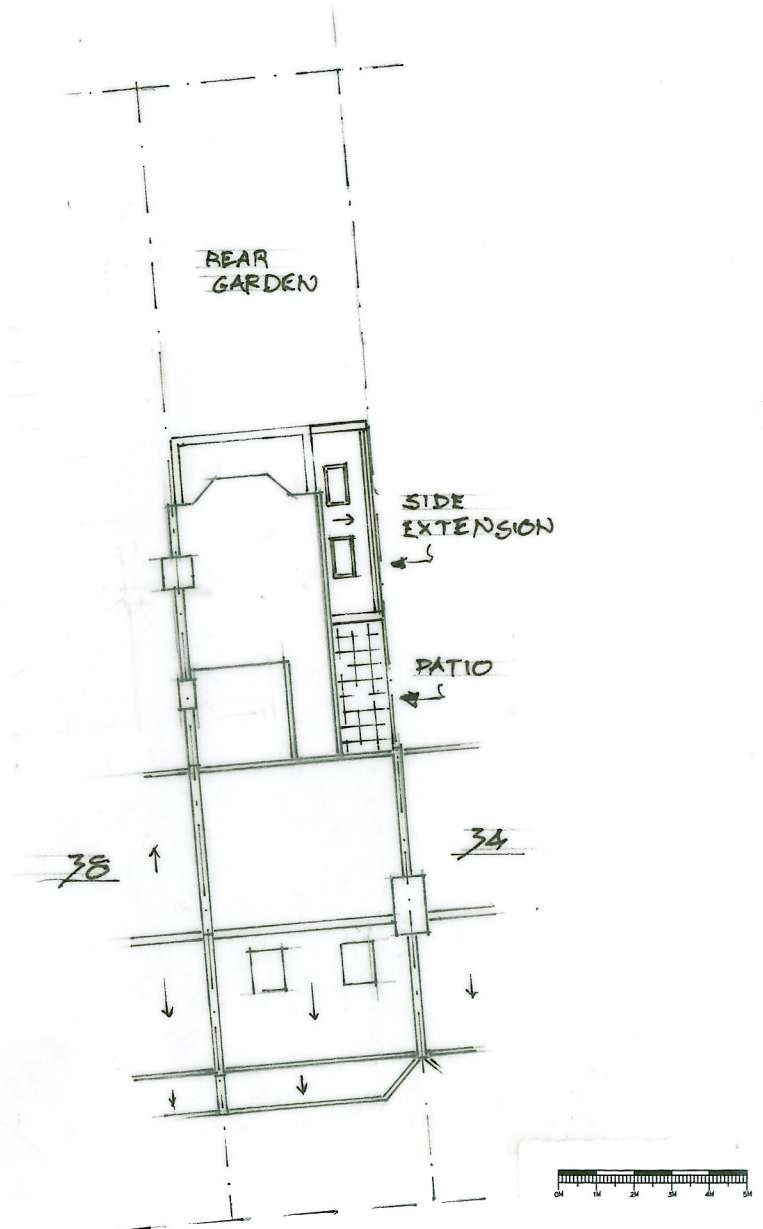

Proposed Plan Site & Roof Plan

Scale 1:200