



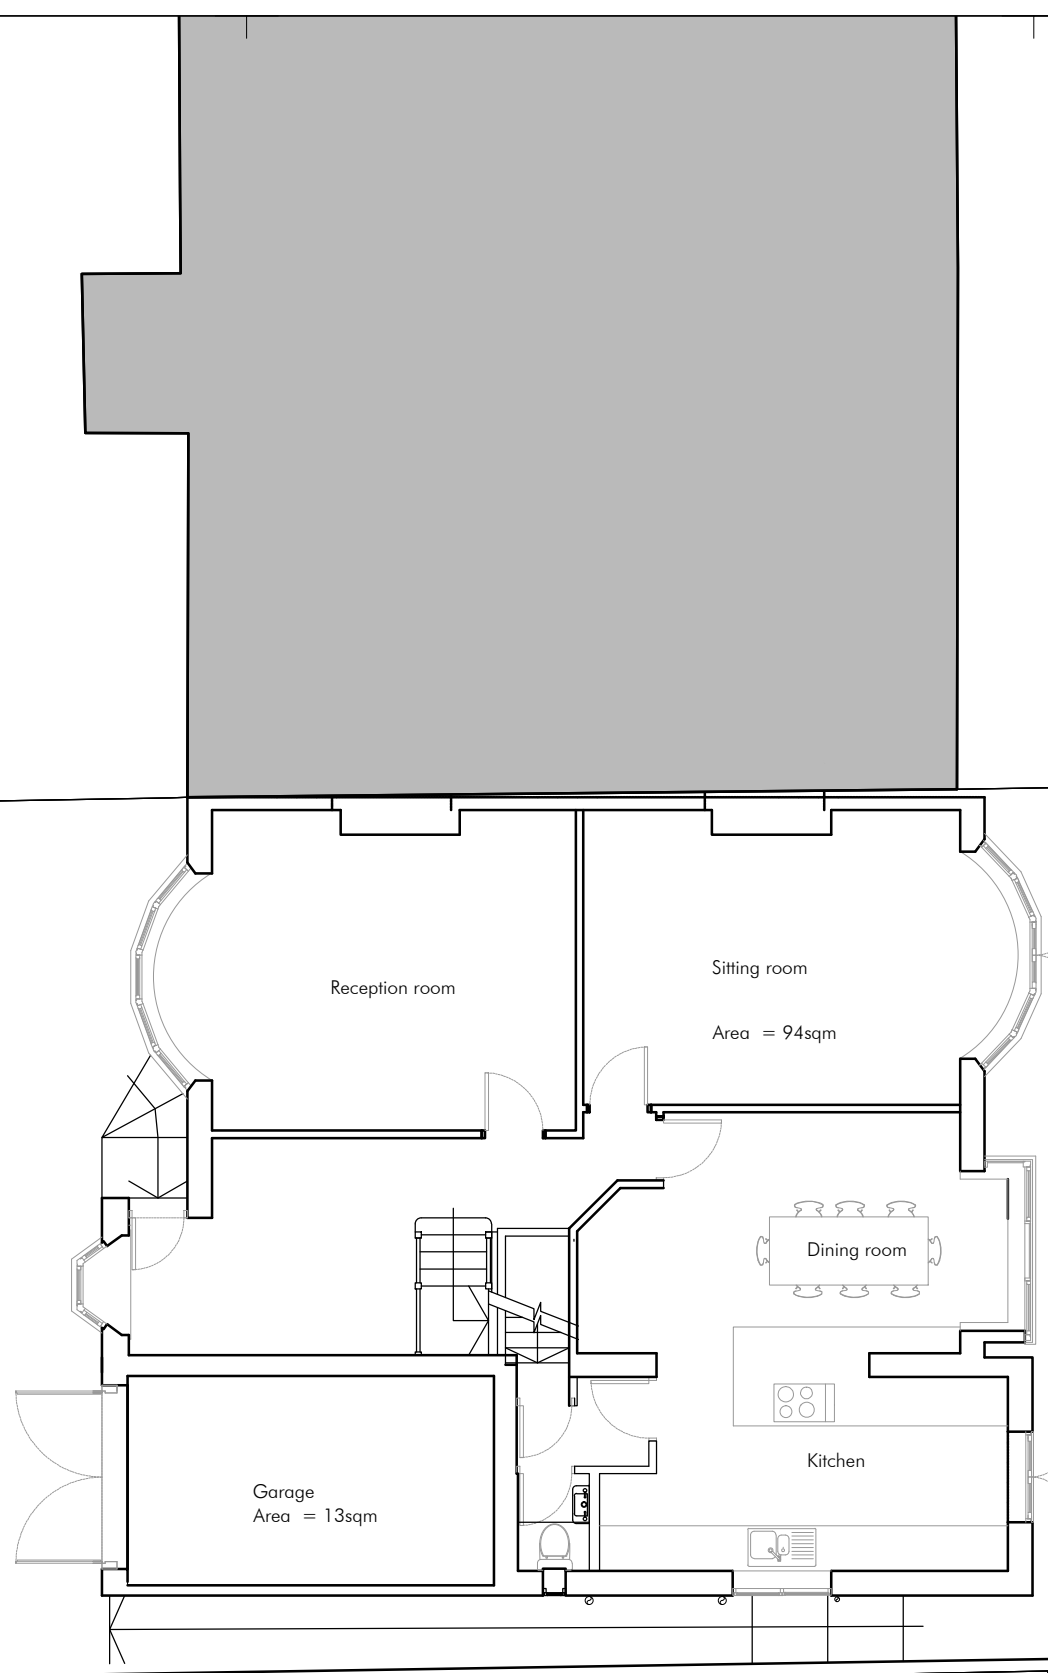

REV.	NOTES	DATE
------	-------	------

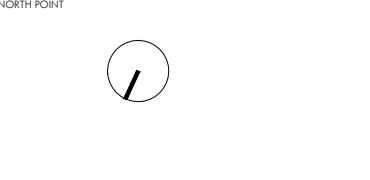

PROJECT 7 Pages Hill, Muswell Hill		
CLIENT		
PROJECT NO 220004	DRAWING NO E_04	REVISION
DRAWING TITLE EXISTING UPPER GROUND FLOOR PLAN		
SCALE @ A1 1:50	SCALE @ A3 1:100	
DATE 16 JUNE 2020		
DRAWN BY AL	CHECKED BY	
ISSUED FOR Planning		

STARC ARCHITECTS		
LONDON WWW.STARC-ARCHITECTS.COM		

