
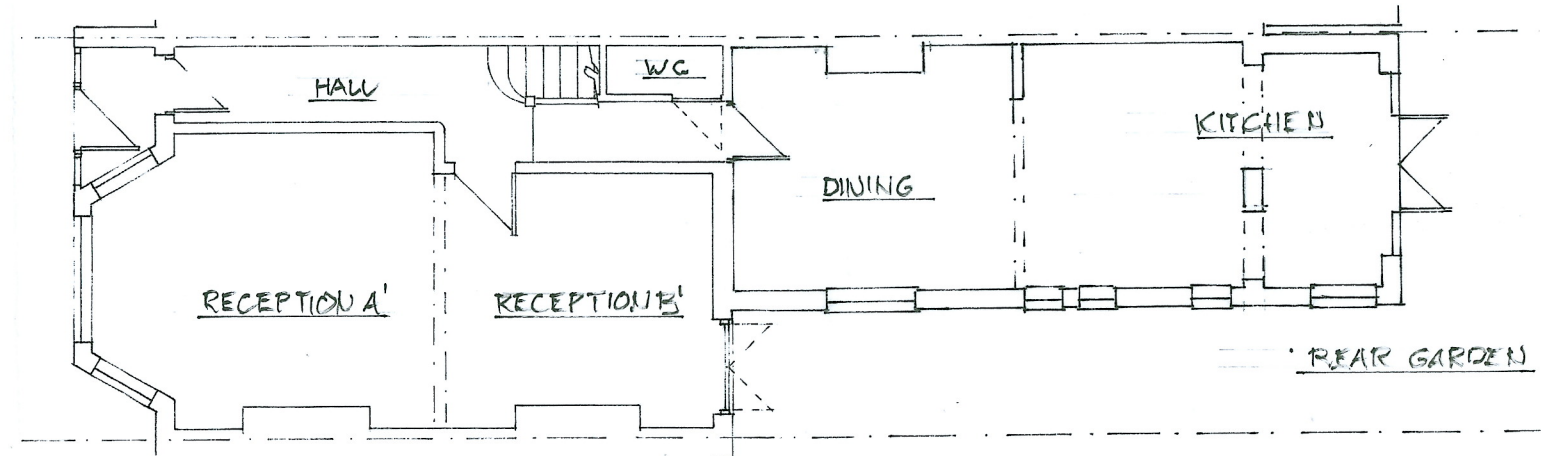


36 CLOVELLY ROAD, LONDON, N8 7RH


Ground Floor Plans

Scale 1:100@A3

Drawing No: 36CR23/01

 

Existing Plan

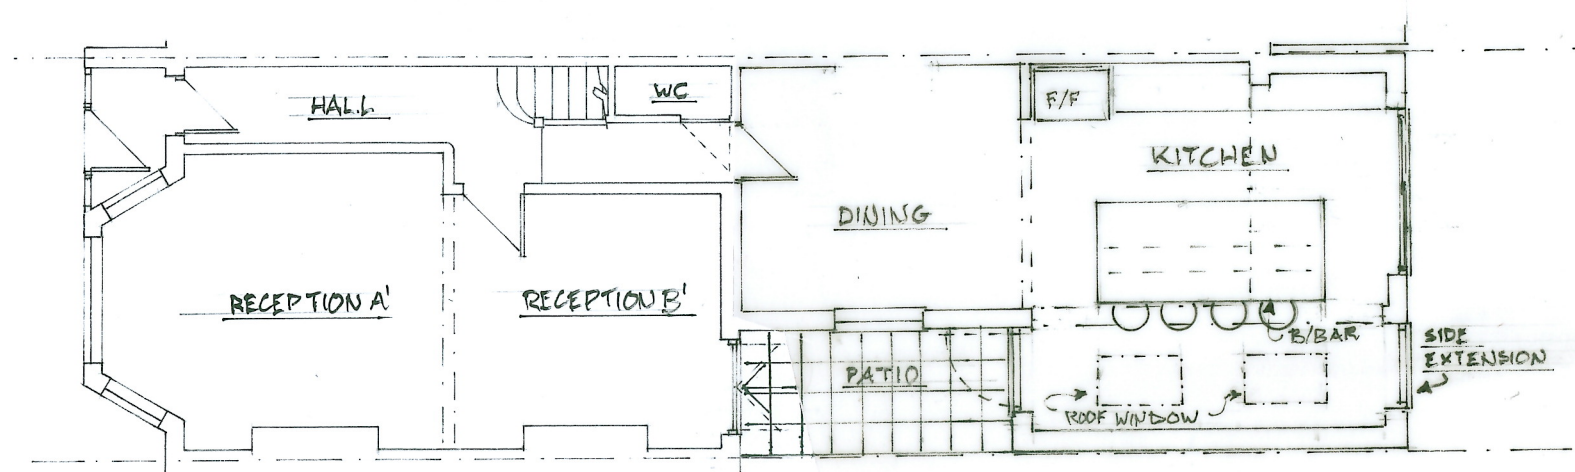

Proposed Plan