


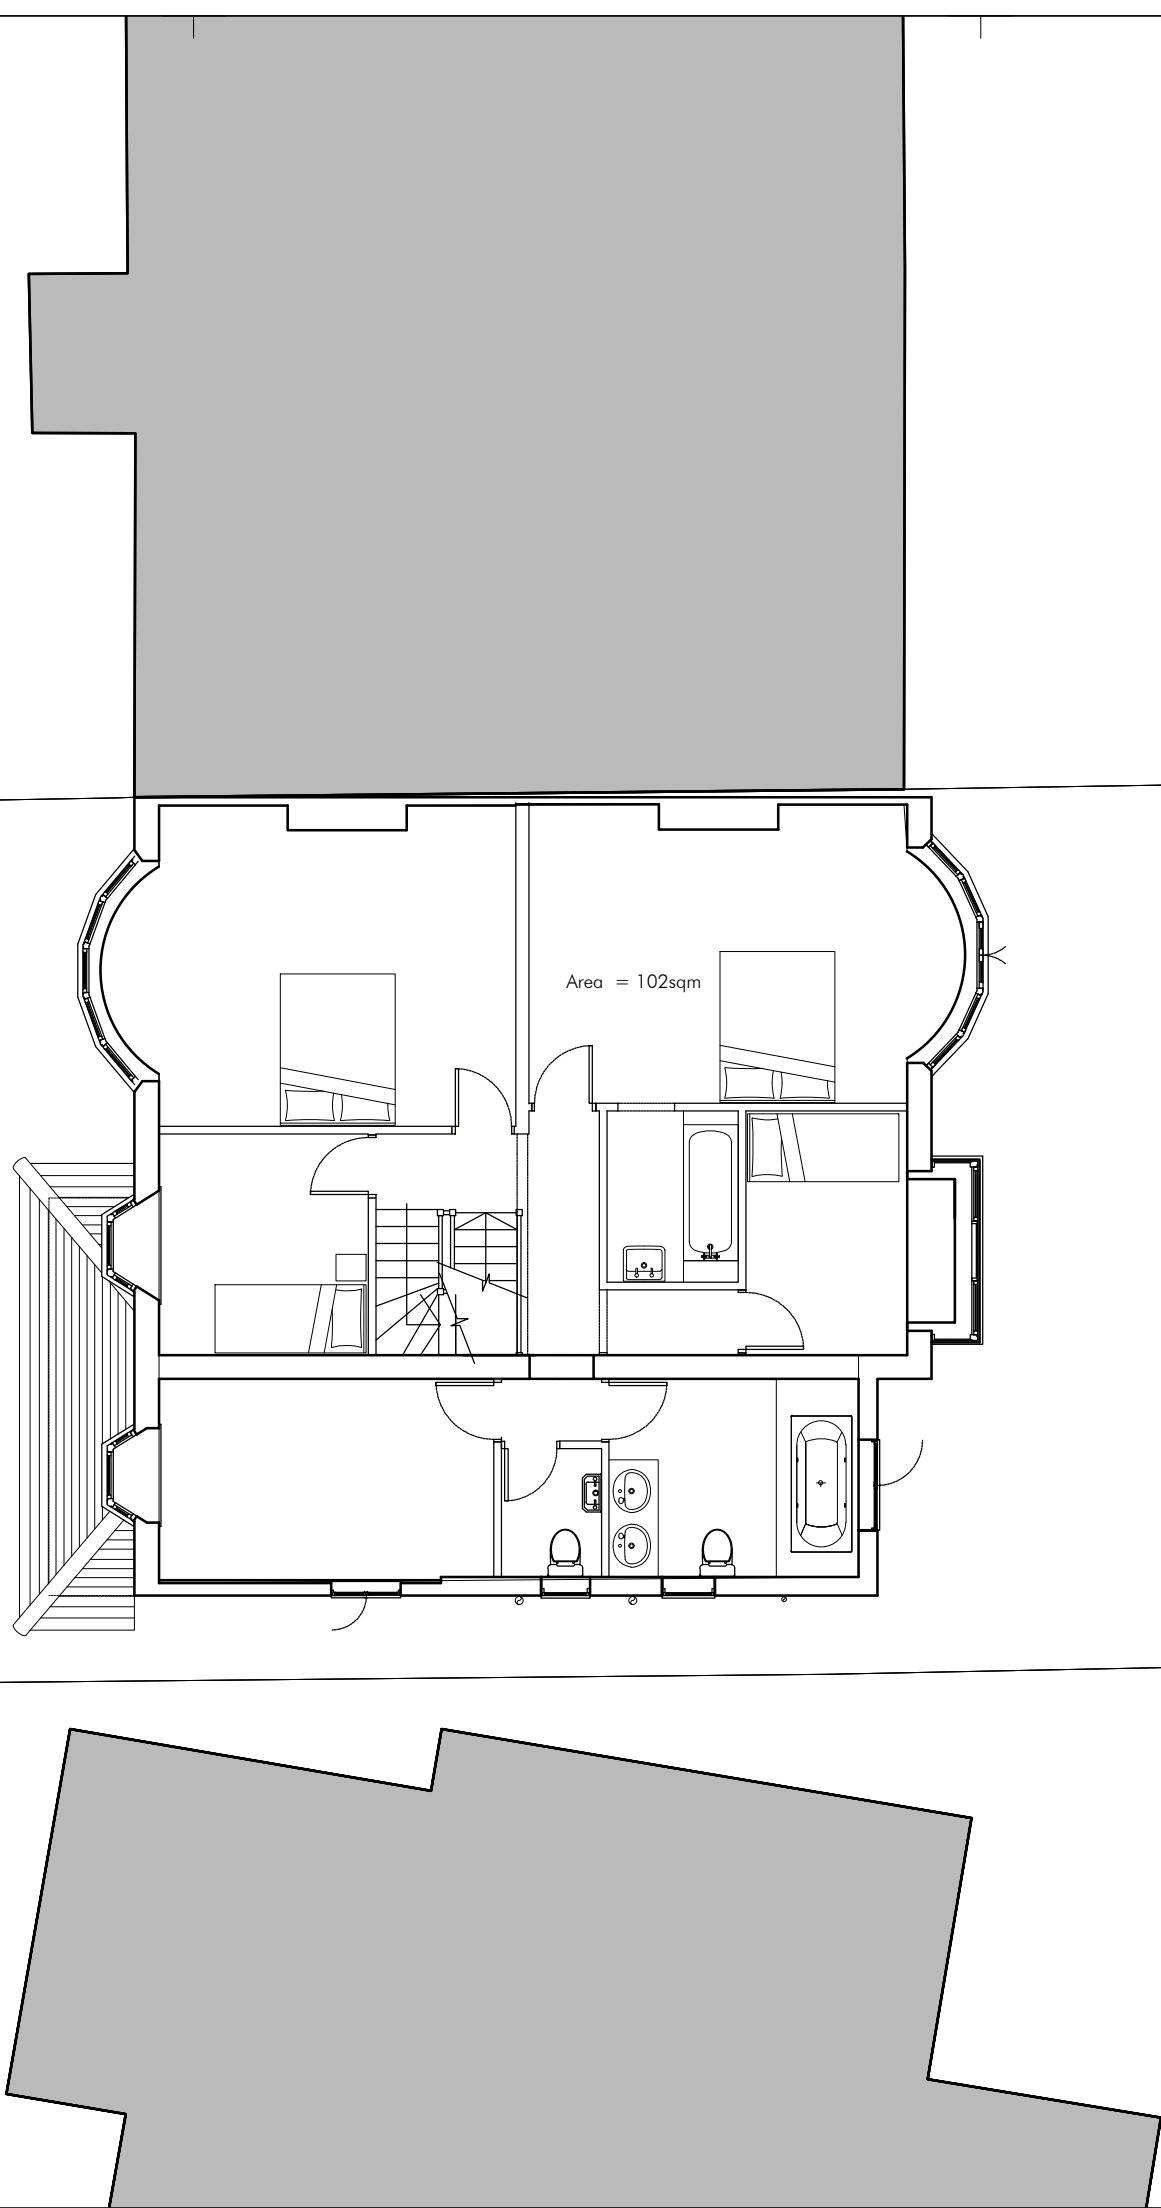

REV.	NOTES:	DATE

NORTH POINT



PROJECT
7 Pages Hill, Muswell Hill

CLIENT

PROJECT NO
220004

DRAWING NO
E_05

REVISION

DRAWING TITLE
EXISTING FIRST FLOOR PLAN

SCALE @ A1

SCALE @ A3

1:50

1:100

DATE

16 SEP 2020

DRAWN BY

AL

CHECKED BY

ISSUED FOR
Planning

STARC ARCHITECTS

LONDON
WWW.STARC-ARCHITECTS.COM



Scale in Metres