

REV.	NOTES	DATE

NORTH POINT



PROJECT
7 Pages Hill, Muswell Hill

CLIENT

PROJECT NO
220004

DRAWING NO
P_03

REVISION
A

DRAWING TITLE
PROPOSED LOWER GROUND FLOOR PLAN

SCALE @ A1
1:50

SCALE @ A3
1:100

DATE
May 2023


DRAWN BY
AL

CHECKED BY

ISSUED FOR
Planning

STARC ARCHITECTS

LONDON
WWW.STARC-ARCHITECTS.COM

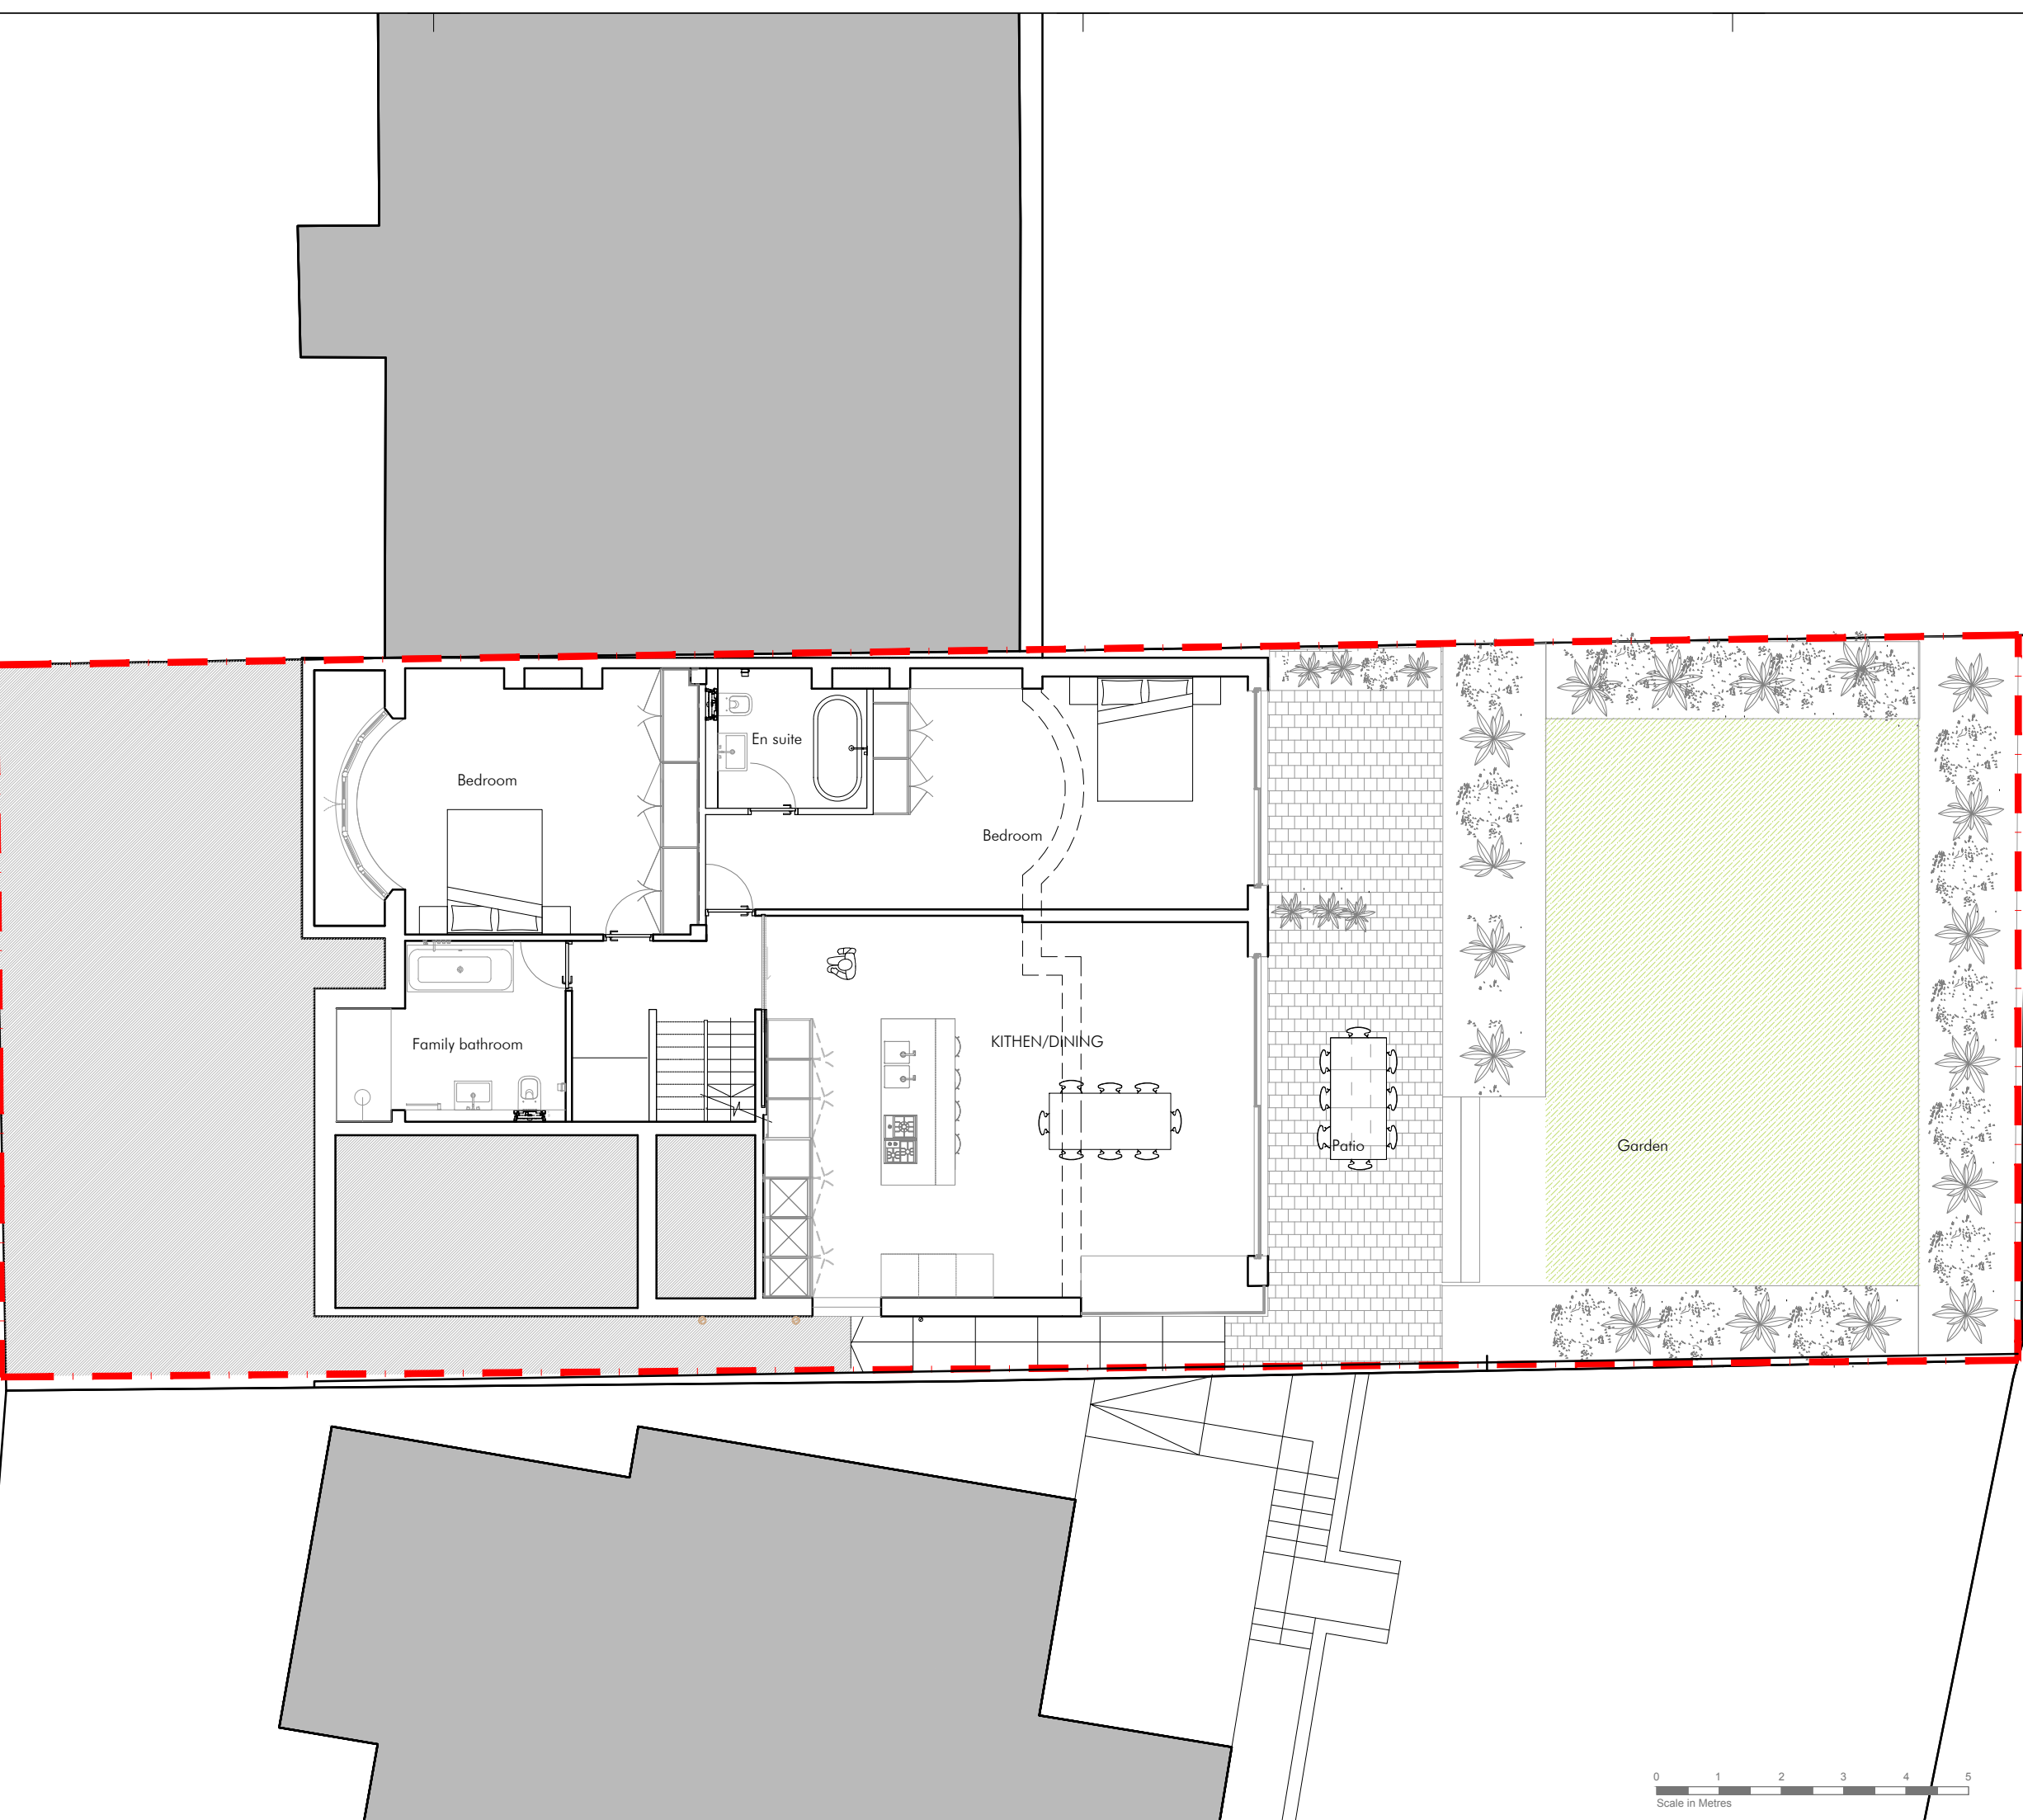

0 1 2 3 4 5
Scale in Metres