


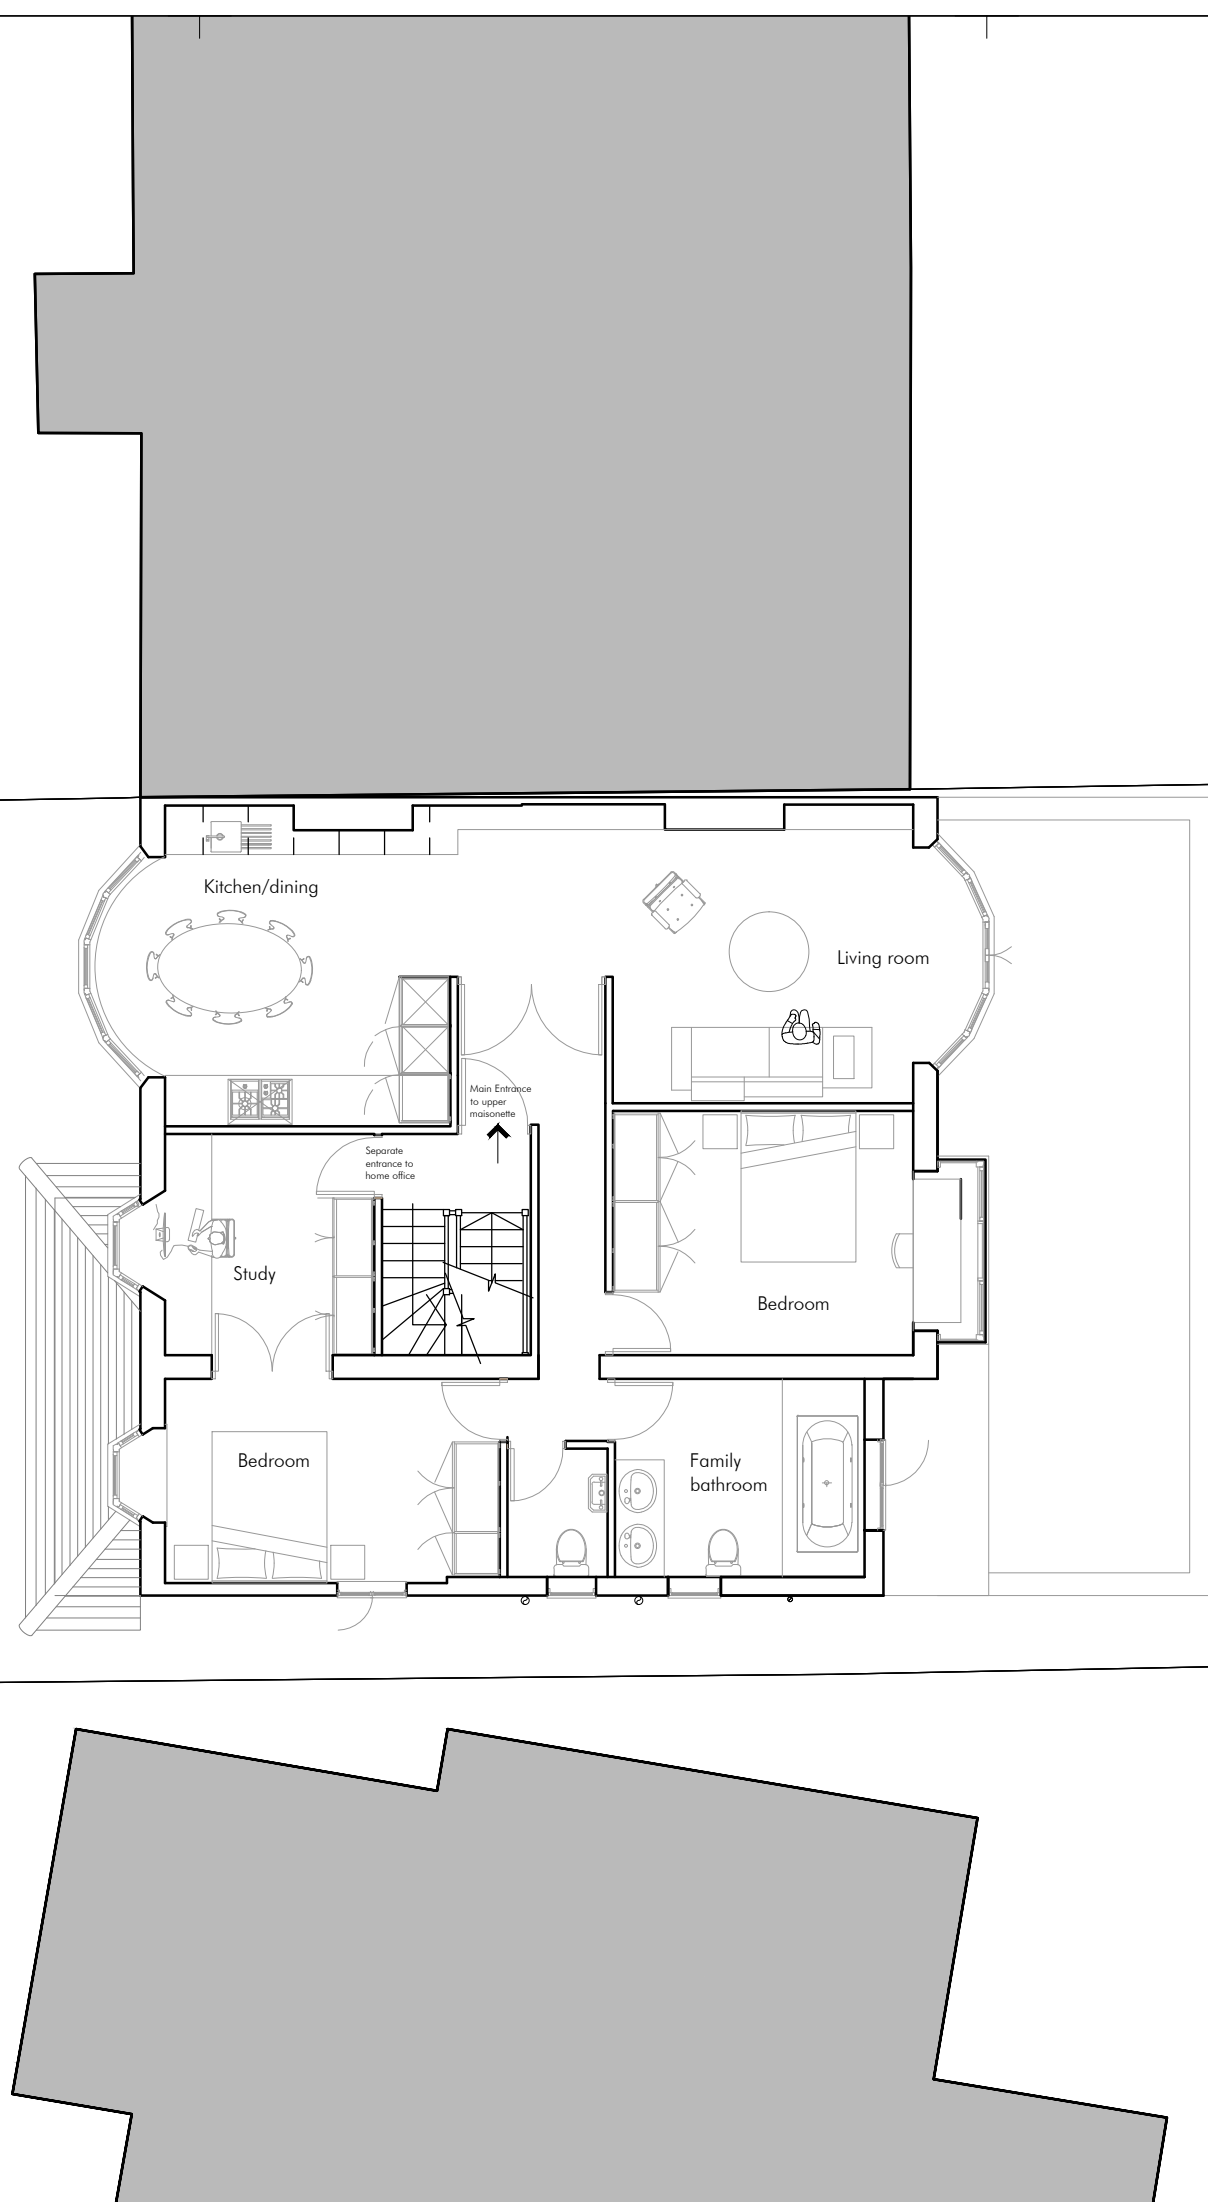

REV.	NOTES:	DATE



PROJECT
7 Pages Hill, Muswell Hill

CLIENT

PROJECT NO
220004

DRAWING NO
P_05

REVISION
A

DRAWING TITLE
PROPOSED FIRST FLOOR PLAN

SCALE @ A1
1:50

SCALE @ A3
1:100

DATE
May 2023

DRAWN BY
AL

CHECKED BY

ISSUED FOR
Planning

STARC ARCHITECTS

LONDON
WWW.STARC-ARCHITECTS.COM

