



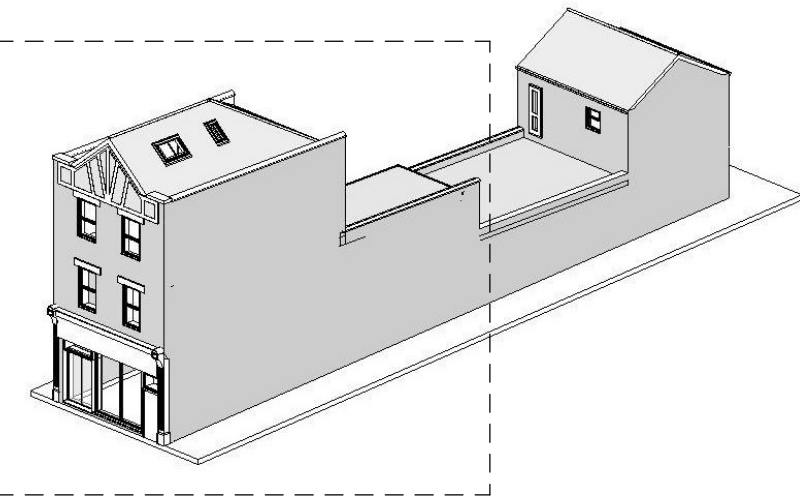

Front Elevation (main)

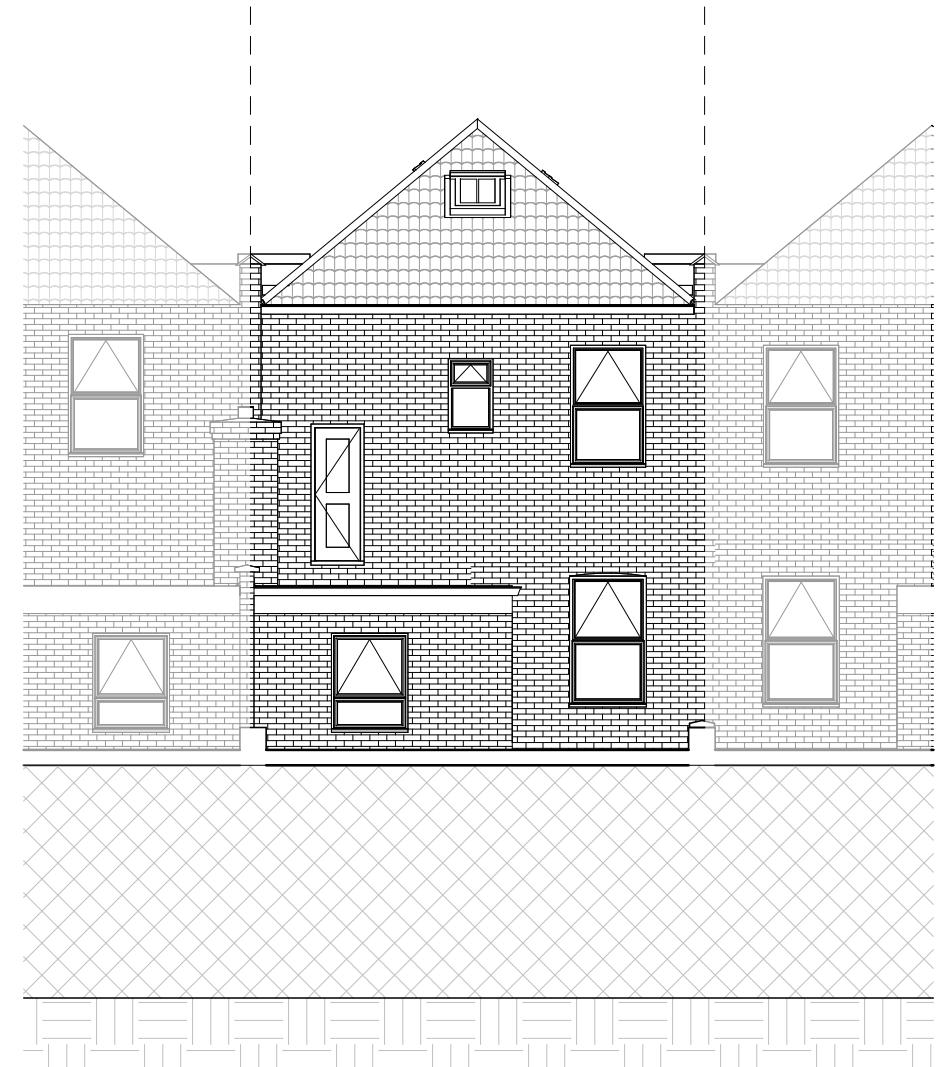

Rear Elevation (main)

NOTES:
CONTRACTORS MUST VERIFY ALL DIMENSIONS AT THE SITE BEFORE COMMENCING ANY WORK.
NO CONSTRUCTION WORK BEFORE BUILDING CONTROL APPROVAL AND STRUCTURAL ENGINEER CONFIRMATION.
ANY DISCREPANCIES TO BE REPORTED TO GRIDKUNE.
ALL DRAWINGS ARE TO BE READ IN CONJUNCTION WITH ALL RELEVANT DRAWINGS AND SPECIFICATIONS.

Rev	Description	Date
A	Bike space, and waste details	23/02/23
B	Addition of another kitchen set	18/05/23

PROJECT TITLE

505 Green Lanes. London N4 1AL

Date
18/05/2023

Project number
6333

DRWAING NUMBER
PR - E001

DRAWING TITLE

Proposed Front and Rear Elevation 1



CLIENT

Dr Ibrahim Yahli

Scale (@ A3)
1 : 100

Drawn by
Cheski



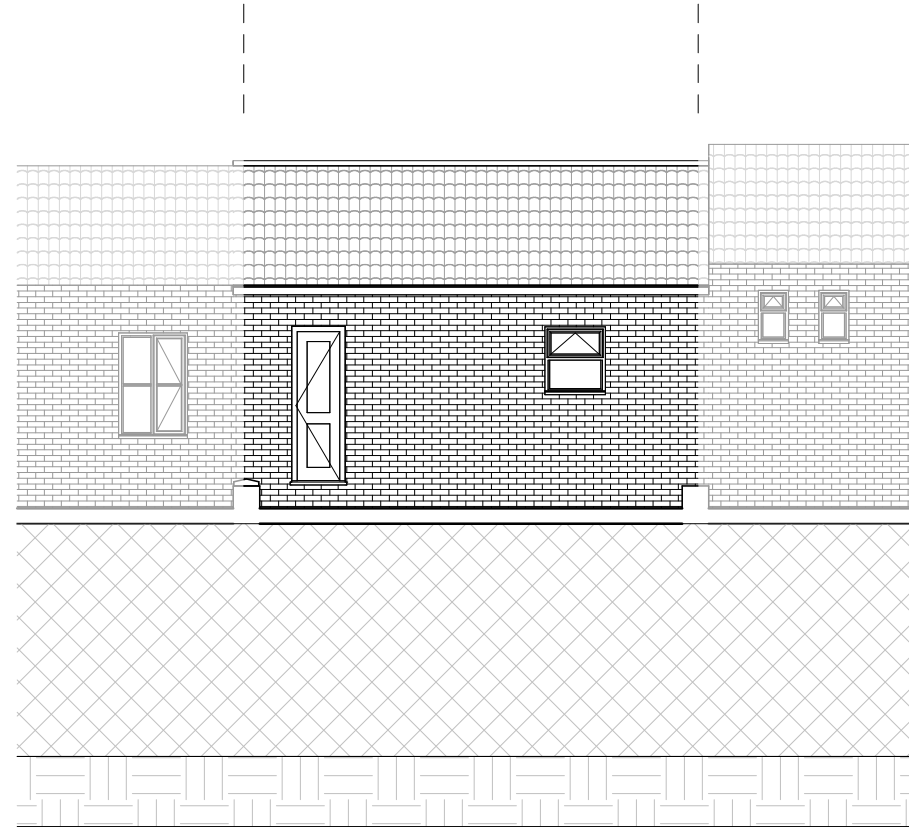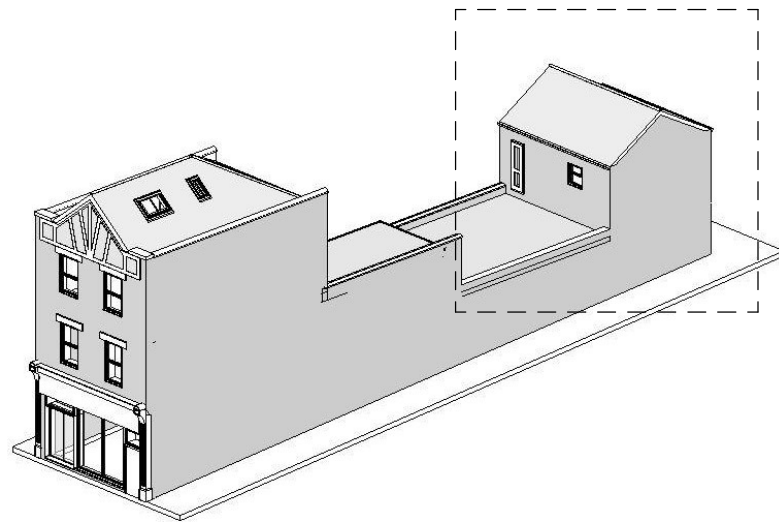

Rear Elevation (back)



Rear Elevation (back)

NOTES:
CONTRACTORS MUST VERIFY ALL DIMENSIONS AT THE SITE BEFORE COMENCING ANY WORK.
NO CONSTRUCTION WORK BEFORE BUILDING CONTROL APPROVAL AND STRUCTURAL ENGINEER CONFIRMATION.
ANY DISCREPANCIES TO BE REPORTED TO GRIDKUNE.
ALL DRAWINGS ARE TO BE READ IN CONJUNCTION WITH ALL RELEVANT DRAWINGS AND SPECIFICATIONS.

Rev	Description	Date
A	Bike space, and waste details	23/02/23
B	Addition of another kitchen set	18/05/23

PROJECT TITLE

505 Green Lanes. London N4 1AL

Date
18/05/2023

Project number
6333

DRWAING NUMBER
PR - E002

DRAWING TITLE

Proposed Front and Rear Elevation 2


CLIENT

Dr Ibrahim Yahli

Scale (@ A3)
1 : 100

Drawn by
Cheski



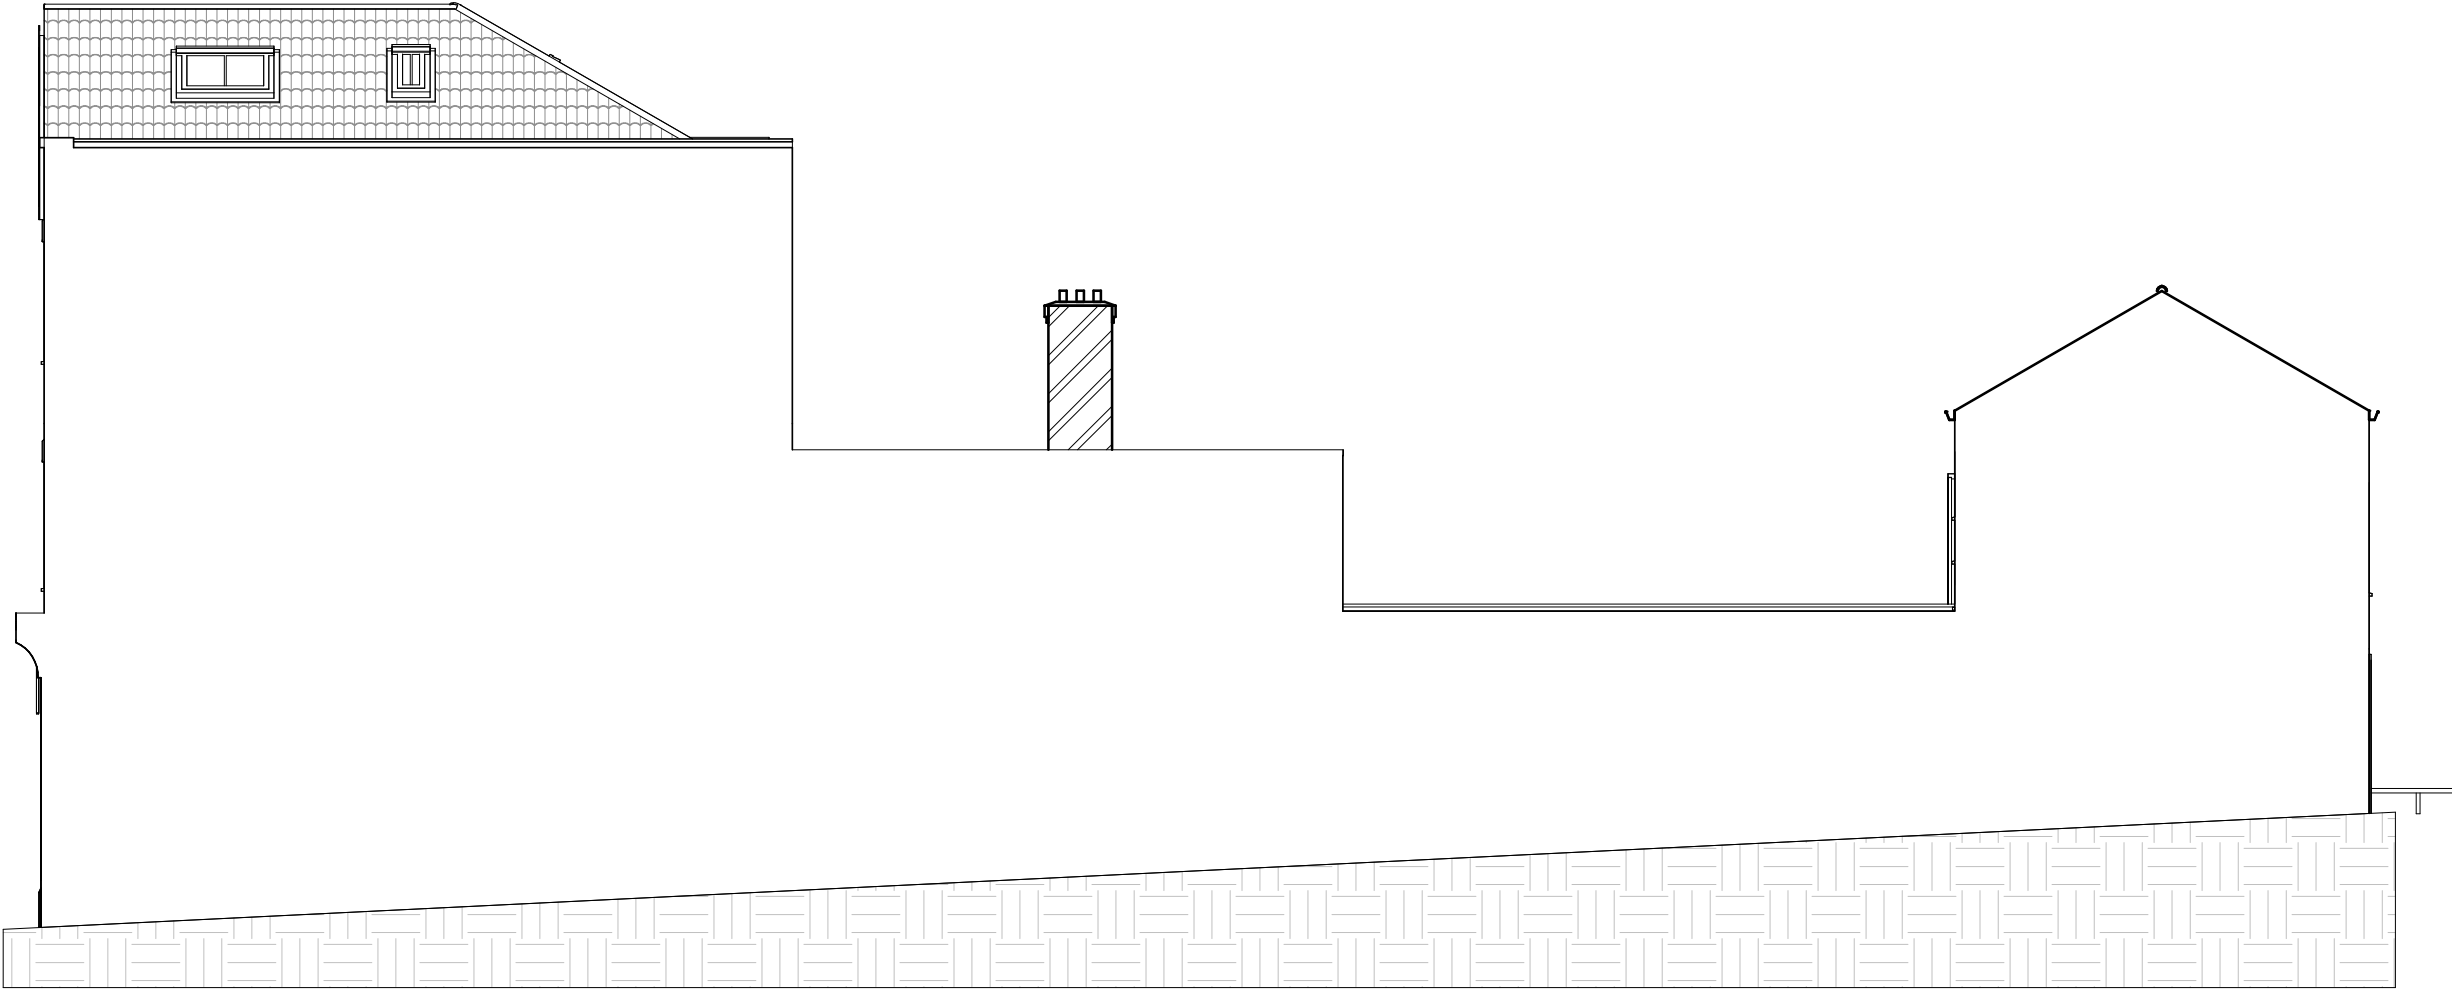

NOTES:
CONTRACTORS MUST VERIFY ALL DIMENSIONS AT THE SITE BEFORE COMENCING ANY WORK.

NO CONSTRUCTION WORK BEFORE BUILDING CONTROL APPROVAL AND STRUCTURAL ENGINEER CONFIRMATION.

ANY DISCREPANCIES TO BE REPORTED TO GRIDKUNE.
ALL DRAWINGS ARE TO BE READ IN CONJUNCTION WITH ALL RELEVANT DRAWINGS AND SPECIFICATIONS.

Rev	Description	Date
A	Bike space, and waste details	23/02/23
B	Addition of another kitchen set	18/05/23

PROJECT TITLE

505 Green Lanes. London N4 1AL

Date
18/05/2023

Project number
6333

DRWAING NUMBER
PR - E003

DRAWING TITLE

Proposed Side Elevation 1


CLIENT

Dr Ibrahim Yahli

Scale (@ A3)
1 : 100

Drawn by
Cheski



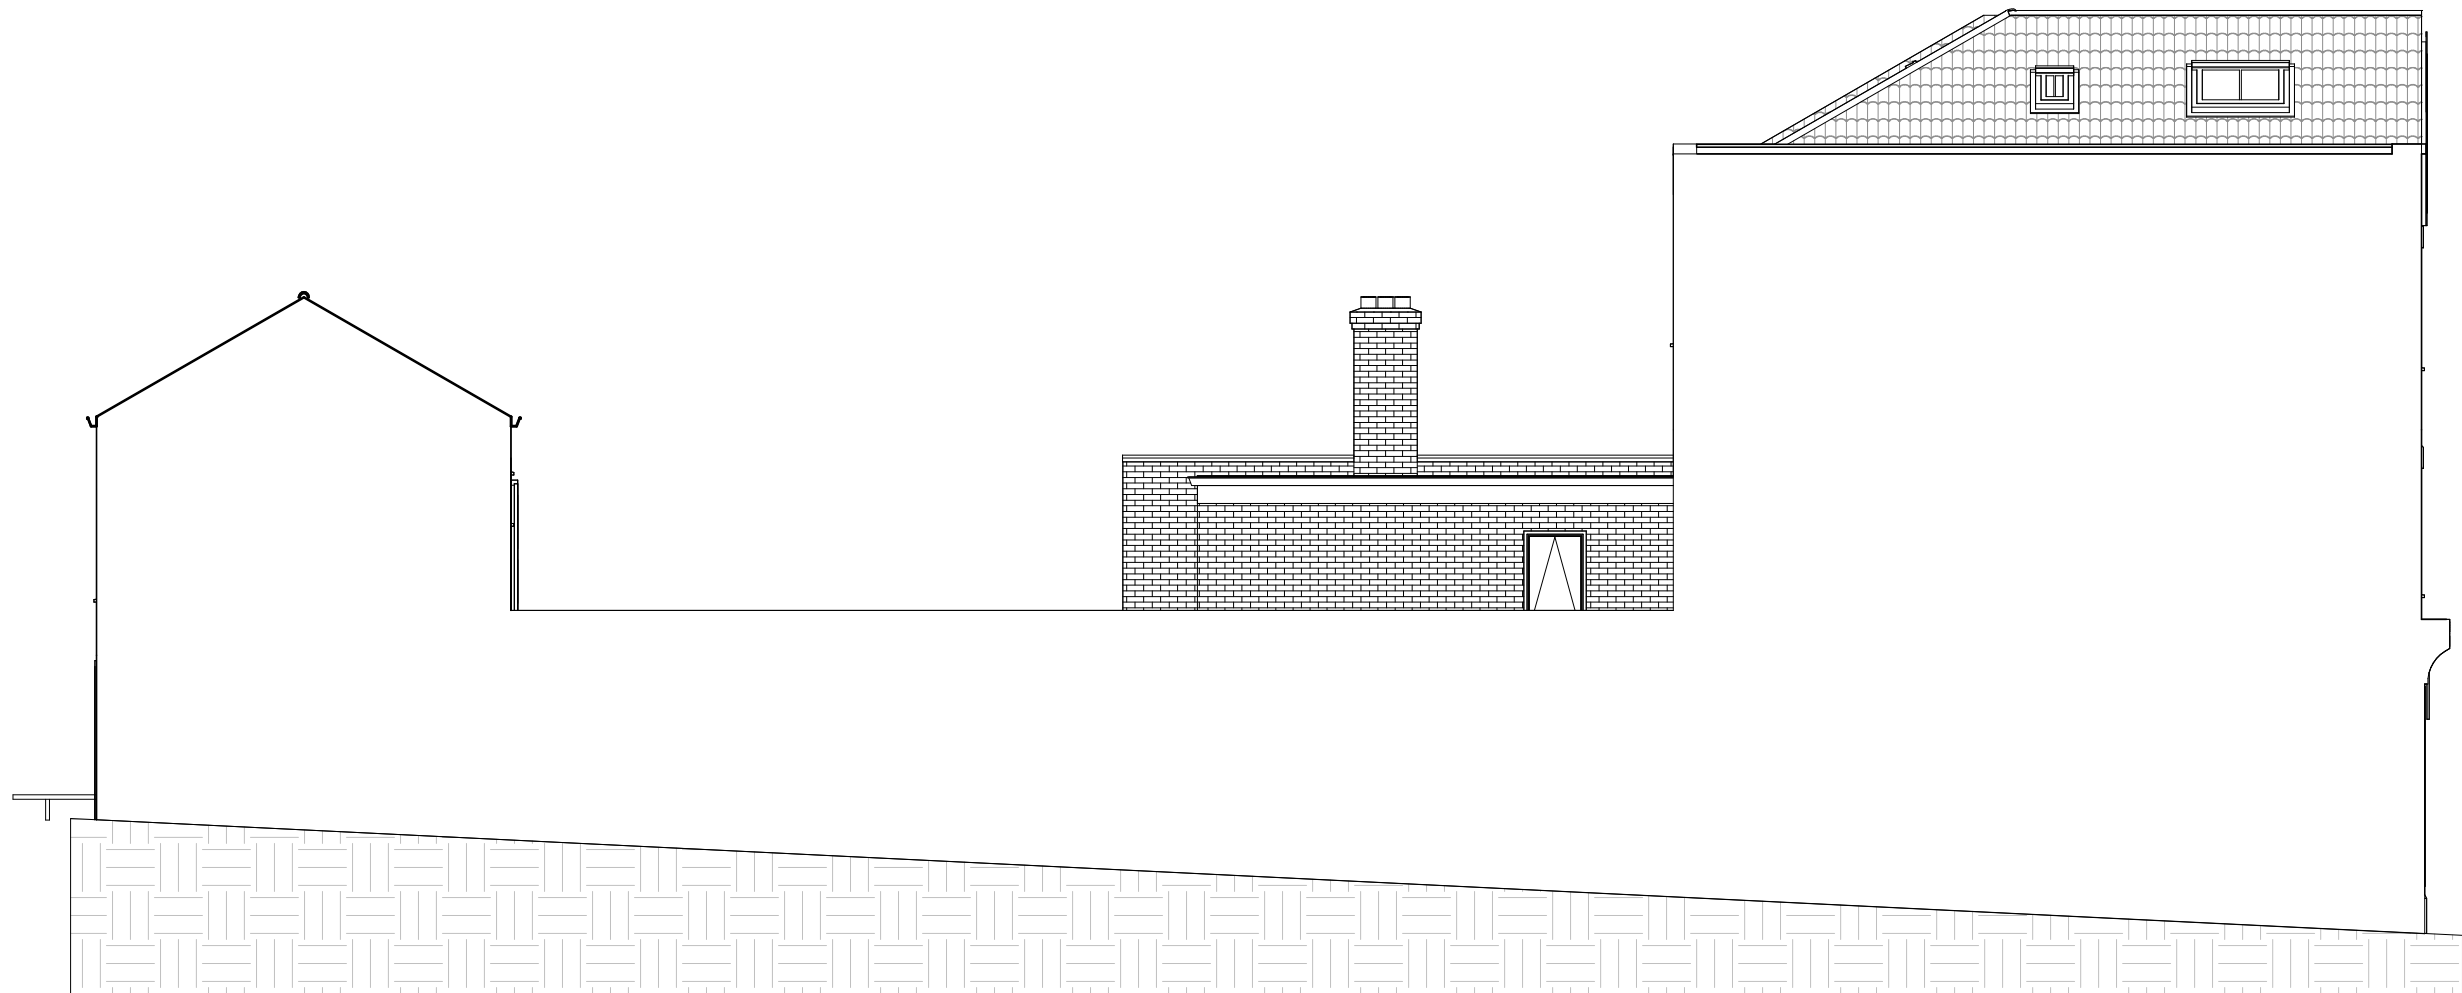

NOTES:
CONTRACTORS MUST VERIFY ALL DIMENSIONS
AT THE
SITE BEFORE COMENCING ANY WORK.

NO CONSTRUCTION WORK BEFORE BUILDING
CONTROL
APPROVAL AND STRUCTURAL ENGINEER
CONFIRMATION.

ANY DISCREPANCIES TO BE REPORTED TO
GRIDKUNE.
ALL DRAWINGS ARE TO BE READ IN
CONJUNCTION WITH
ALL RELEVANT DRAWINGS AND
SPECIFICATIONS.

Rev	Description	Date
A	Bike space, and waste details	23/02/23
B	Addition of another kitchen set	18/05/23

PROJECT TITLE

505 Green Lanes. London N4 1AL

Date
18/05/2023

Project number
6333

DRWAING NUMBER
PR - E004

DRAWING TITLE

Proposed Side Elevation 2



CLIENT

Dr Ibrahim Yahli

Scale (@ A3)
1 : 100

Drawn by
Author



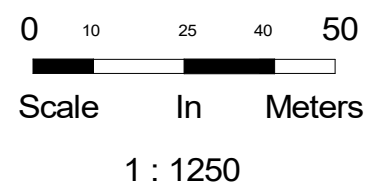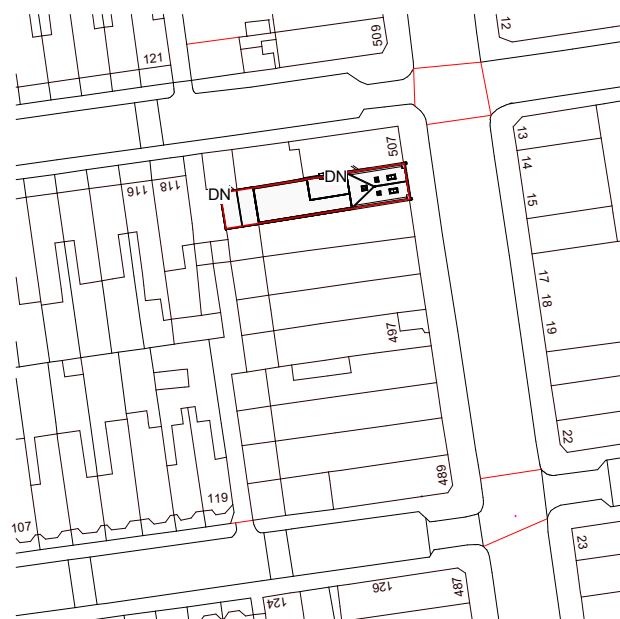

Property Boundary

Property Area 182m²

121

Warham Rd

507

Green Lanes

Neighbouring Property

118



Private road shared between 503, 505 and 507 Green Lanes

Neighbouring Property

Neighbouring Property

Neighbouring Property

49

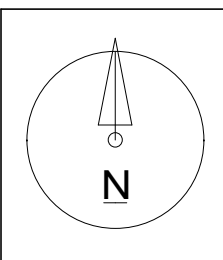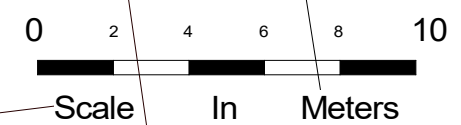



NOTES:
CONTRACTORS MUST VERIFY ALL DIMENSIONS AT THE SITE BEFORE COMMENCING ANY WORK.
NO CONSTRUCTION WORK BEFORE BUILDING CONTROL APPROVAL AND STRUCTURAL ENGINEER CONFIRMATION.
ANY DISCREPANCIES TO BE REPORTED TO GRIDKUNE.
ALL DRAWINGS ARE TO BE READ IN CONJUNCTION WITH ALL RELEVANT DRAWINGS AND SPECIFICATIONS.

Rev	Description	Date
A	Bike space, and waste details	23/02/23
B	Addition of another kitchen set	18/05/23

PROJECT TITLE		
505 Green Lanes. London N4 1AL		
Date	Project number	DRWAING NUMBER
18/05/2023	6333	PR - L001

DRAWING TITLE	
Proposed Location and Os Map	
CLIENT	
Dr Ibrahim Yahli	
Scale (@ A3)	Drawn by
As indicated	Cheski



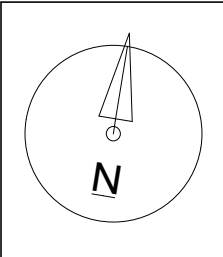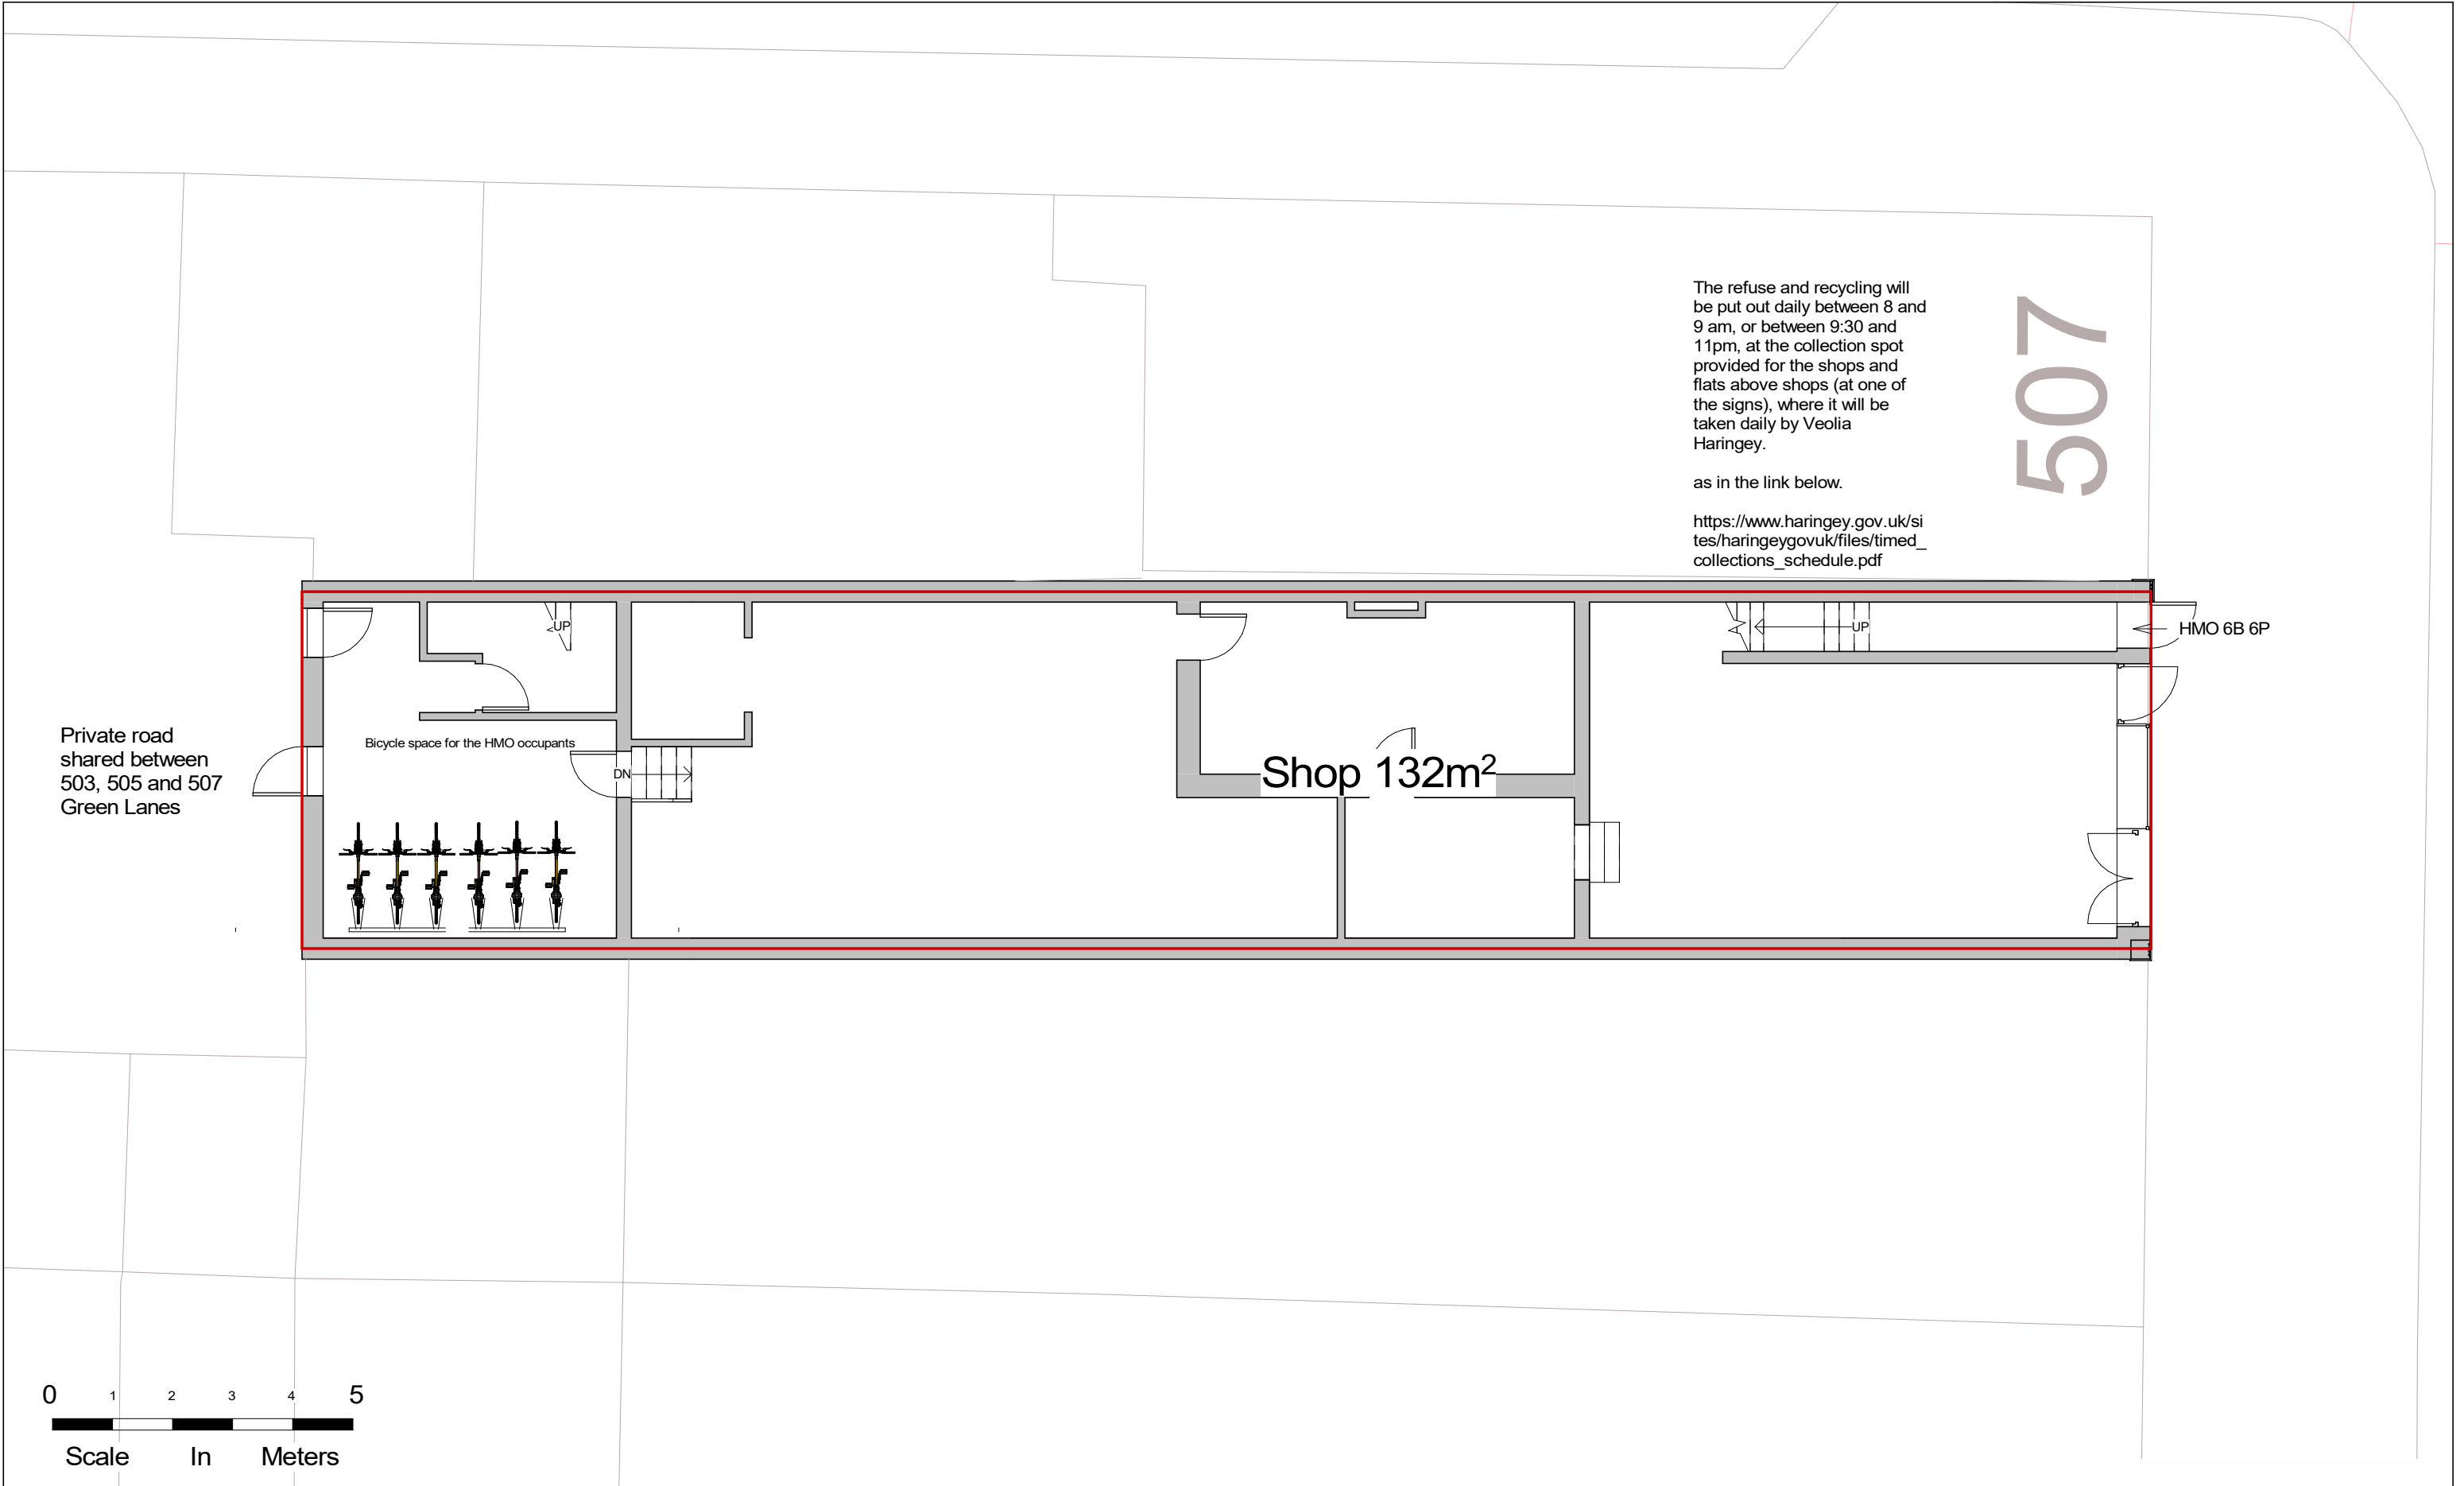

NOTES:
CONTRACTORS MUST VERIFY ALL DIMENSIONS AT THE SITE BEFORE COMENCING ANY WORK.
NO CONSTRUCTION WORK BEFORE BUILDING CONTROL APPROVAL AND STRUCTURAL ENGINEER CONFIRMATION.
ANY DISCREPANCIES TO BE REPORTED TO GRIDKUNE.
ALL DRAWINGS ARE TO BE READ IN CONJUNCTION WITH ALL RELEVANT DRAWINGS AND SPECIFICATIONS.




Rev	Description	Date
A	Bike space, and waste details	23/02/23
B	Addition of another kitchen set	18/05/23

PROJECT TITLE		
505 Green Lanes. London N4 1AL		
Date	Project number	DRWAING NUMBER
18/05/2023	6333	PR - P001

DRAWING TITLE	
Proposed Ground Floor	
CLIENT	
Dr Ibrahim Yahli	
Scale (@ A3)	Drawn by
1 : 100	Cheski



507

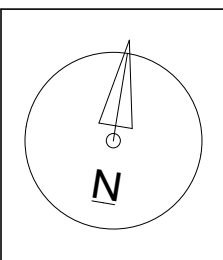 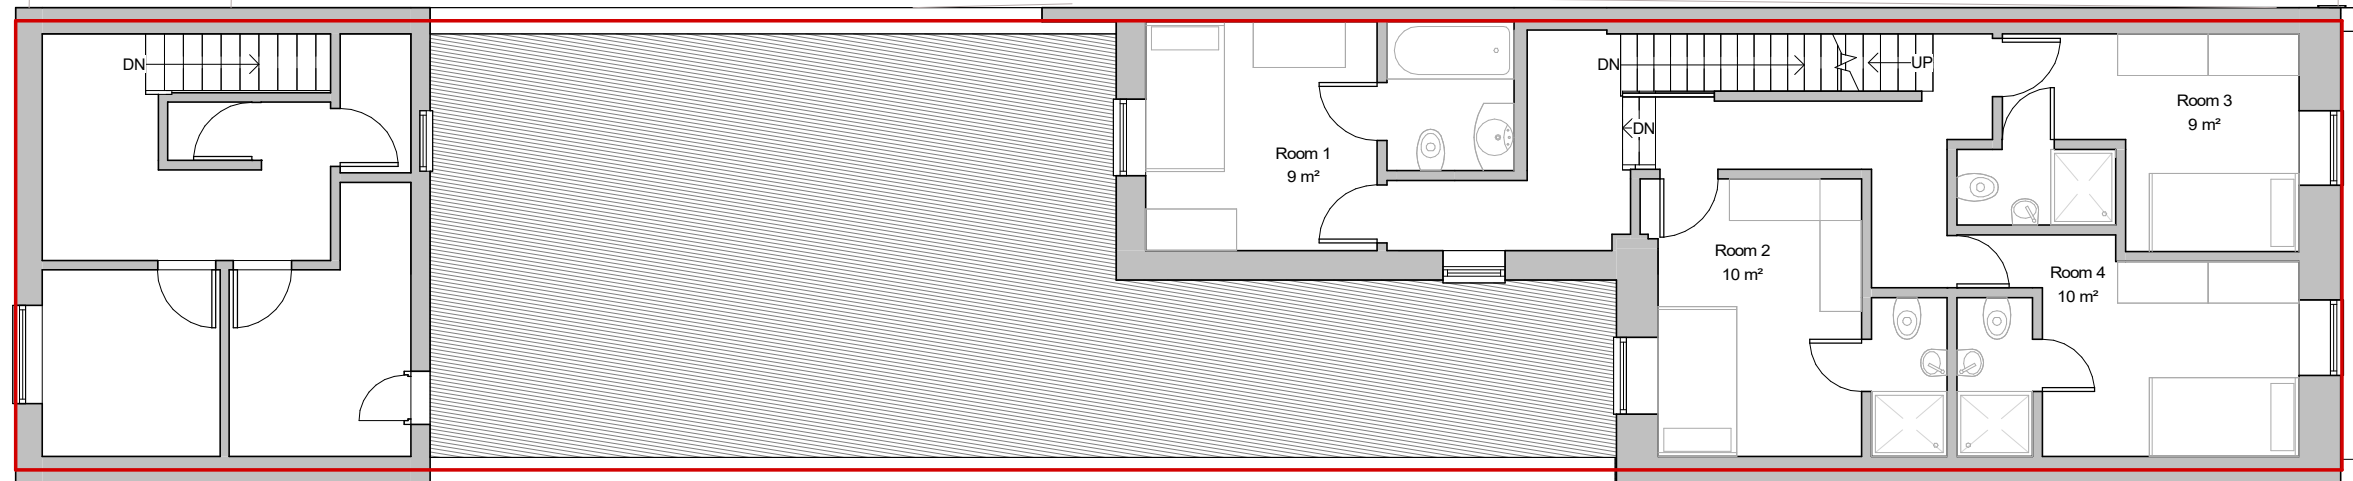

NOTES.
CONTRACTORS MUST VERIFY ALL DIMENSIONS
AT THE
SITE BEFORE COMENCING ANY WORK.
NO CONSTRUCTION WORK BEFORE BUILDING
CONTROL
APPROVAL AND STRUCTURAL ENGINEER
CONFIRMATION.
ANY DISCREPANCIES TO BE REPORTED TO
GRIDKUNE.
ALL DRAWINGS ARE TO BE READ IN
CONJUNCTION WITH
ALL RELEVANT DRAWINGS AND
SPECIFICATIONS.

Rev	Description	Date
A	Bike space, and waste details	23/02/23
B	Addition of another kitchen set	18/05/23

PROJECT TITLE

505 Green Lanes. London N4 1AL

Date
18/05/2023

Project number
6333

DRWAING NUMBER
PR - P002

DRAWING TITLE

Proposed First Floor

CLIENT

Dr Ibrahim Yahli


Scale (@ A3)
1 : 100

Drawn by
Cheski





PLANNING SERVICES

507

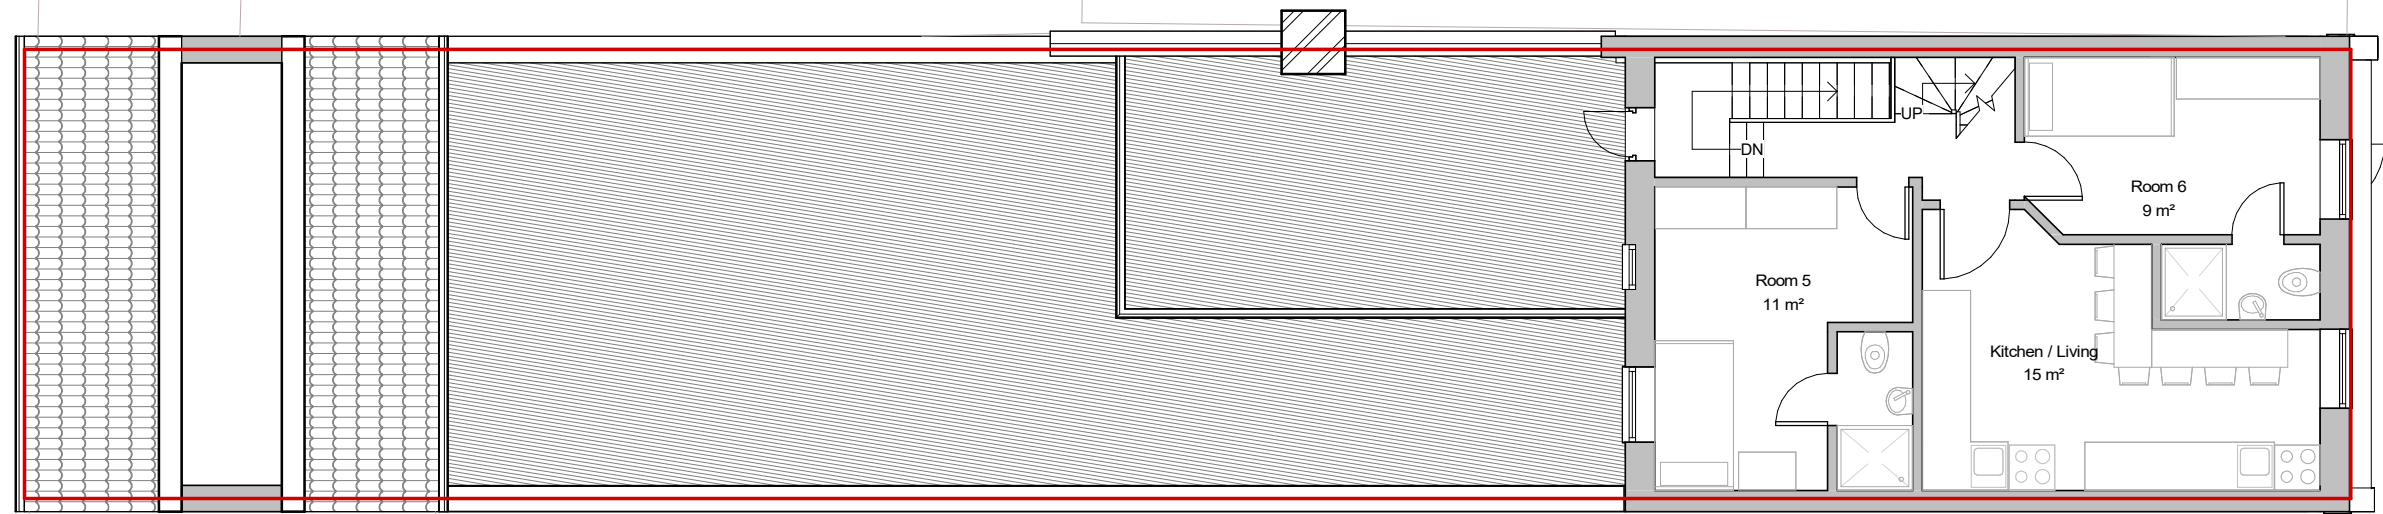

Kitchen
2x
2000mm length of work surface.
500mm base unit storage.
adequately-sized refrigerator with a freezer compartment

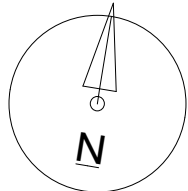 

NOTES:
CONTRACTORS MUST VERIFY ALL DIMENSIONS
AT THE
SITE BEFORE COMENCING ANY WORK.
NO CONSTRUCTION WORK BEFORE BUILDING
CONTROL
APPROVAL AND STRUCTURAL ENGINEER
CONFIRMATION.
ANY DISCREPANCIES TO BE REPORTED TO
GRIDKUNE.
ALL DRAWINGS ARE TO BE READ IN
CONJUNCTION WITH
ALL RELEVANT DRAWINGS AND
SPECIFICATIONS.

Rev	Description	Date
A	Bike space, and waste details	23/02/23
B	Addition of another kitchen set	18/05/23

PROJECT TITLE

505 Green Lanes. London N4 1AL

Date
18/05/2023

Project number
6333

DRWAING NUMBER
PR - P003

DRAWING TITLE

Proposed Second Floor

CLIENT




Dr Ibrahim Yahli

Scale (@ A3)
1 : 100

Drawn by
Cheski



507

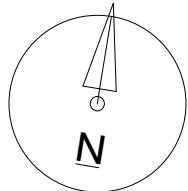 
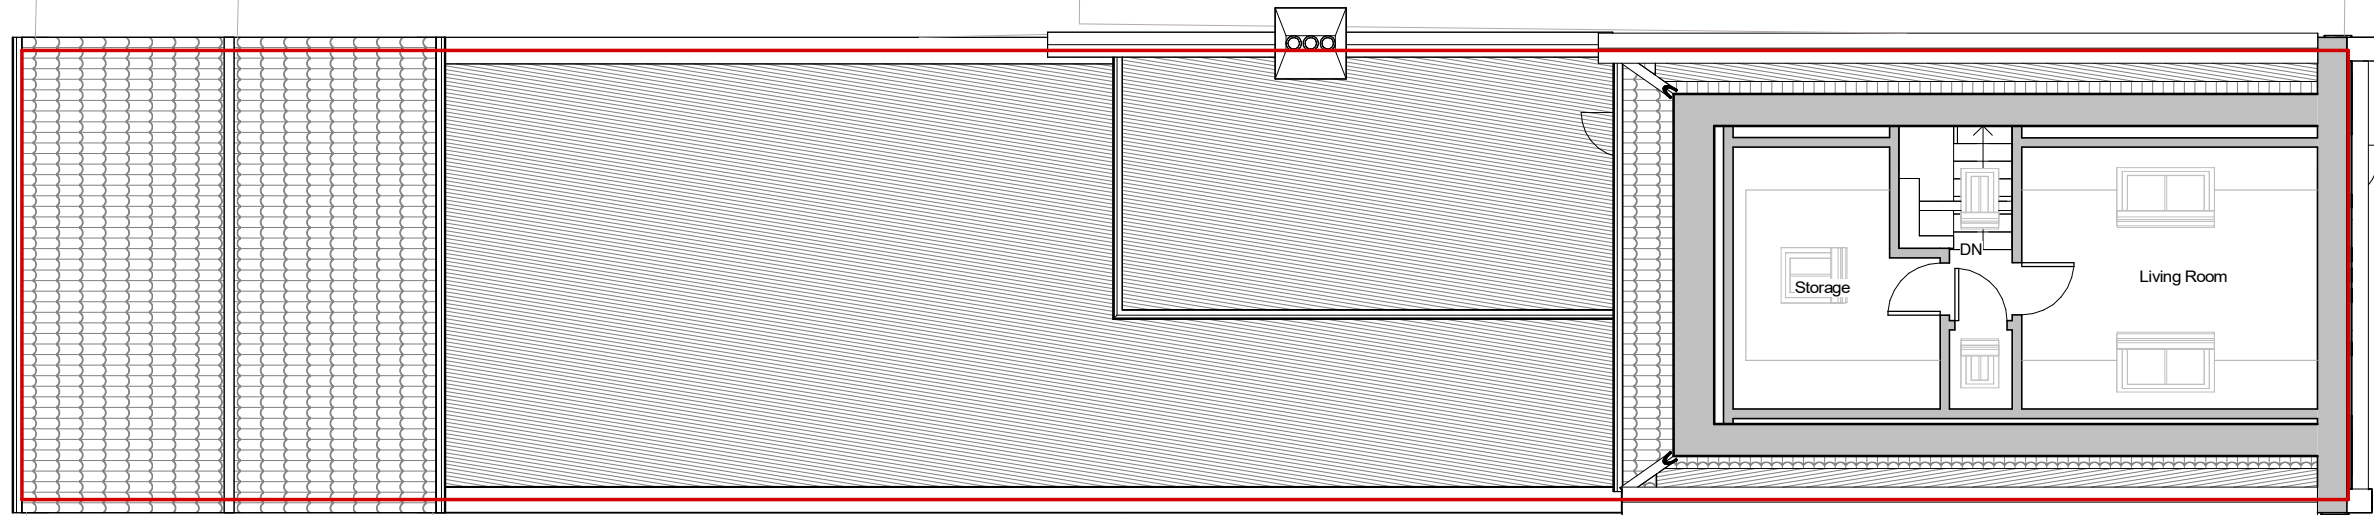


NOTES:
CONTRACTORS MUST VERIFY ALL DIMENSIONS
AT THE
SITE BEFORE COMENCING ANY WORK.
NO CONSTRUCTION WORK BEFORE BUILDING
CONTROL
APPROVAL AND STRUCTURAL ENGINEER
CONFIRMATION.
ANY DISCREPANCIES TO BE REPORTED TO
GRIDKUNE.
ALL DRAWINGS ARE TO BE READ IN
CONJUNCTION WITH
ALL RELEVANT DRAWINGS AND
SPECIFICATIONS.

Rev	Description	Date
A	Bike space, and waste details	23/02/23
B	Addition of another kitchen set	18/05/23

PROJECT TITLE			DRAWING TITLE	
505 Green Lanes. London N4 1AL			Proposed Loft	
			CLIENT Dr Ibrahim Yahli	
Date 18/05/2023	Project number 6333	DRWAING NUMBER PR - P004	Scale (@ A3) 1 : 100	Drawn by Cheski



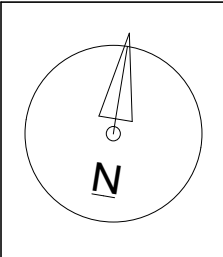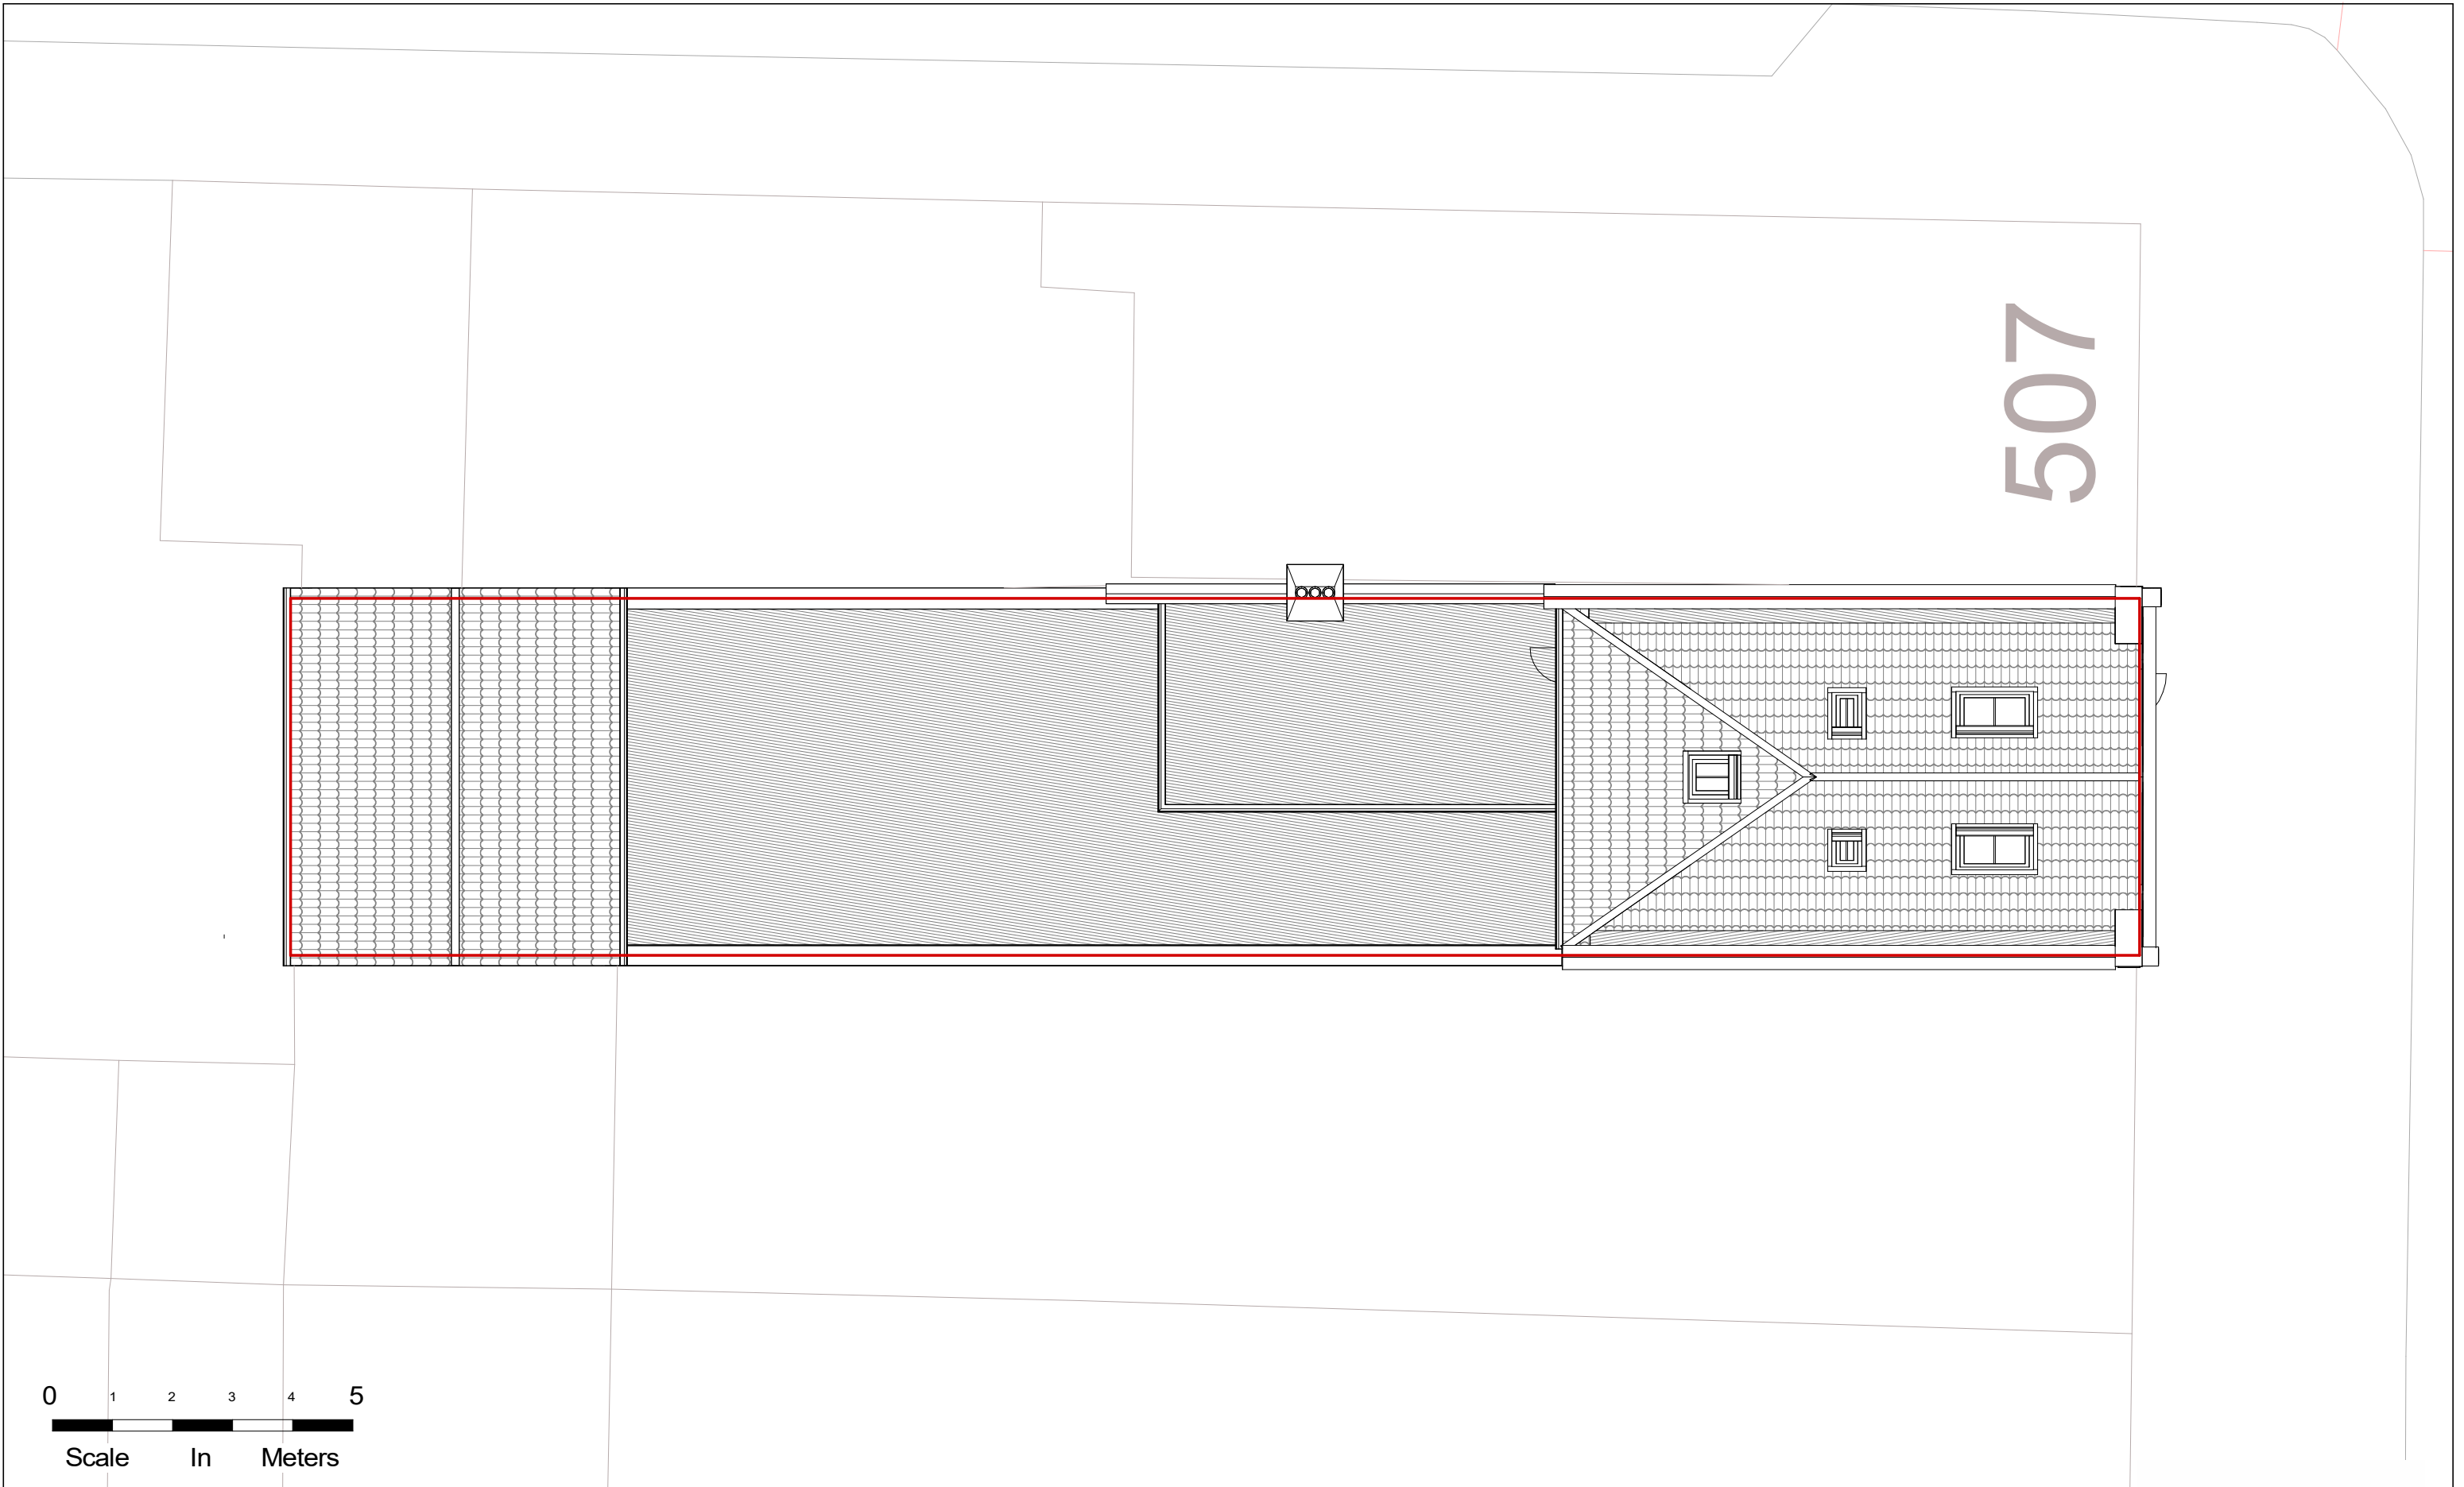


NOTES:
CONTRACTORS MUST VERIFY ALL DIMENSIONS
AT THE
SITE BEFORE COMENCING ANY WORK.
NO CONSTRUCTION WORK BEFORE BUILDING
CONTROL
APPROVAL AND STRUCTURAL ENGINEER
CONFIRMATION.
ANY DISCREPANCIES TO BE REPORTED TO
GRIDKUNE.
ALL DRAWINGS ARE TO BE READ IN
CONJUNCTION WITH
ALL RELEVANT DRAWINGS AND
SPECIFICATIONS.

Rev	Description	Date
A	Bike space, and waste details	23/02/23
B	Addition of another kitchen set	18/05/23

PROJECT TITLE		
505 Green Lanes. London N4 1AL		
Date	Project number	DRWAING NUMBER
18/05/2023	6333	PR - P005

DRAWING TITLE	
Proposed Roof Plan	
CLIENT	
Dr Ibrahim Yahli	
Scale (@ A3)	Drawn by
1 : 100	Cheski



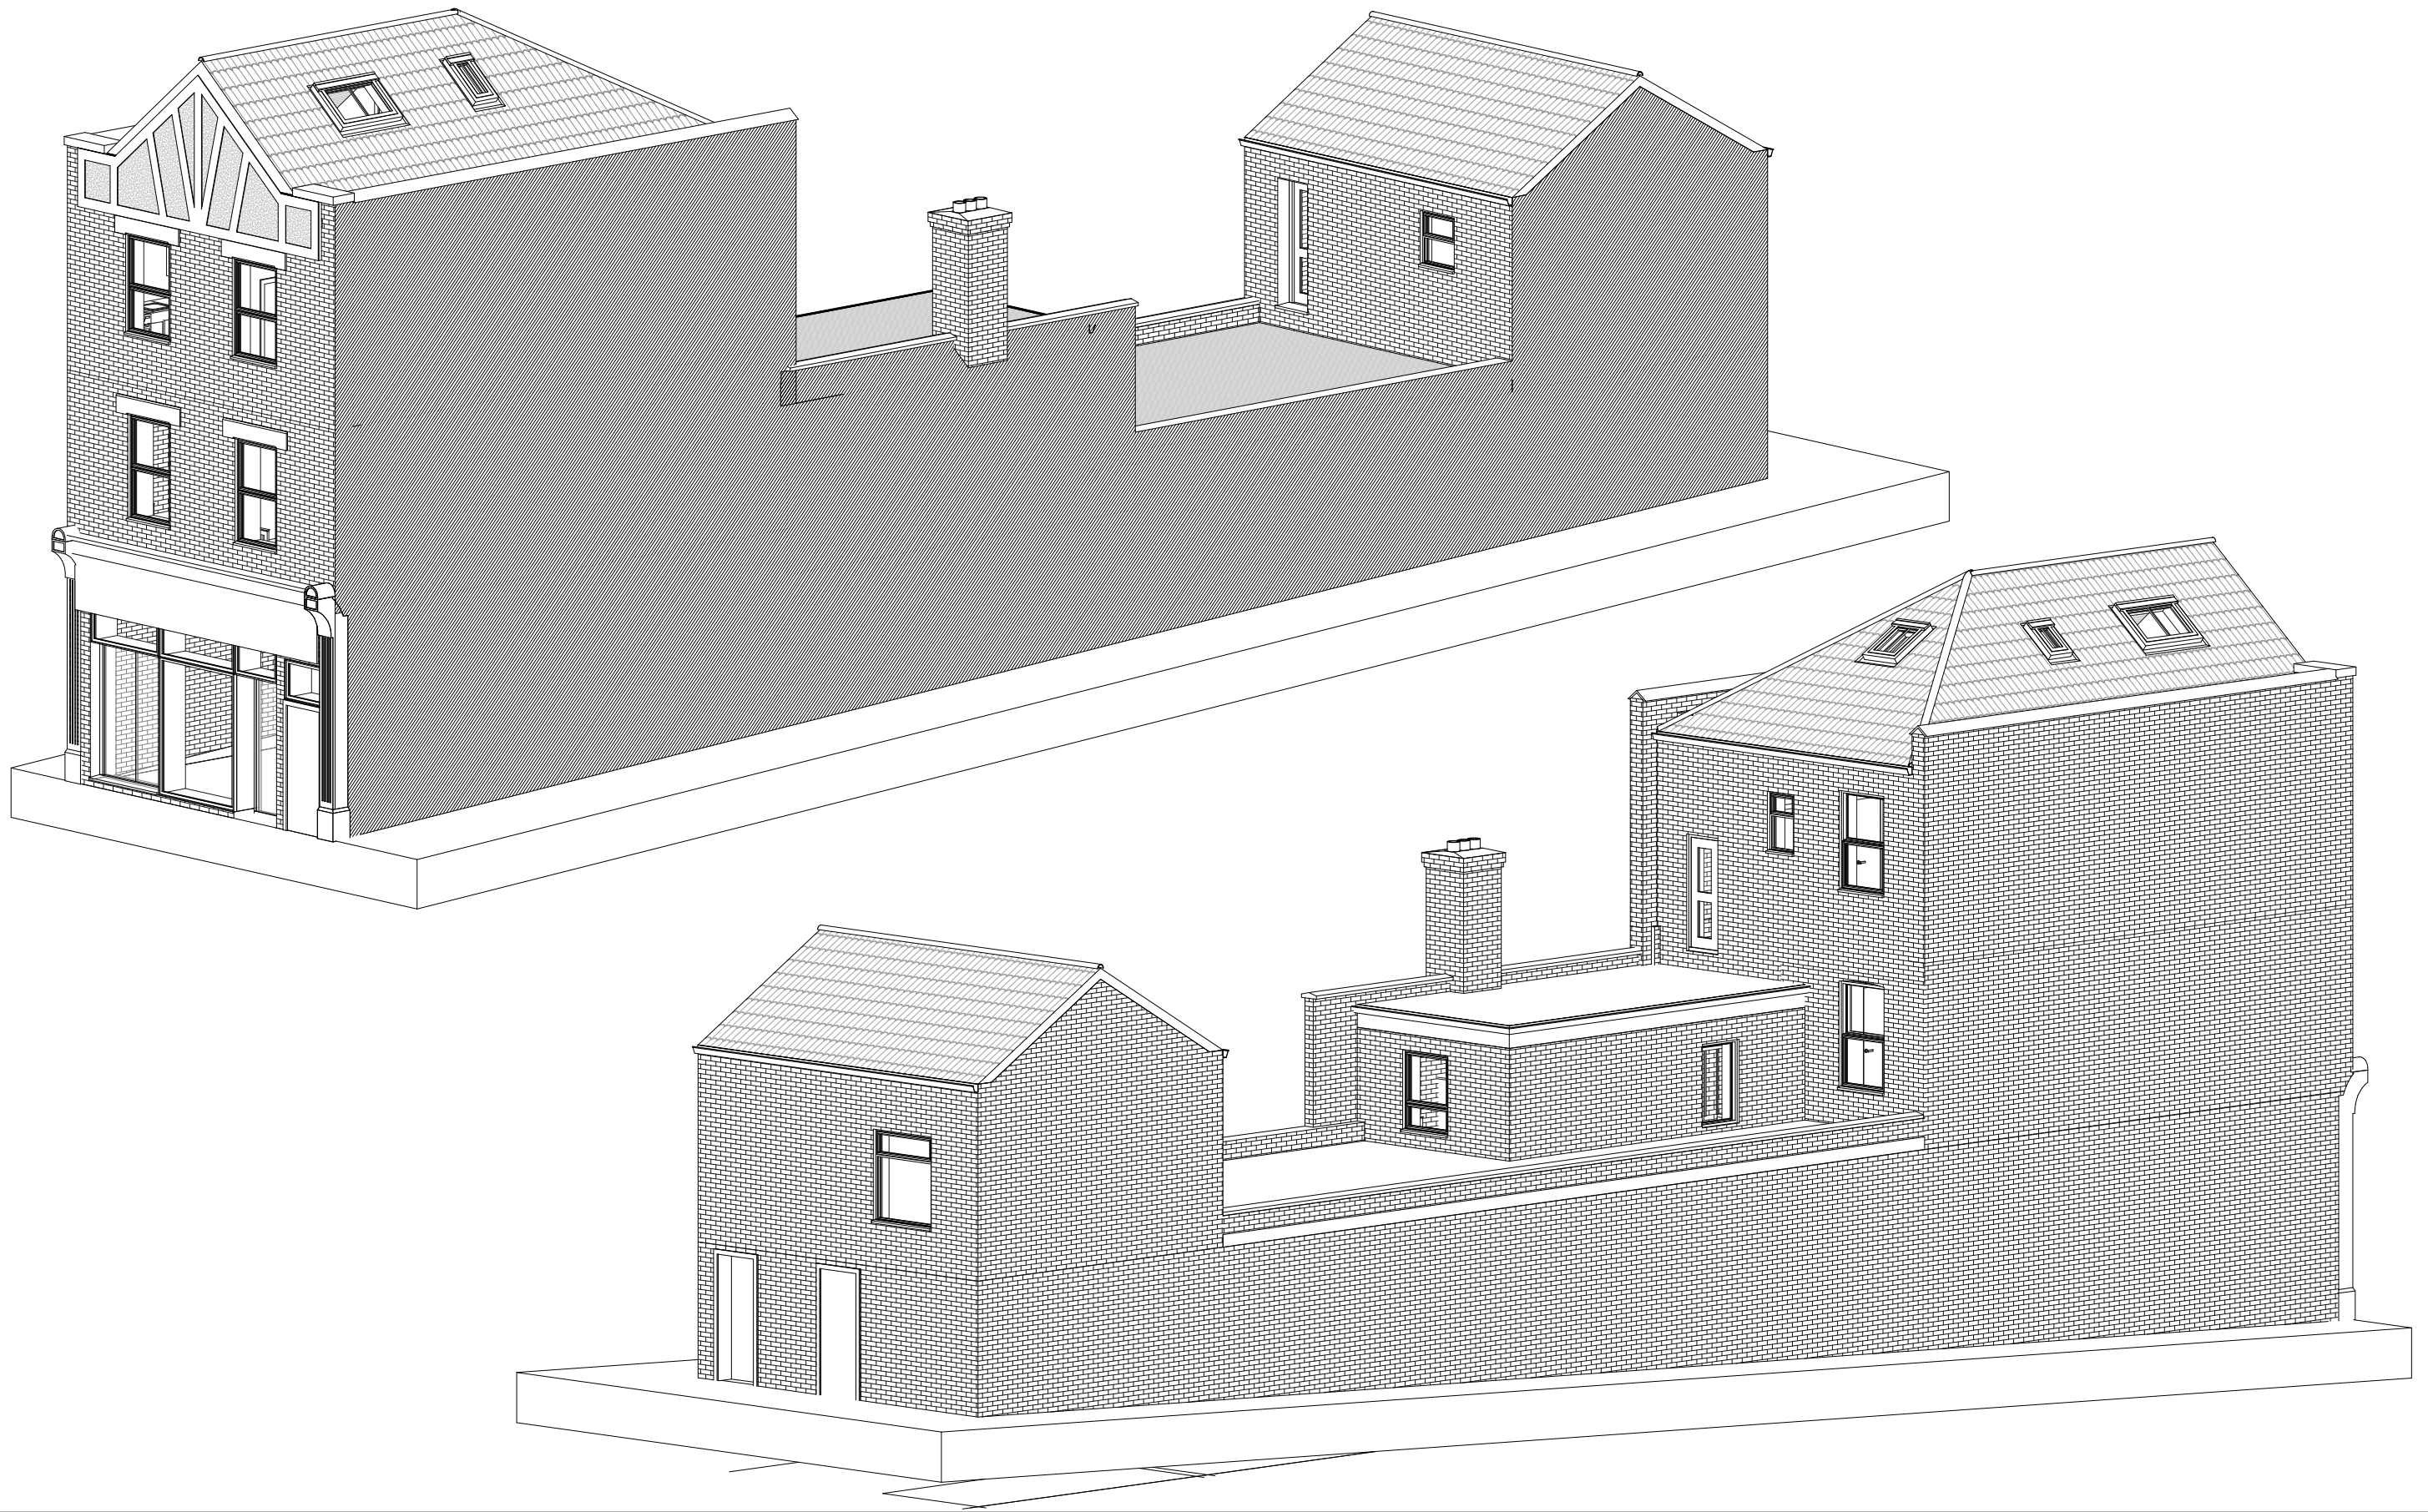

NOTES:
CONTRACTORS MUST VERIFY ALL DIMENSIONS
AT THE
SITE BEFORE COMMENCING ANY WORK.

NO CONSTRUCTION WORK BEFORE BUILDING
CONTROL
APPROVAL AND STRUCTURAL ENGINEER
CONFIRMATION.

ANY DISCREPANCIES TO BE REPORTED TO
GRIDKUNE.
ALL DRAWINGS ARE TO BE READ IN
CONJUNCTION WITH
ALL RELEVANT DRAWINGS AND
SPECIFICATIONS.

Rev	Description	Date
A	Bike space, and waste details	23/02/23
B	Addition of another kitchen set	18/05/23

PROJECT TITLE

505 Green Lanes. London N4 1AL

Date
18/05/2023

Project number
6333

DRWAING NUMBER
PR - PR001

DRAWING TITLE

Proposed Perspective View

CLIENT


Dr Ibrahim Yahli

Scale (@ A3)

Drawn by
Cheski



- Roof Plan
12358
- Loft
9358
- Second Floor
6658
- First Floor
3680
- First Floor Lower Part
3180
- Ground Floor
0

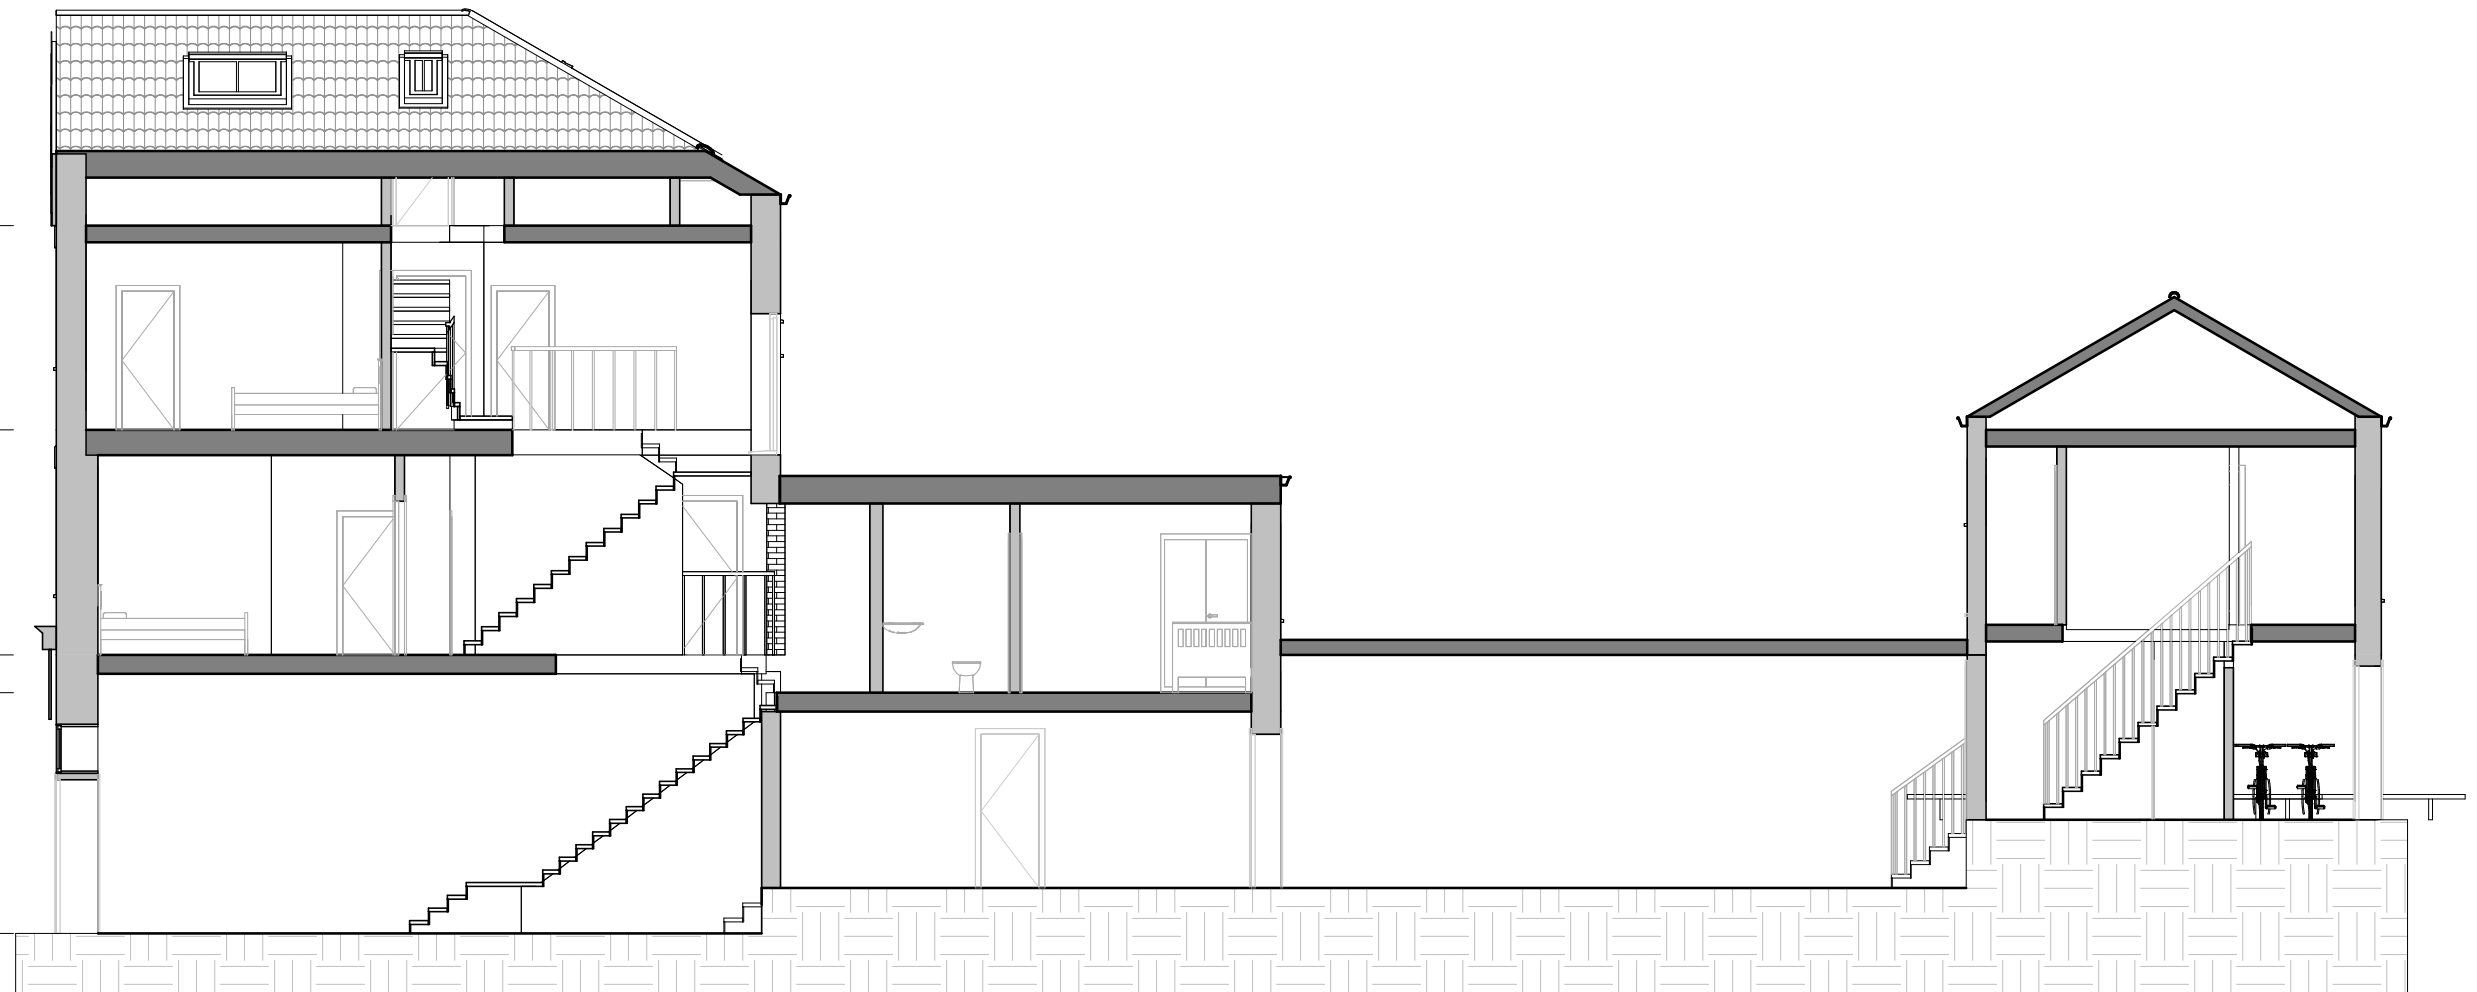

NOTES:
CONTRACTORS MUST VERIFY ALL DIMENSIONS
AT THE
SITE BEFORE COMENCING ANY WORK.

NO CONSTRUCTION WORK BEFORE BUILDING
CONTROL
APPROVAL AND STRUCTURAL ENGINEER
CONFIRMATION.

ANY DISCREPANCIES TO BE REPORTED TO
GRIDKUNE.
ALL DRAWINGS ARE TO BE READ IN
CONJUNCTION WITH
ALL RELEVANT DRAWINGS AND
SPECIFICATIONS.

Rev	Description	Date
A	Bike space, and waste details	23/02/23
B	Addition of another kitchen set	18/05/23

PROJECT TITLE

505 Green Lanes. London N4 1AL

Date
18/05/2023

Project number
6333

DRWAING NUMBER
PR - S001

DRAWING TITLE

Proposed Section

CLIENT

Dr Ibrahim Yahli

Scale (@ A3)
1 : 100

Drawn by
Cheski

